


320100588P

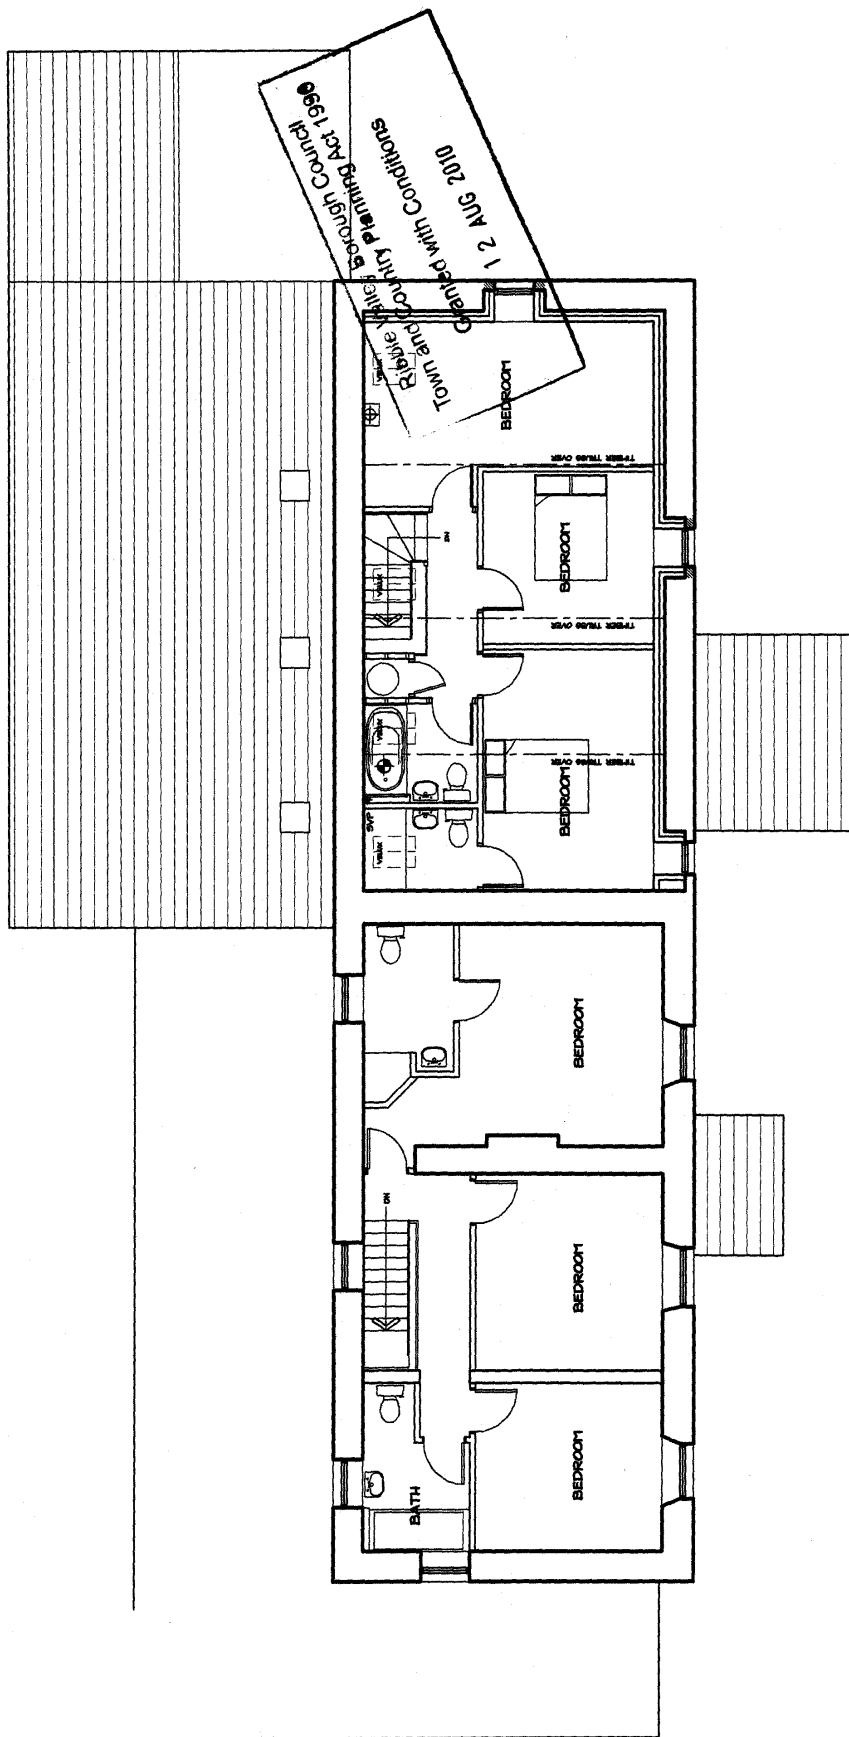


first floor plan.



Revision	A	ALTERED DOOR & WINDOW OPENINGS	5/7/10
Project	PROPOSED ALTERATIONS AT PHASE FIRST, MOORHOUSE LANE, S. AUBURN		
Drawing	prop. first floor.		
Client	MR. P. CHAMBERLAIN		
adm design			
Brent, Ltd, 100, City Road, South, Birmingham, Linc. 100, LTD Tel. 0202 823335 Email. adm@adm.co.uk			
Scale(s)	1/50 @ A1, 1/100 @ A3	Date	10/9/10
Drawing no.	AD1000005	Rev.	A

003881
 State of Oregon
 Department of Community Development
 12 AUG 2010
 Grantee: Rural Stone
 Title: Bubble Valley Planning Act 1990
 Town and Country Conditions

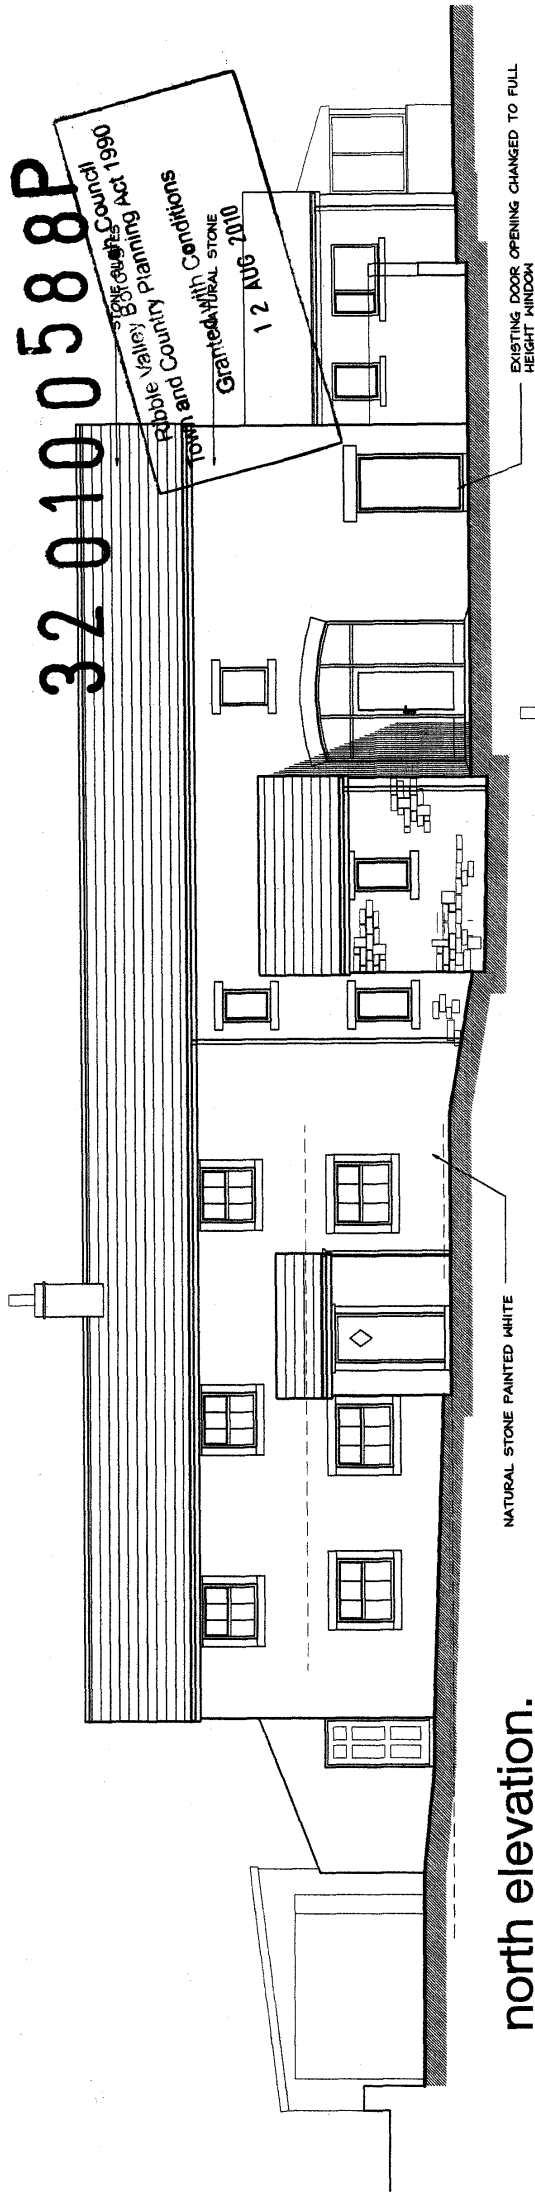

north elevation.

NATURAL STONE PAINTED WHITE


EXISTING DOOR OPENING CHANGED TO FULL HEIGHT WINDOW

STONE SLATES

4mo. ROOFLIGHTS

BLUE SLATES

NAT. STONE
PAINTED WHITE

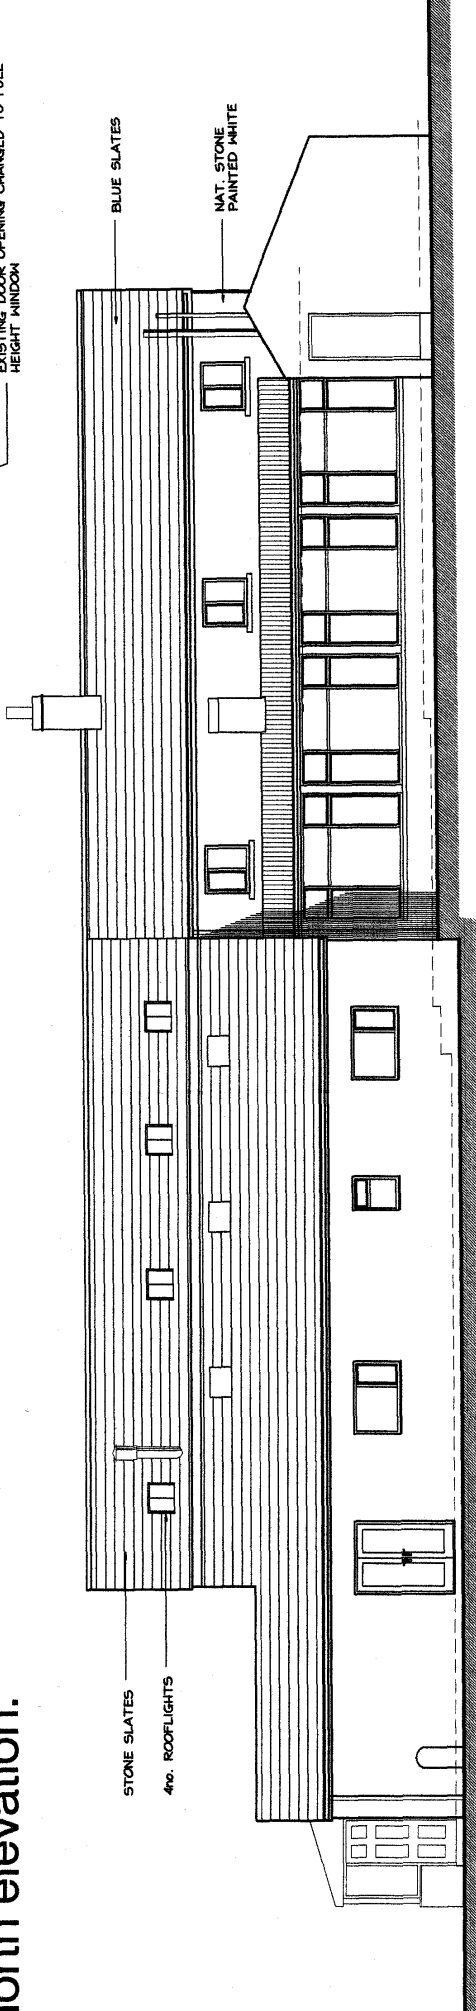

south elevation.

CLASS I METAL
FLUE PIPE

NEW WINDOW OPENING WITH STONE HEAD &
CEILING AND STAINED SOFTWOOD WINDOW

BLUE SLATES

NATURAL STONE

EXISTING LEAN-TO REDUCED
EXISTING STONE SLATES TO BE RE-USED

NATURAL STONE


0182

WHITE PAINTED RENDER

97

[illegible]

west elevation.

 

SCALE BAR in METRES

Revisions: A AMENDED DOOR & WINDOW OPENINGS 5/7/10

Project: PROPOSED ALTERATIONS AT,
PAGES FERRY, WOODHOUSE LANE, SLAUGHERN,

prop. elevations.

Client **MR. P. COVINGS**

adm design

Brook Lea, Colne Road, Sough, Barnoldswick, Lancashire, BB10 6TD
Tel: 01782 853335 Email: info@design@blarnold.com

Section(s)	ISSN # AL 1000 # A3	Date
		12/3/90

Drawing no.	ATTACHMENT	Rev.	A
-------------	------------	------	---