



this drawing is to be read in conjunction with all relevant consultants and specialists drawings. the architect is to be notified of any discrepancies before proceeding. do not scale from this drawing. all dimensions are to be checked on site. this drawing is subject to copyright.

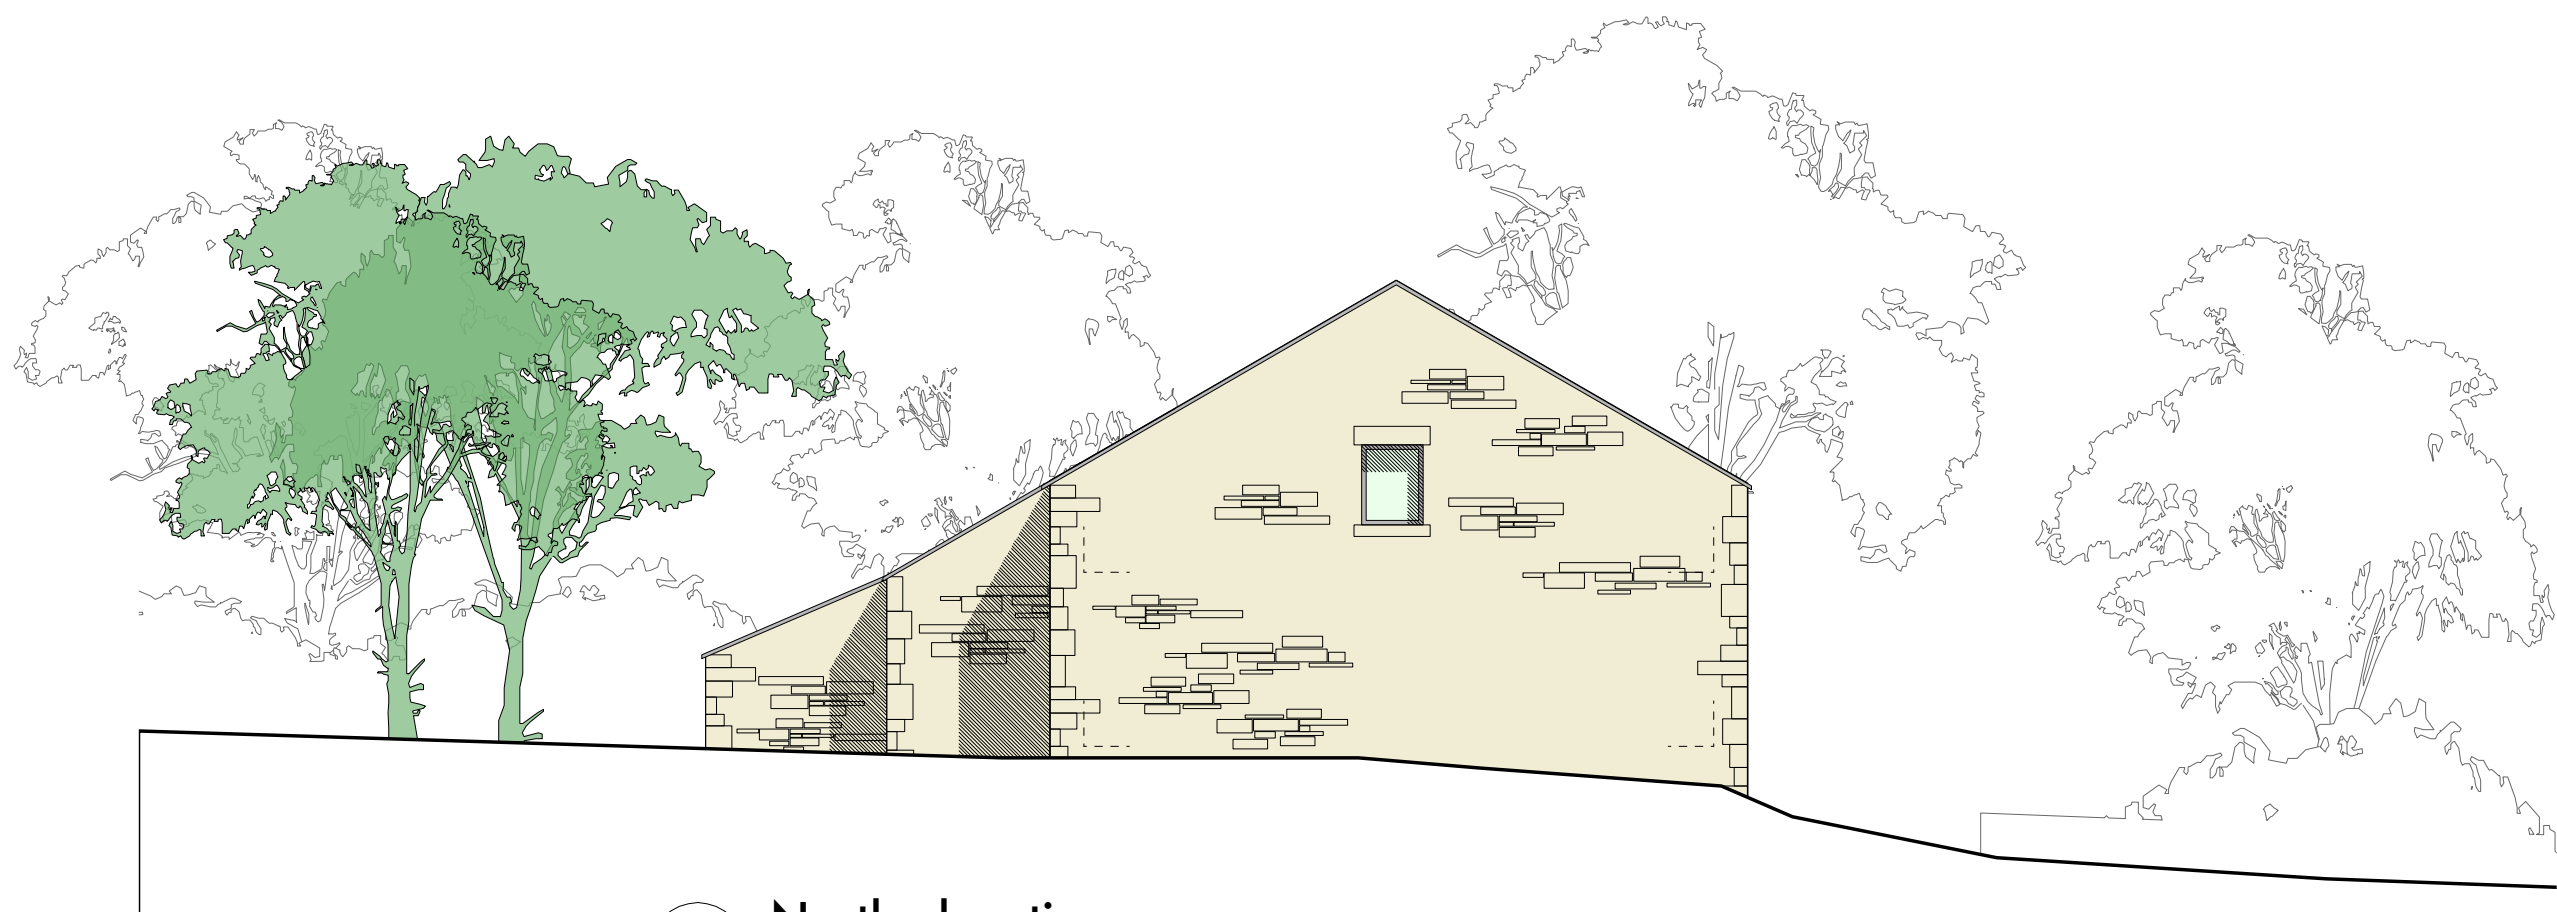

A North elevation
Scale: 1:100




B West elevation
Scale: 1:100

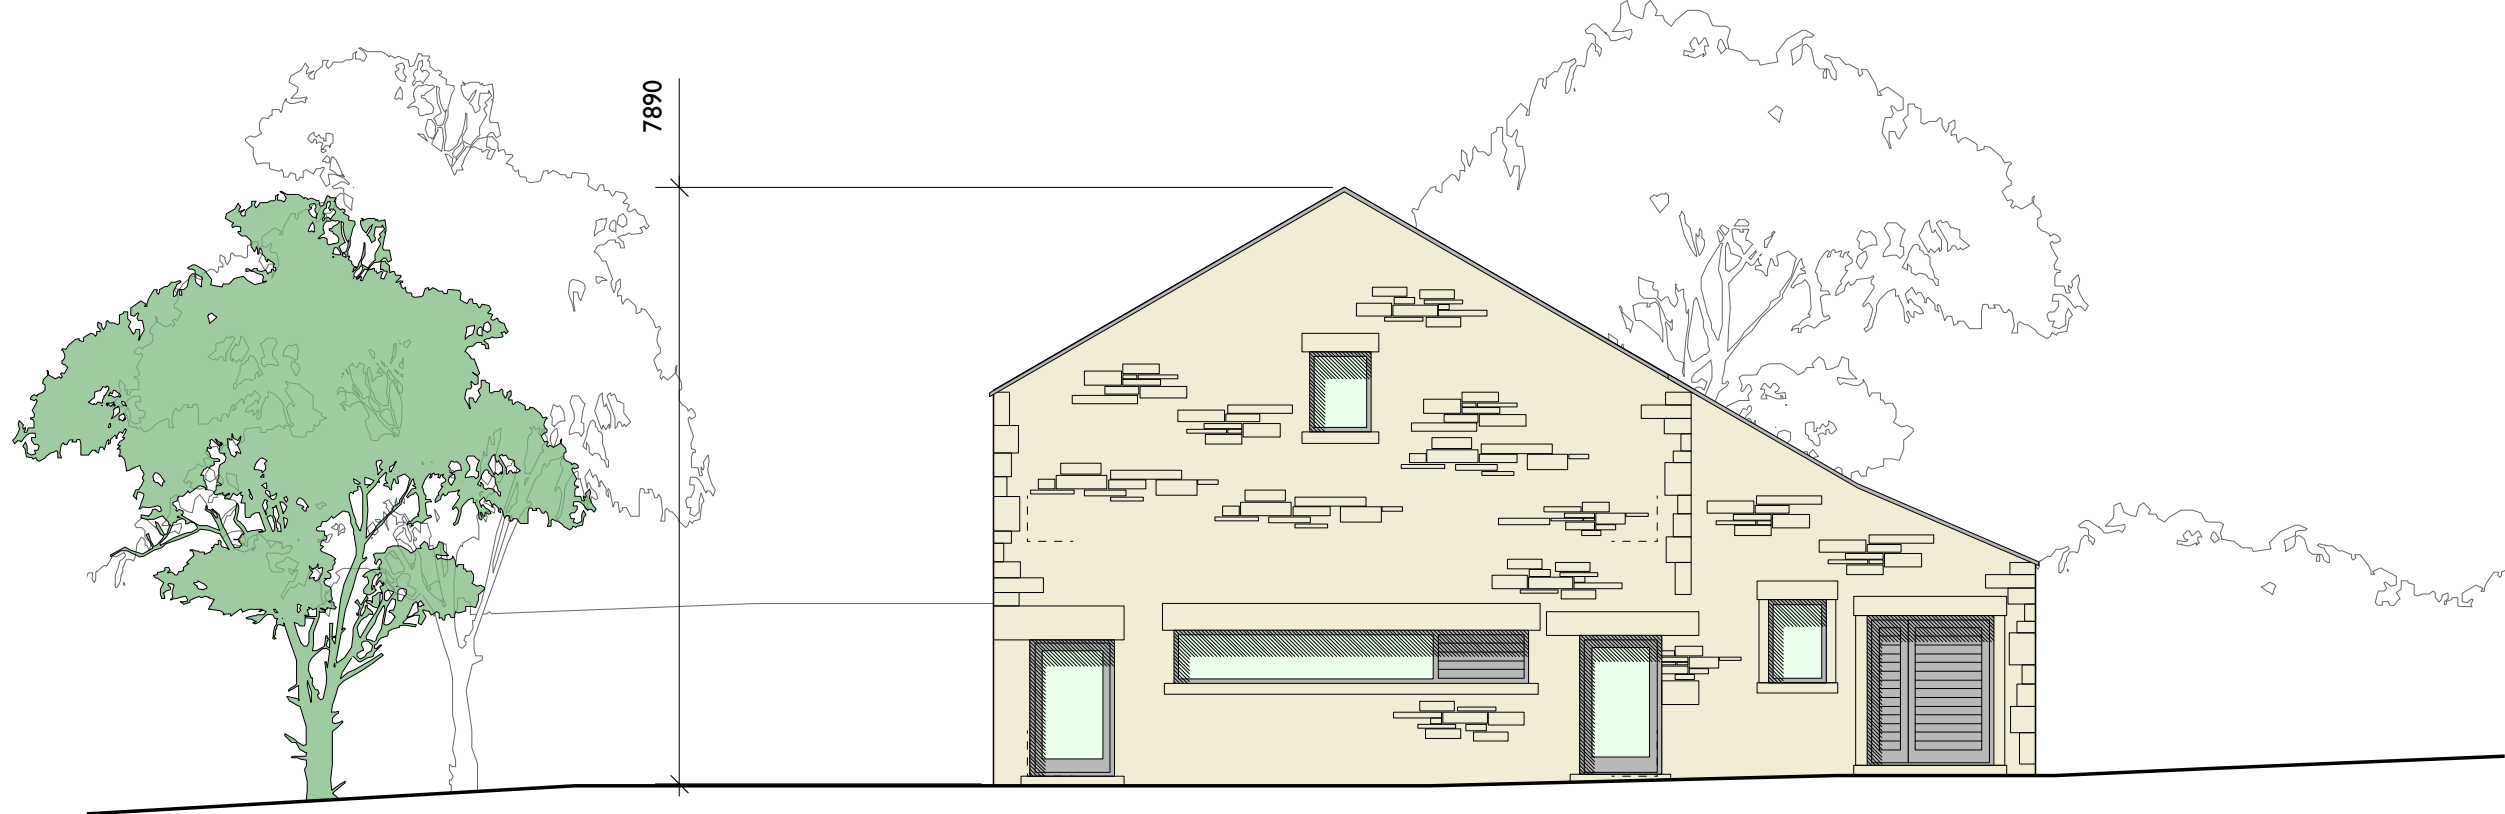


C South elevation
Scale: 1:100



D East elevation
Scale: 1:100

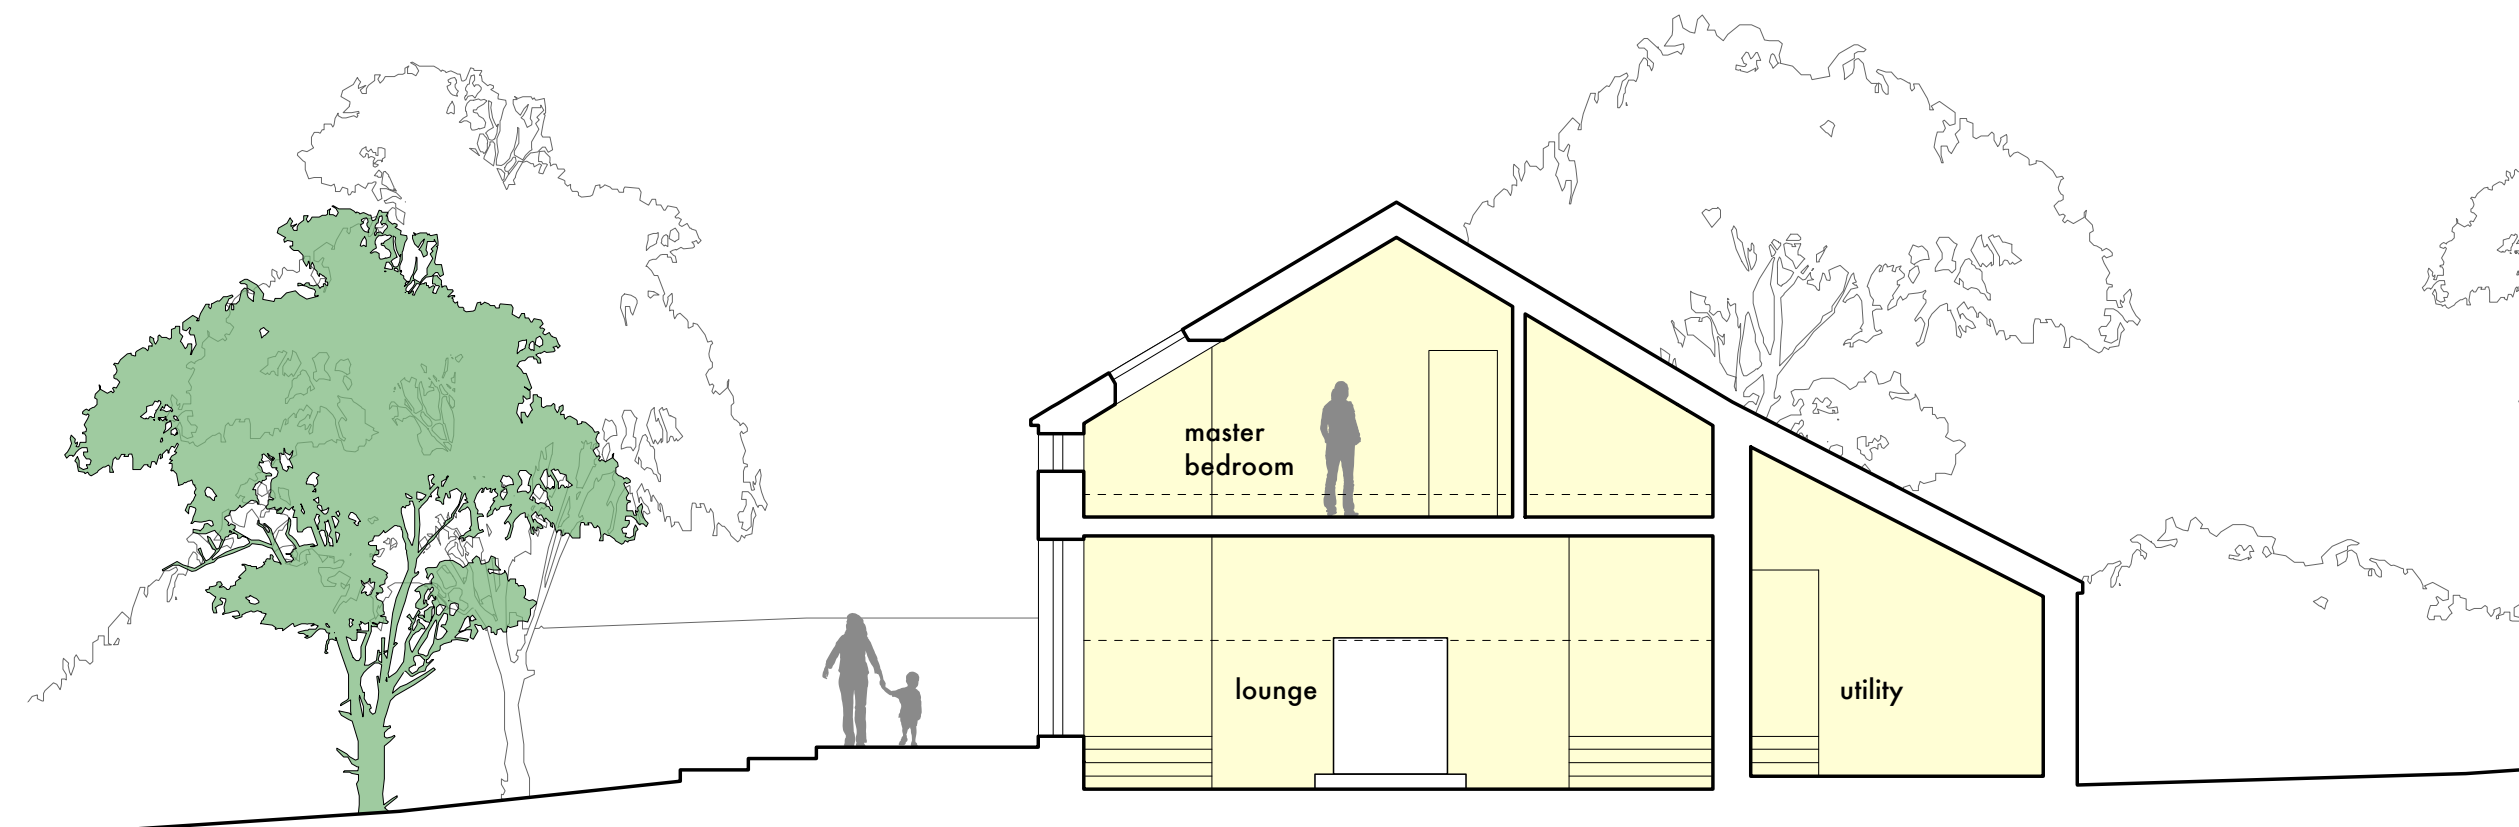

E Section - north facing
Scale: 1:100

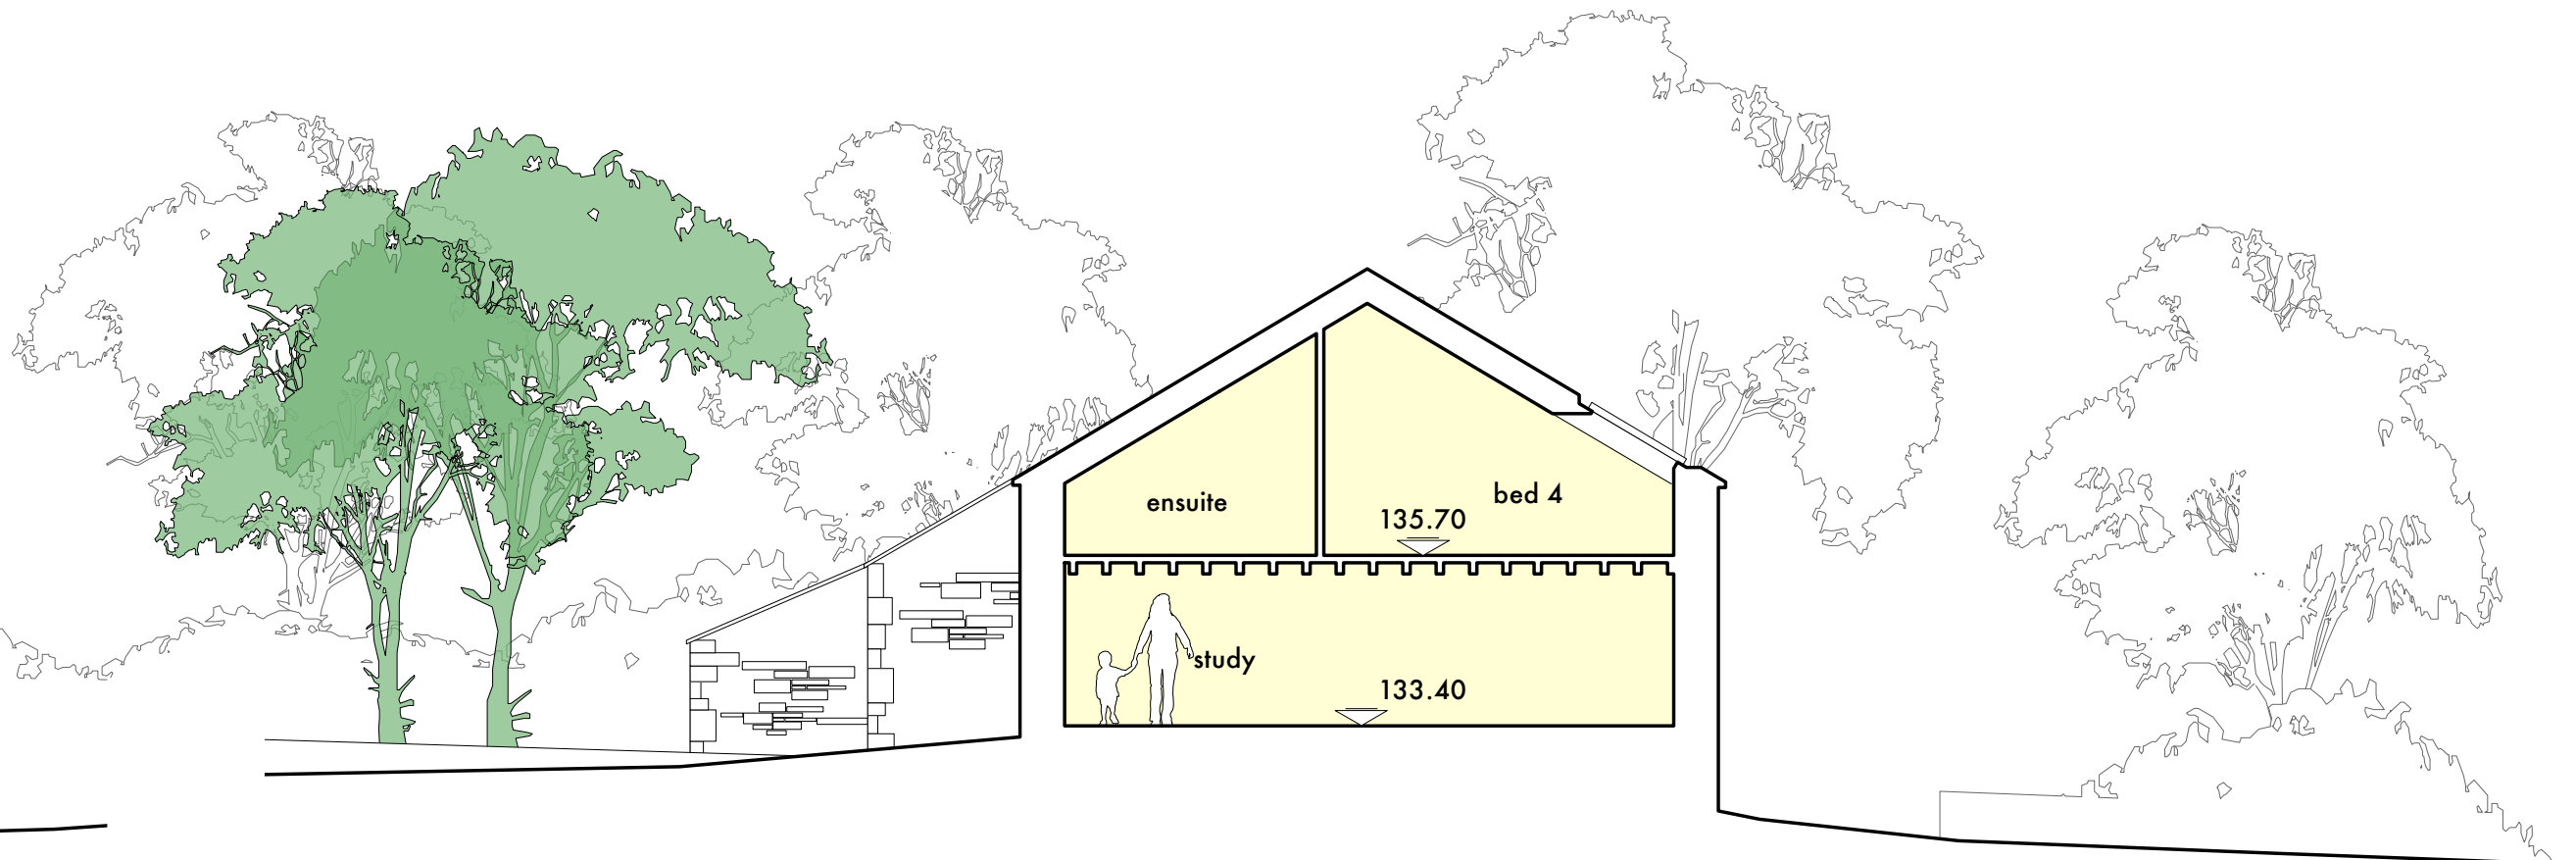

F Section - south facing
Scale: 1:100

material schedule

- roof
 - roof slates, to match existing.
 - conservation roof-lights
- walls
 - existing stonework to be repointed
 - proposed stonework - ashlar, Waddington Fell, or similar
- windows and external doors
 - existing painted hw timber
 - proposed painted hw timber

0m 10m scale

Rev C Re-submitted for planning. July 10
Rev B Dimension added feb 10
Rev A Issued for Planning. feb 10

stanton andrews
architects

44 york street
clitheroe
BB7 2DL

t 01200 444490
f 01200 444491
e mail@stantonandrews.co.uk
w stantonandrews.co.uk

mr and mrs kerrigan
moor nook farm dutton

proposed elevations

drg.no. 9.17 / PL 2 rev. C

cs dec.09 1 to 100 @ A1
drawn. date. scale.