




prop. elevation.

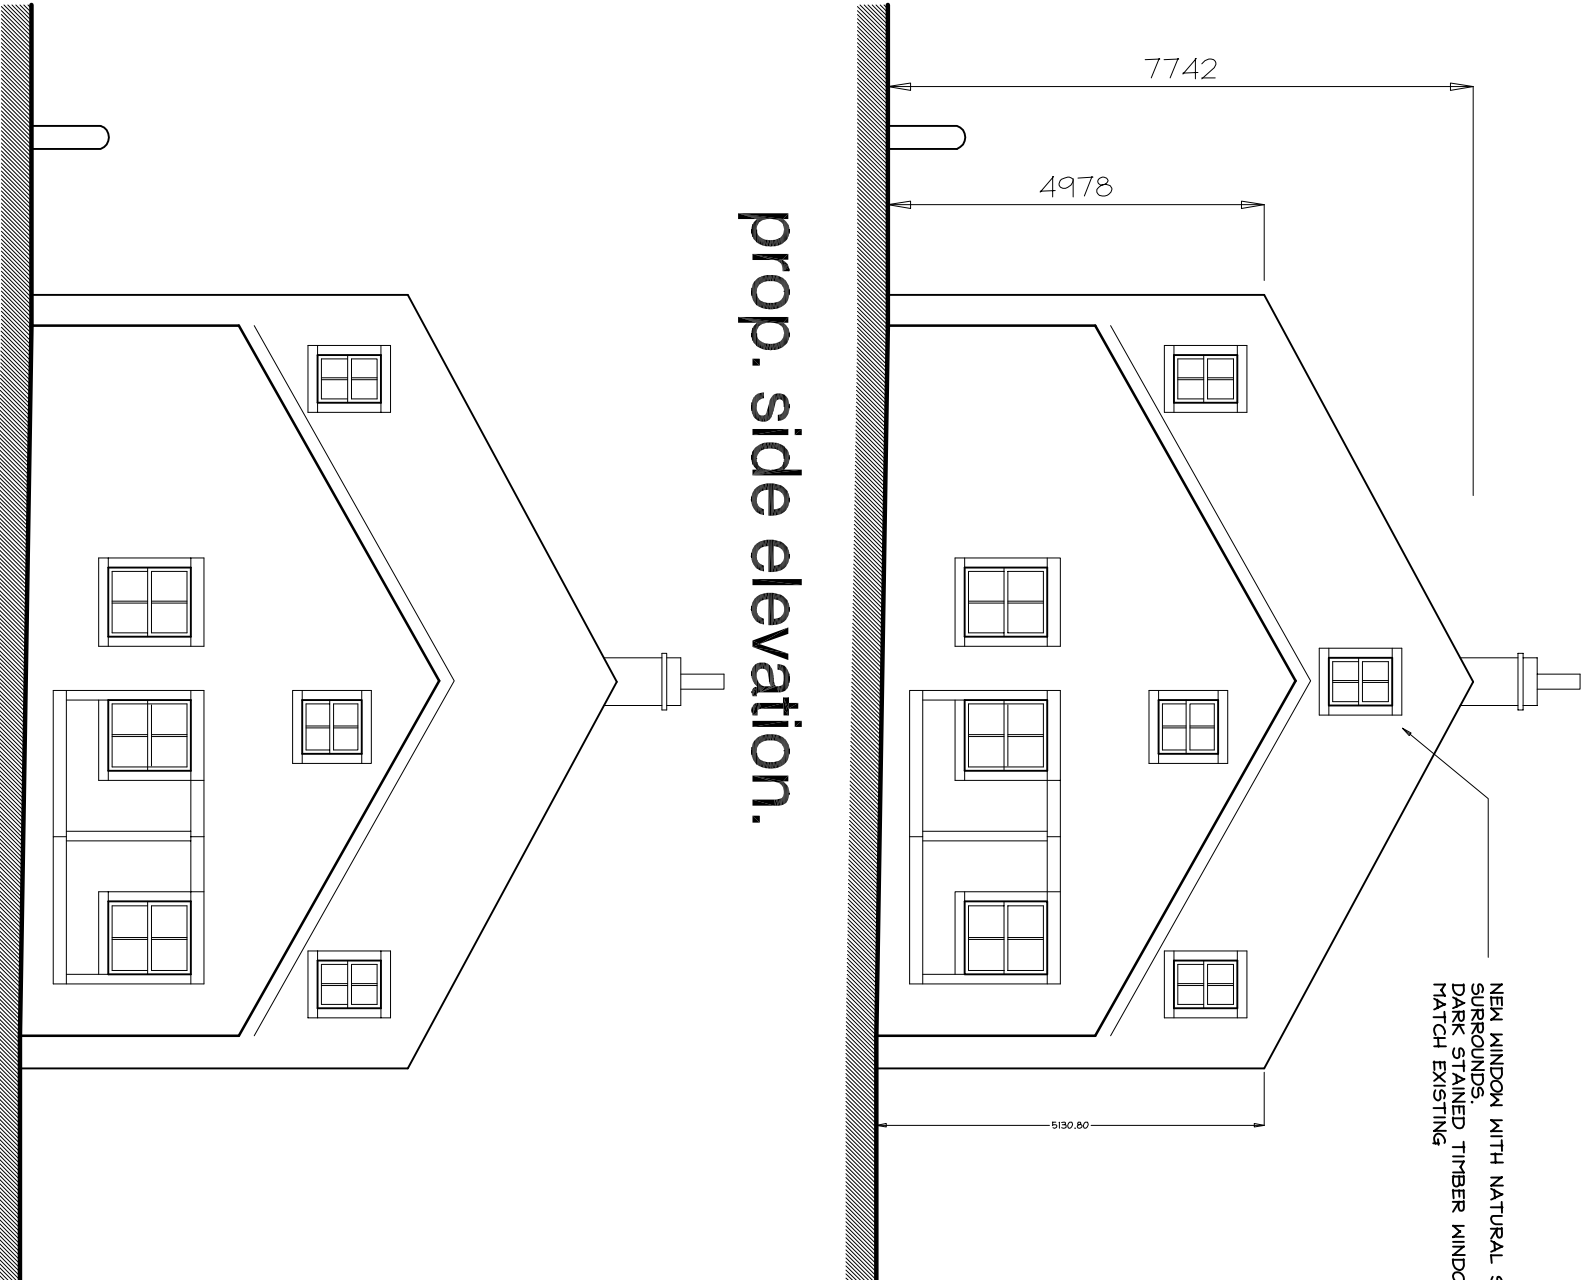

prop. side elevation.




prop. rear elevation.


ex. front elevation.

ex. side elevation.


ex. rear elevation.

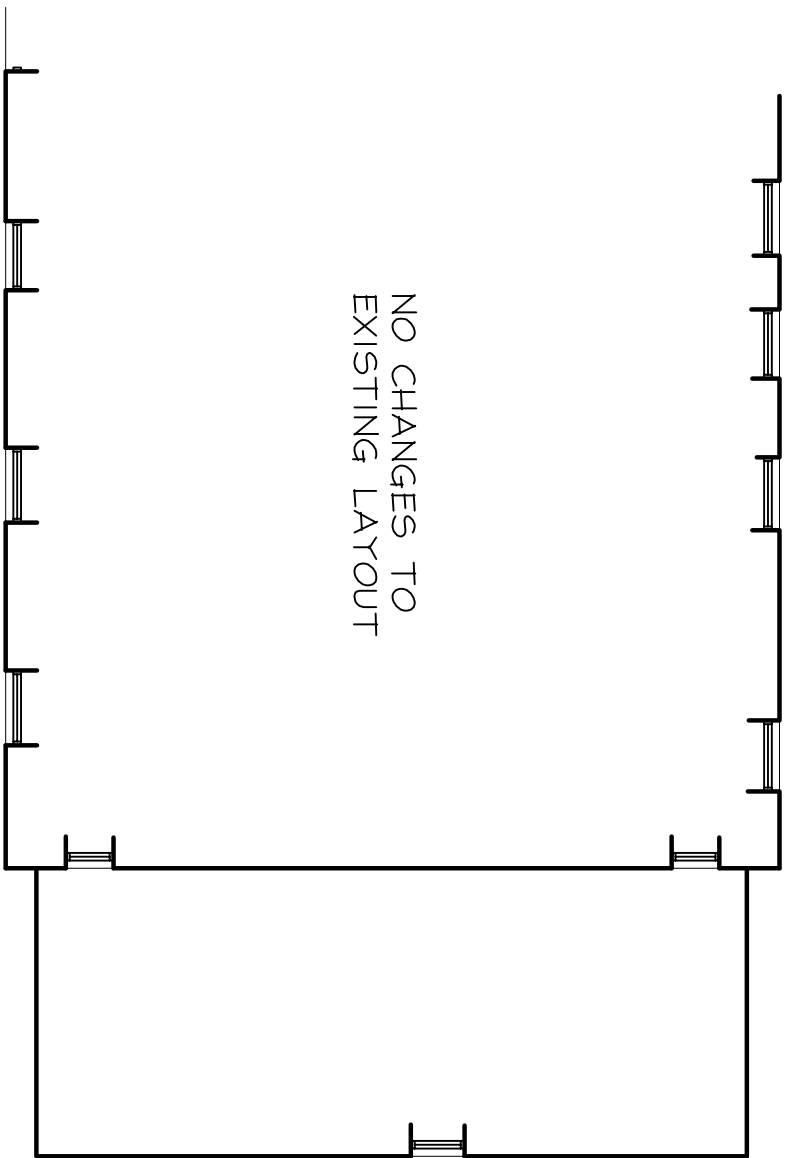


ex. first floor plan.

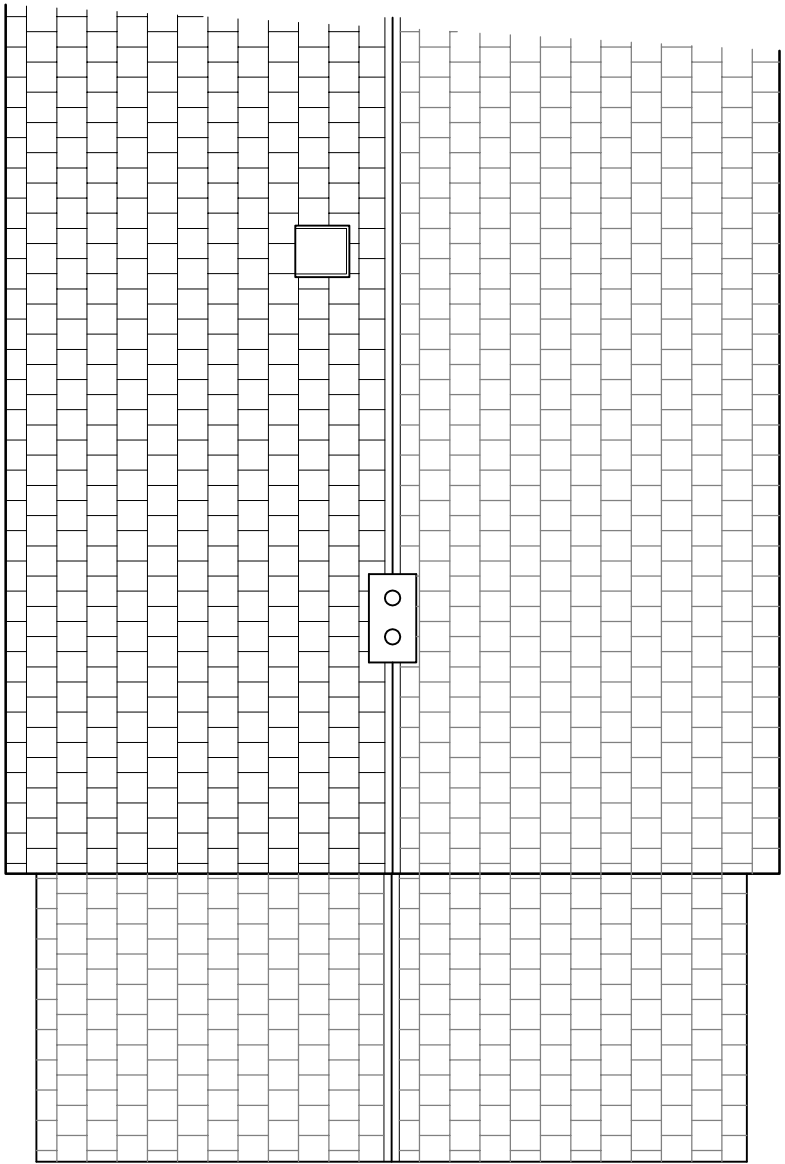


ex. roof plan.

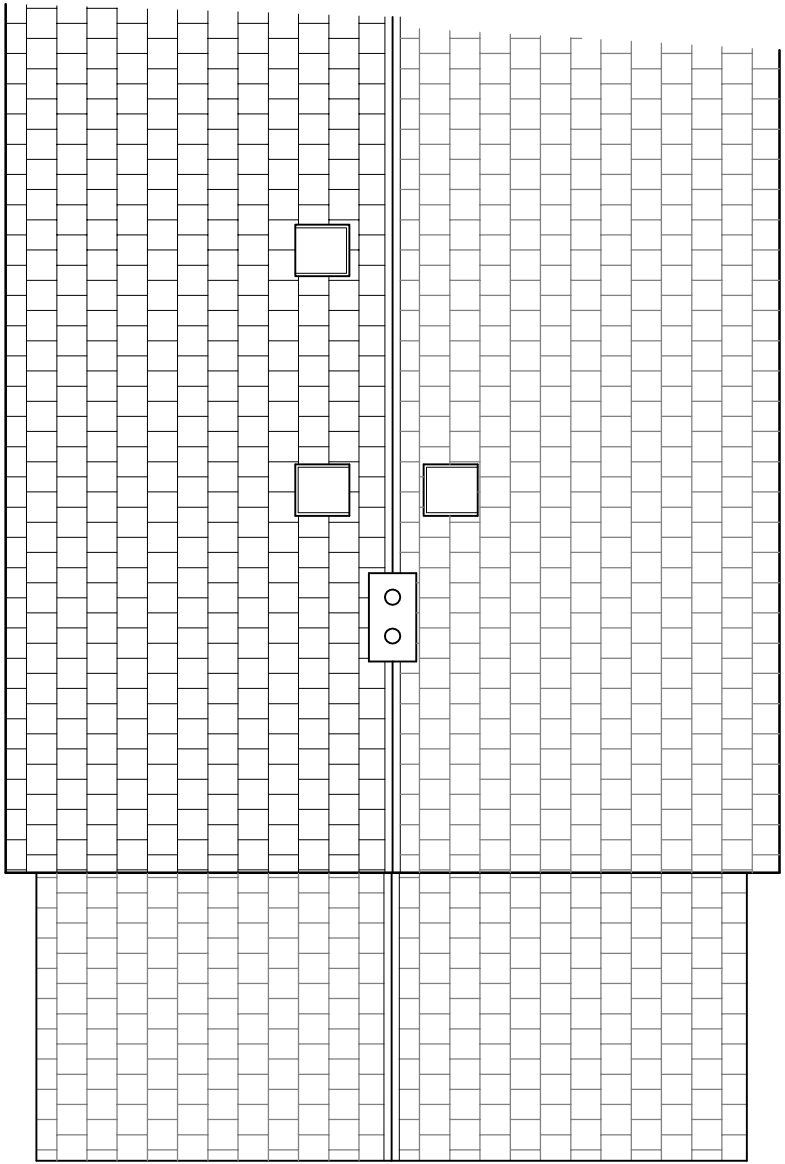


proposed roof plan.

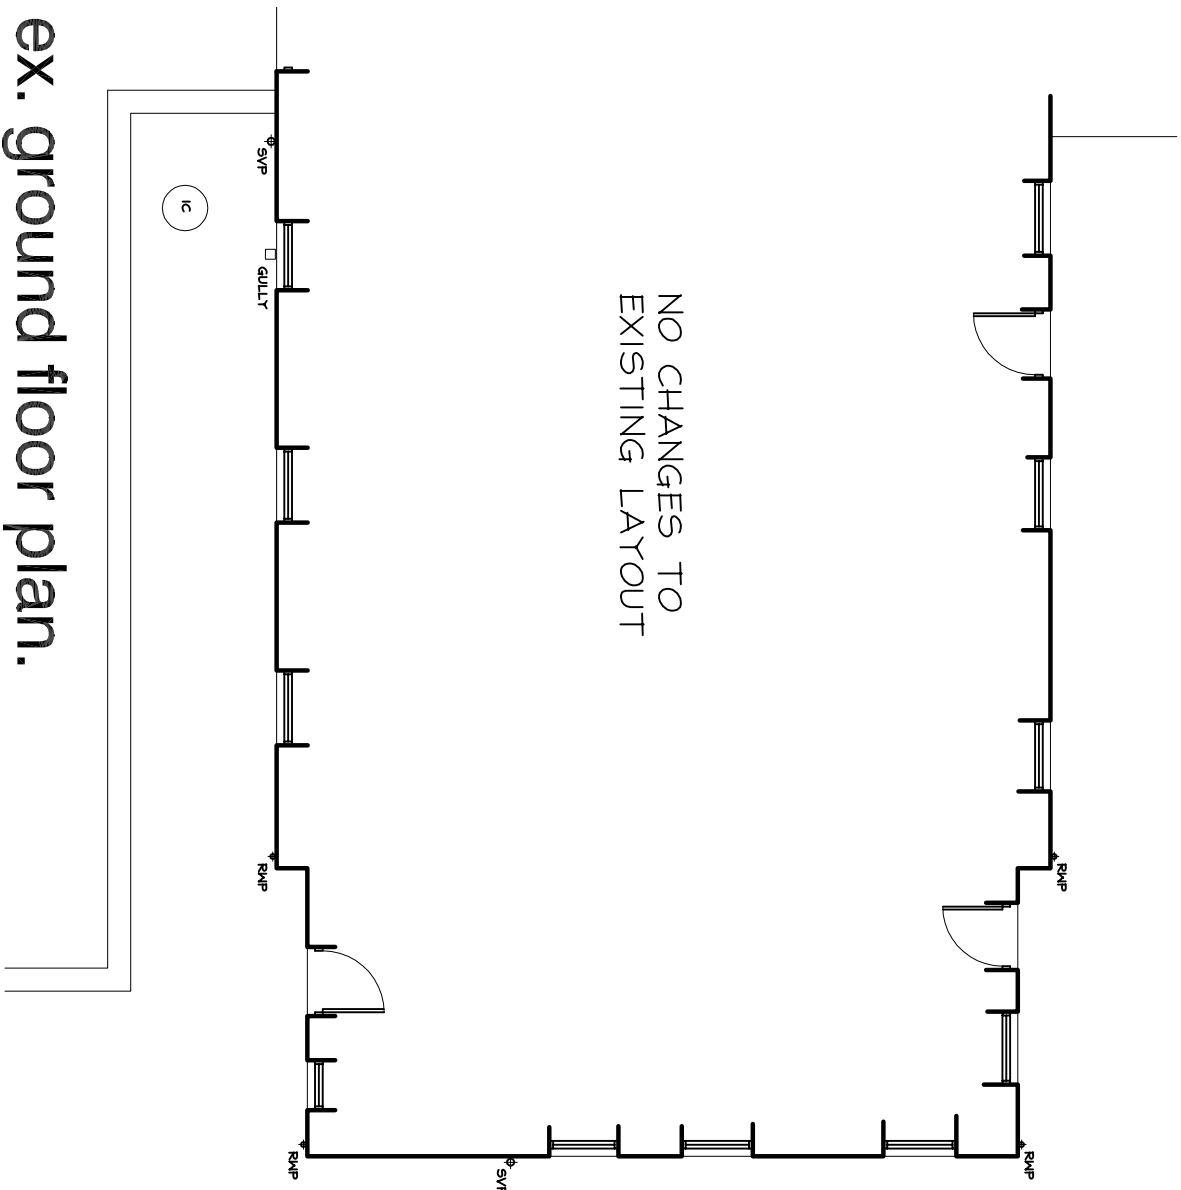


ex. ground floor plan.

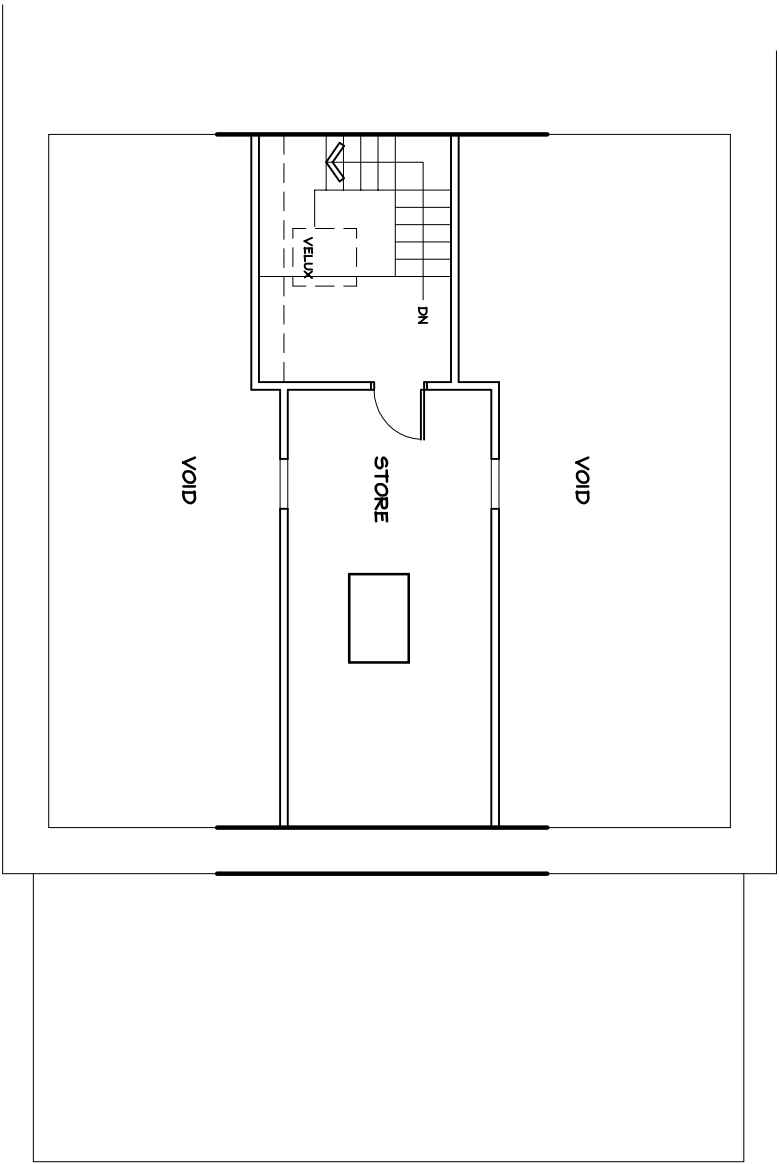

ex. second floor plan.

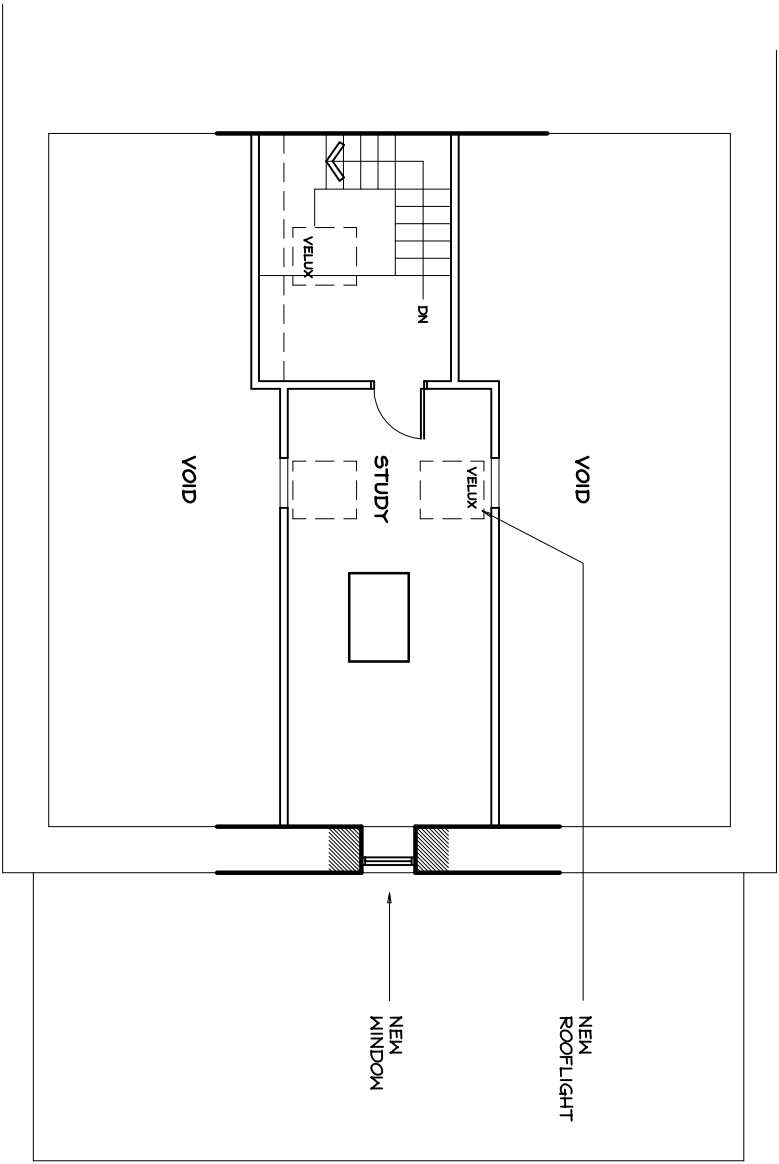

proposed second floor plan.

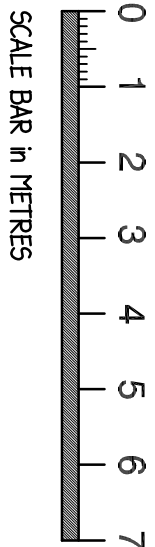

Revisions	
Project:	PROPOSED ANCON & ROOFLIGHTS AT BRICK BARN, SETTLE ROAD, BOLTON-BY-BOWLAND
Drawing:	planning scheme.
Client:	MRS. L. SWIFT
adm design	
Brook Leys, Colne Road, South, Barnoldswick, Lancashire, BB10 6TD Tel: 01282 853335 Email: adm@design & build.com	
Scale(s)	1:100
Drawing no.	ADP/10/20/01
Rev.	