



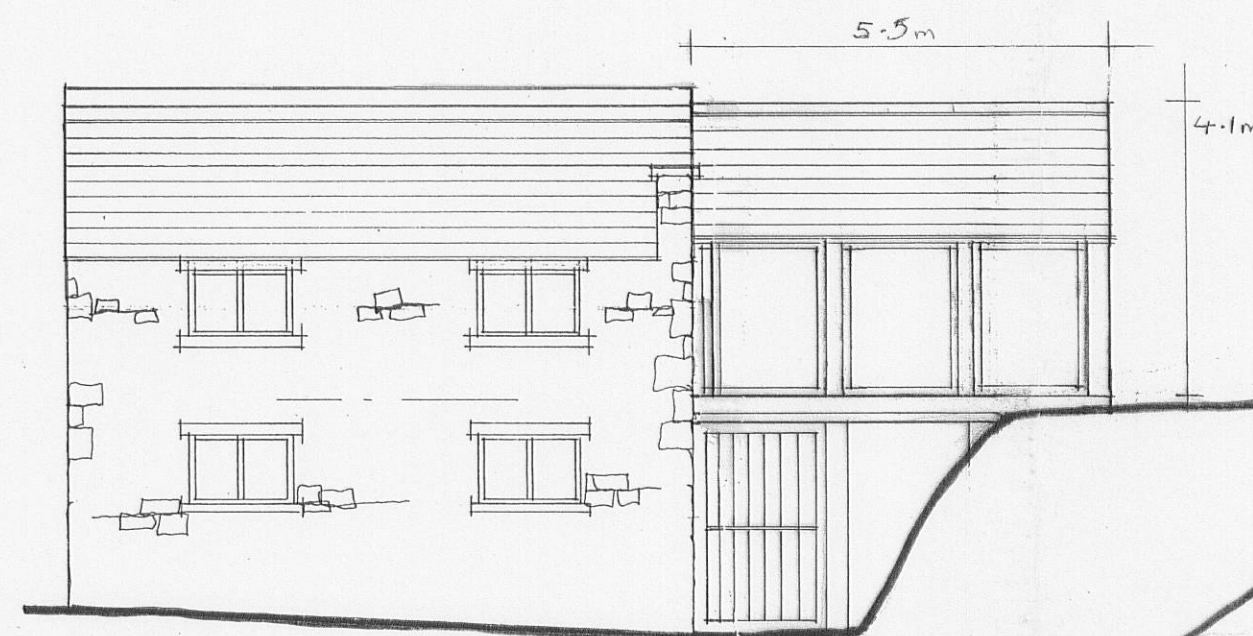

FRONT ELEVATION

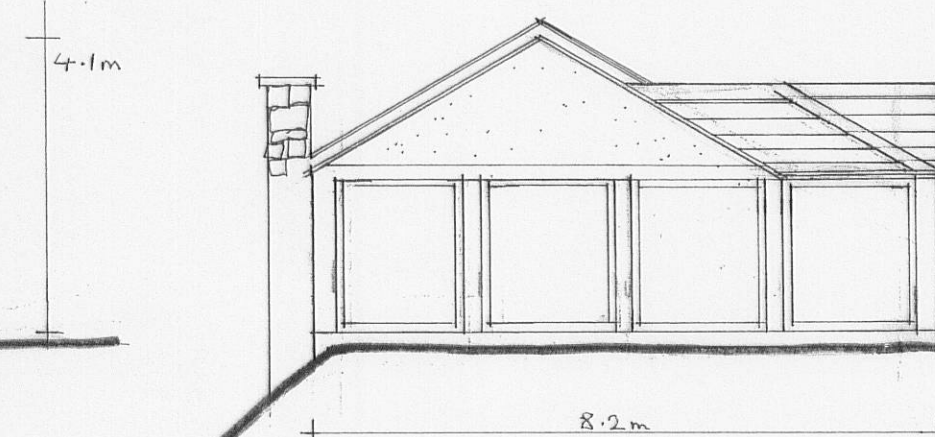


SIDE ELEVATION




REAR ELEVATION




SIDE ELEVATION

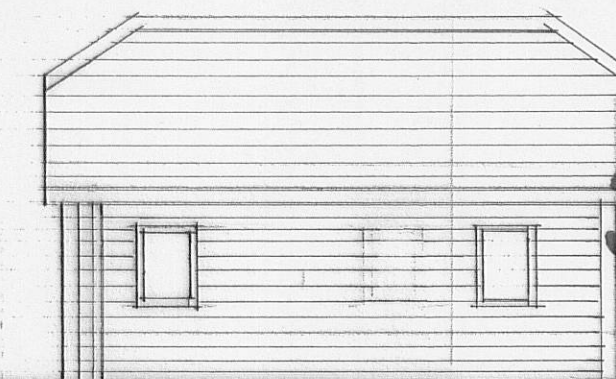


REAR ELEVATION

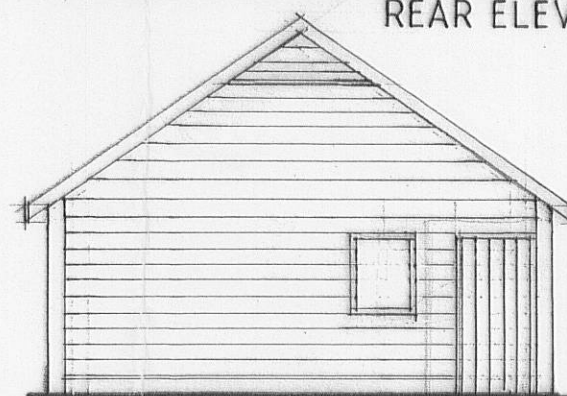


SIDE

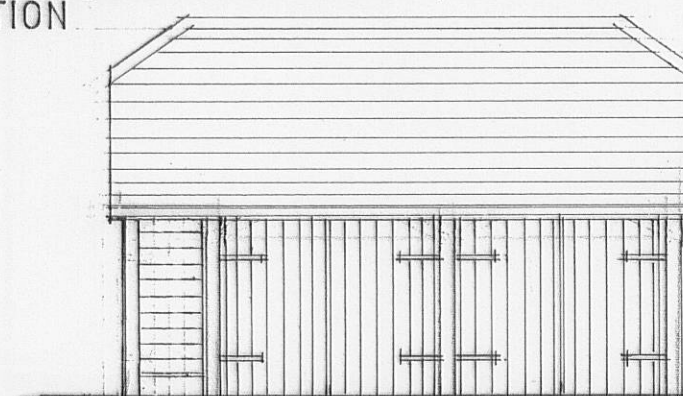


FRONT ELEVATION

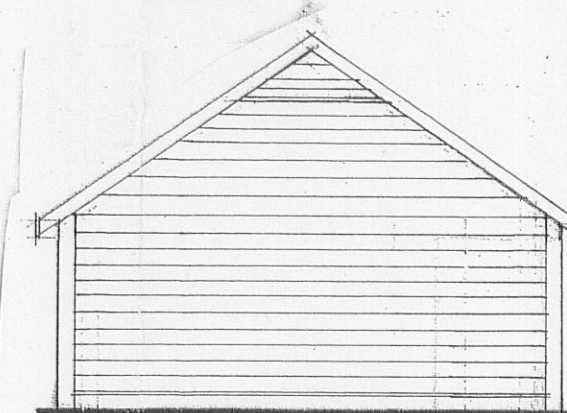


SIDE

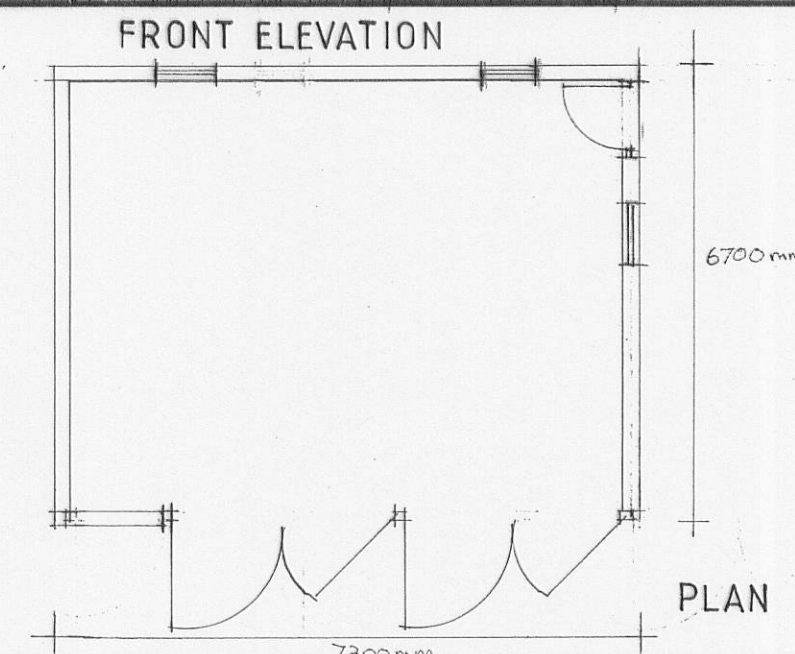

PLAN

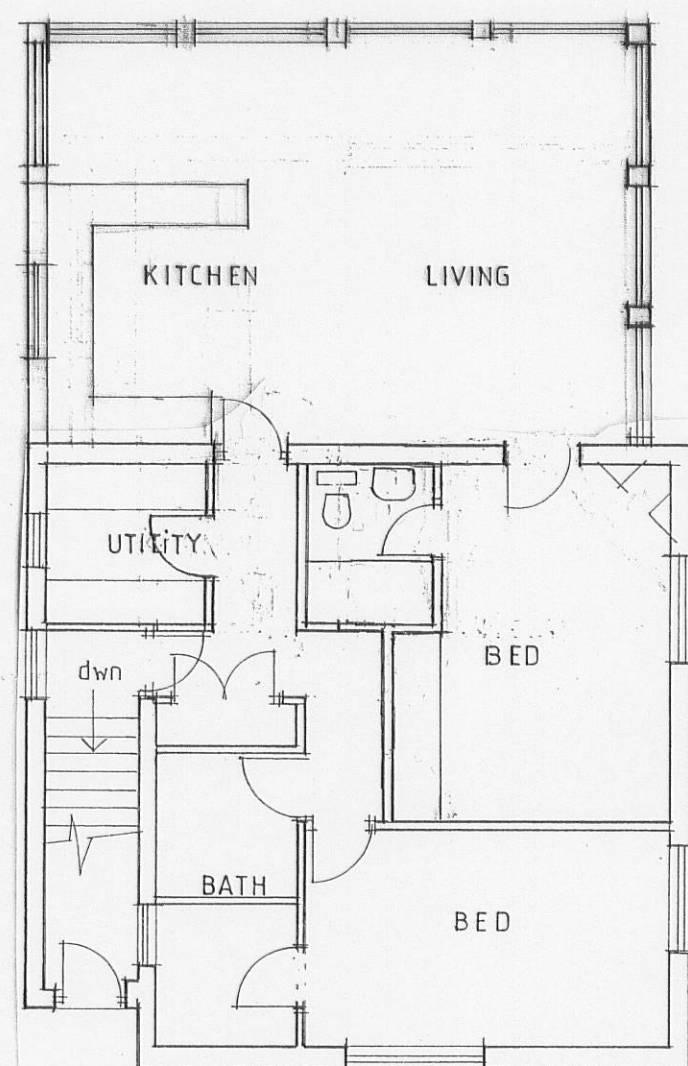

FIRST FLOOR PLAN

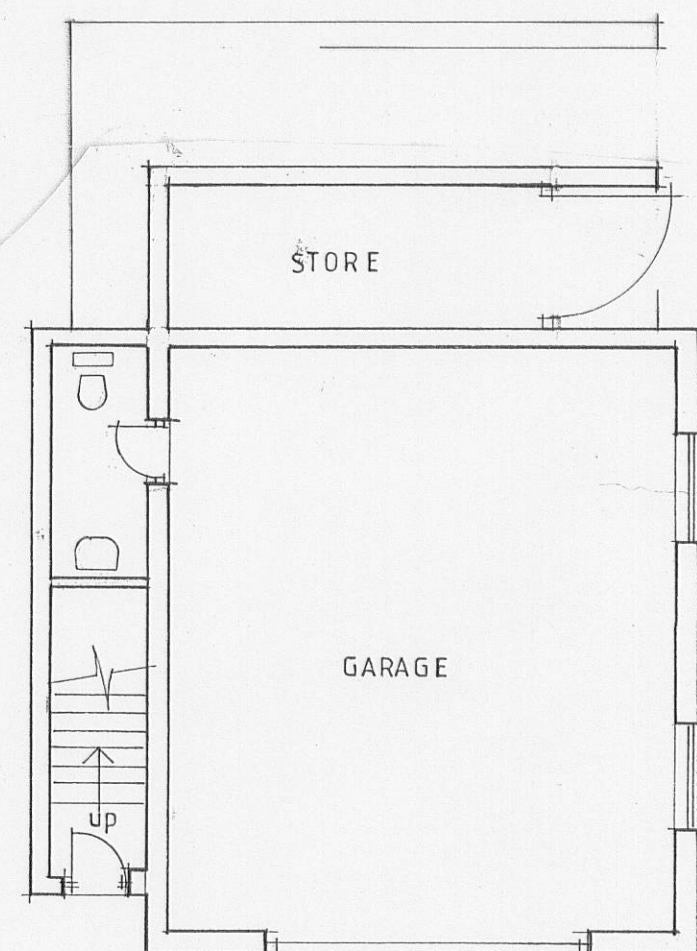

GROUND FLOOR PLAN

Proposed new garage

Cockerham Hall

Proposed extension

The Loft

Scale 1:500

C - GARAGE AMENDED 9/7/10
B - GARAGE ADDED 6/5/10
A - AMENDED 4/5/10

Client

Mr & Mrs SLINGER

Job Title

PROPOSED ALTERATIONS TO
GRANNY FLAT AND NEW GARAGE AT
COCKERHAM HALL
MELLOR

Drawing Title

PROPOSED PLANS AND ELEVATIONS

Scale

1:100

Date

APR 10

Drawn

LKR

spa
ARCHITECTS

SUNDERLAND PEACOCK & ASSOCIATES LTD.
HAZELMERE, PIMLICO ROAD, CLITHEROE,
LANCASHIRE, BB7 2AG
T 01200 423178 F 01200 427328
E info@sunderlandpeacock.com
www.sunderlandpeacock.com



3637

1 - 2A B C