




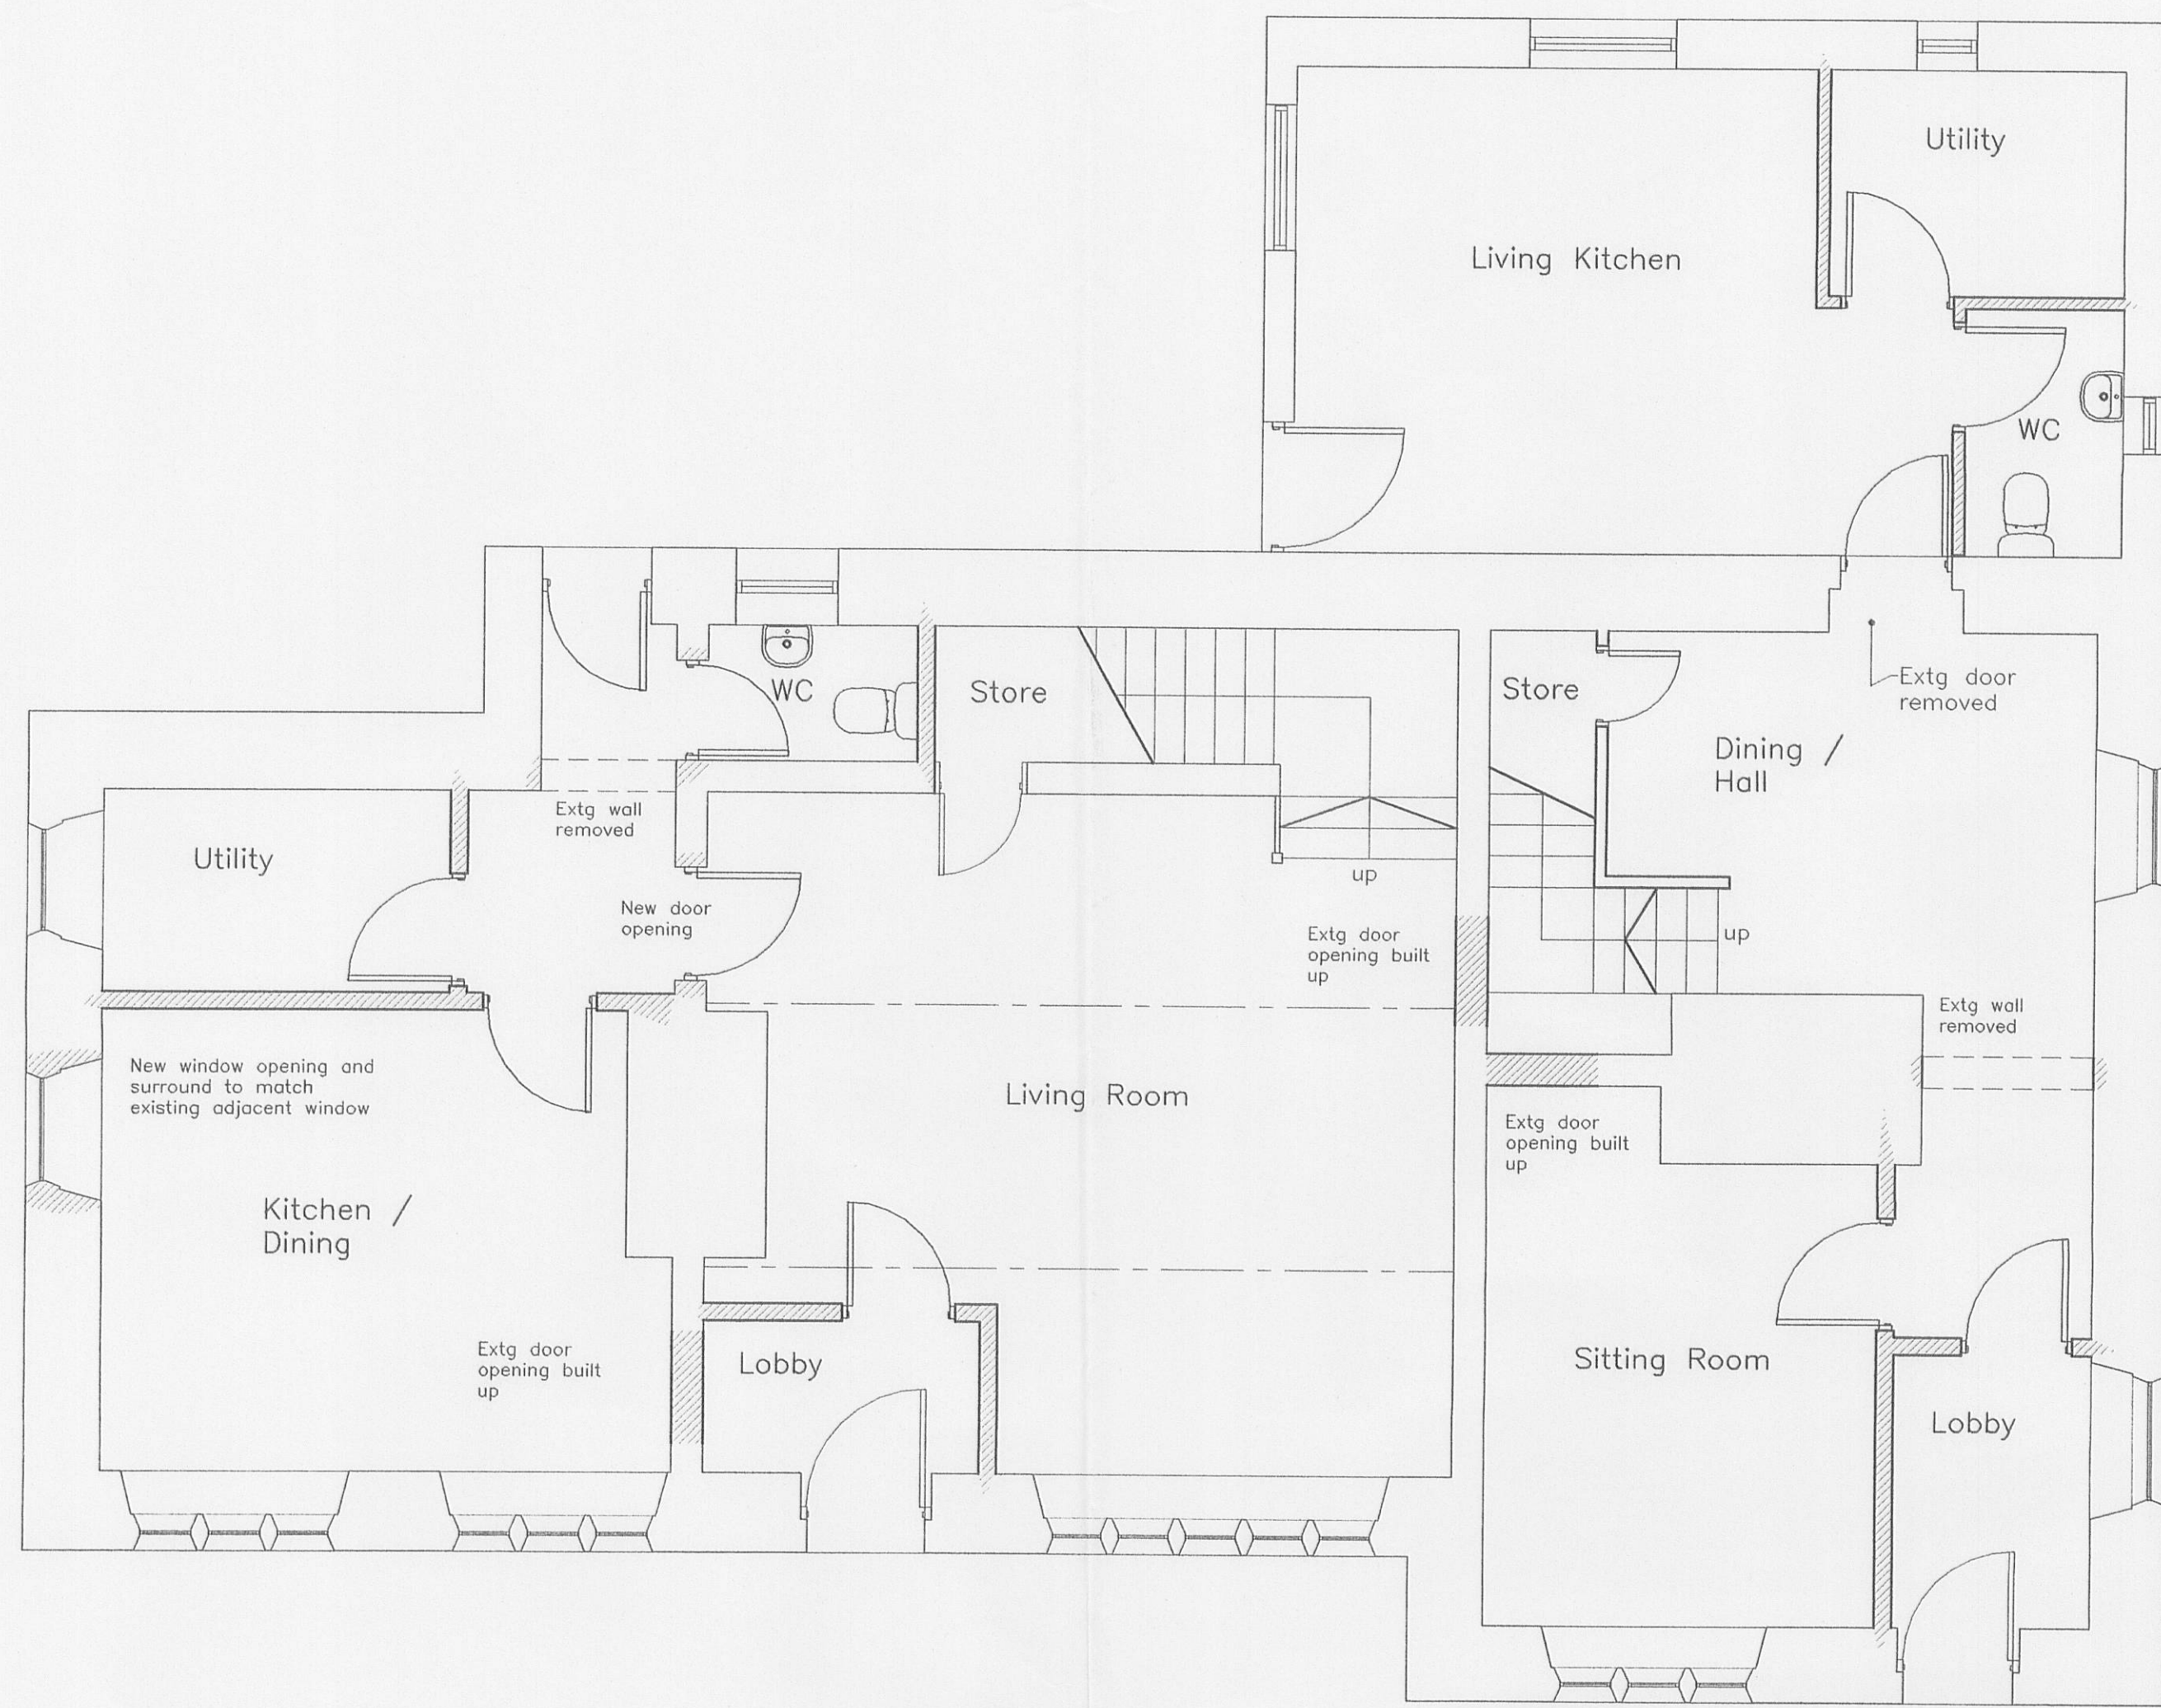

Proposed Ground Floor Plans

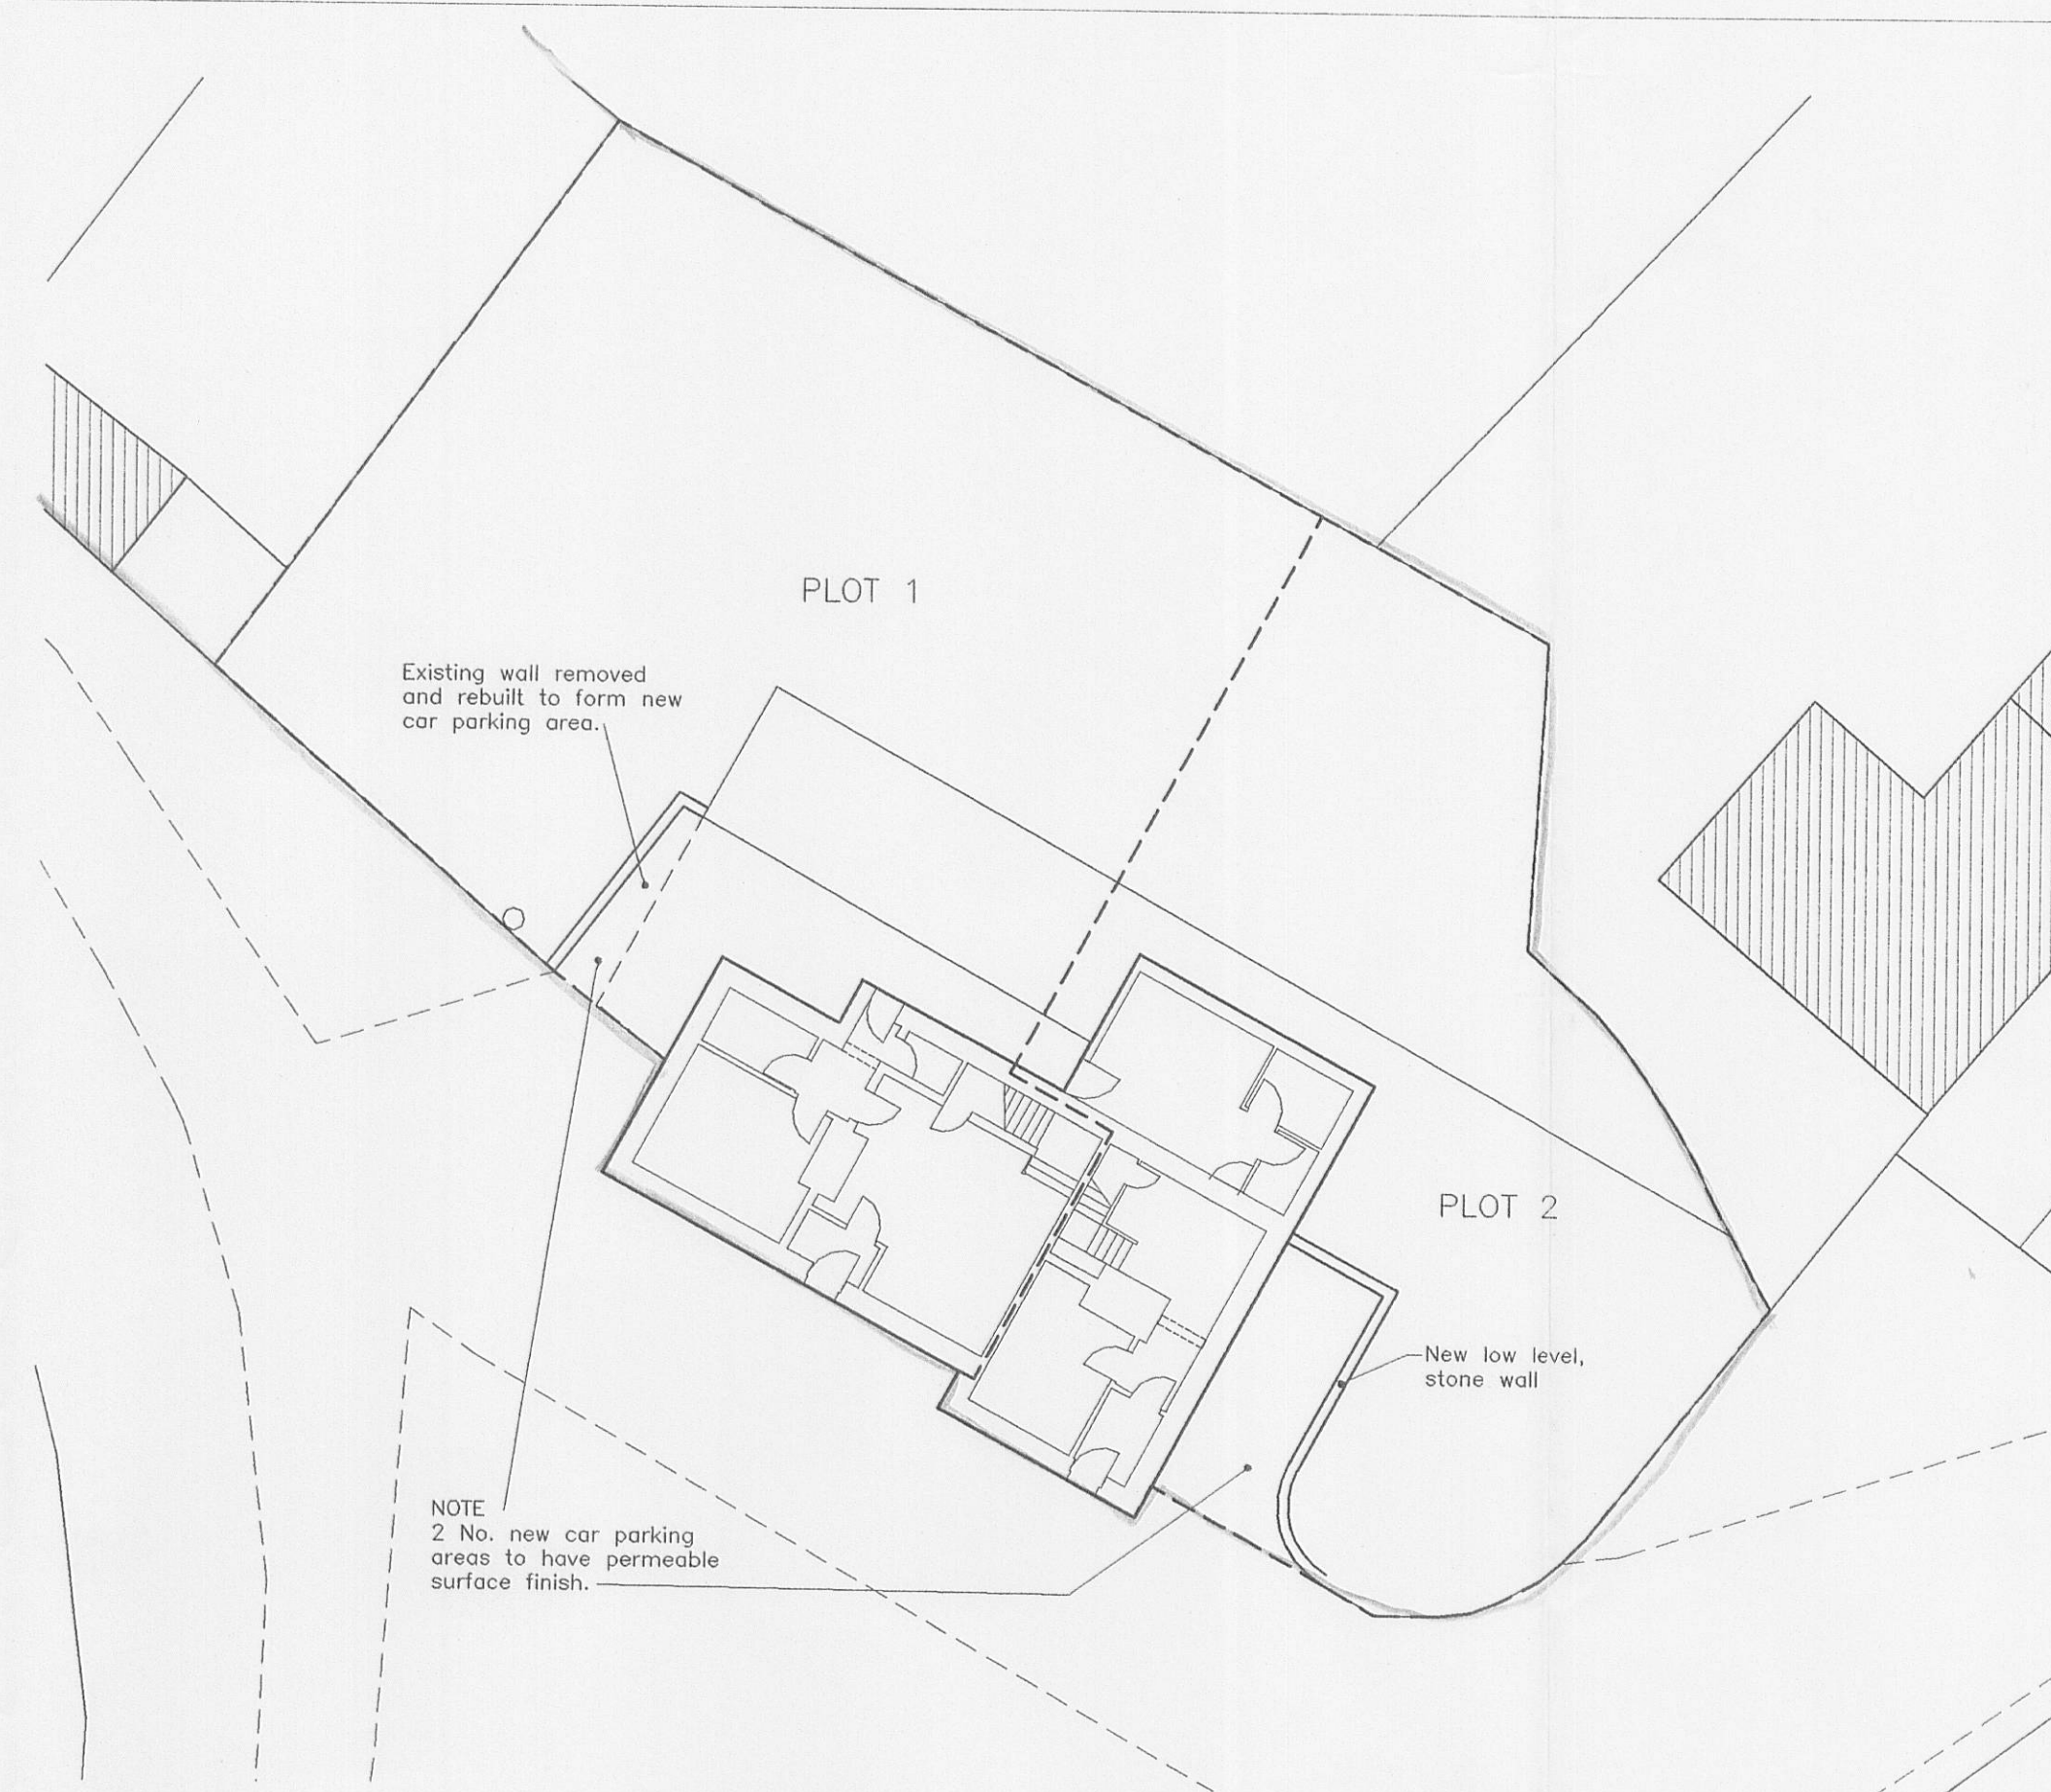

Proposed Site Plan 1:200

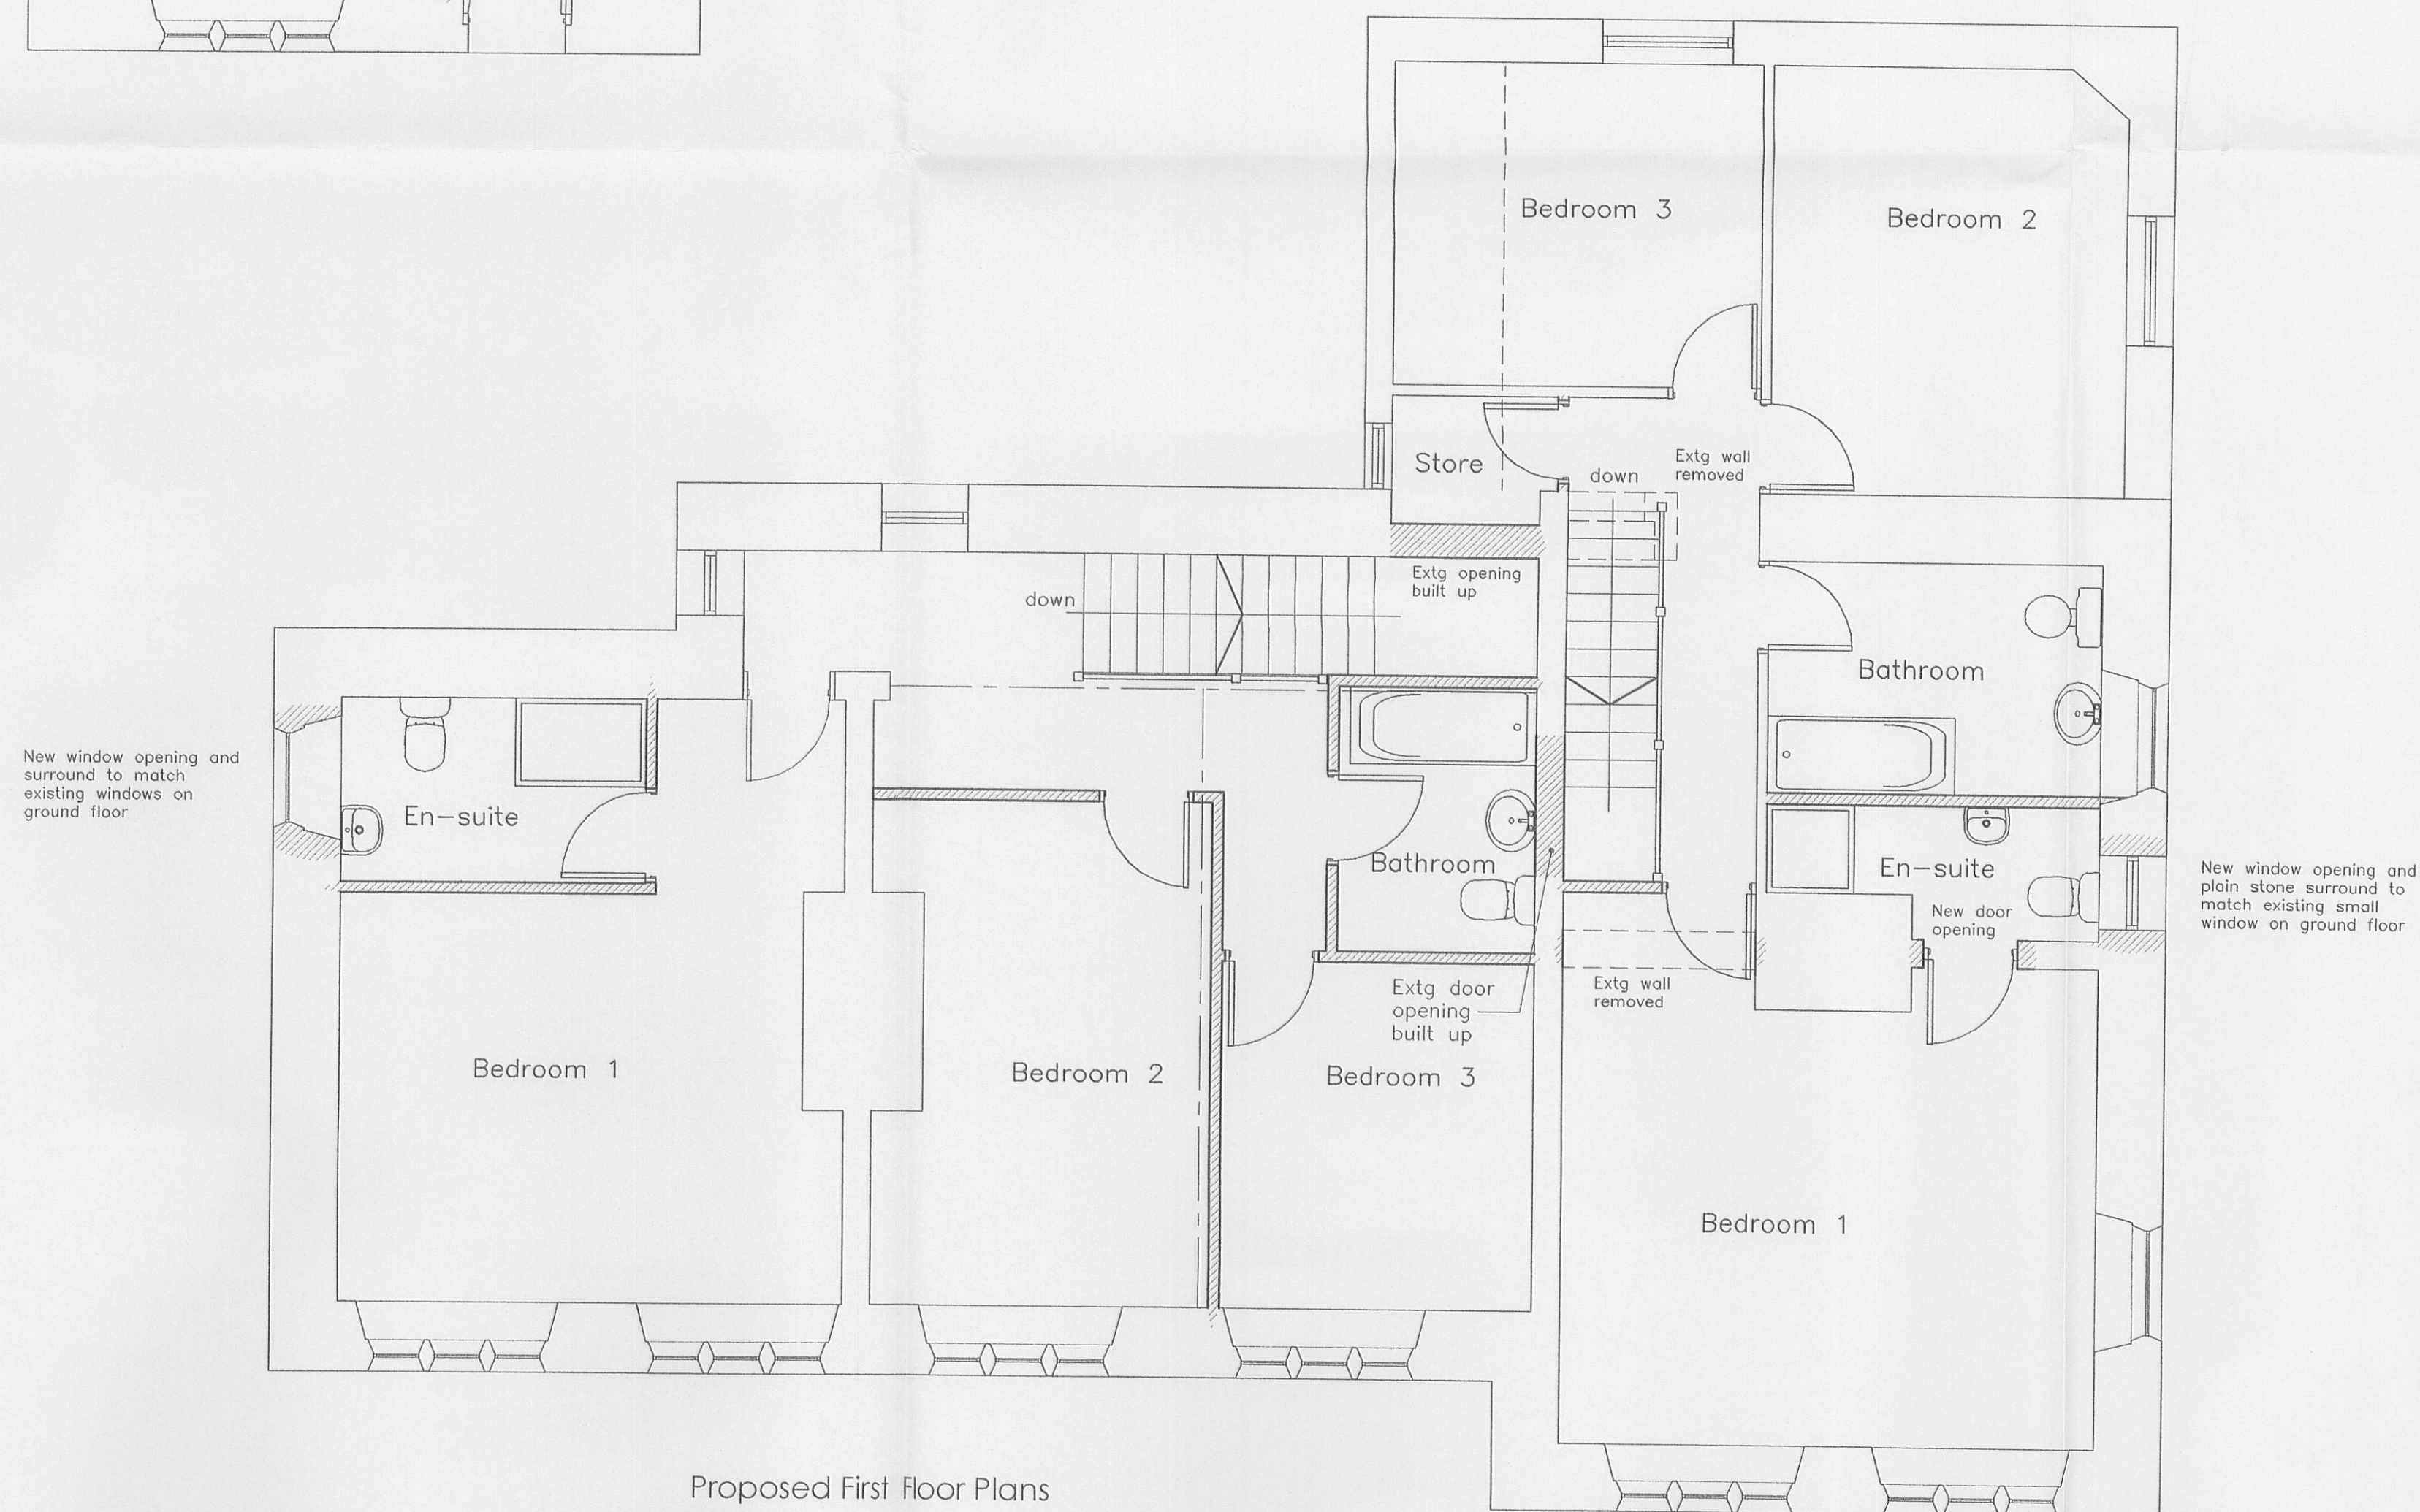

Proposed First Floor Plans

Revisions:

320100632P

AA ndy
shworth
rchitect

A. Ashworth R.I.B.A. Mob: 07970 023824
Green Edge Farm, Brabiner Lane,
Whittingham, Preston, PR3 2AP

job:
Alterations to Stocks House
Bolton by Bowland

client:
c/o Davis and Bowring

drawing:
Proposed Plans

scale: [@A1] drawn: date:
1:50 1:200 MR June 2010

checked: date:

job no: dwg no: rev:
10-004 02