




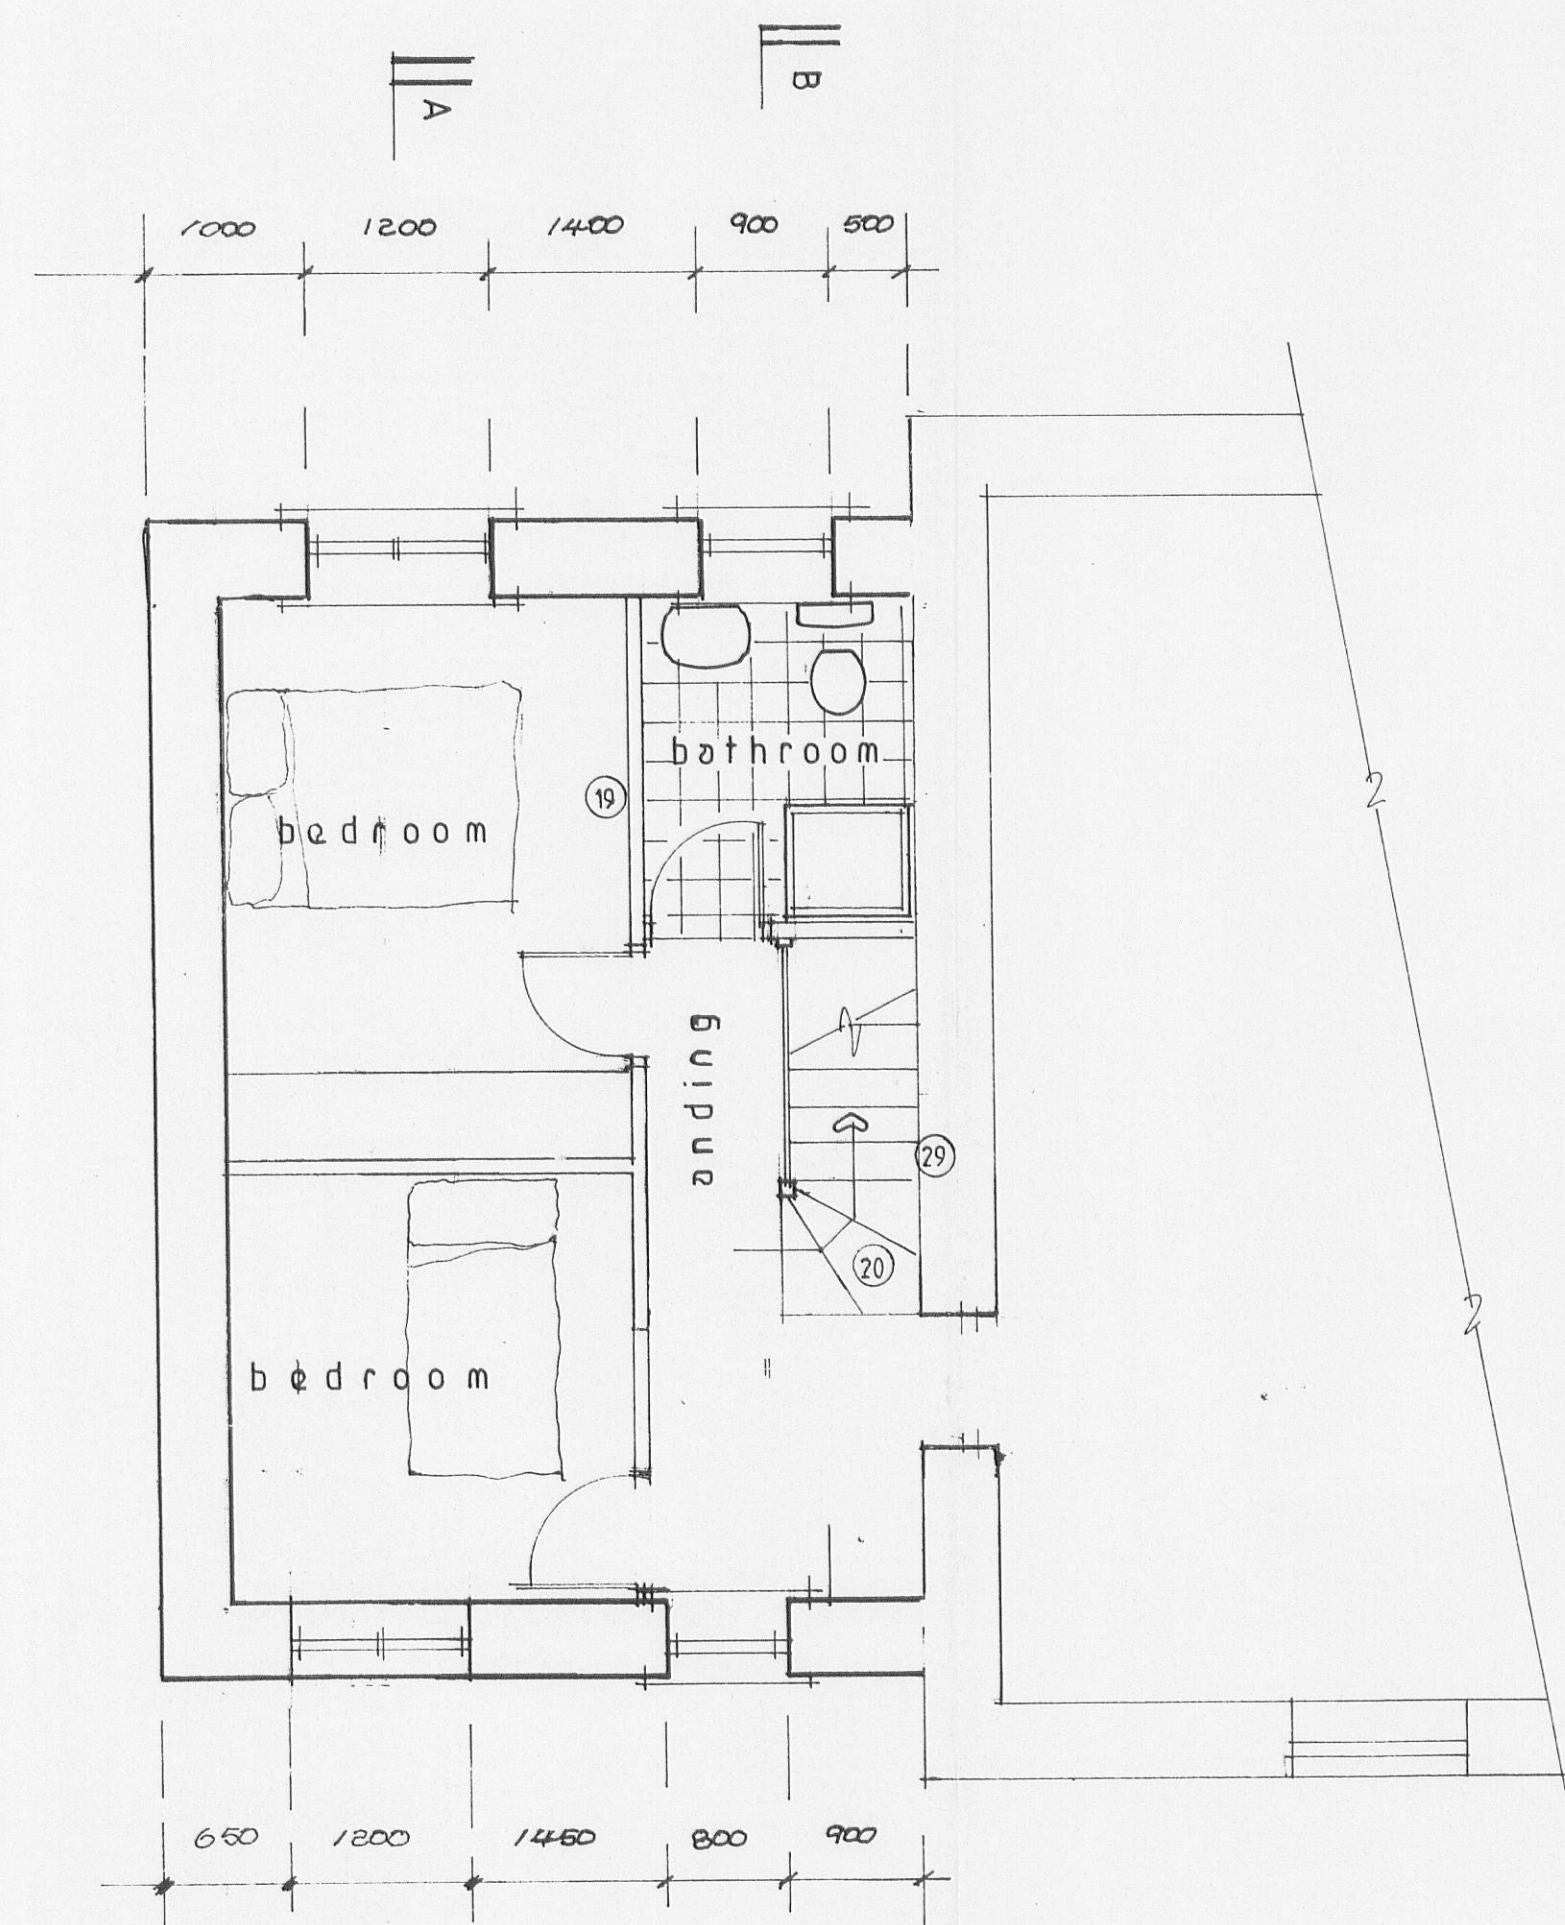


Proposed First Floor

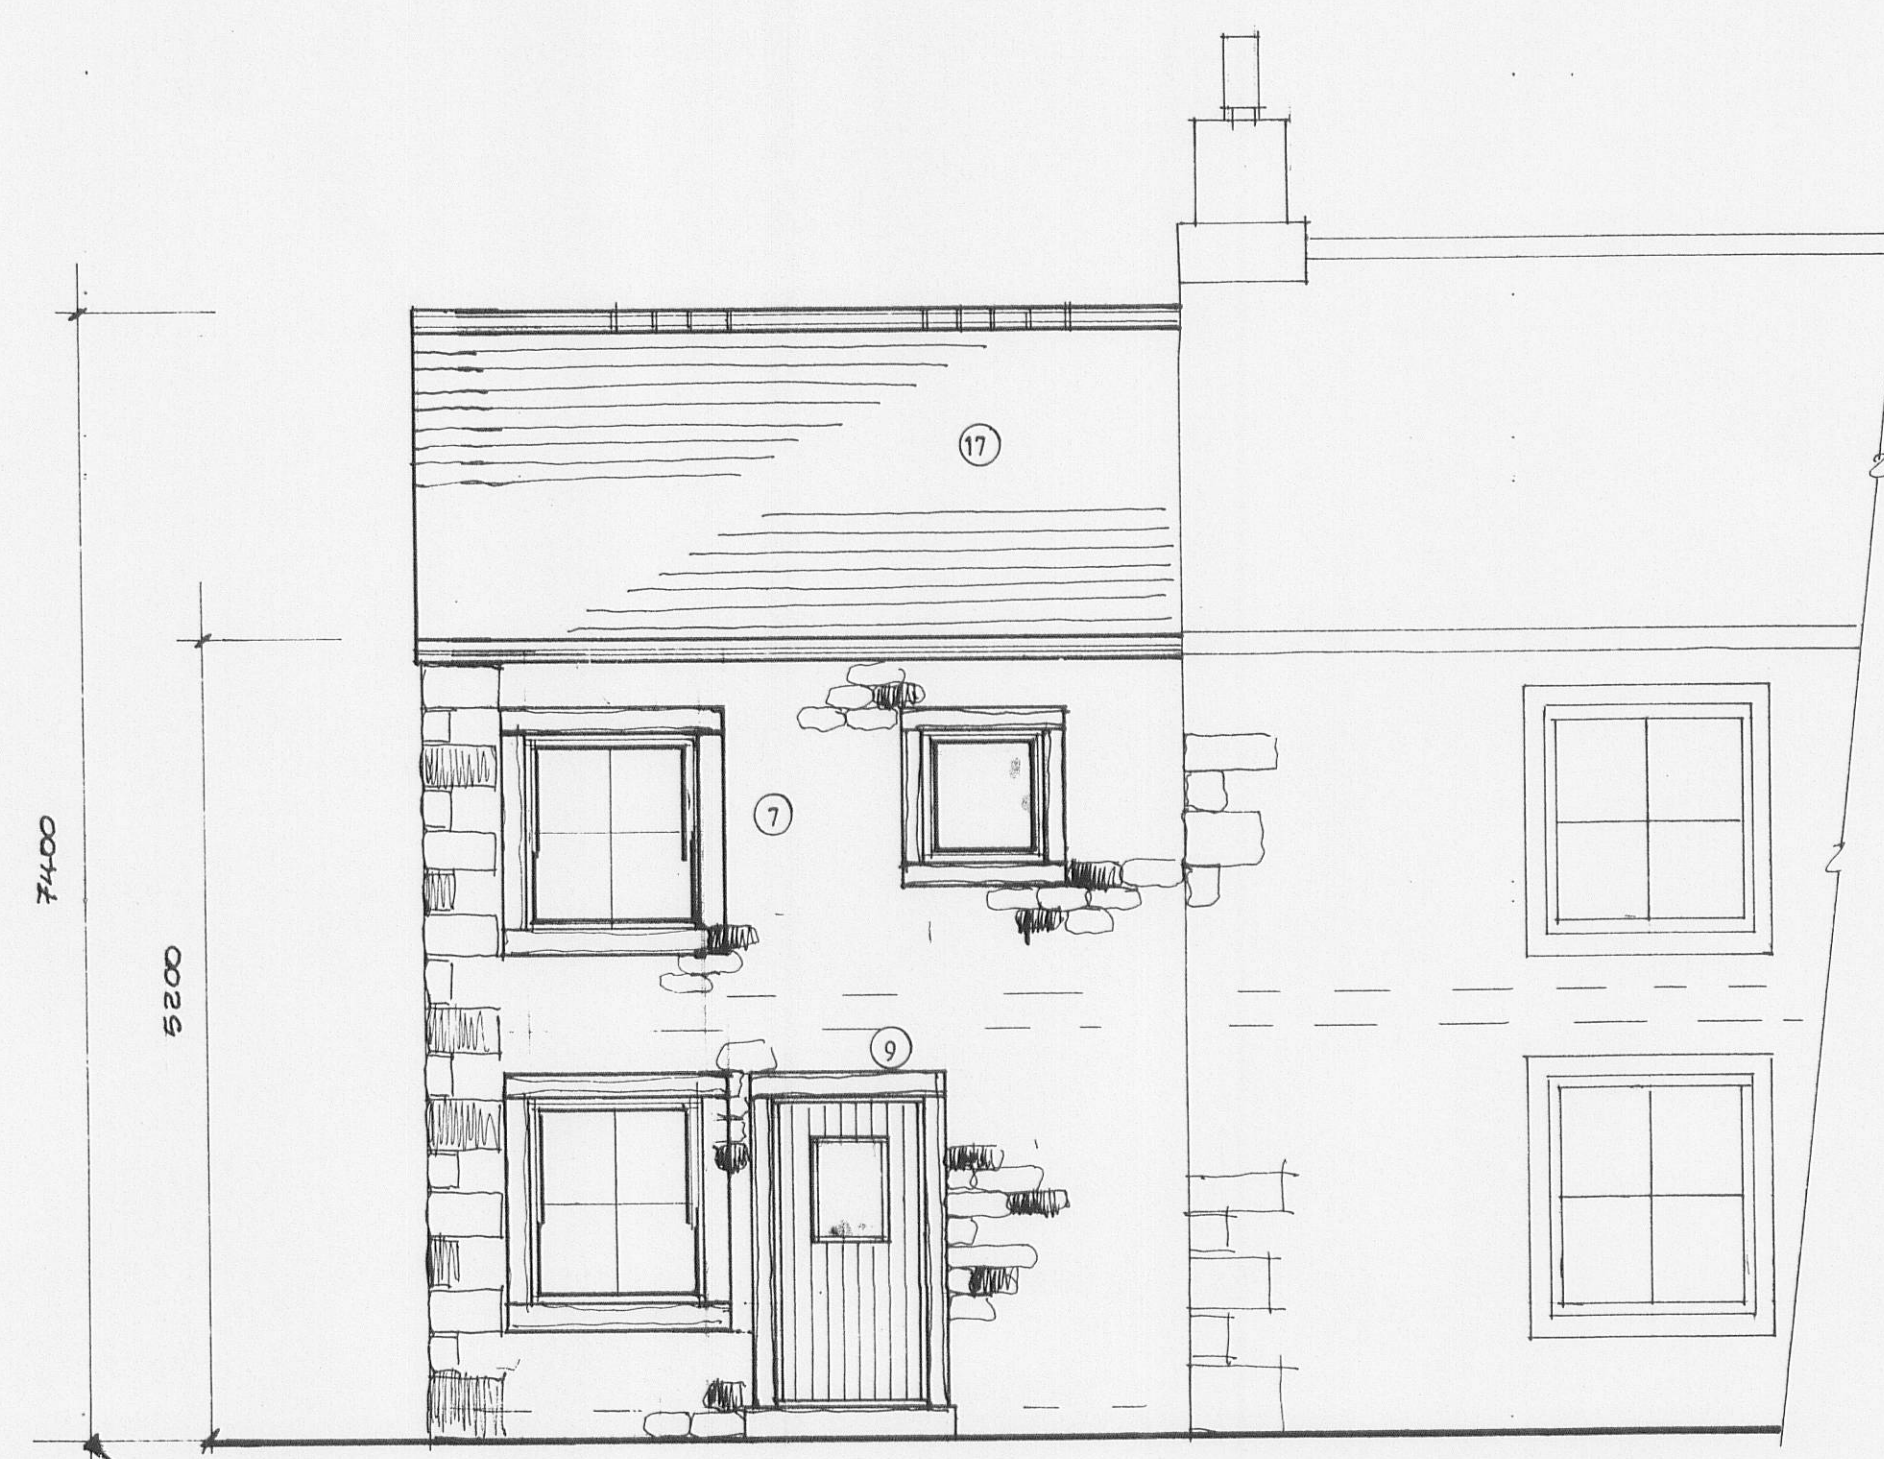


Proposed South East Elevation

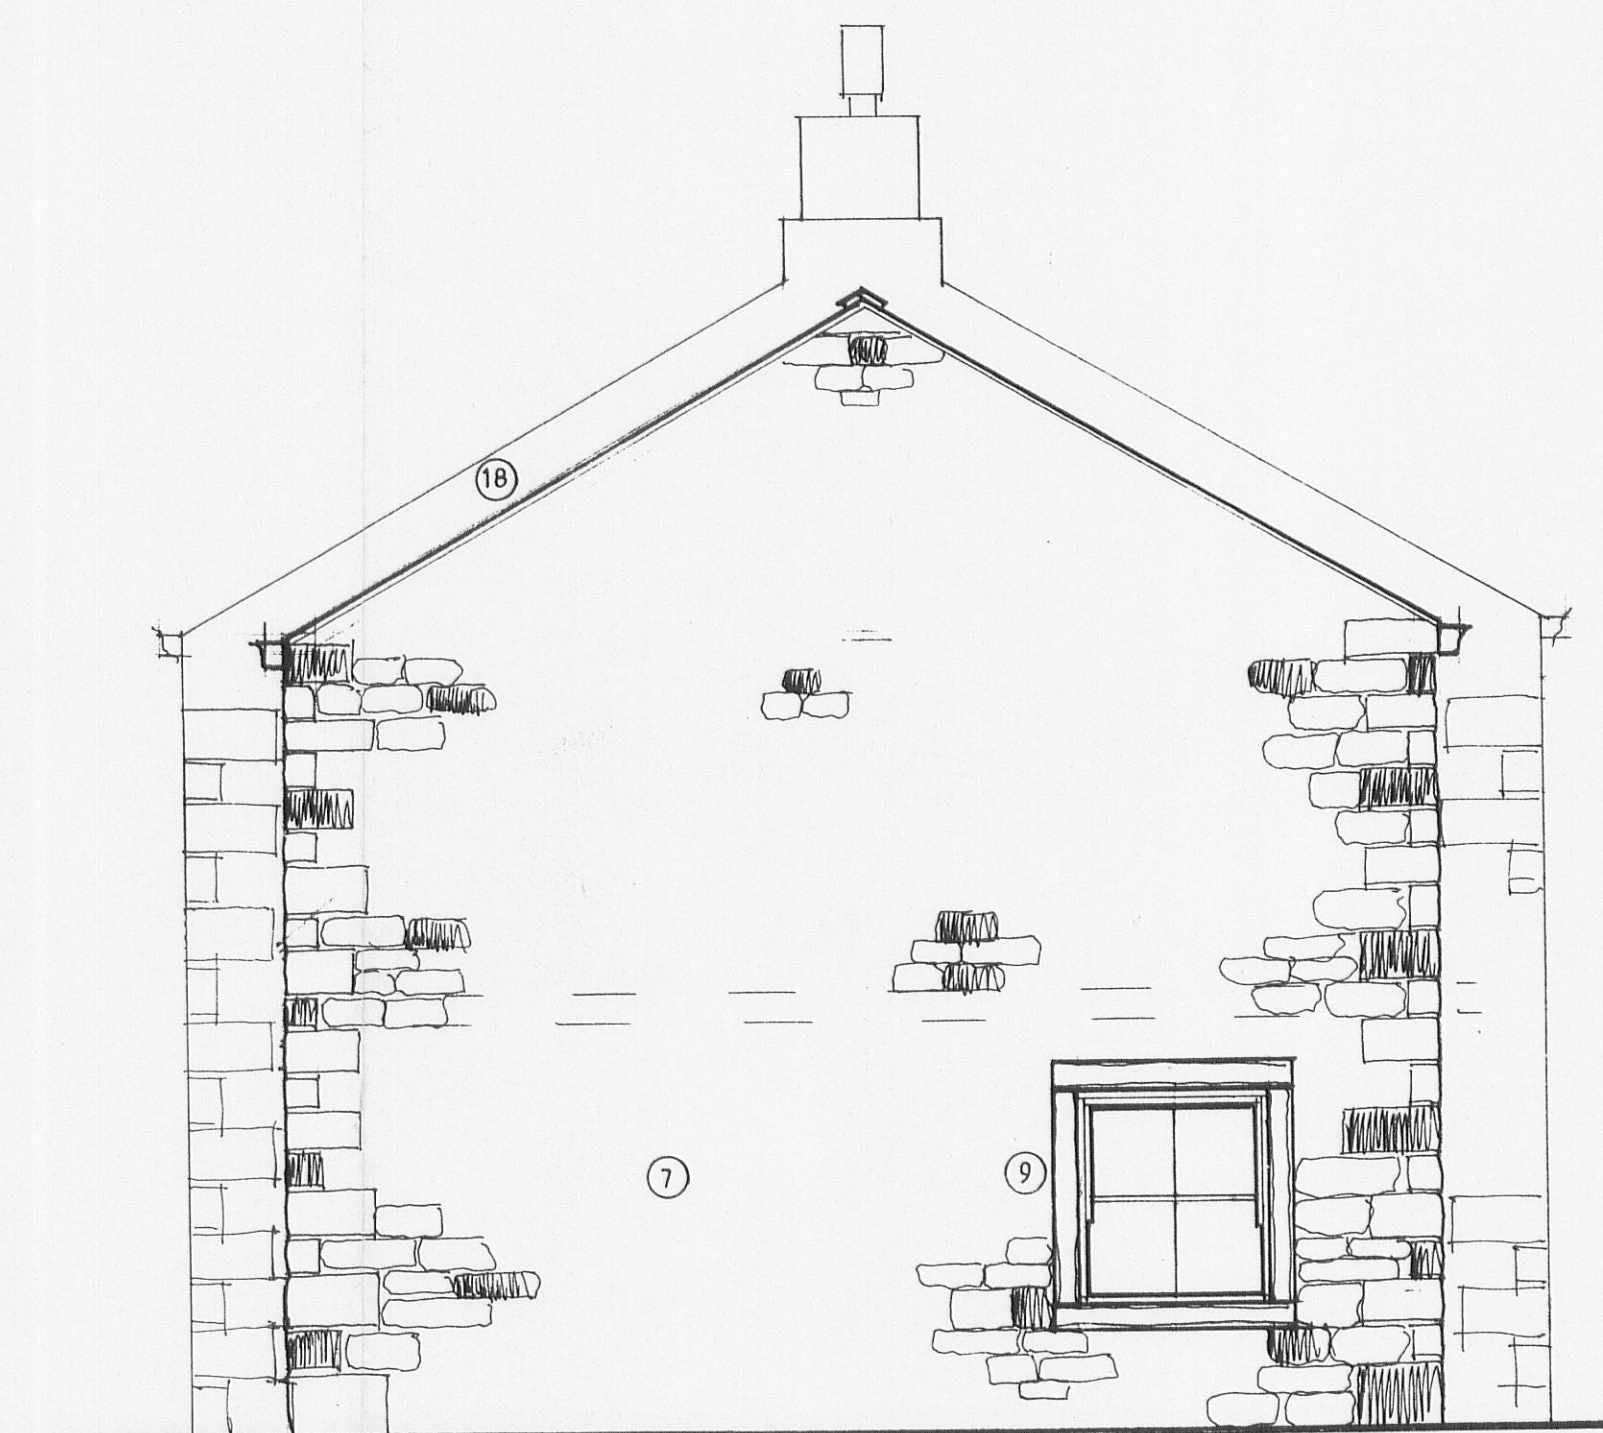

Proposed South West Elevation

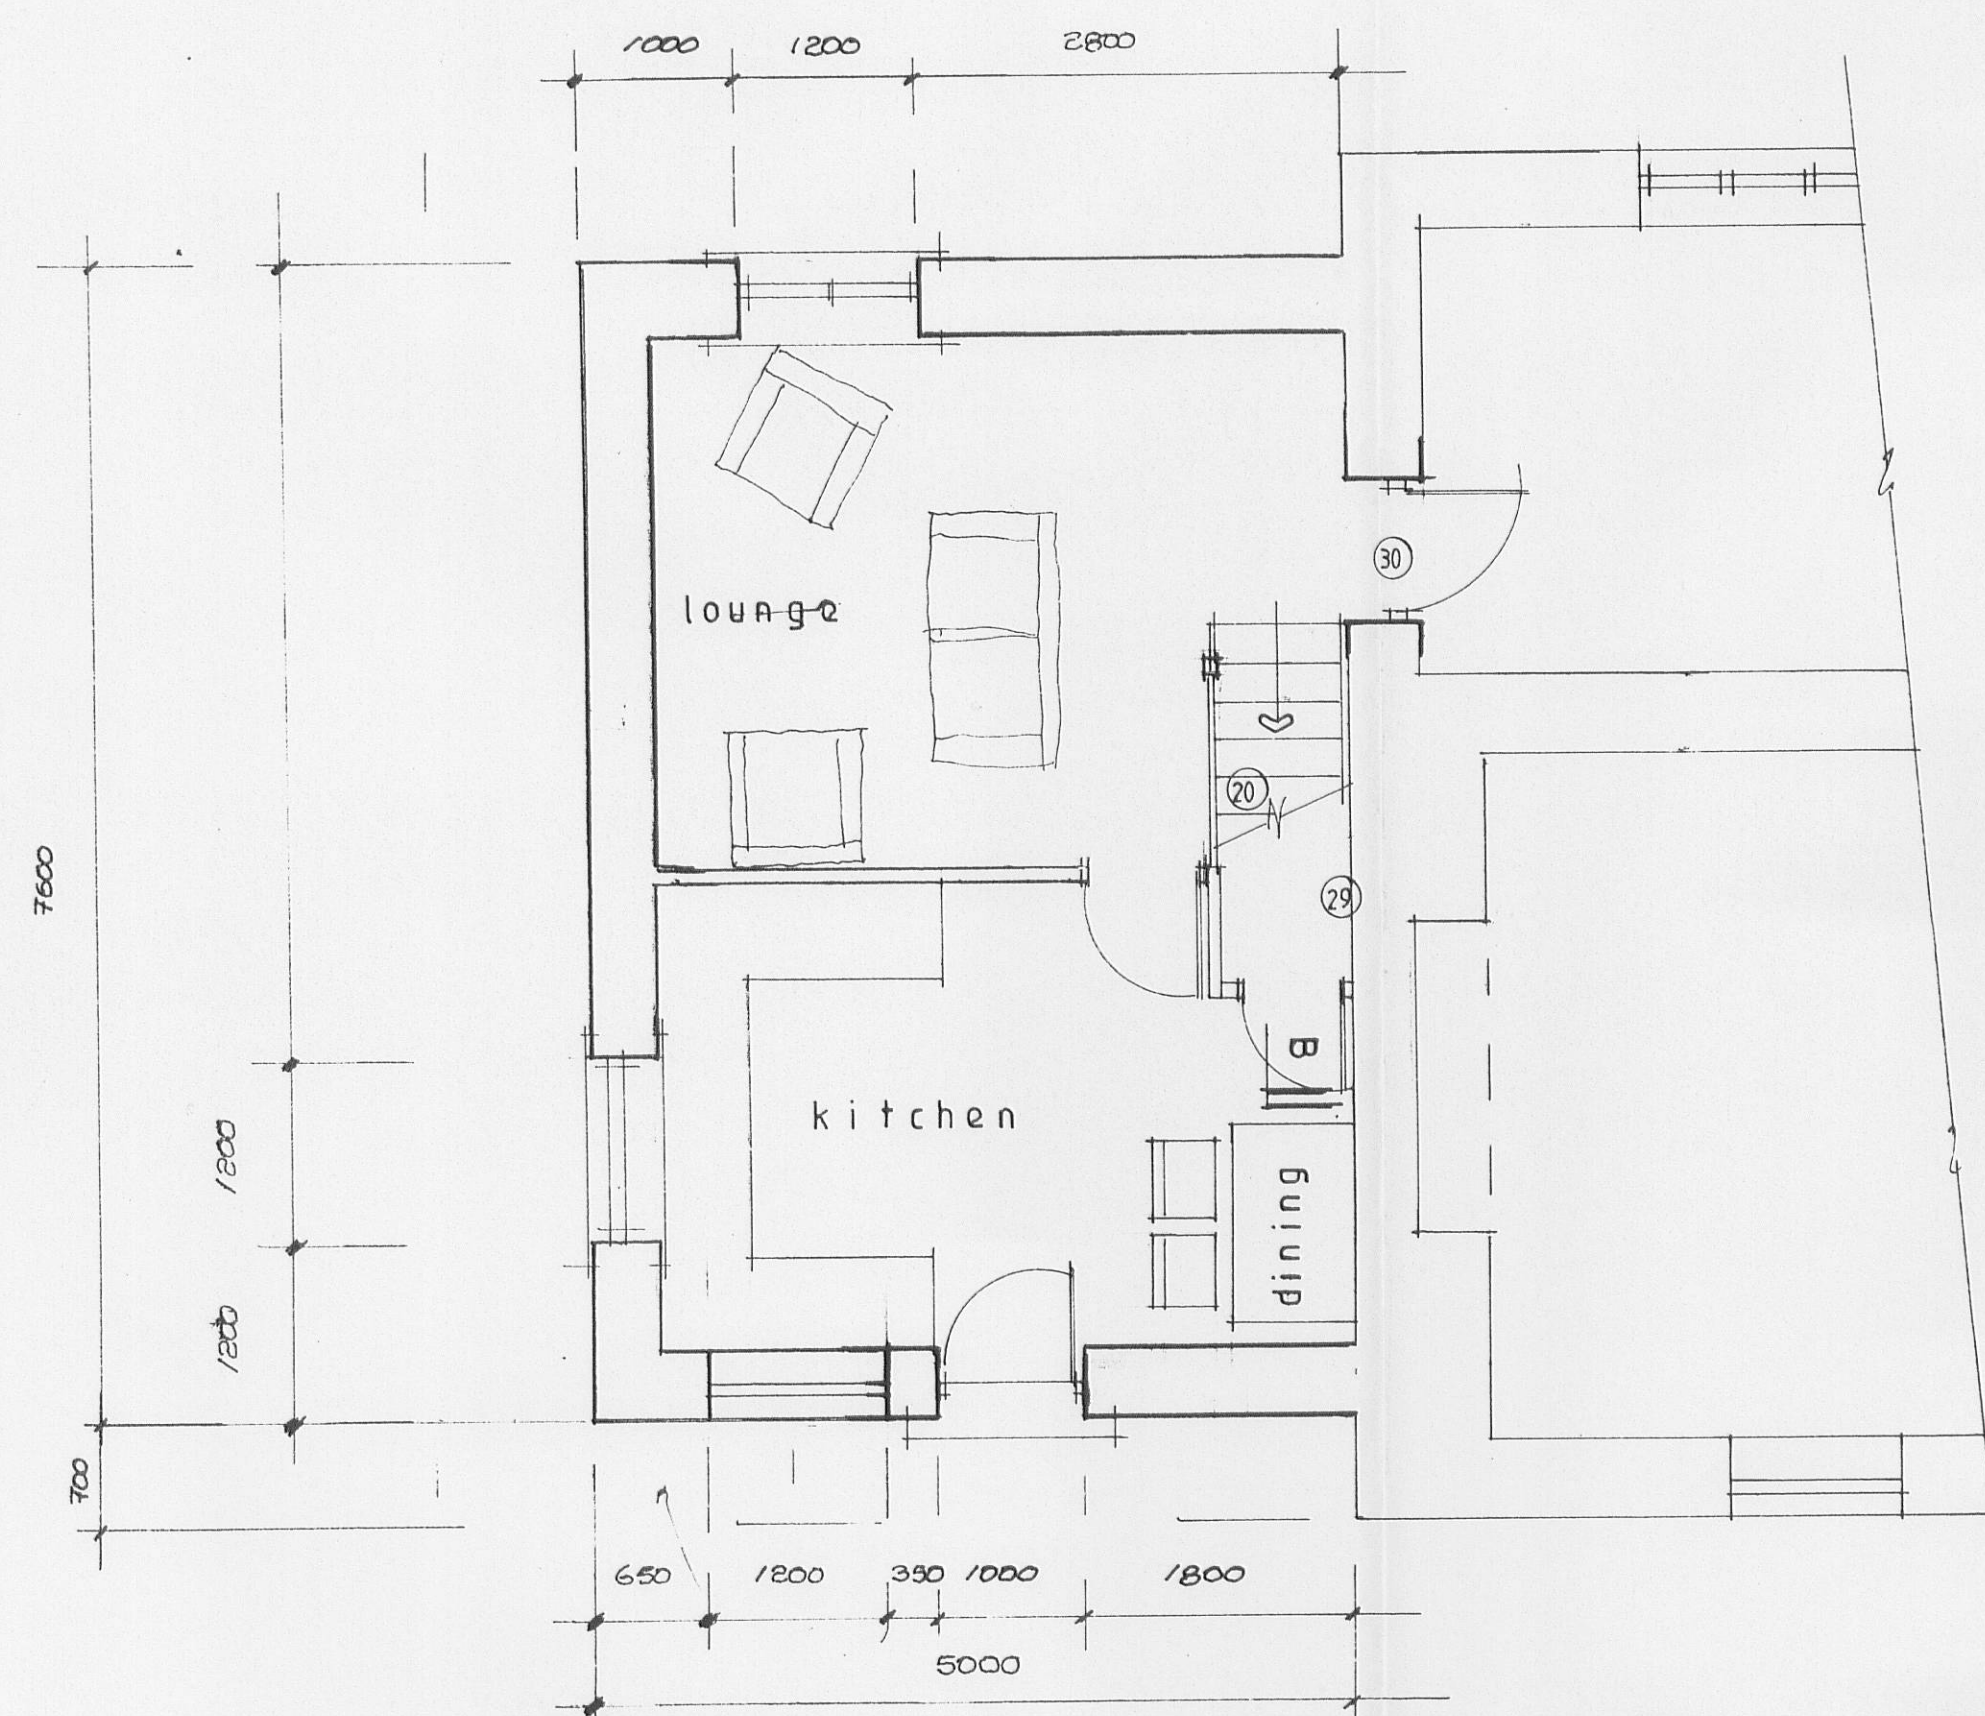

Proposed Ground Floor

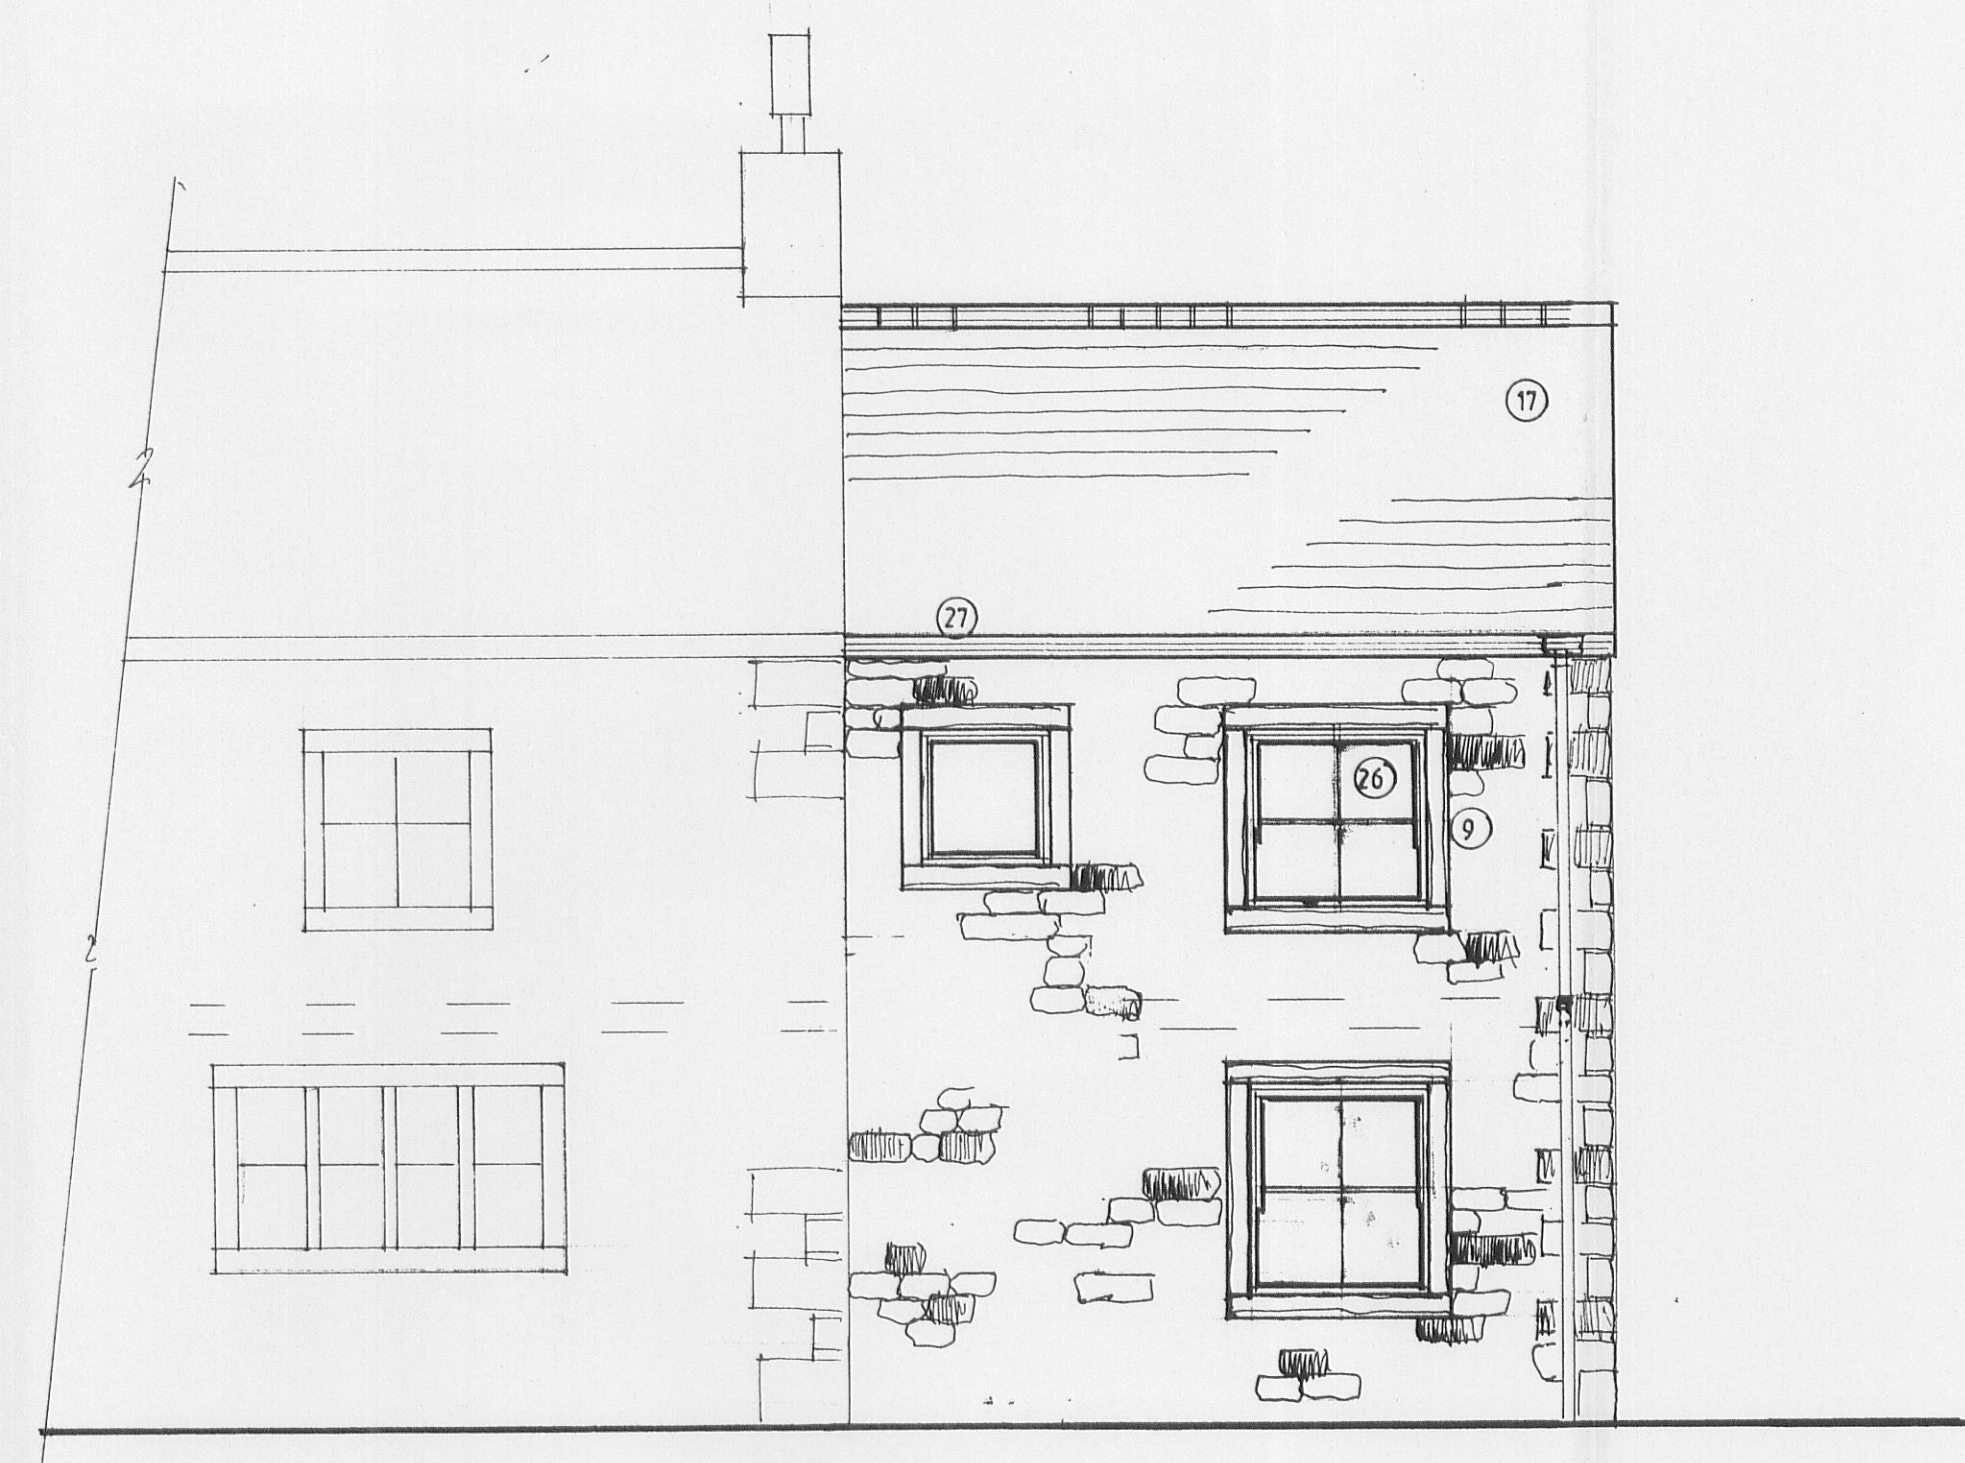

Proposed North West Elevation

320100636P

S.J. Bialecki Limited
Building Surveyors

Drawing no 6007/a

Scale 1:50

Farm House Extension

Proposed
Extensions & Alterations
At
Englands Head Farm
Paythorne
Gisburn