


320100650P

ANDREW HARDING-HILL
BA (Hons) BArch RIBA
ARCHITECT
1 WANLASS VILLAS
SALTERFORTH LANE
SALTERFORTH
LANCASHIRE
BB18 5SR
Tel/Fax. 01282 813779

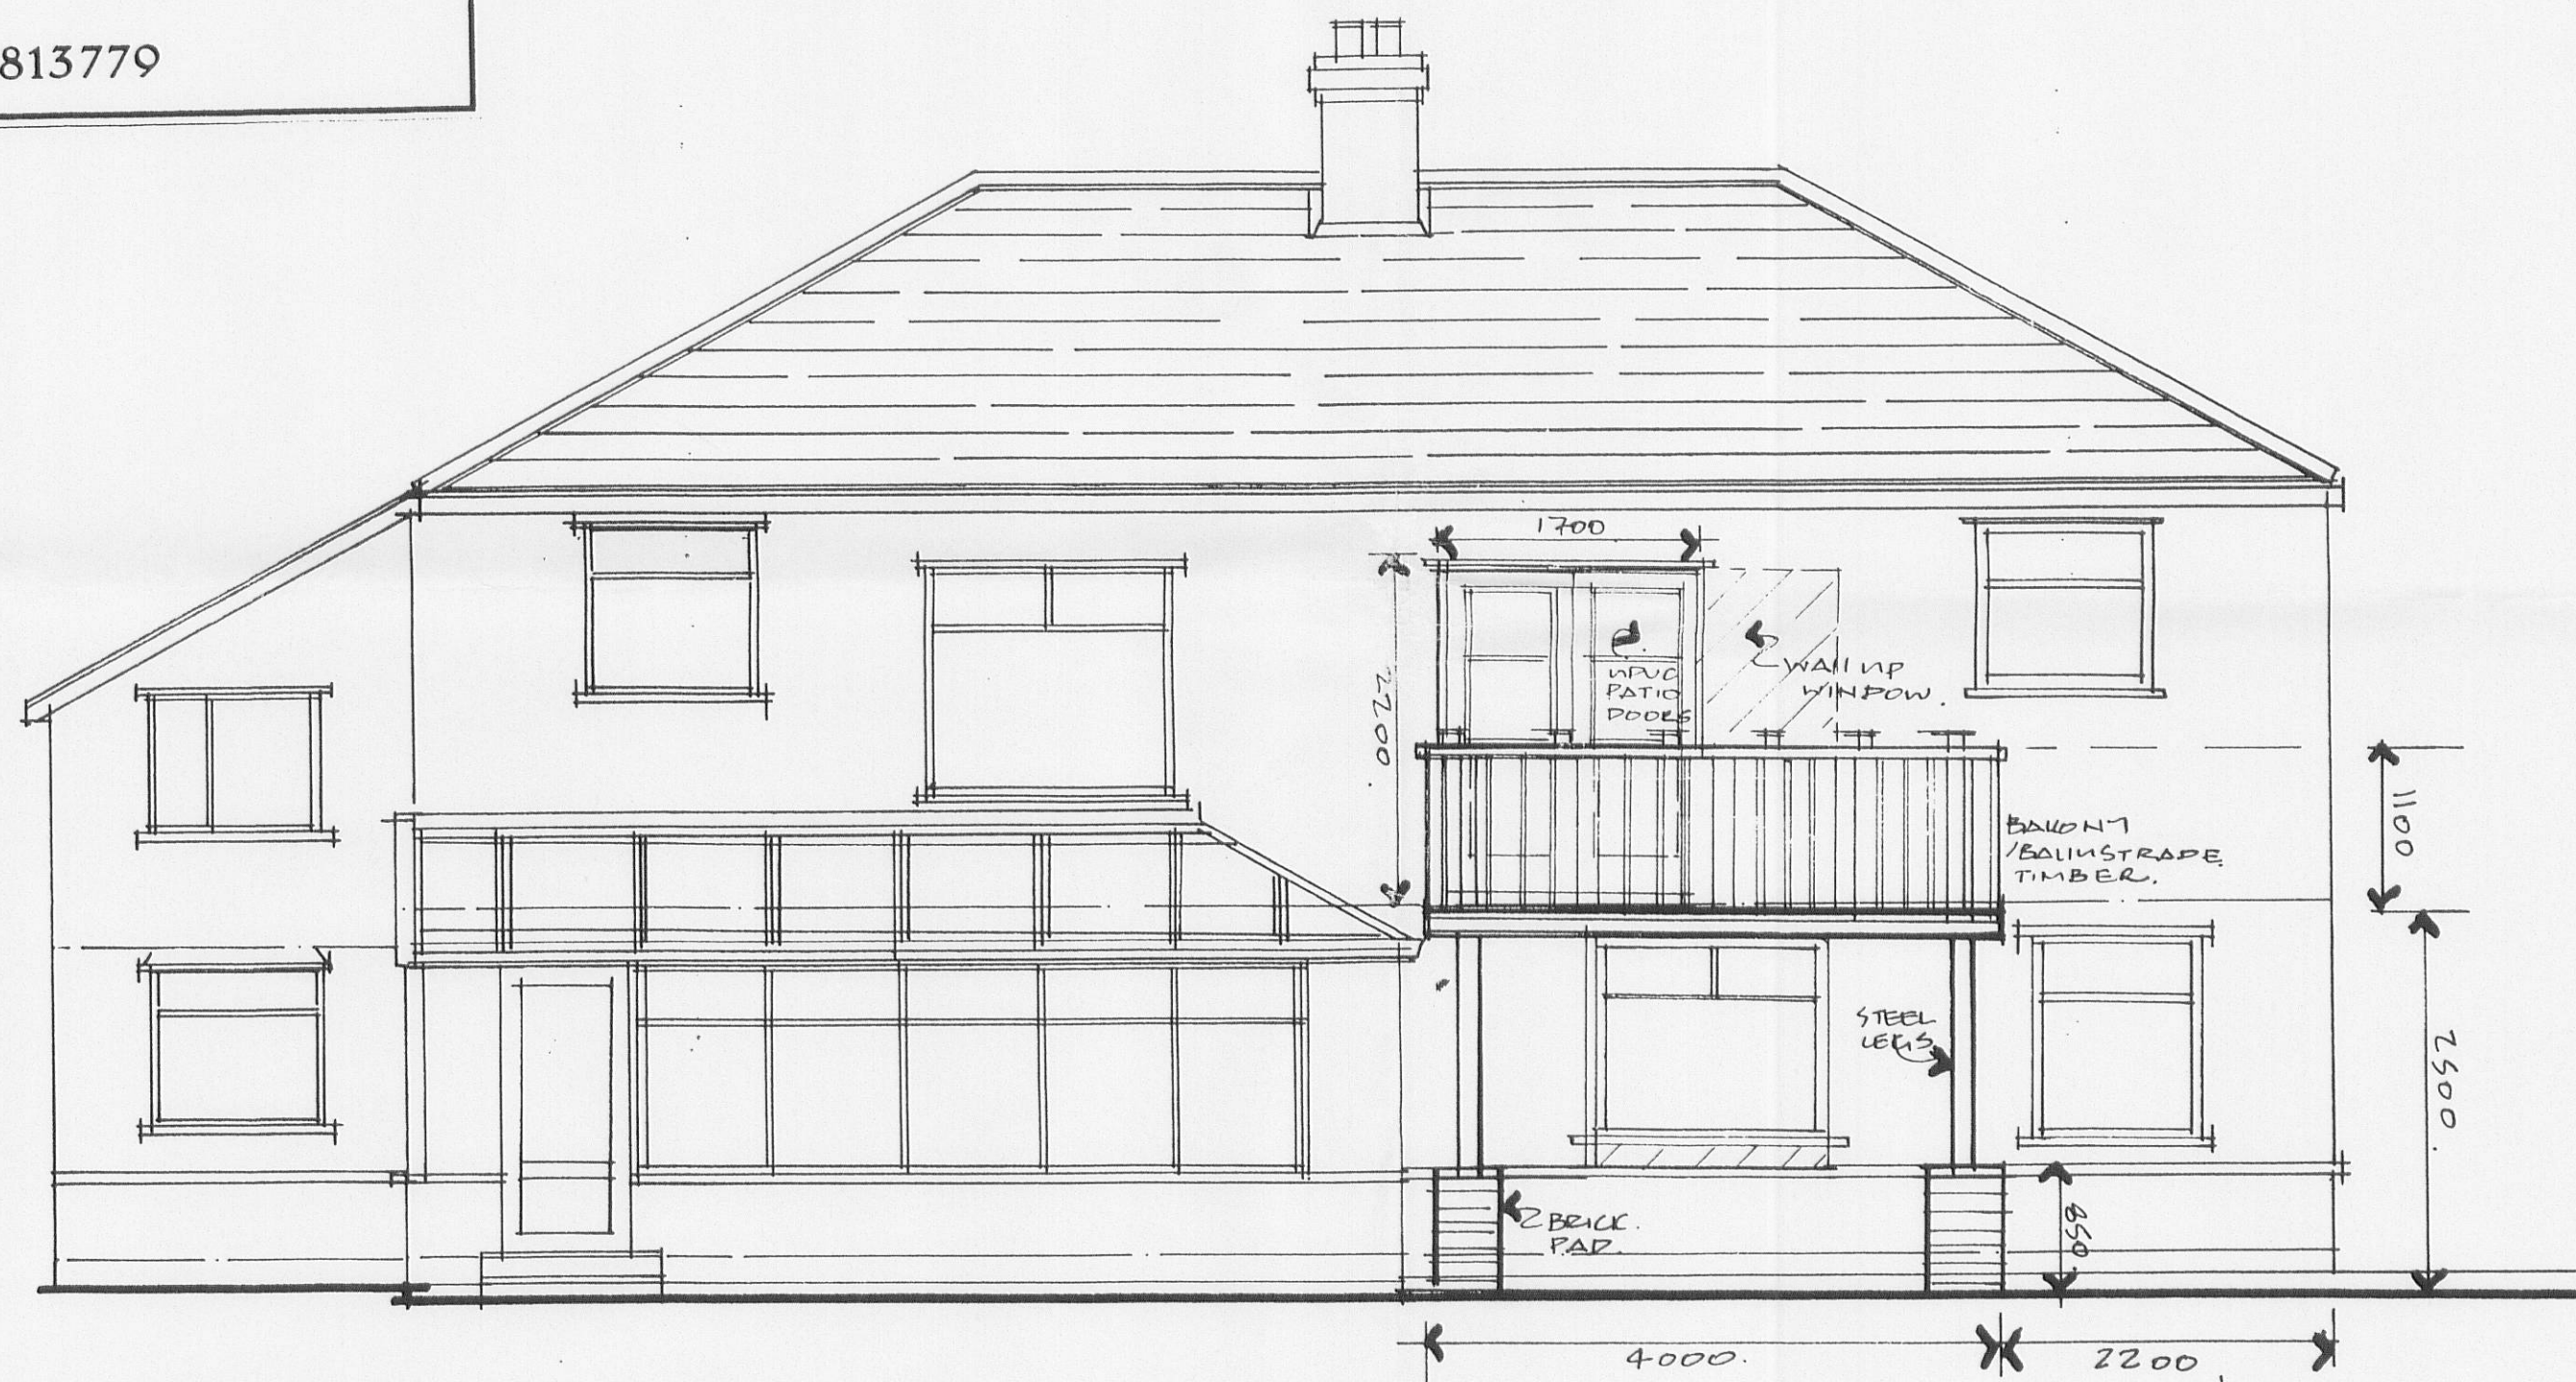

PROPOSED REAR ELEVATION.

SCALE 1:50.
APPROX.

PROPOSED BALCONY EXTENSION.
TO FIRST FLOOR / GARDEN REAR.