


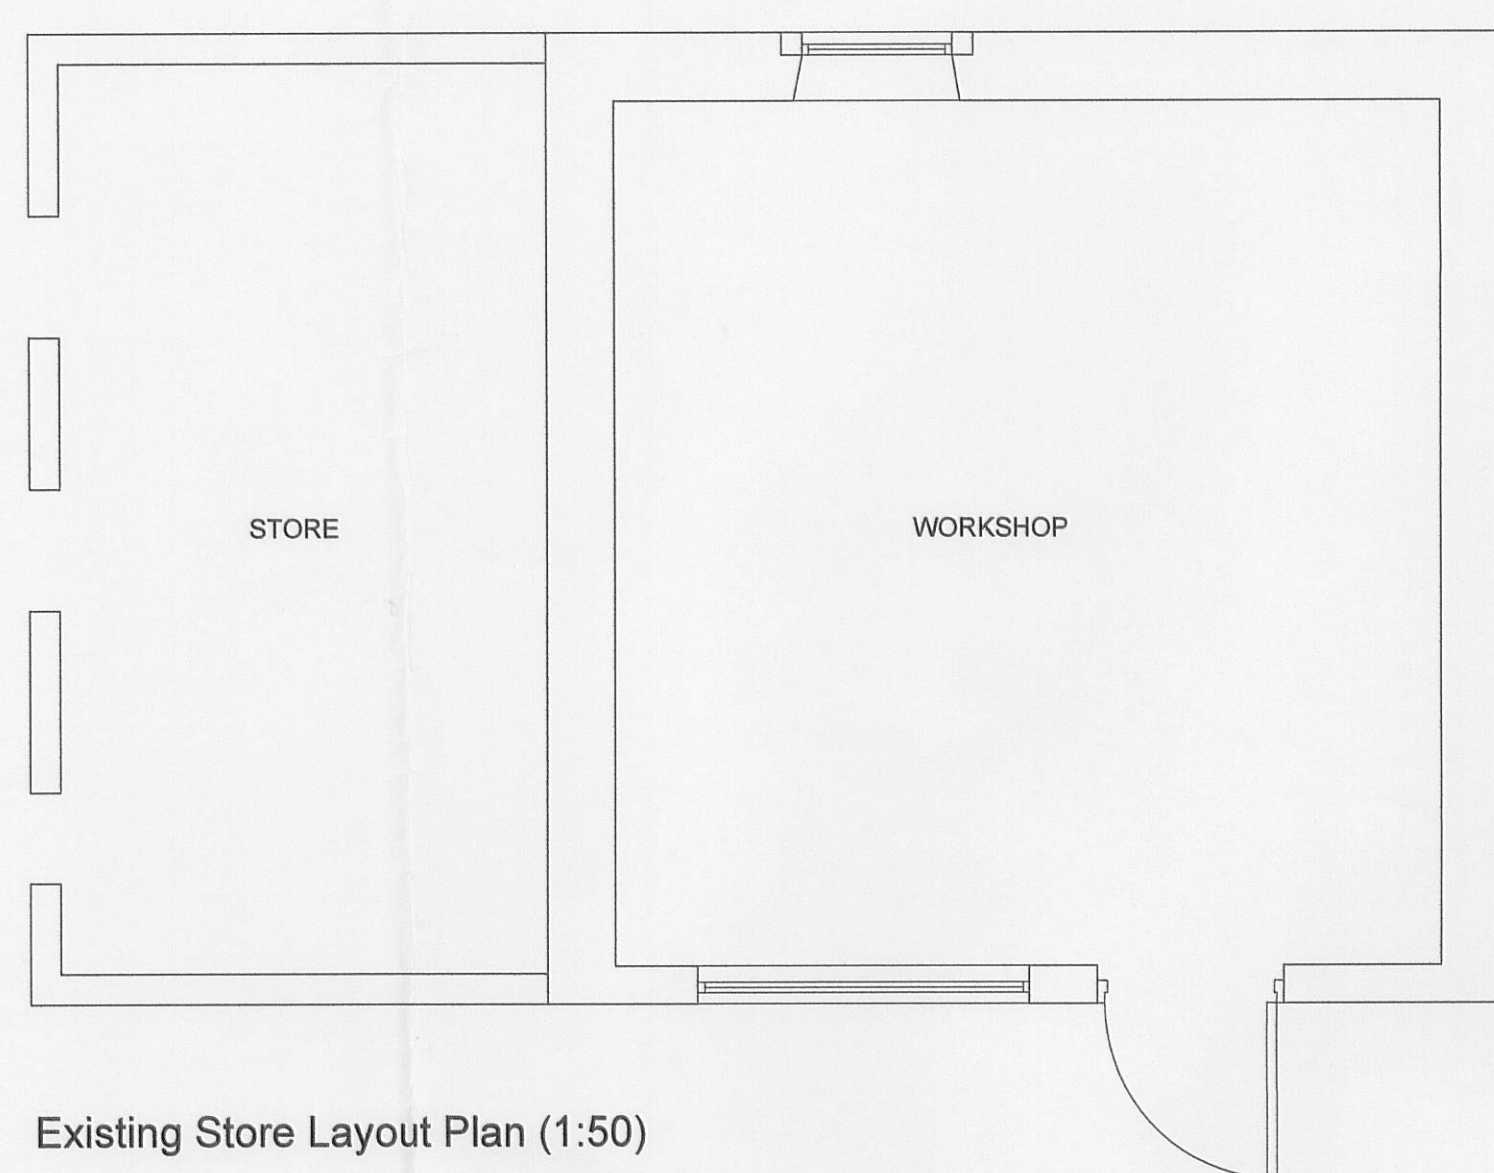


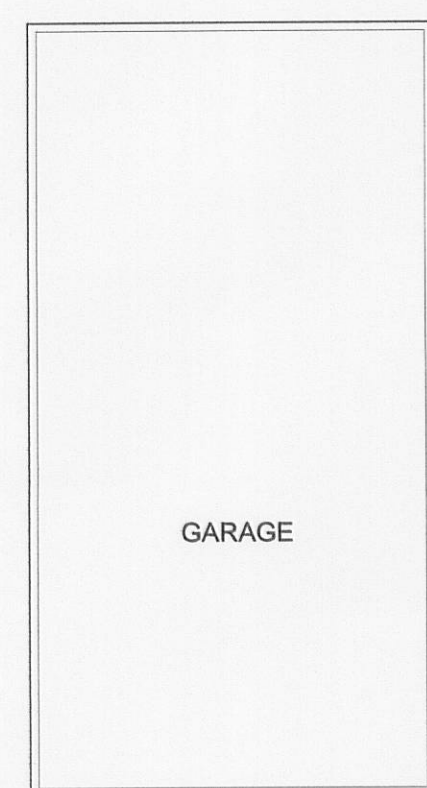


Existing Store Layout Plan (1:50)

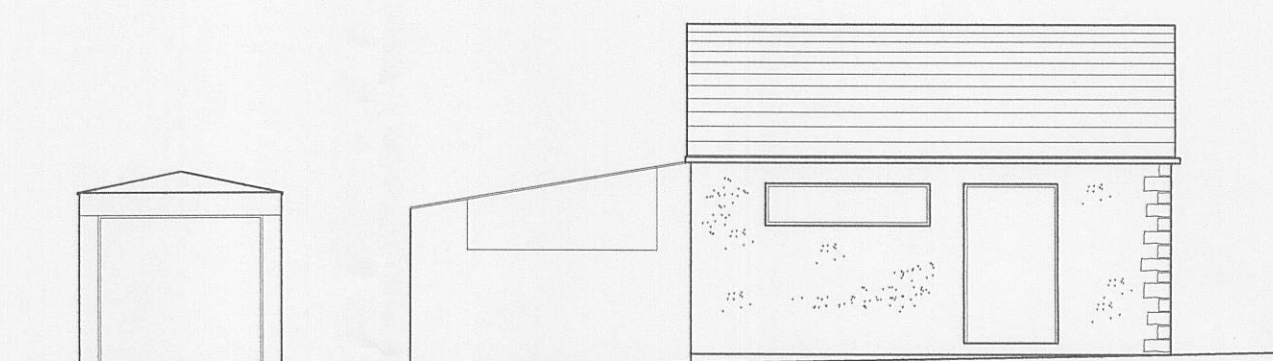


Existing North Elevation (1:100)

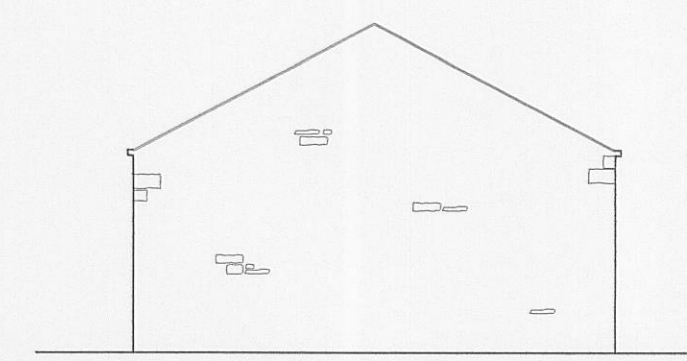


Existing West Elevation (1:100)

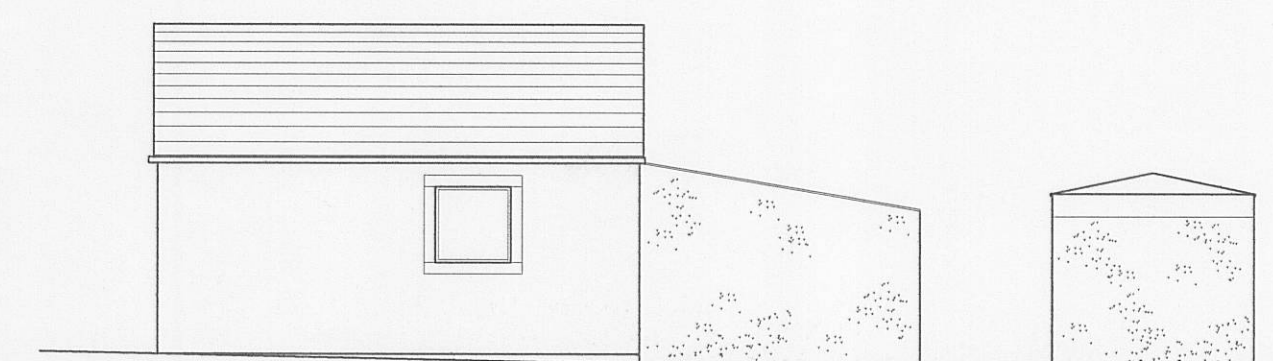


Existing South Elevation (1:100)

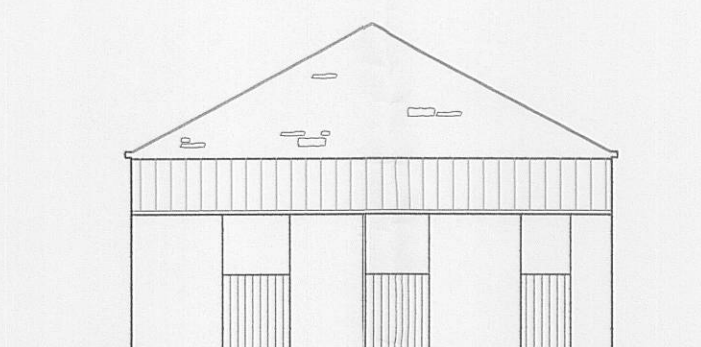


Existing East Elevation (1:100)

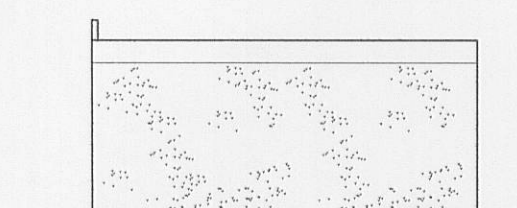


Existing Garage Side Elevation (1:100)

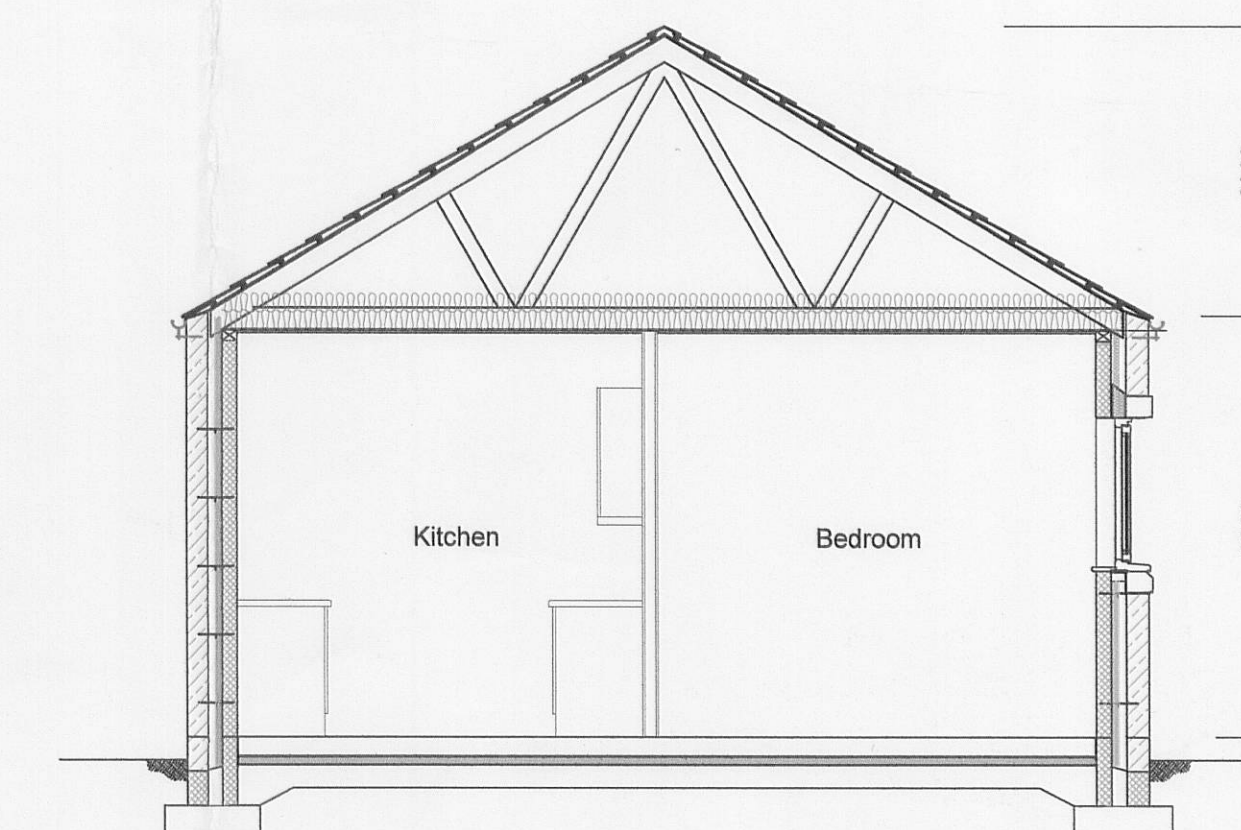


Section A-A (1:50)

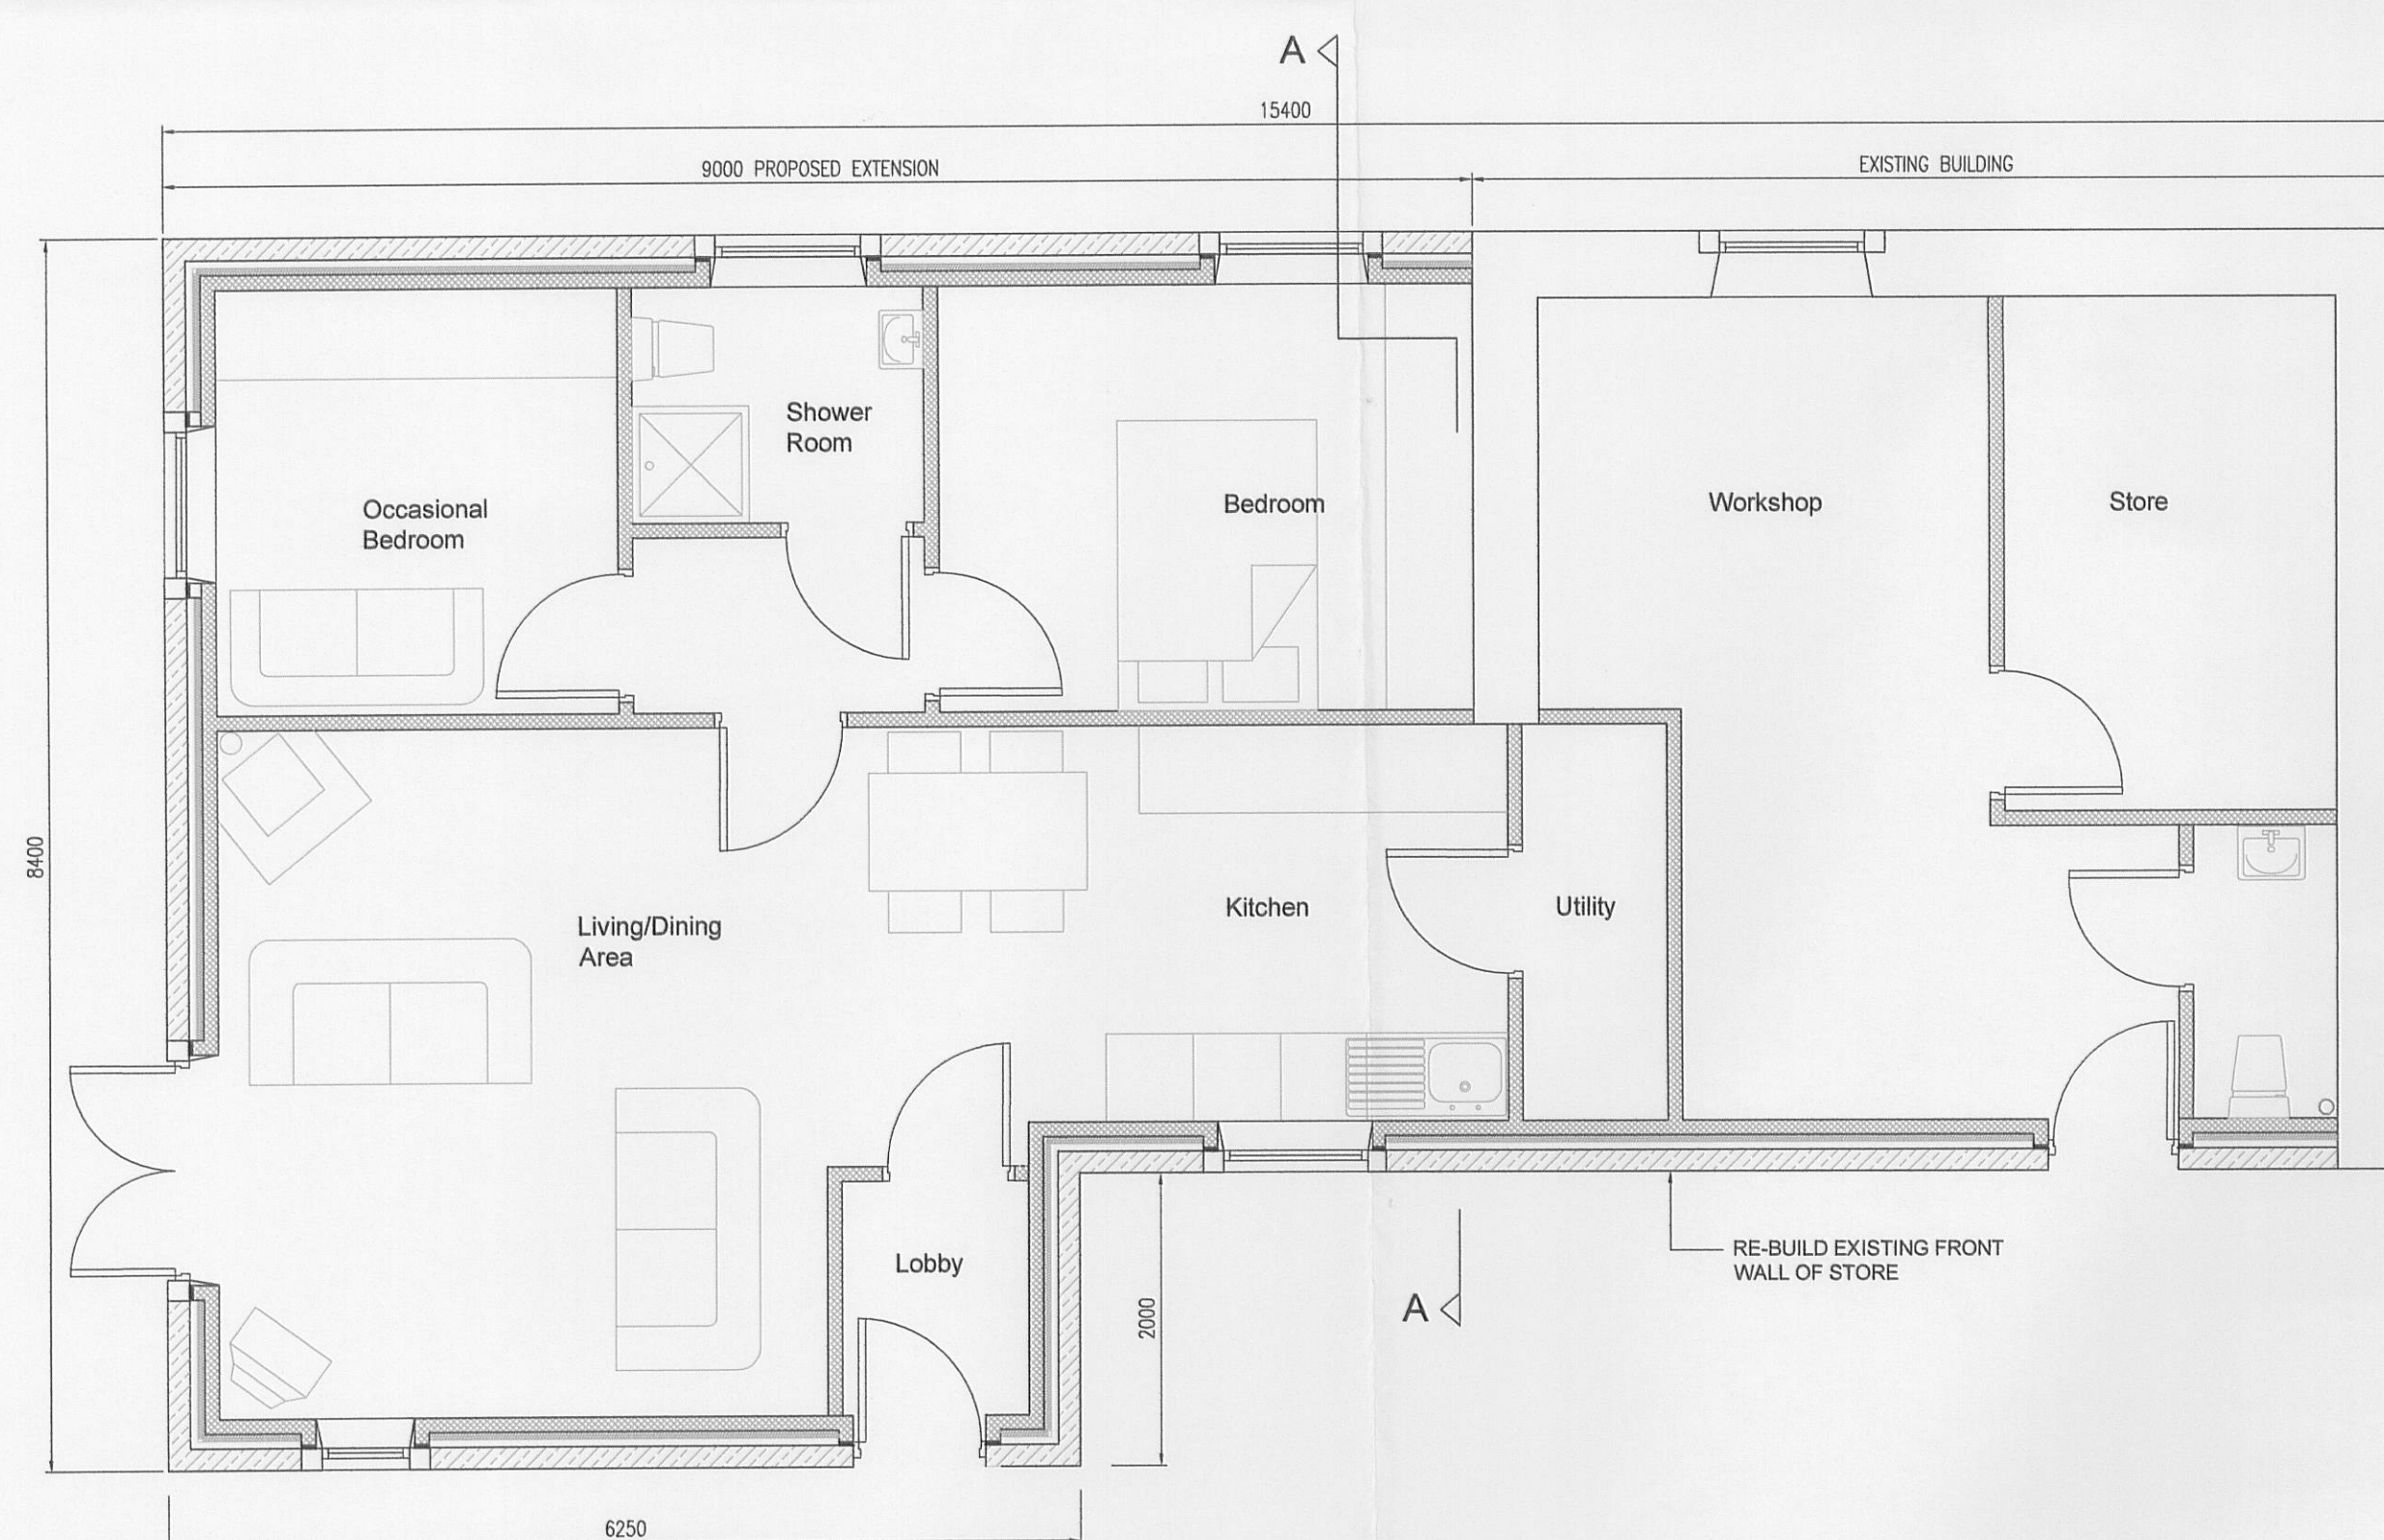


Proposed Living Accommodation and Workshop (1:50)

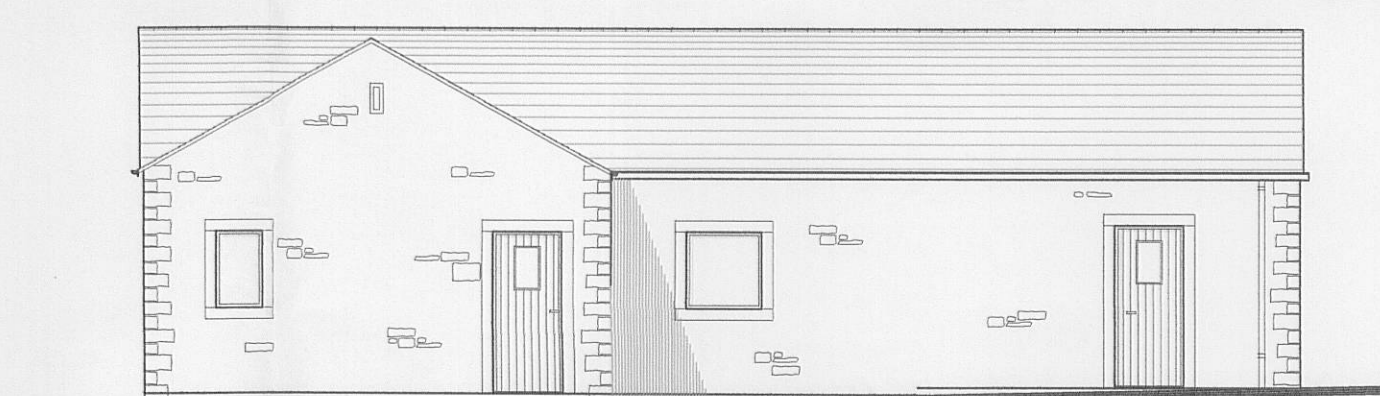


Proposed North Elevation (1:100)

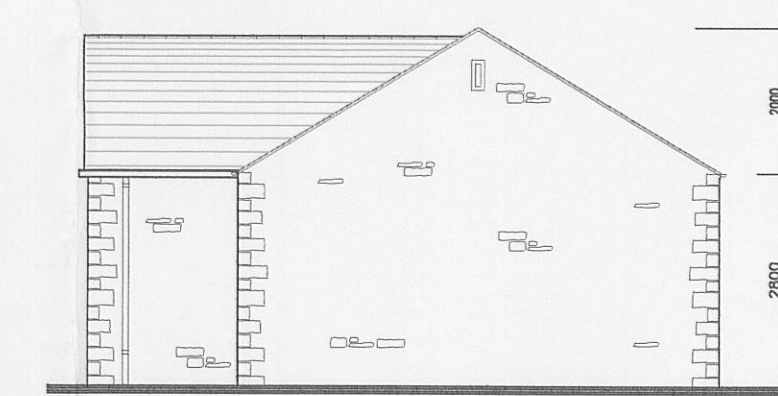

Proposed West Elevation (1:100)

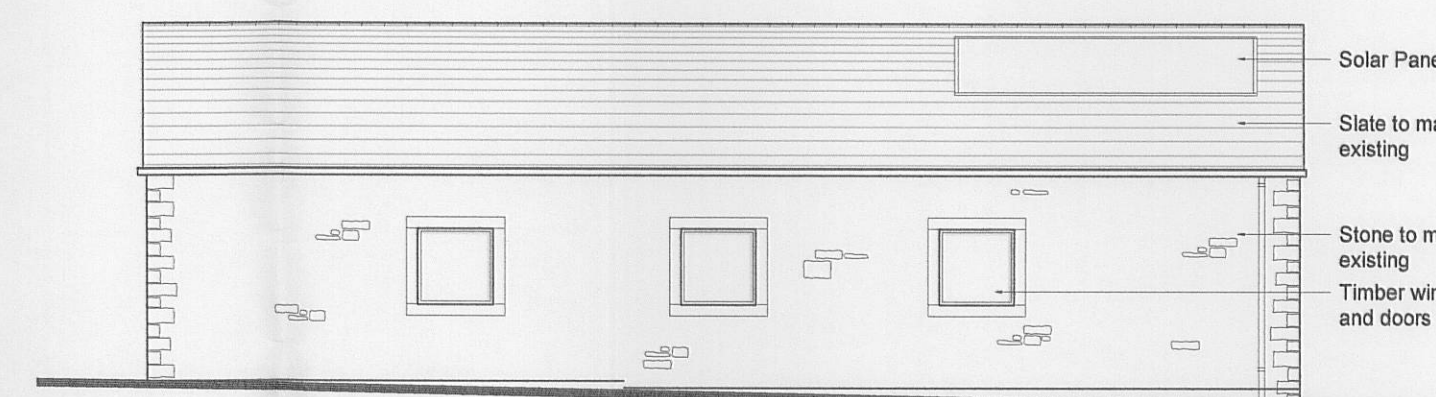

Proposed South Elevation (1:100)

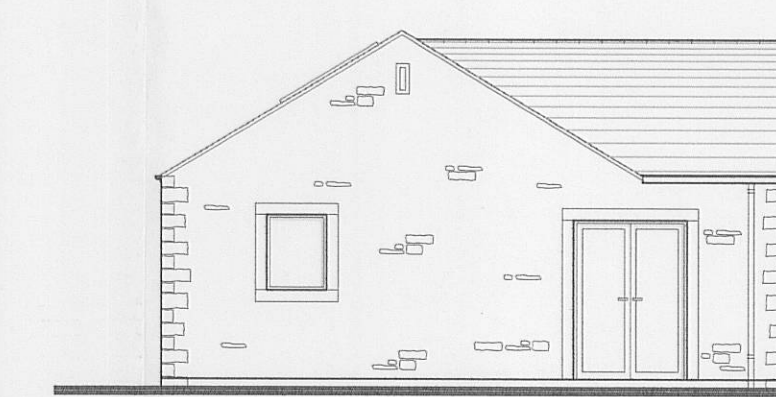

Proposed East Elevation (1:100)

32 0100736P

Rev	Remarks	Date	By
PB-4-DESIGN			
3 LARK VALE OAKGLEN GILSTEAD BINGLEY BD16 3QA			
Tel: 01274 511828 email: pbeeley@tiscali.co.uk			
Client:		Mr & Mrs DRAKE	
Job:		PROPOSED ALTERATIONS TO OUT BUILDINGS MERE SYKE FARM WIGGLESWORTH	
Drawing:		LAYOUT PLANS AND ELEVATIONS	
Date:		Aug 2010	
Drawn By:		PB	
Status:		PRELIMINARY	
Scale:		var	
Size:		A1	
Drawing Number:		9100-102	