




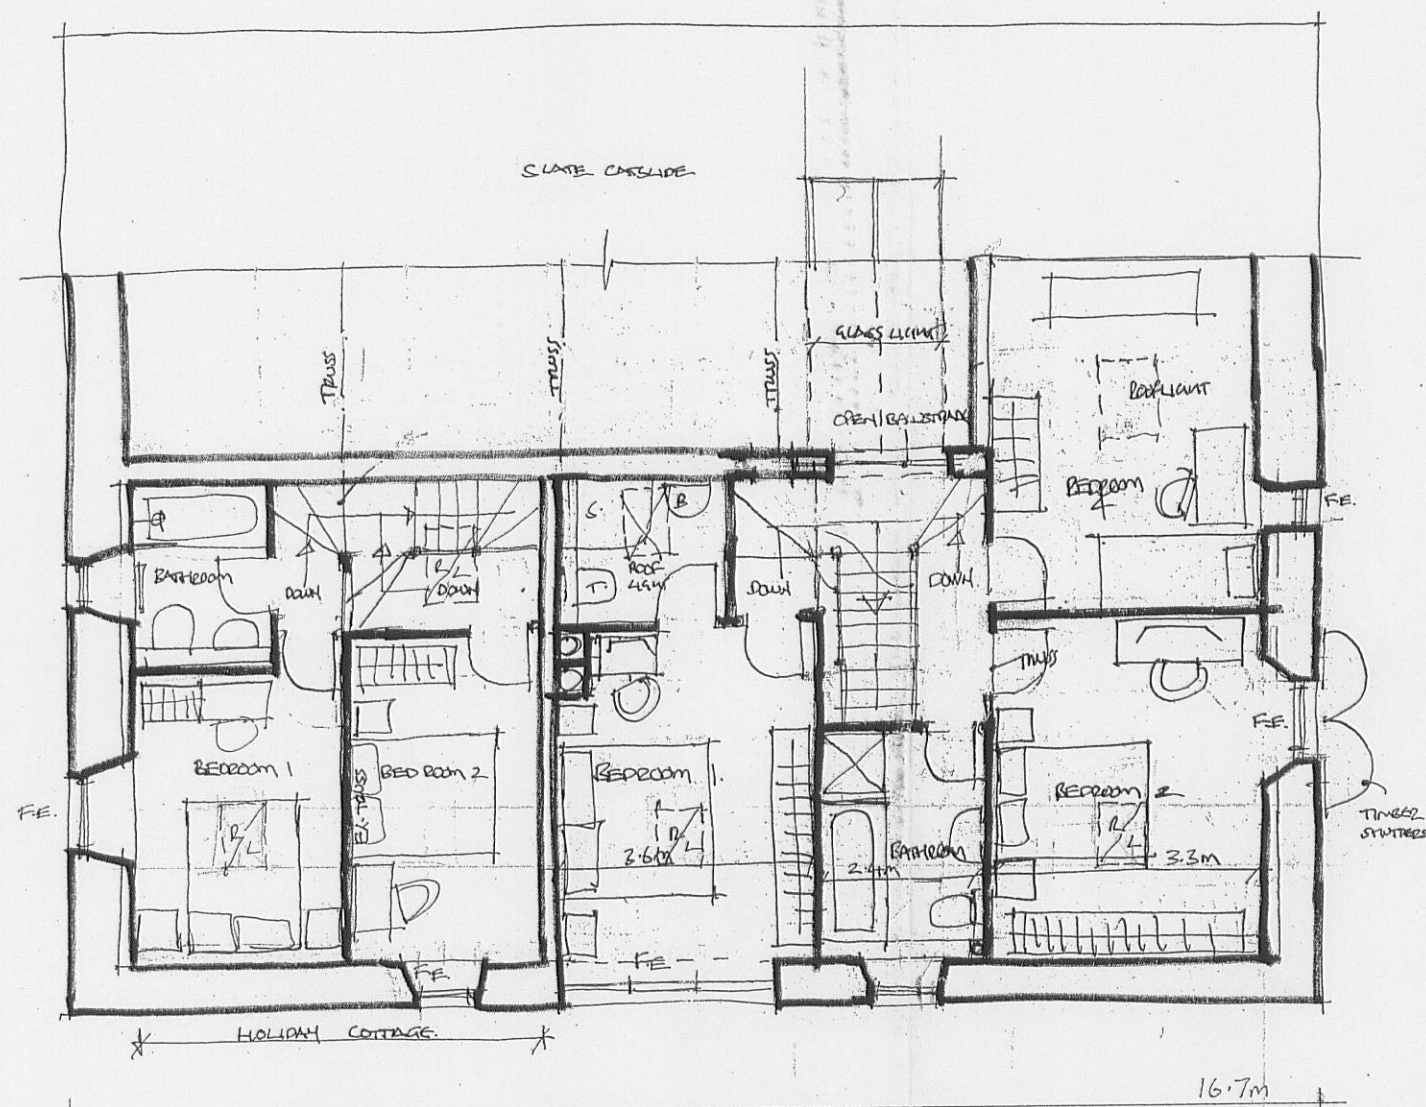


FIRST FLOOR PLAN

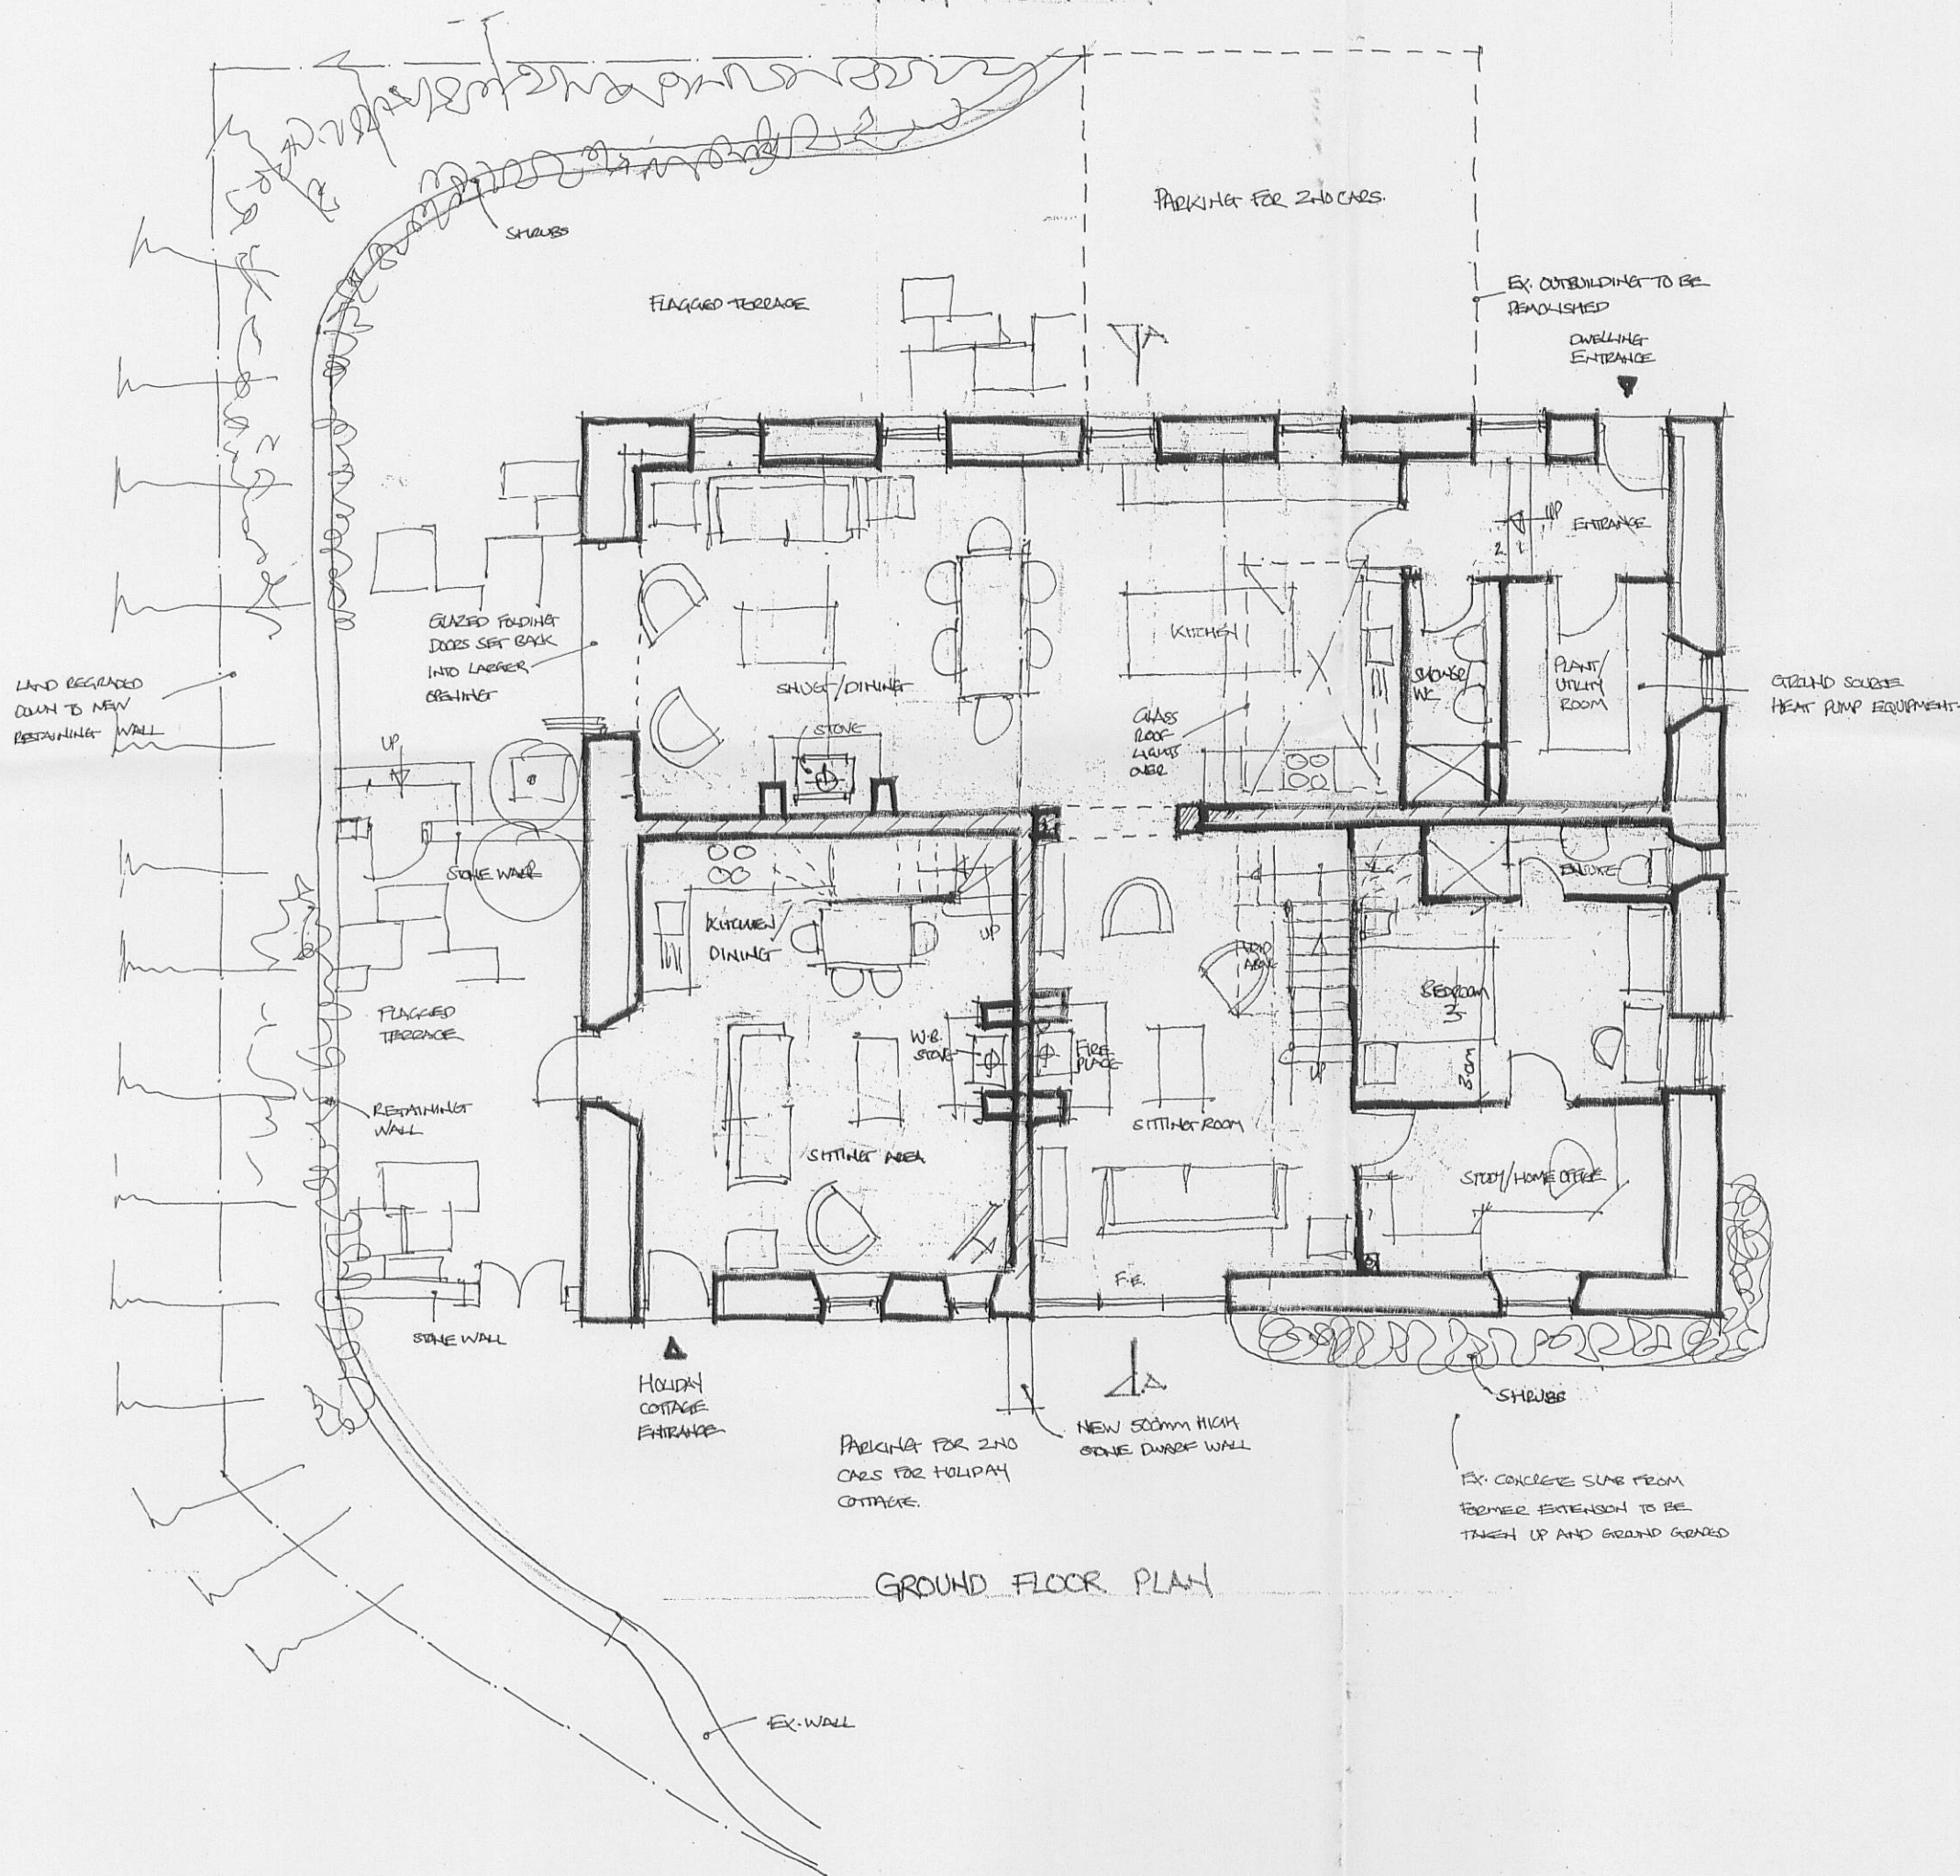


GROUND FLOOR PLAN

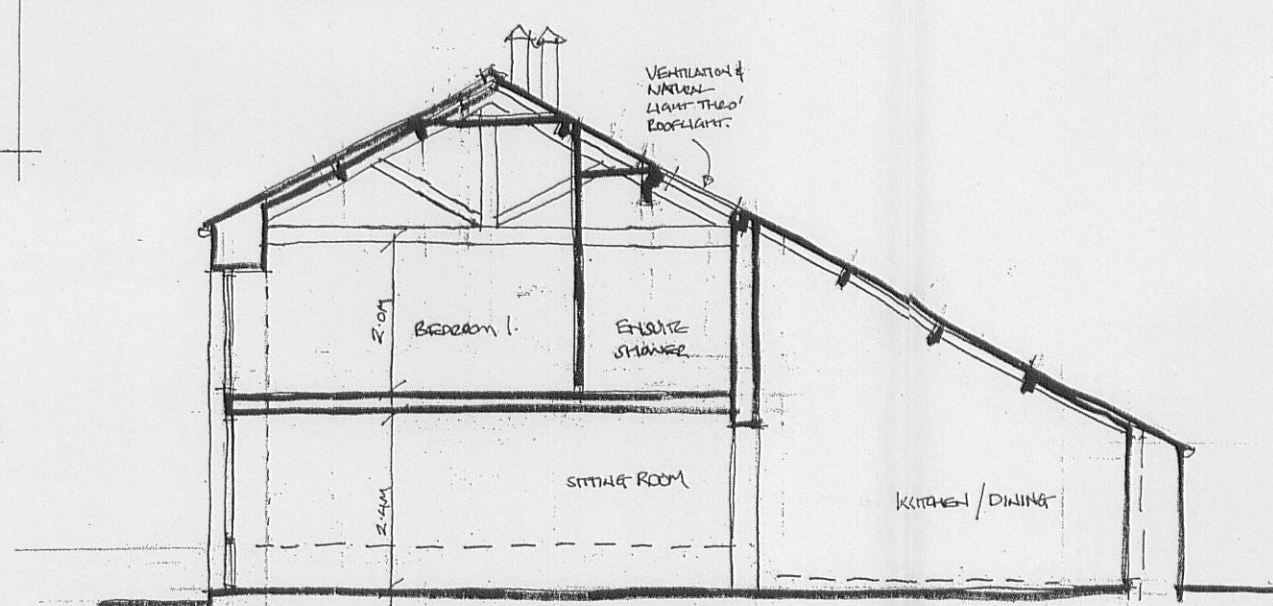


SECTION THRO' AA

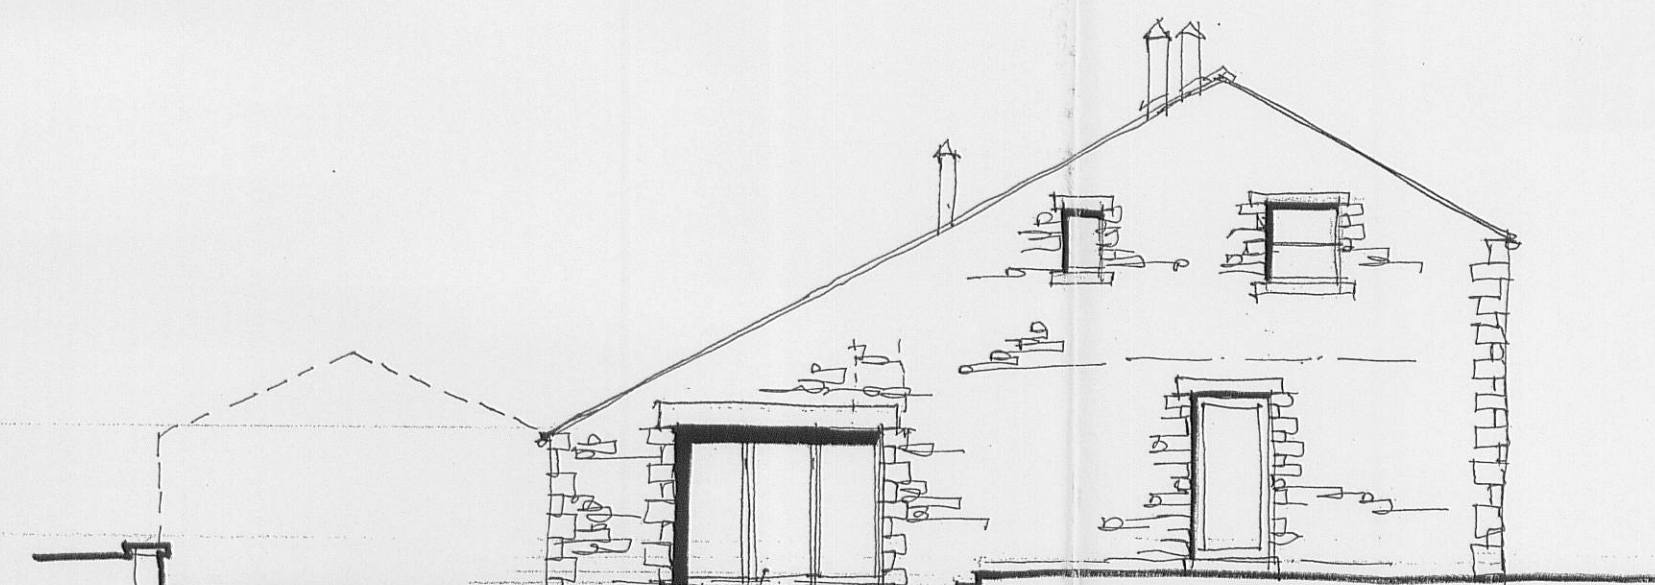


SOUTH EAST ELEVATION

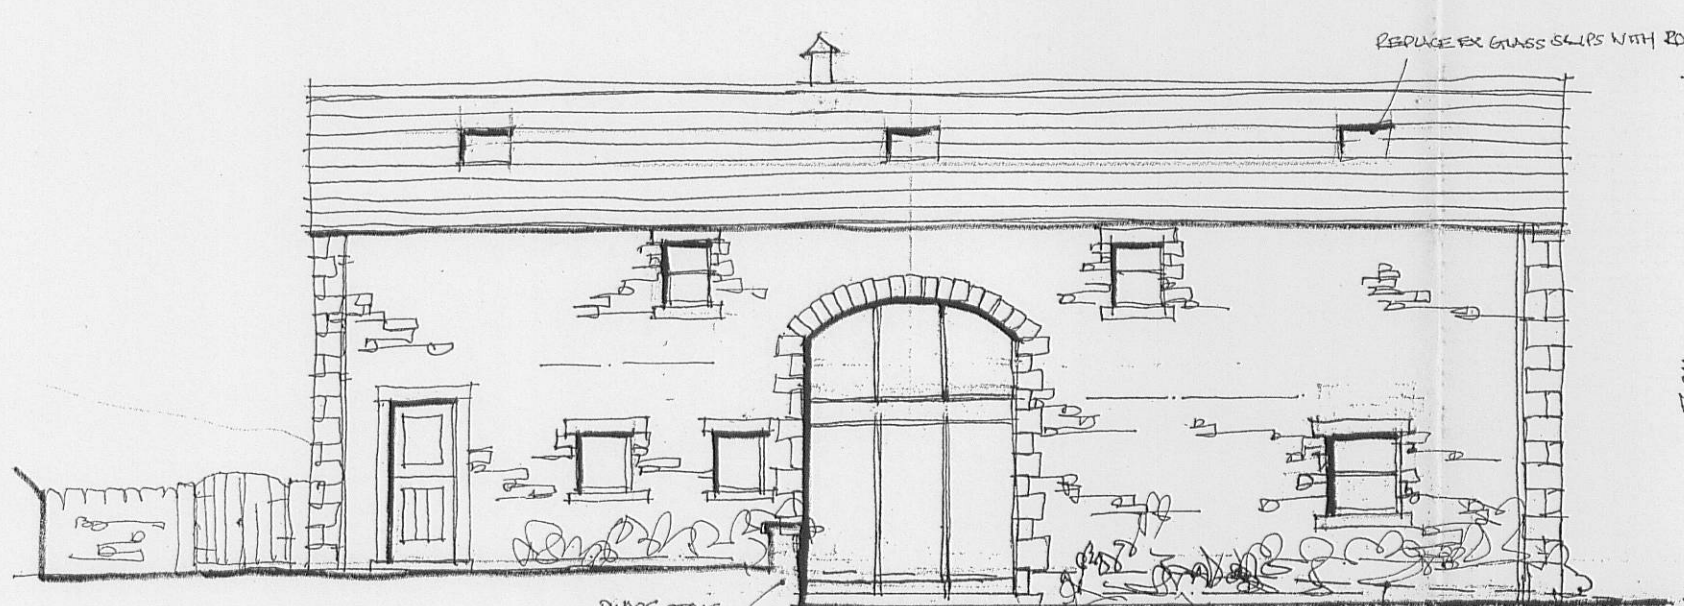

NORTH EAST ELEVATION

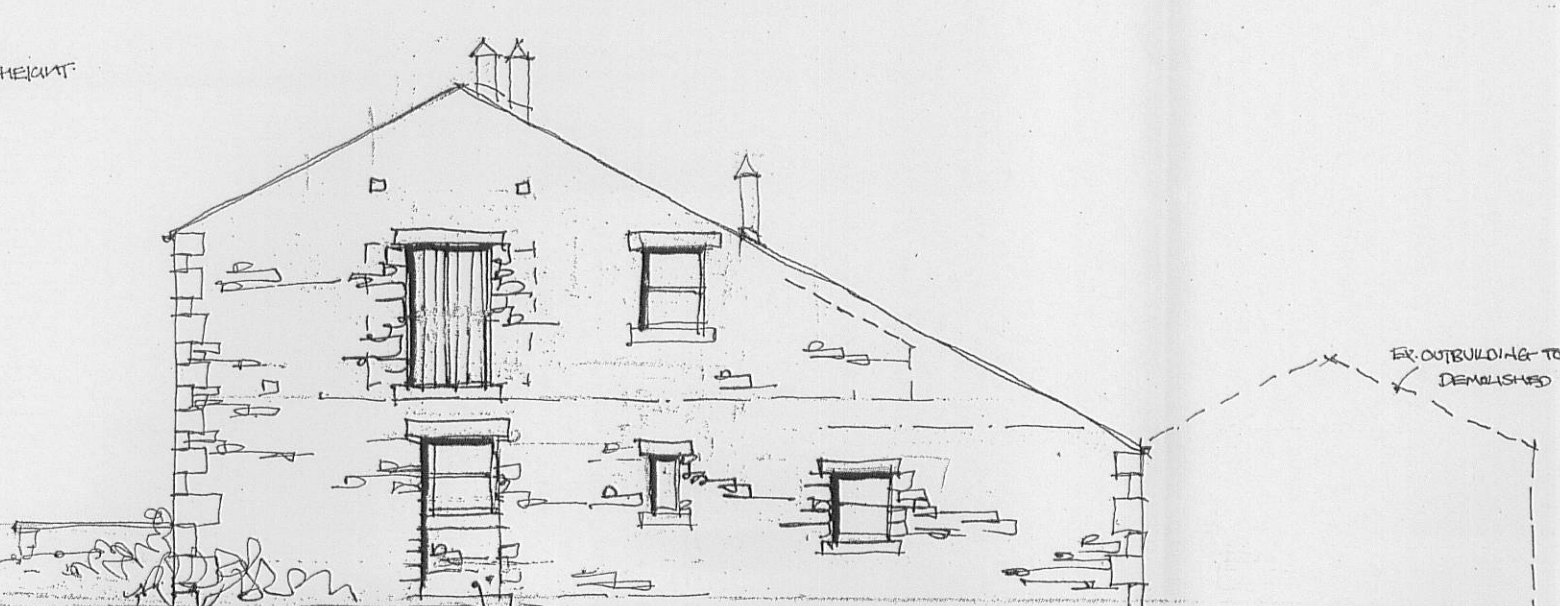

NORTH WEST ELEVATION

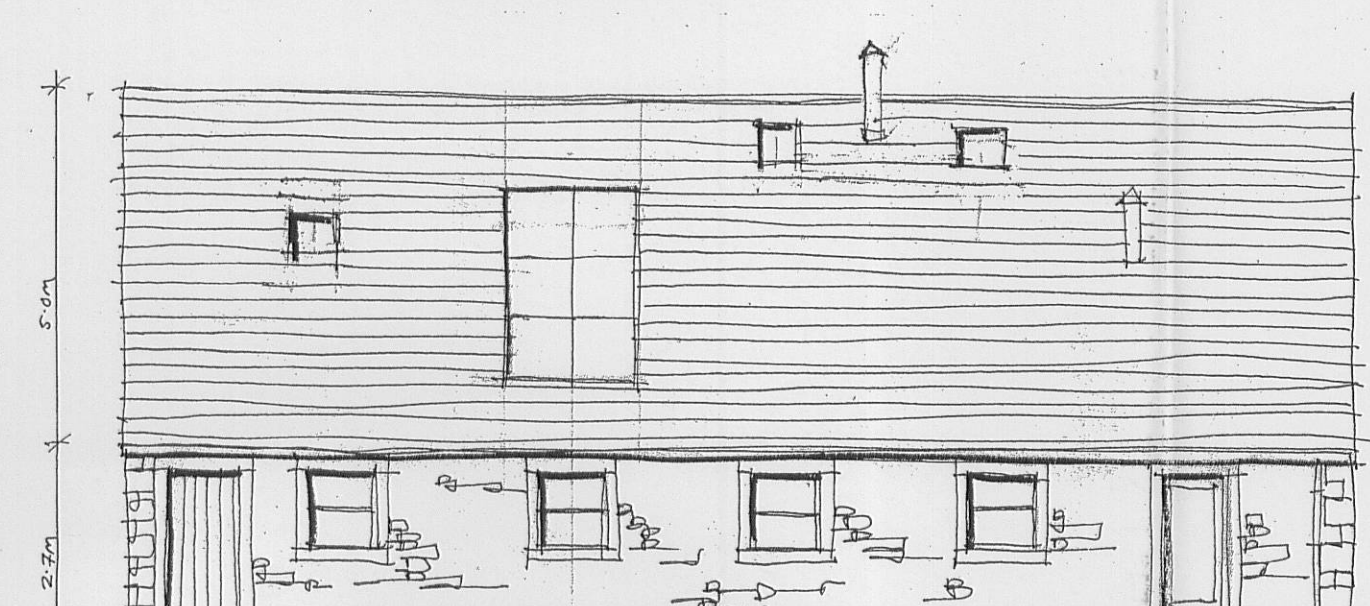

SOUTH WEST ELEVATION

320100741P

Note
Dimensions shown on drawings prepared for planning purposes are indicative only and can vary.

REV A VARIOUS CHANGES MADE TO DESIGN FOLLOWING MEETING WITH THE CLIENT ON 05/08/10. SEH.
REV B DIMENSIONS ADDED 6/9/10

Client
MR AND MRS COOKSON
Job Title
PROPOSED CONVERSION OF
CROFTEN FARM
SADDEN

Drawing Title
PROPOSED PLANS, SECTION &
ELEVATIONS

Scale
1:100 @ A1
Date
JULY 2010
Drawn
SEH.

spa
SUNDERLAND PEACOCK & ASSOCIATES LTD.
HAZELHIRE, PIMLICO ROAD, CLITHEROE,
LANCASHIRE, BB7 2AG
T 01200 423178 F 01200 423228
E info@sunderlandpeacock.com
www.sunderlandpeacock.com

4047 = 02 X B