

320100741P


AMENDED PLANS RECEIVED
DATE 22/11/10

Note
Dimensions shown on drawings prepared for planning purposes are indicative only and can vary


REVISIONS
REVISION 1: EXISTING ELEVATIONS ADDED 06/10/10
REVISION 2: 2D ELEVATIONS ADDED 06/10/10
REVISION 3: 2D ELEVATIONS ADDED 06/10/10

Client
Mr and Mrs. COOKSON
Job Title
PROPOSED CONVERSION OF BARN AT
COBDEN FARM
SABDEN


Drawing Title
EXISTING PLANS & ELEVATIONS
Scale 1:100 Date JUL 10 Drawn LKR
Sunderland Peacock & Associates Ltd.
Chartered Architects
Hazenmore, Pindao Road
Catterick, Lancashire BB7 2AG
Tel: 01200 423178 Fax: 01200 427328
Email: info@sunderlandpeacock.com
4047 - 01/10/10

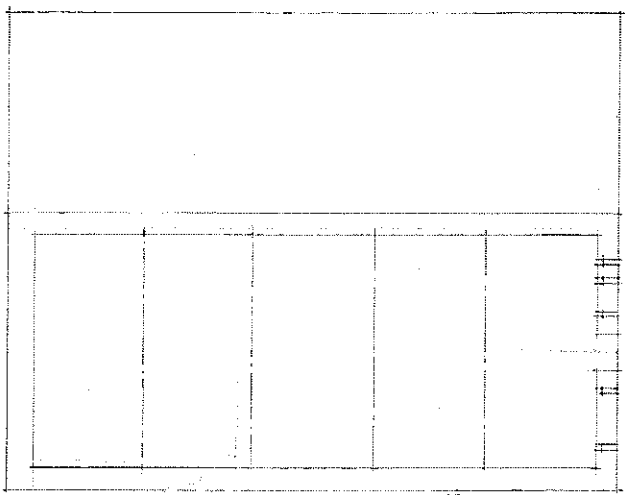


FIRST FLOOR PLAN

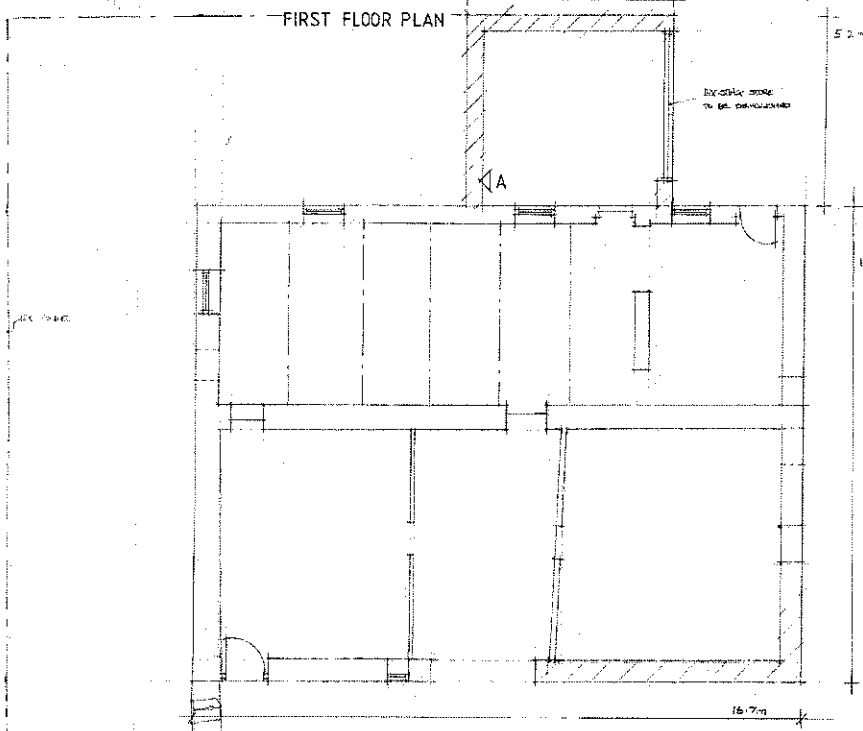


GROUND FLOOR PLAN

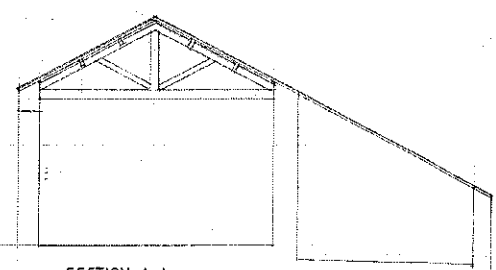

SECTION A-A

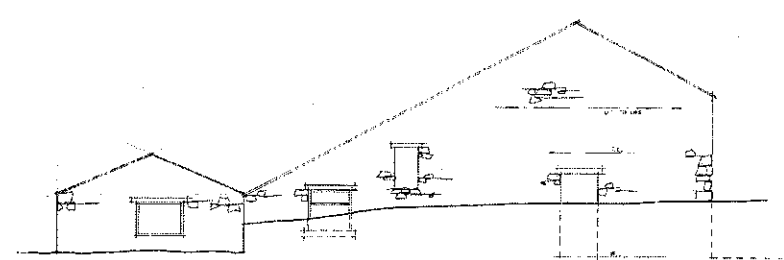


SIDE ELEVATION (SOUTH EAST)

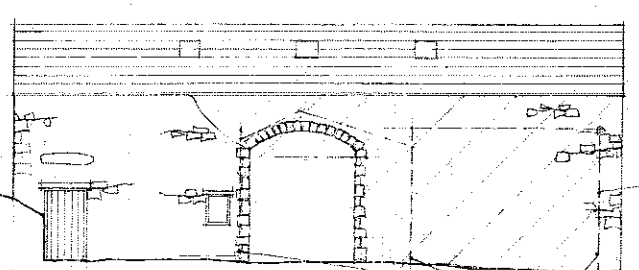


FRONT ELEVATION (NORTH EAST)

DETAIL OF FRONT
ARCHED ENTRANCE
PLANNED TO BE
REMOVED TO
IMPROVE
ACCESS TO
DRIVEWAY

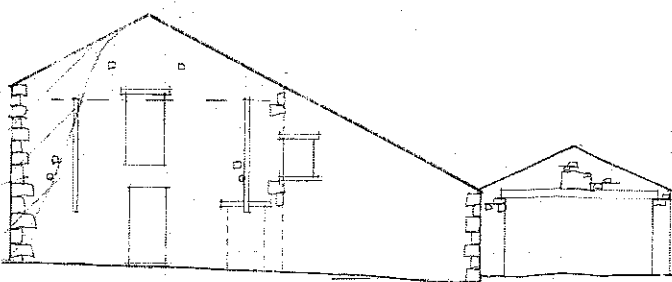

SIDE ELEVATION (NORTH WEST)

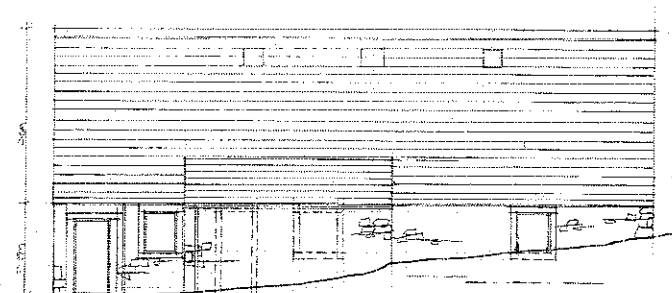

REAR ELEVATION (SOUTH WEST)