



320100741P


AMENDED PLANS RECEIVED
DATE 07/01/11

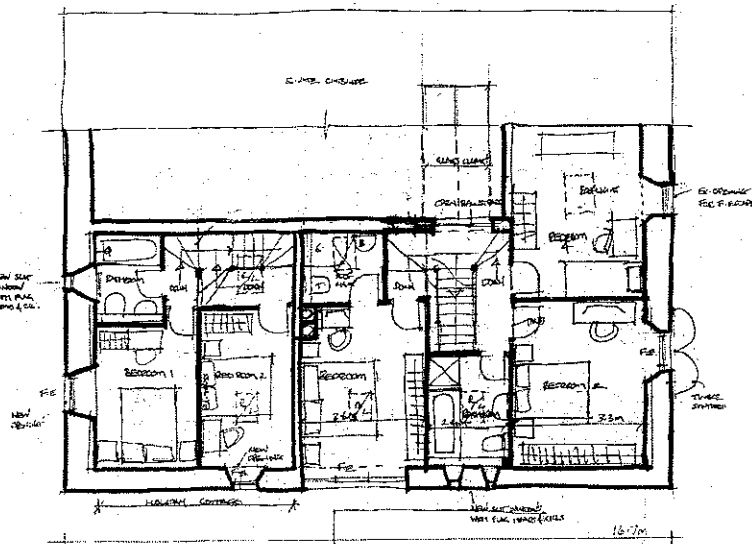


FIRST FLOOR PLAN

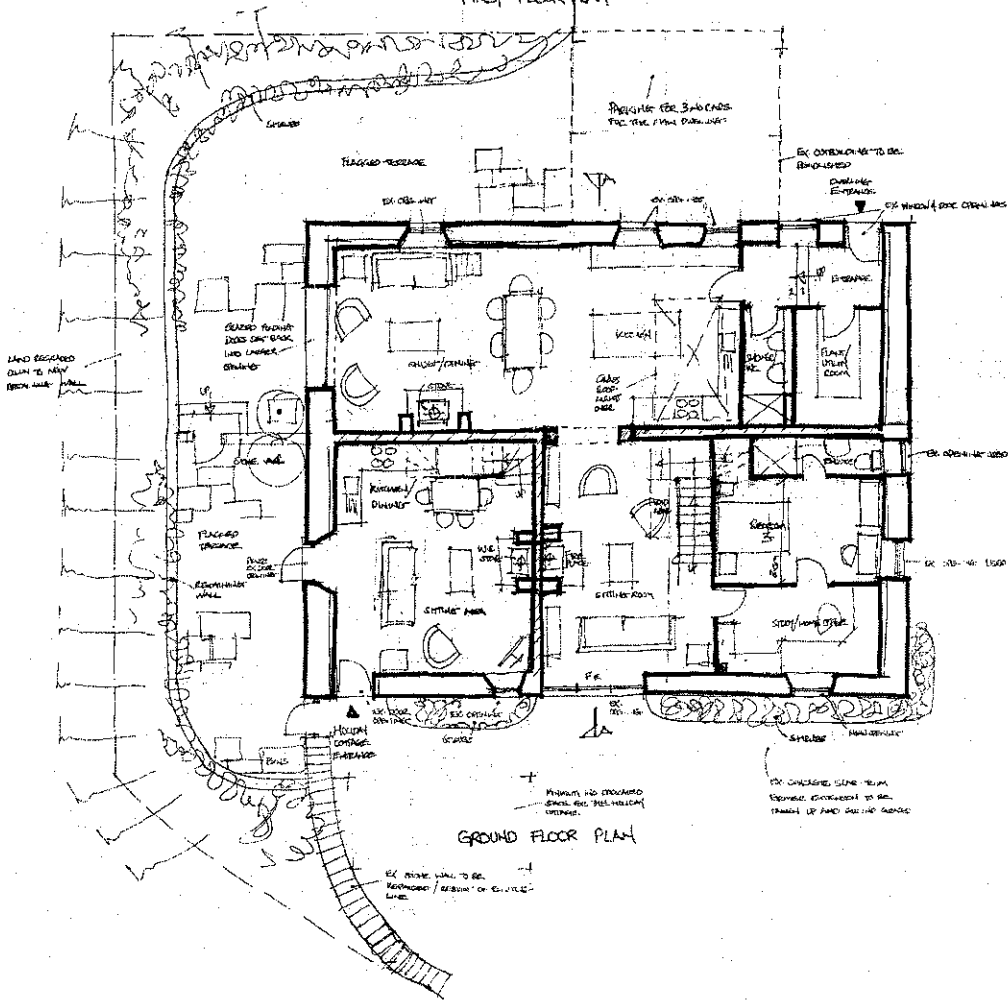


GROUND FLOOR PLAN

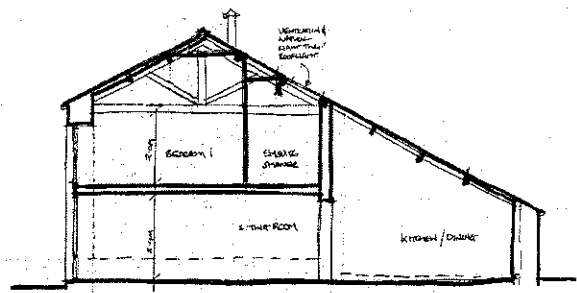


SECTION THRO' AA

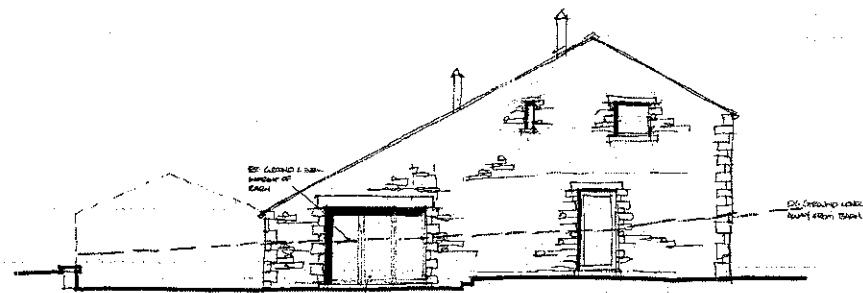


SOUTH EAST ELEVATION

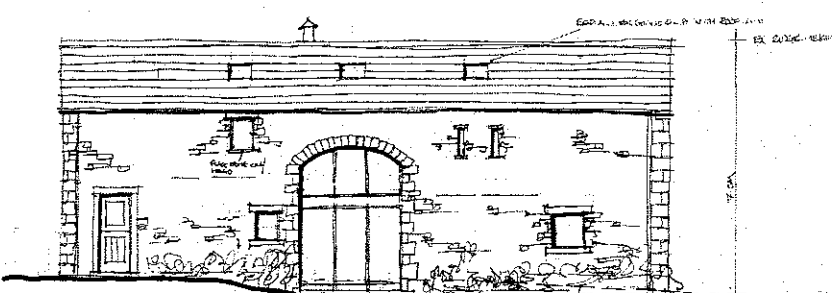

NORTH EAST ELEVATION

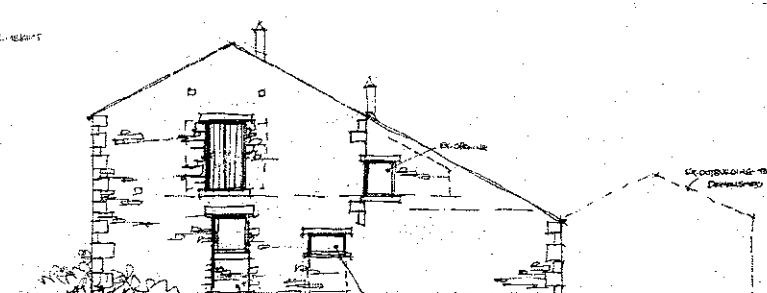

NORTH WEST ELEVATION

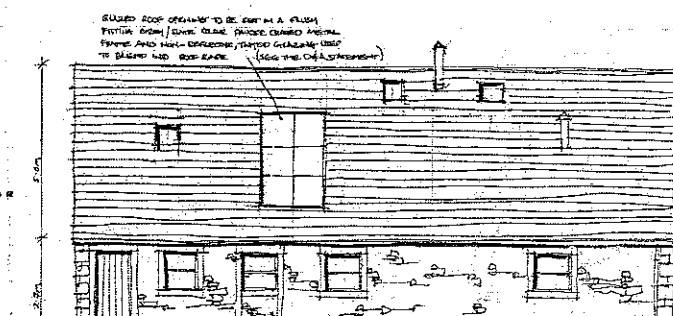

SOUTH WEST ELEVATION

Note
Dimensions shown on drawings prepared for planning purposes are indicative only and can vary.

REV A VIEWS CHANGED TO BE DESIGN FOR PLANNING PURPOSES WITH THE CLIENT ON 07/01/10
REV B DIMENSIONS ADDED 4/6/10
REV C NEW USE OF NEW MATERIALS FOR ROOFING & EXTERIOR WALLS PROPOSED, EXTERIOR WALL MATERIAL CHANGED TO BRICK 10/10/10
REV D VIEWS CHANGED TO BE DESIGN FOR PLANNING PURPOSES WITH THE CLIENT ON 07/01/10

Client
MR AND MRS COCKSON
Job Title
PROPOSED CONVERSION OF
GRADE 1 FARM
BUILDING

Drawing Title
PROPOSED PLANS, SECTION &
ELEVATIONS

Scale 1:100 e.d. Date JULY 2010 Drawn SPH

spa
SUNDERLAND PEACOCK & ASSOCIATES LTD.
HAZELBUSH, PHILLIPS ROAD, CLYDEHEAD,
LANCASHIRE, M25 2AG
T 01204 429778 F 01204 429788
E info@sunderlandpeacock.com
www.sunderlandpeacock.com

4047 - 02X P/11