

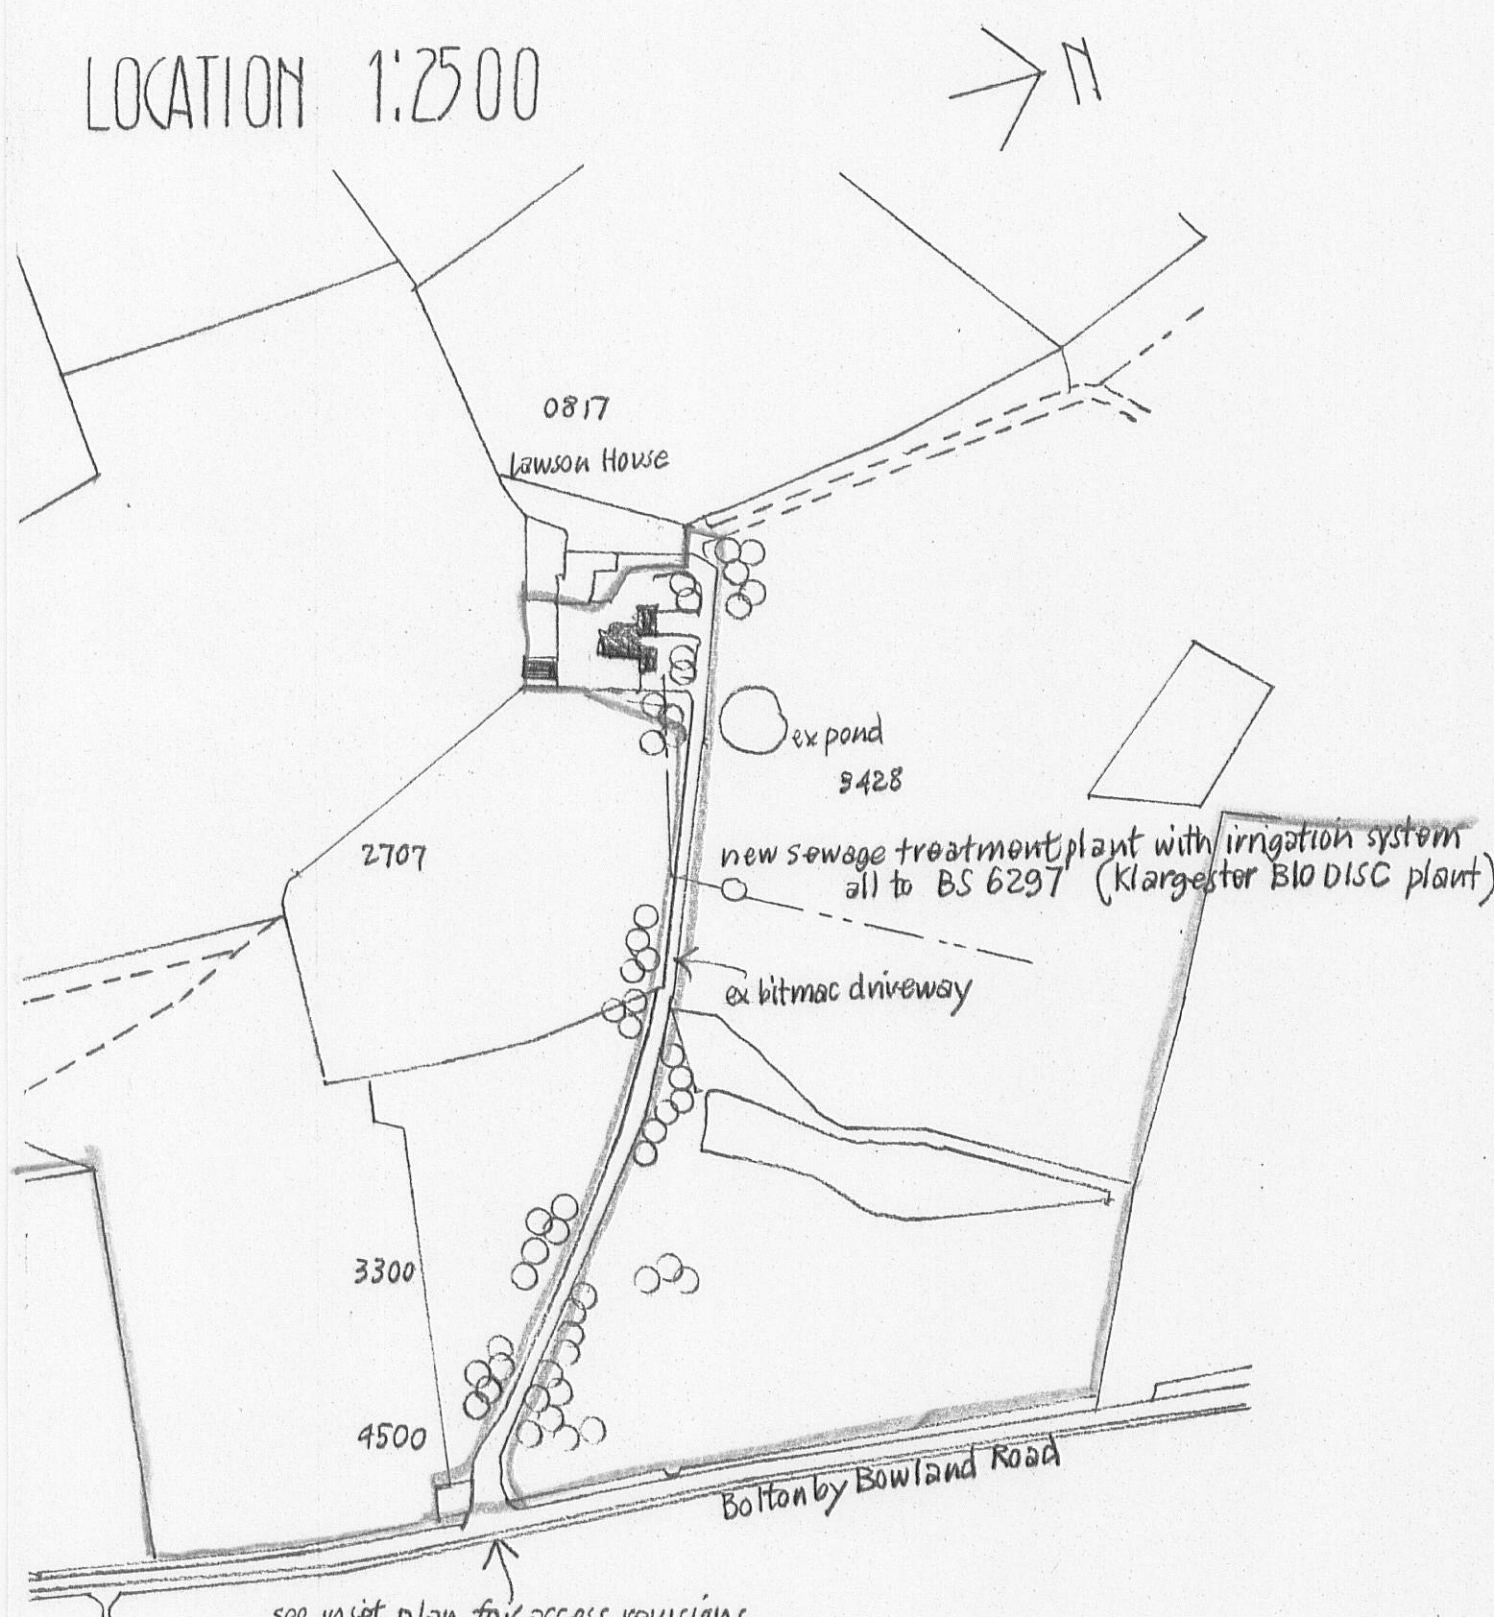



LOCATION 1:2500

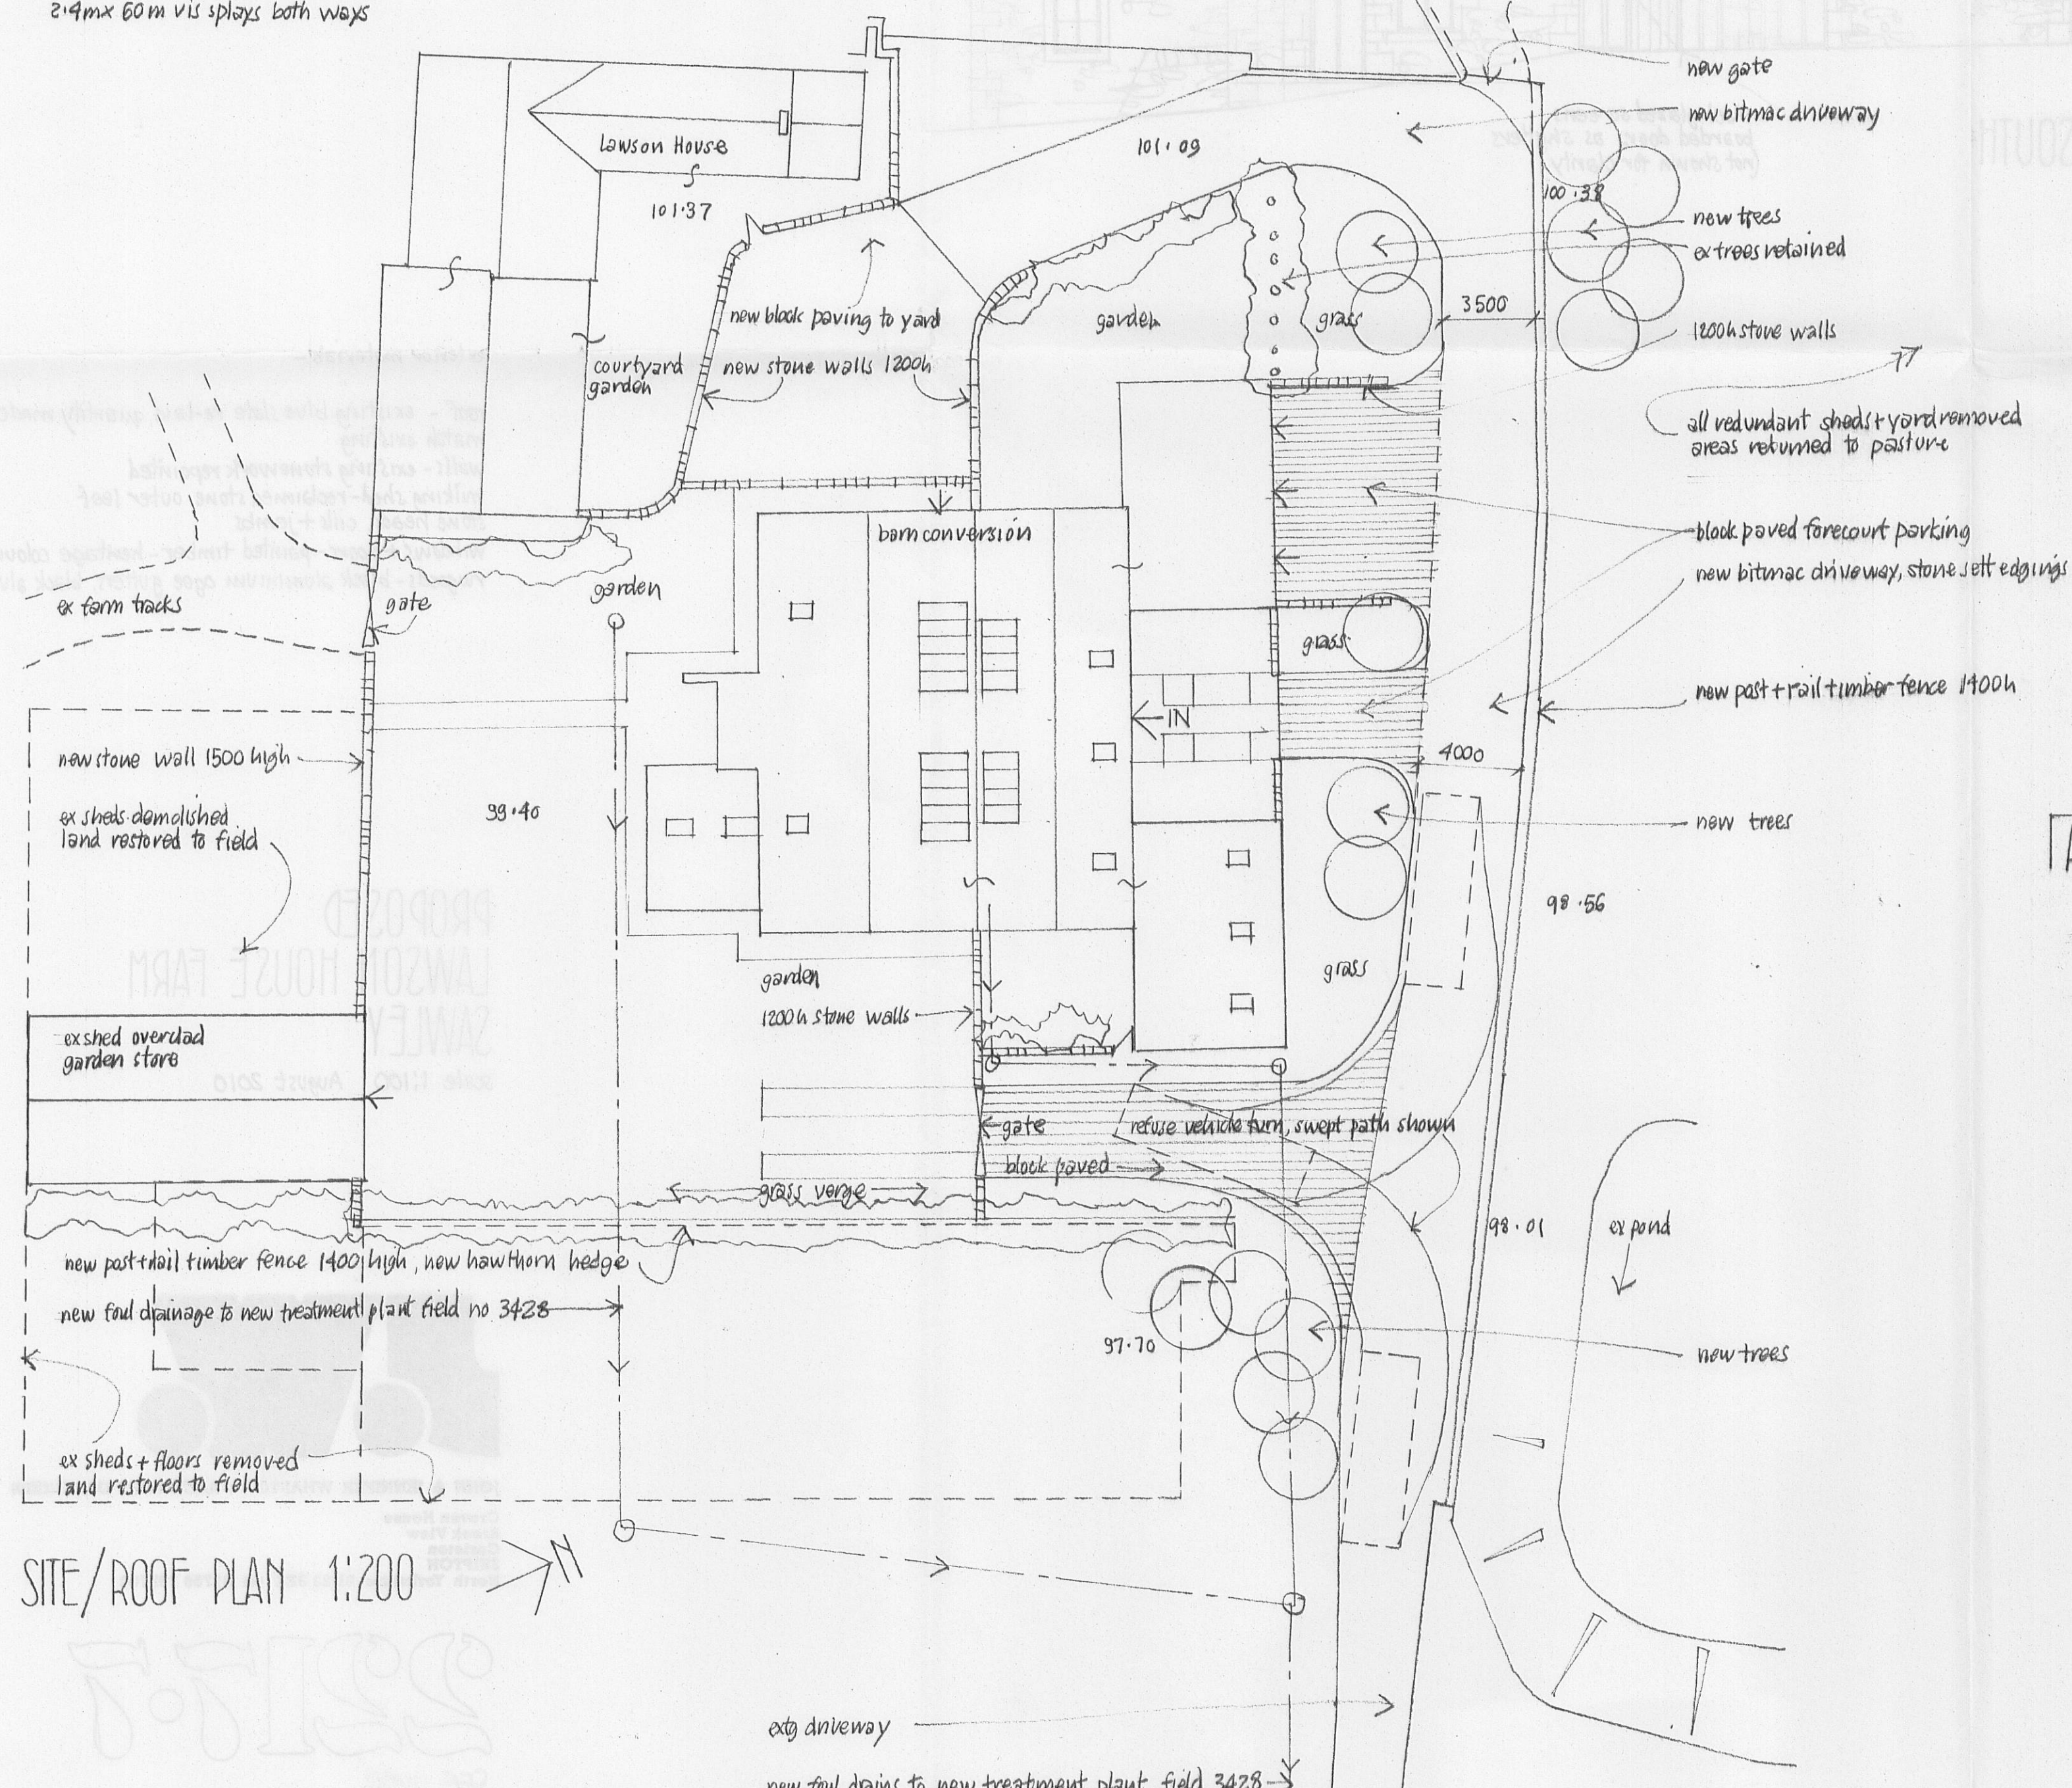


ACCESS-PROPOSED 1:200

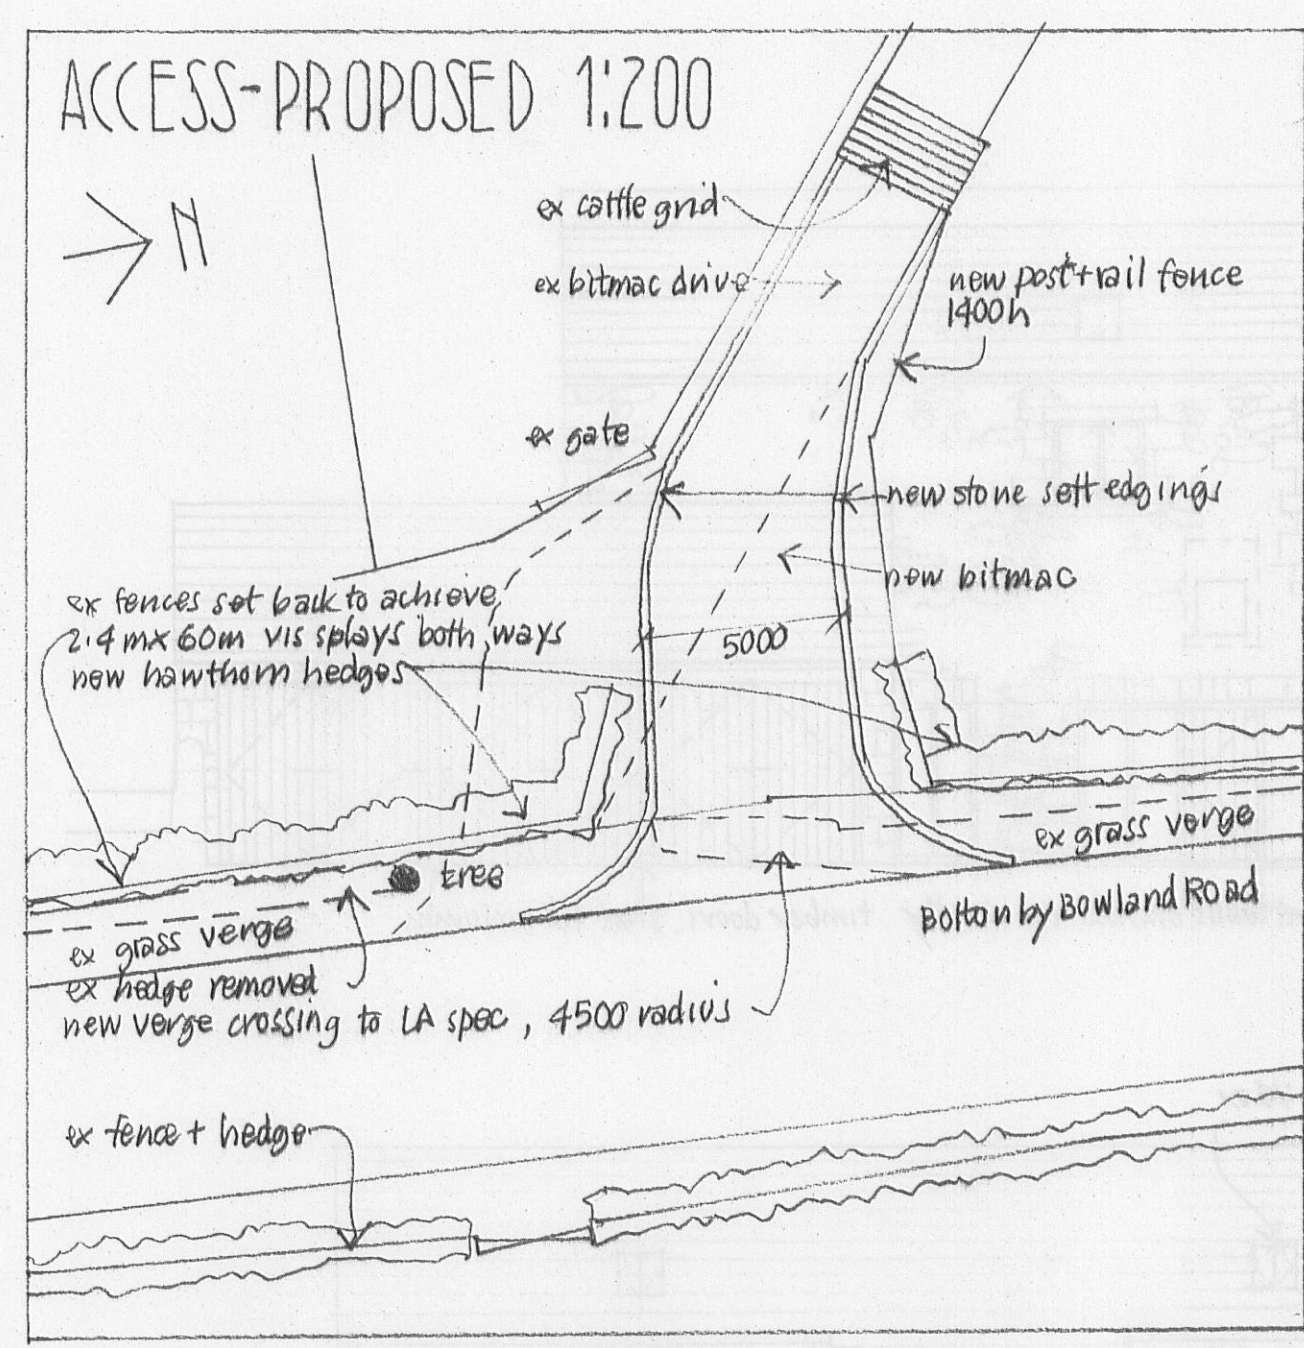

SITE/ROOF PLAN 1:200

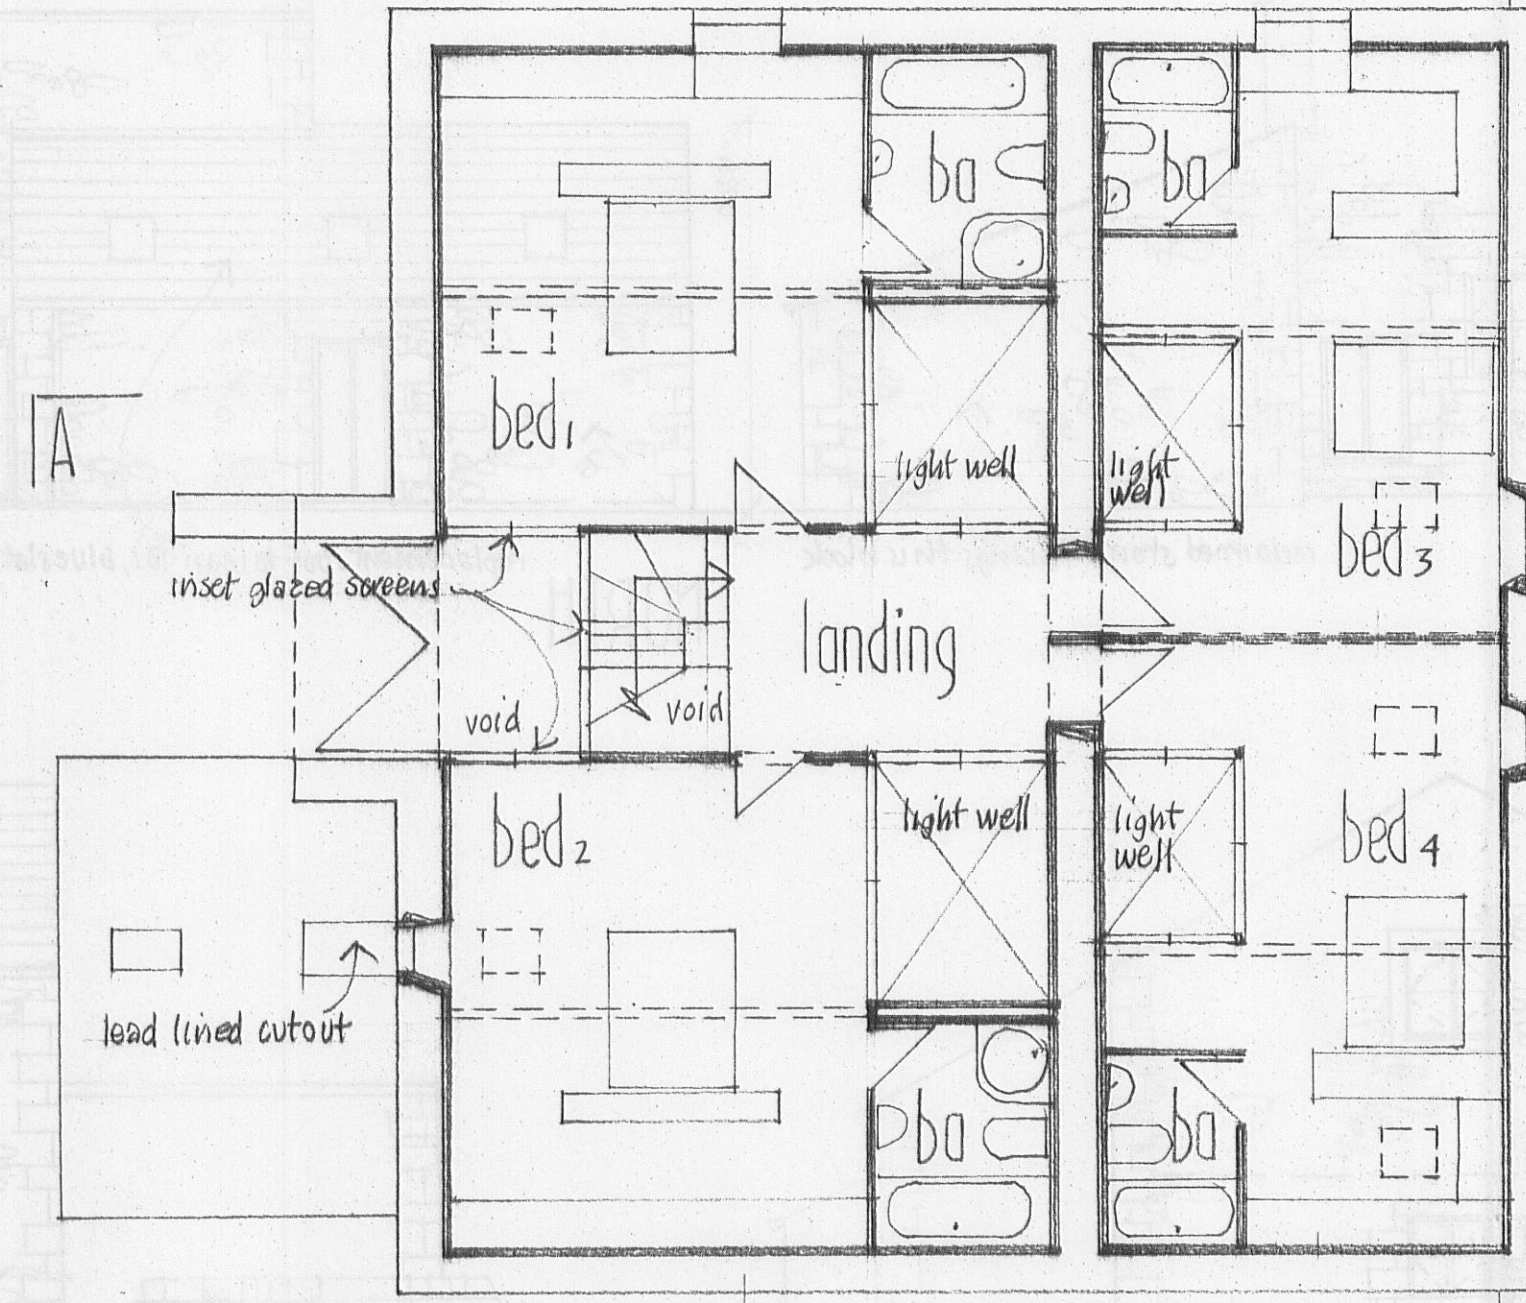


FIRST FLOOR

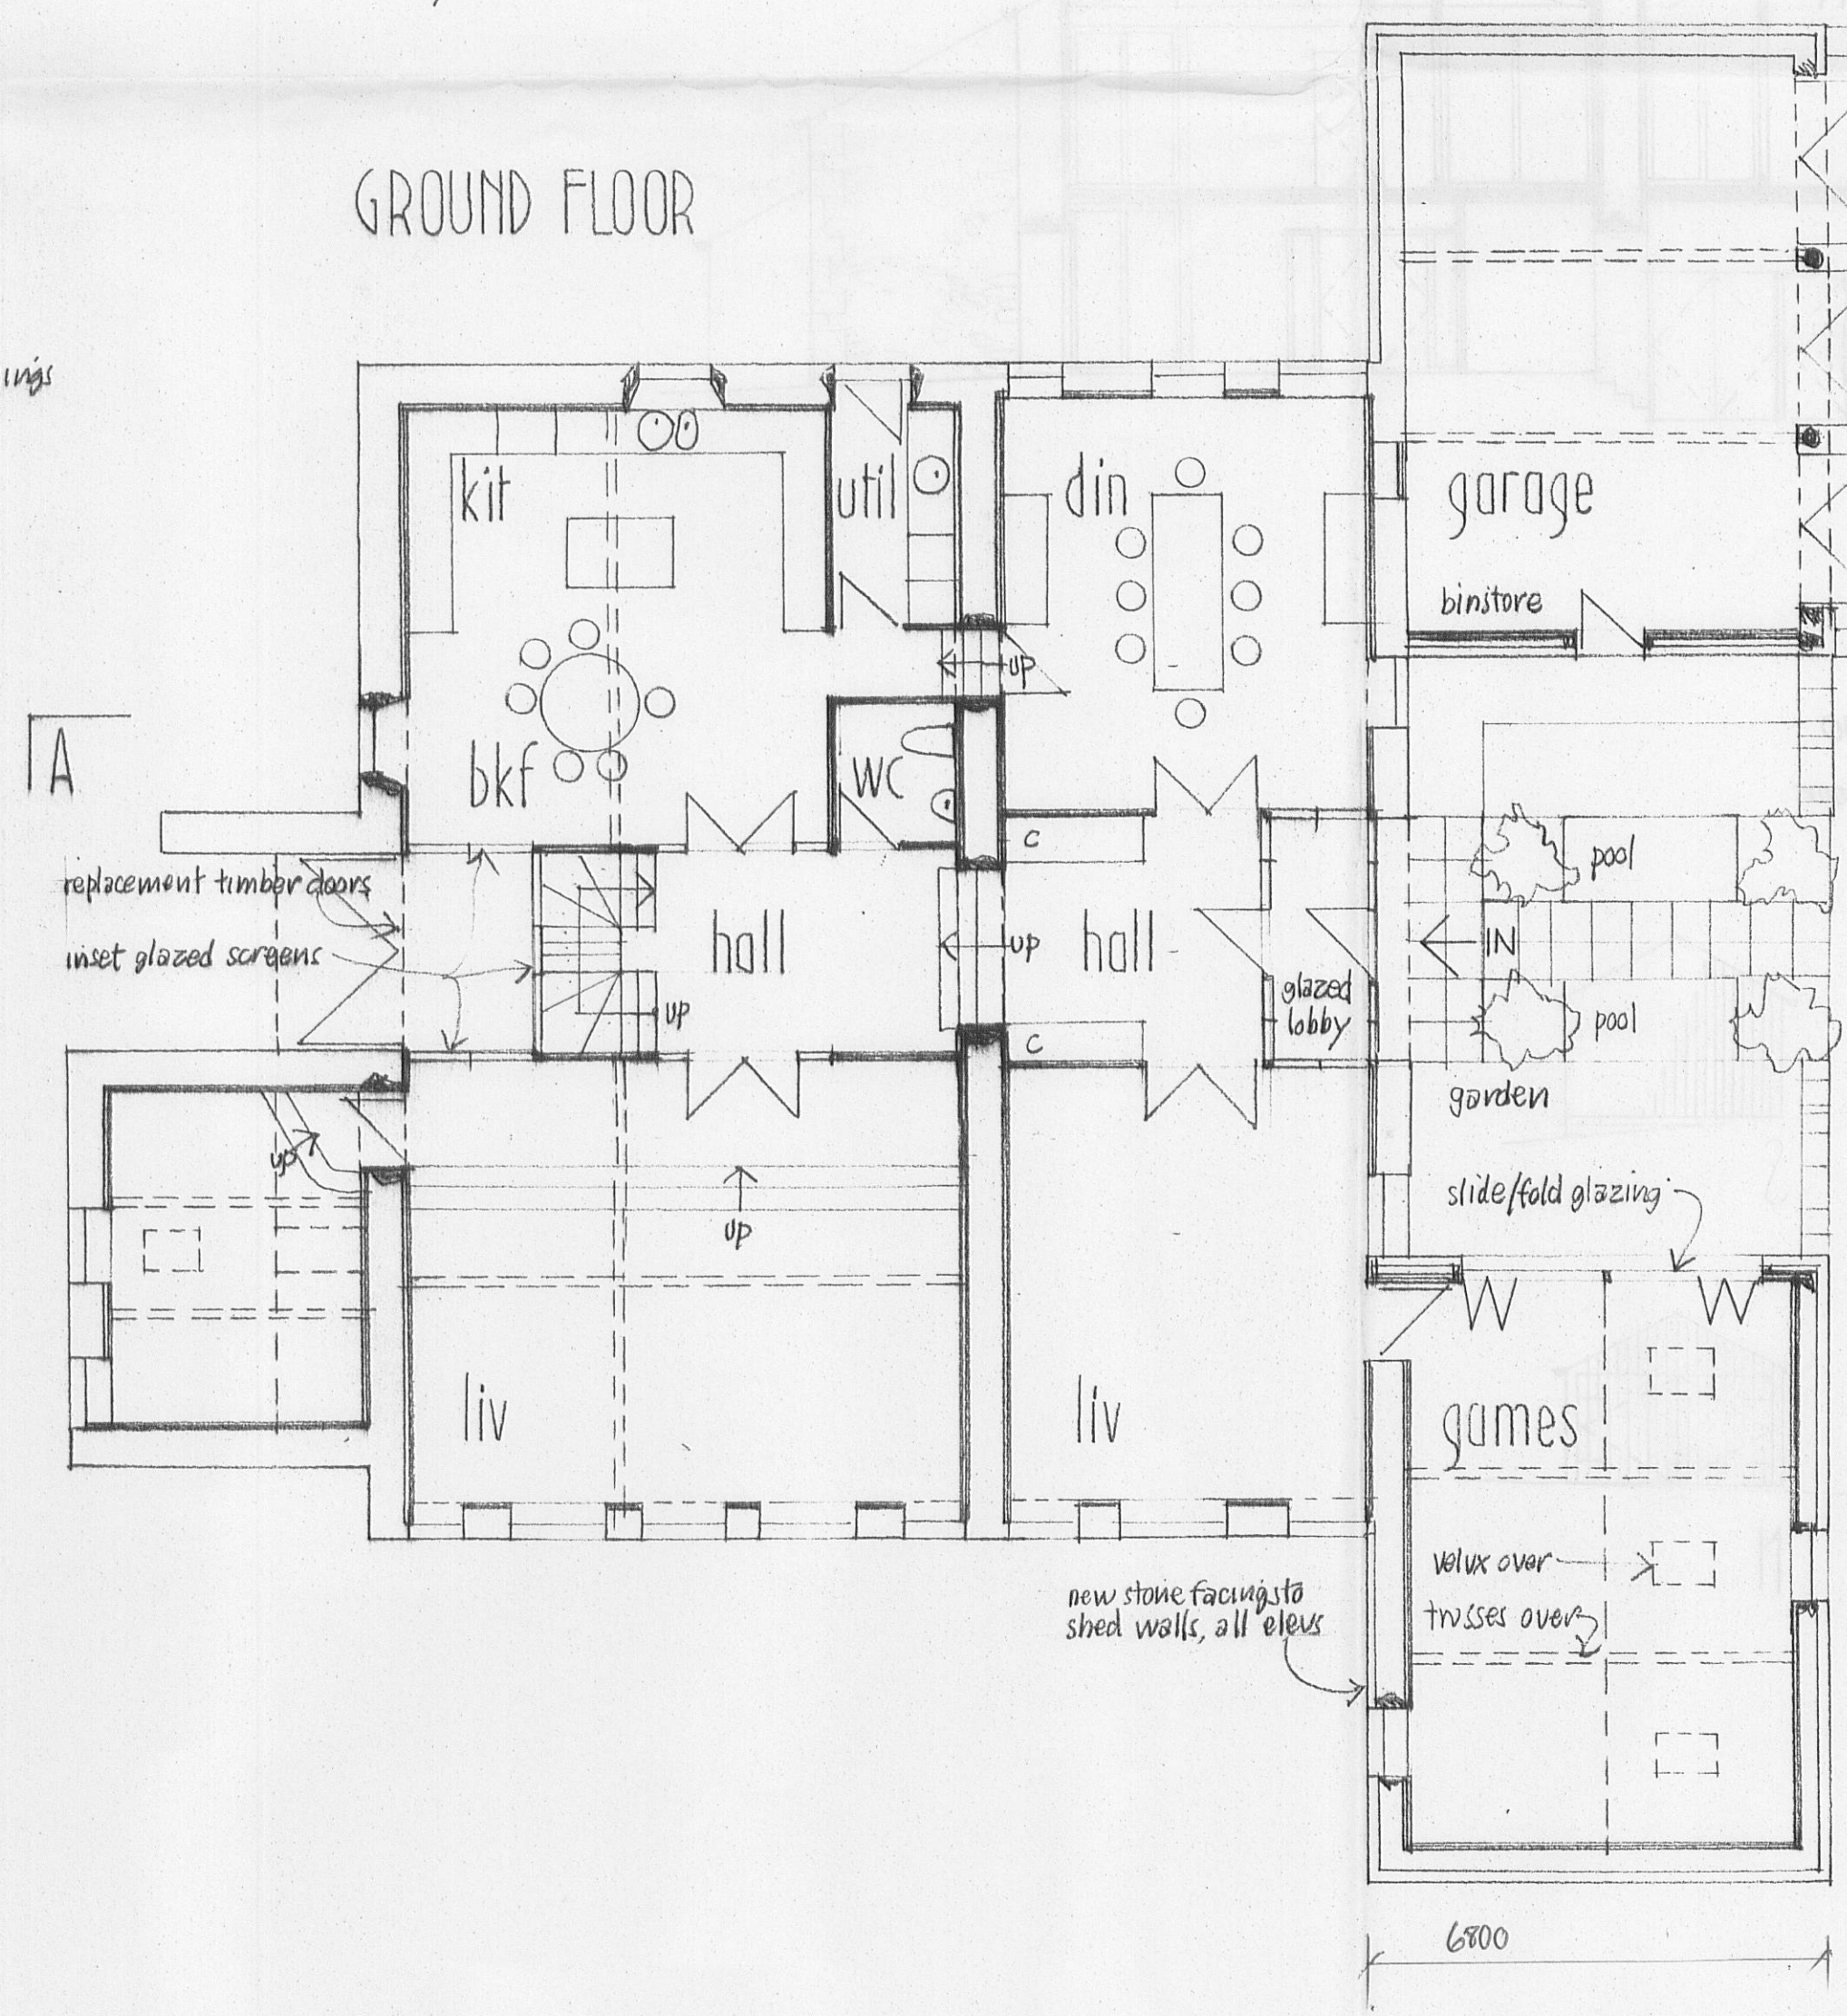

GROUND FLOOR

320100750P

PROPOSED
LAWSON HOUSE FARM
SAWLEY
Scale 1:100 August 2010

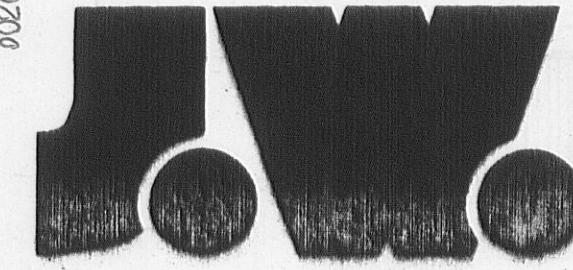

JOHN & JENNIFER WHARTON : ARCHITECT DESIGNERS
Craven House
Brook View
Carlton
Skipton
North Yorkshire BD23 3EX tel 01766 792708

2217.6
SEE OVER