


Note
Dimensions shown on drawings prepared for planning purposes are indicative only and can vary.



PROPOSED GROUND FLOOR PLAN



NORTH ELEVATION

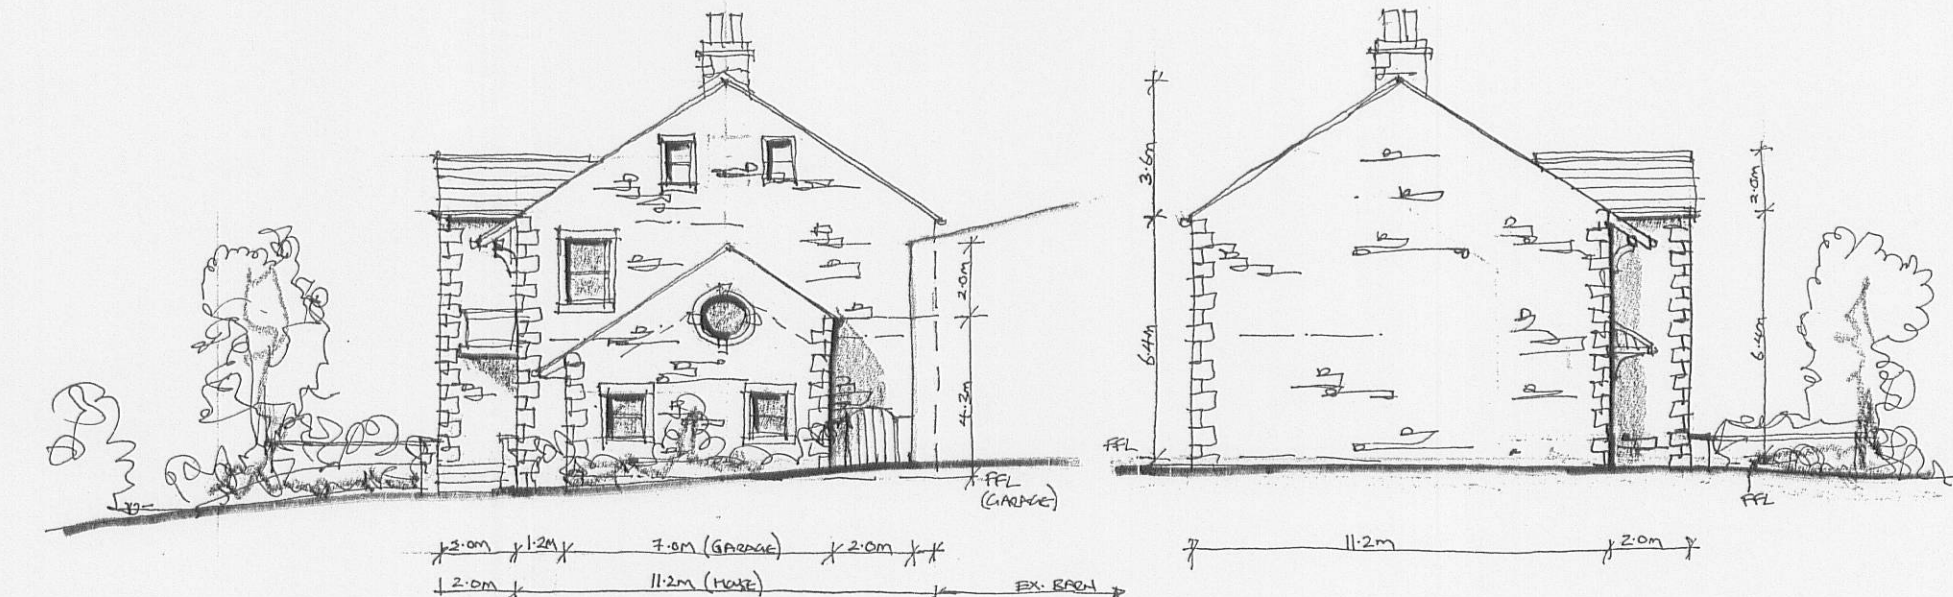

WEST ELEVATION


EAST ELEVATION



SOUTH ELEVATION

EXTERNAL MATERIALS:

- WALLS ARE TO BE NATURAL STONE WITH CHISELED EDGES.
- SKIRTINGS & QUINCS
- ROOF IS TO BE NATURAL SLATE WITH VELLUX FLASH FITTING ROOFLIFTS. SOLAR PANELS SITED ON ROOF / SOUTH FACH.
- WINDOWS & DOORS ARE TO BE PAINTED TIMBER AND/OR ALUMINIUM. COLORED ALUMINIUM.
- PAINTWORK GOODS ARE TO BE OAT MEAL PAINTED.
- DRIVE TO BE GRANITE OR TARMAC.
- TERRACE TO BE STONE PAVED.

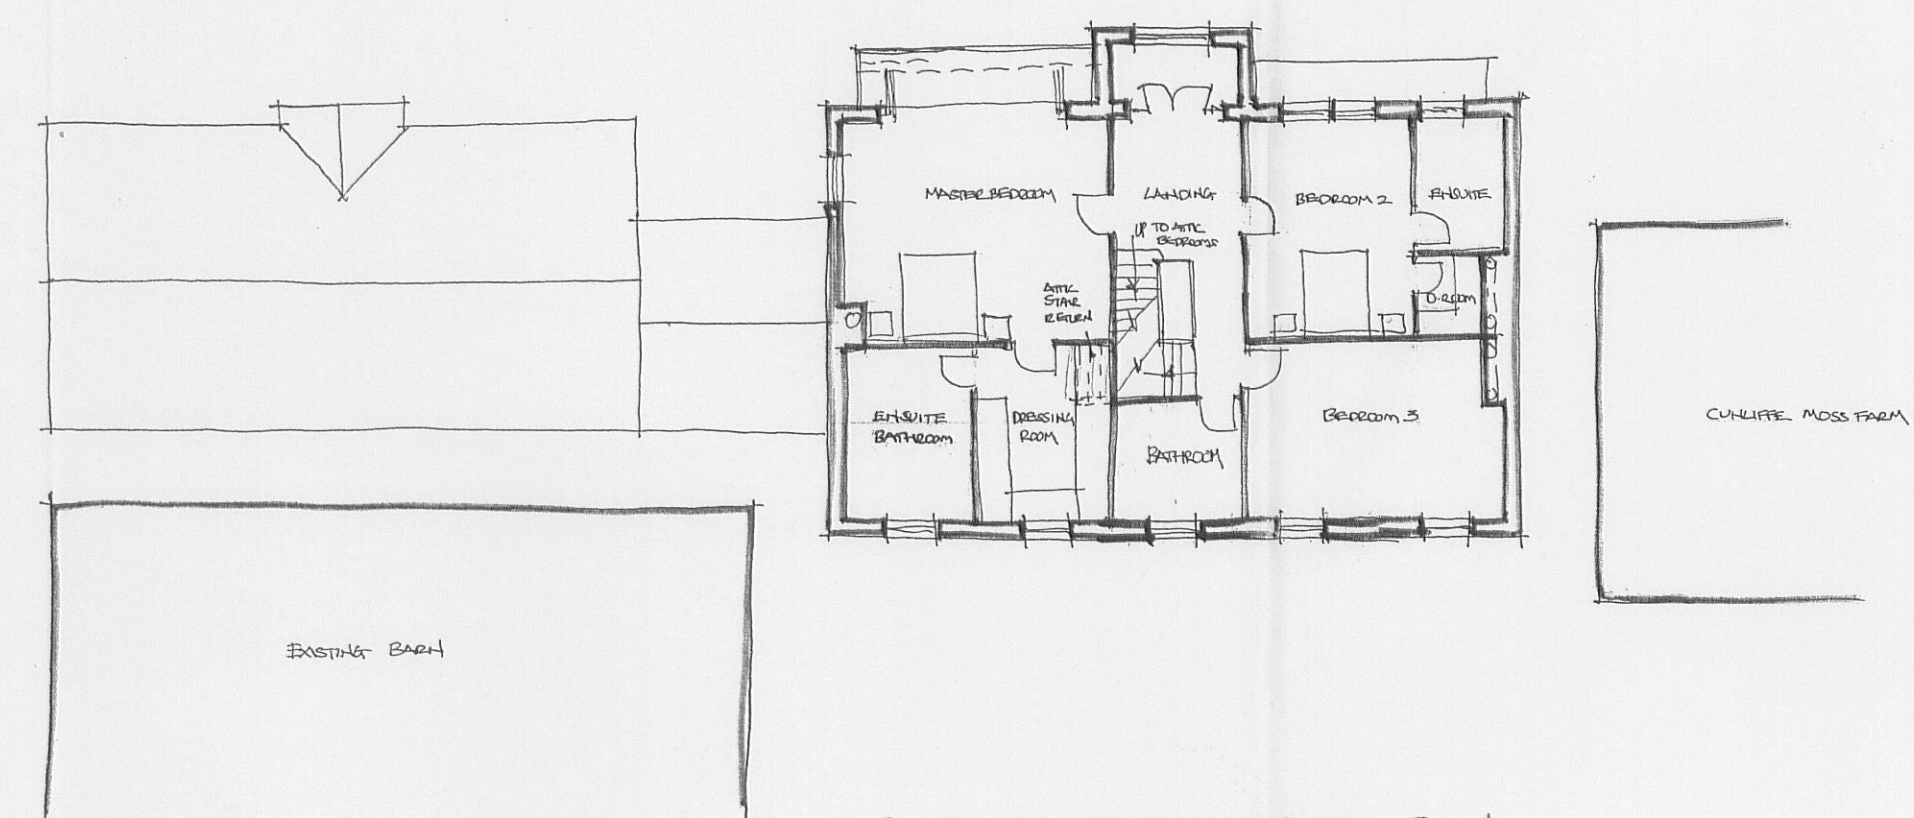

PROPOSED FIRST FLOOR PLAN

320100753P

B. DIMENSIONS ADDED TO STELLING 6.9.2010
A. DIMENSIONS ADDED TO SOUTH ELEVATION 2.9.2016

Client
MR. AND MRS. MONK
Job Title
PROPOSED REPLACEMENT DWELLING
AT THE FARMHOUSE
CULLIFFE MOSS FARM
MELLOR

Drawing Title
PROPOSED PLANS & ELEVATIONS
Scale 1:200 e.a.
Date AUGUST '10
Drawn JMM

spa ARCHITECTS
SUNDERLAND PEACOCK & ASSOCIATES LTD.
HAZELHIRE, PHILIP ROAD, CULTERHIRE,
LANCASHIRE, BB7 2AG
T 01200 423178 F 01200 427328
E info@sunderlandpeacock.com
www.sunderlandpeacock.com

4063 - 02B