

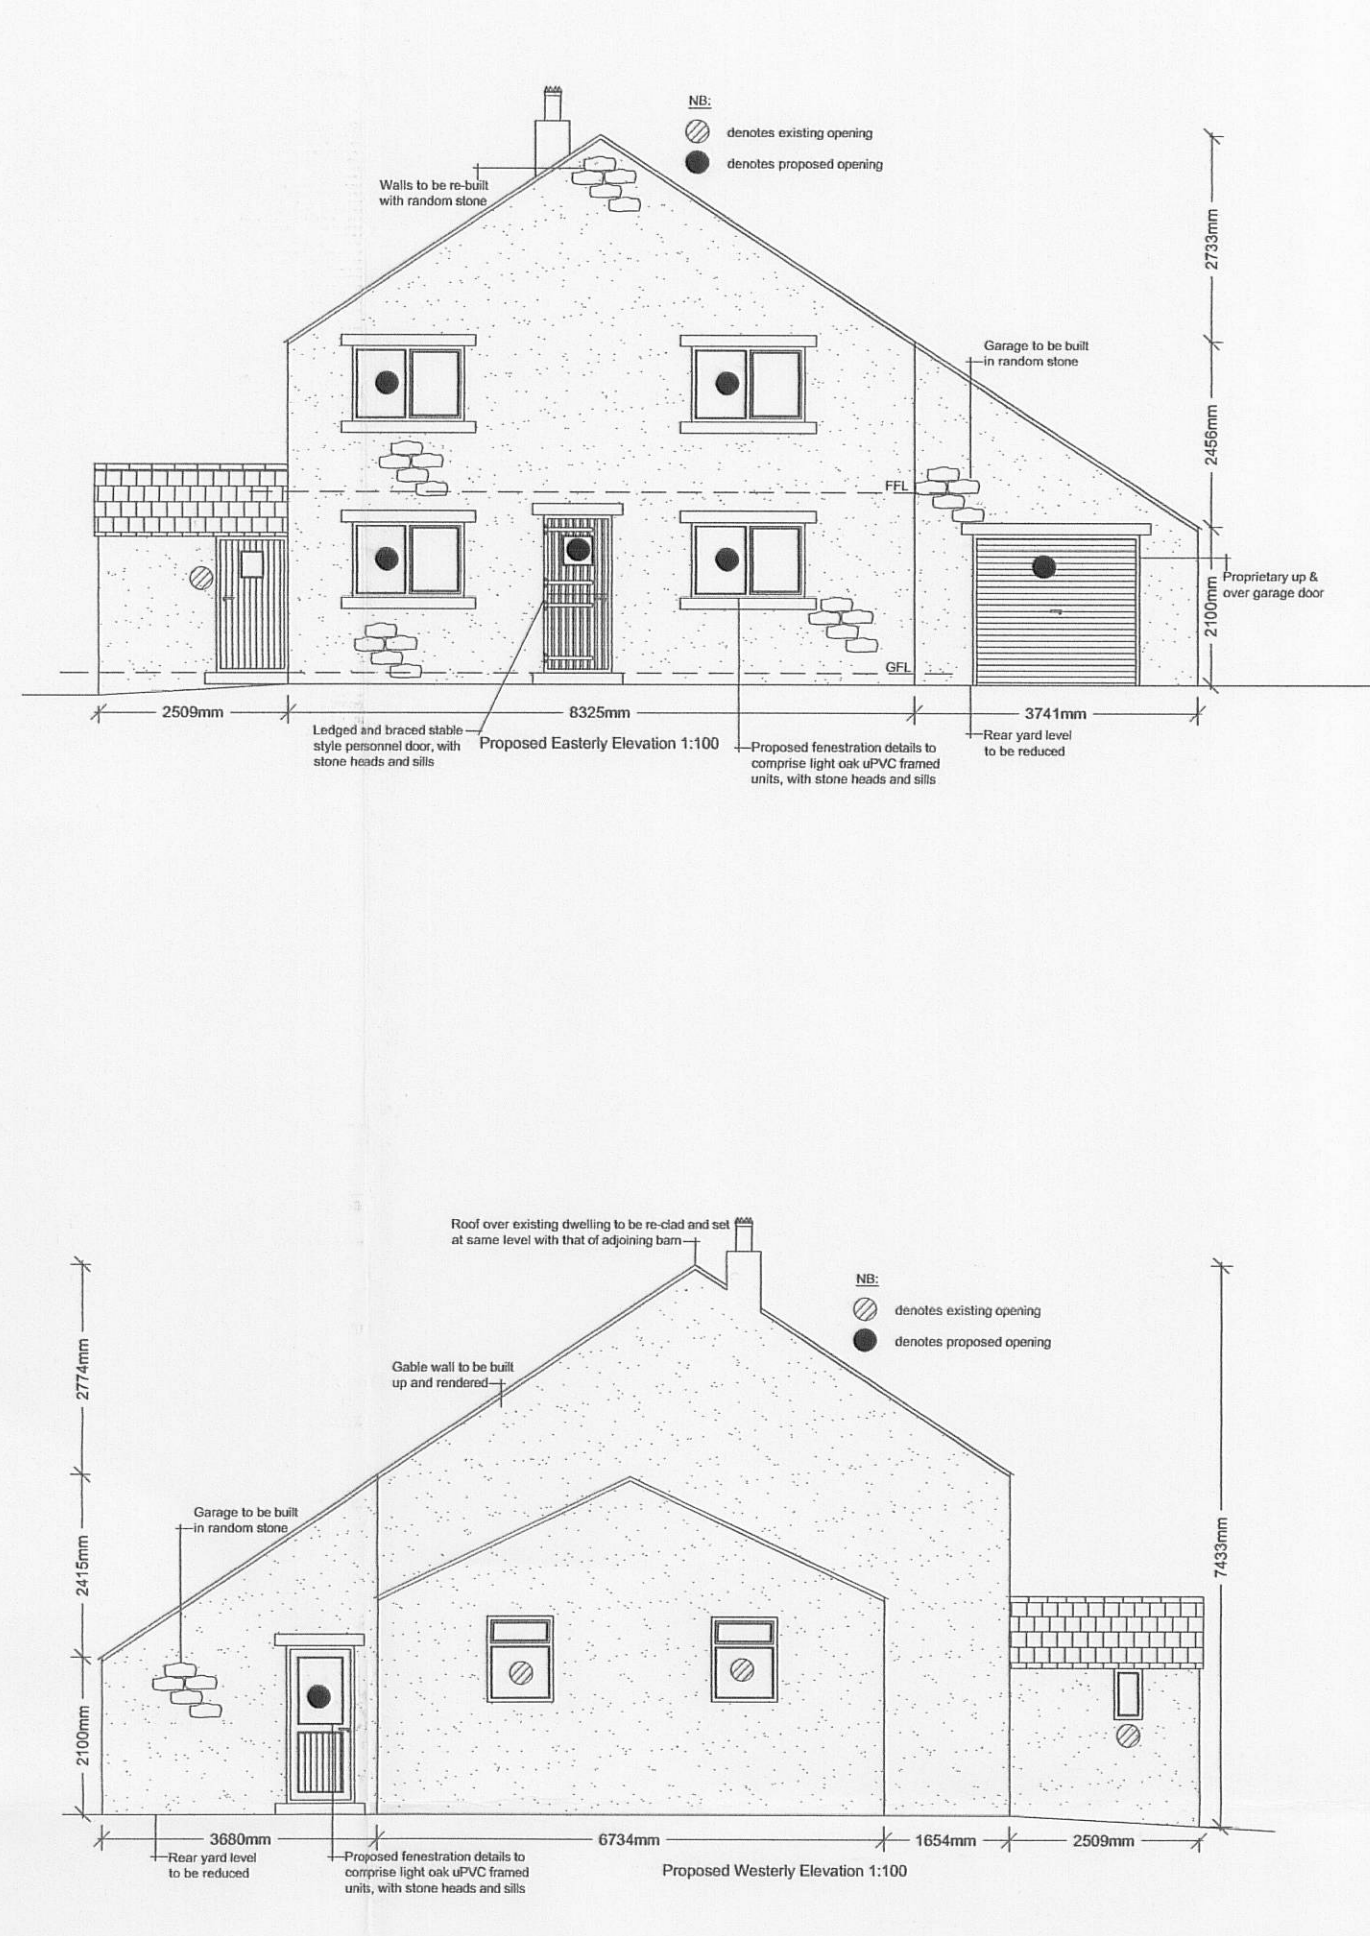
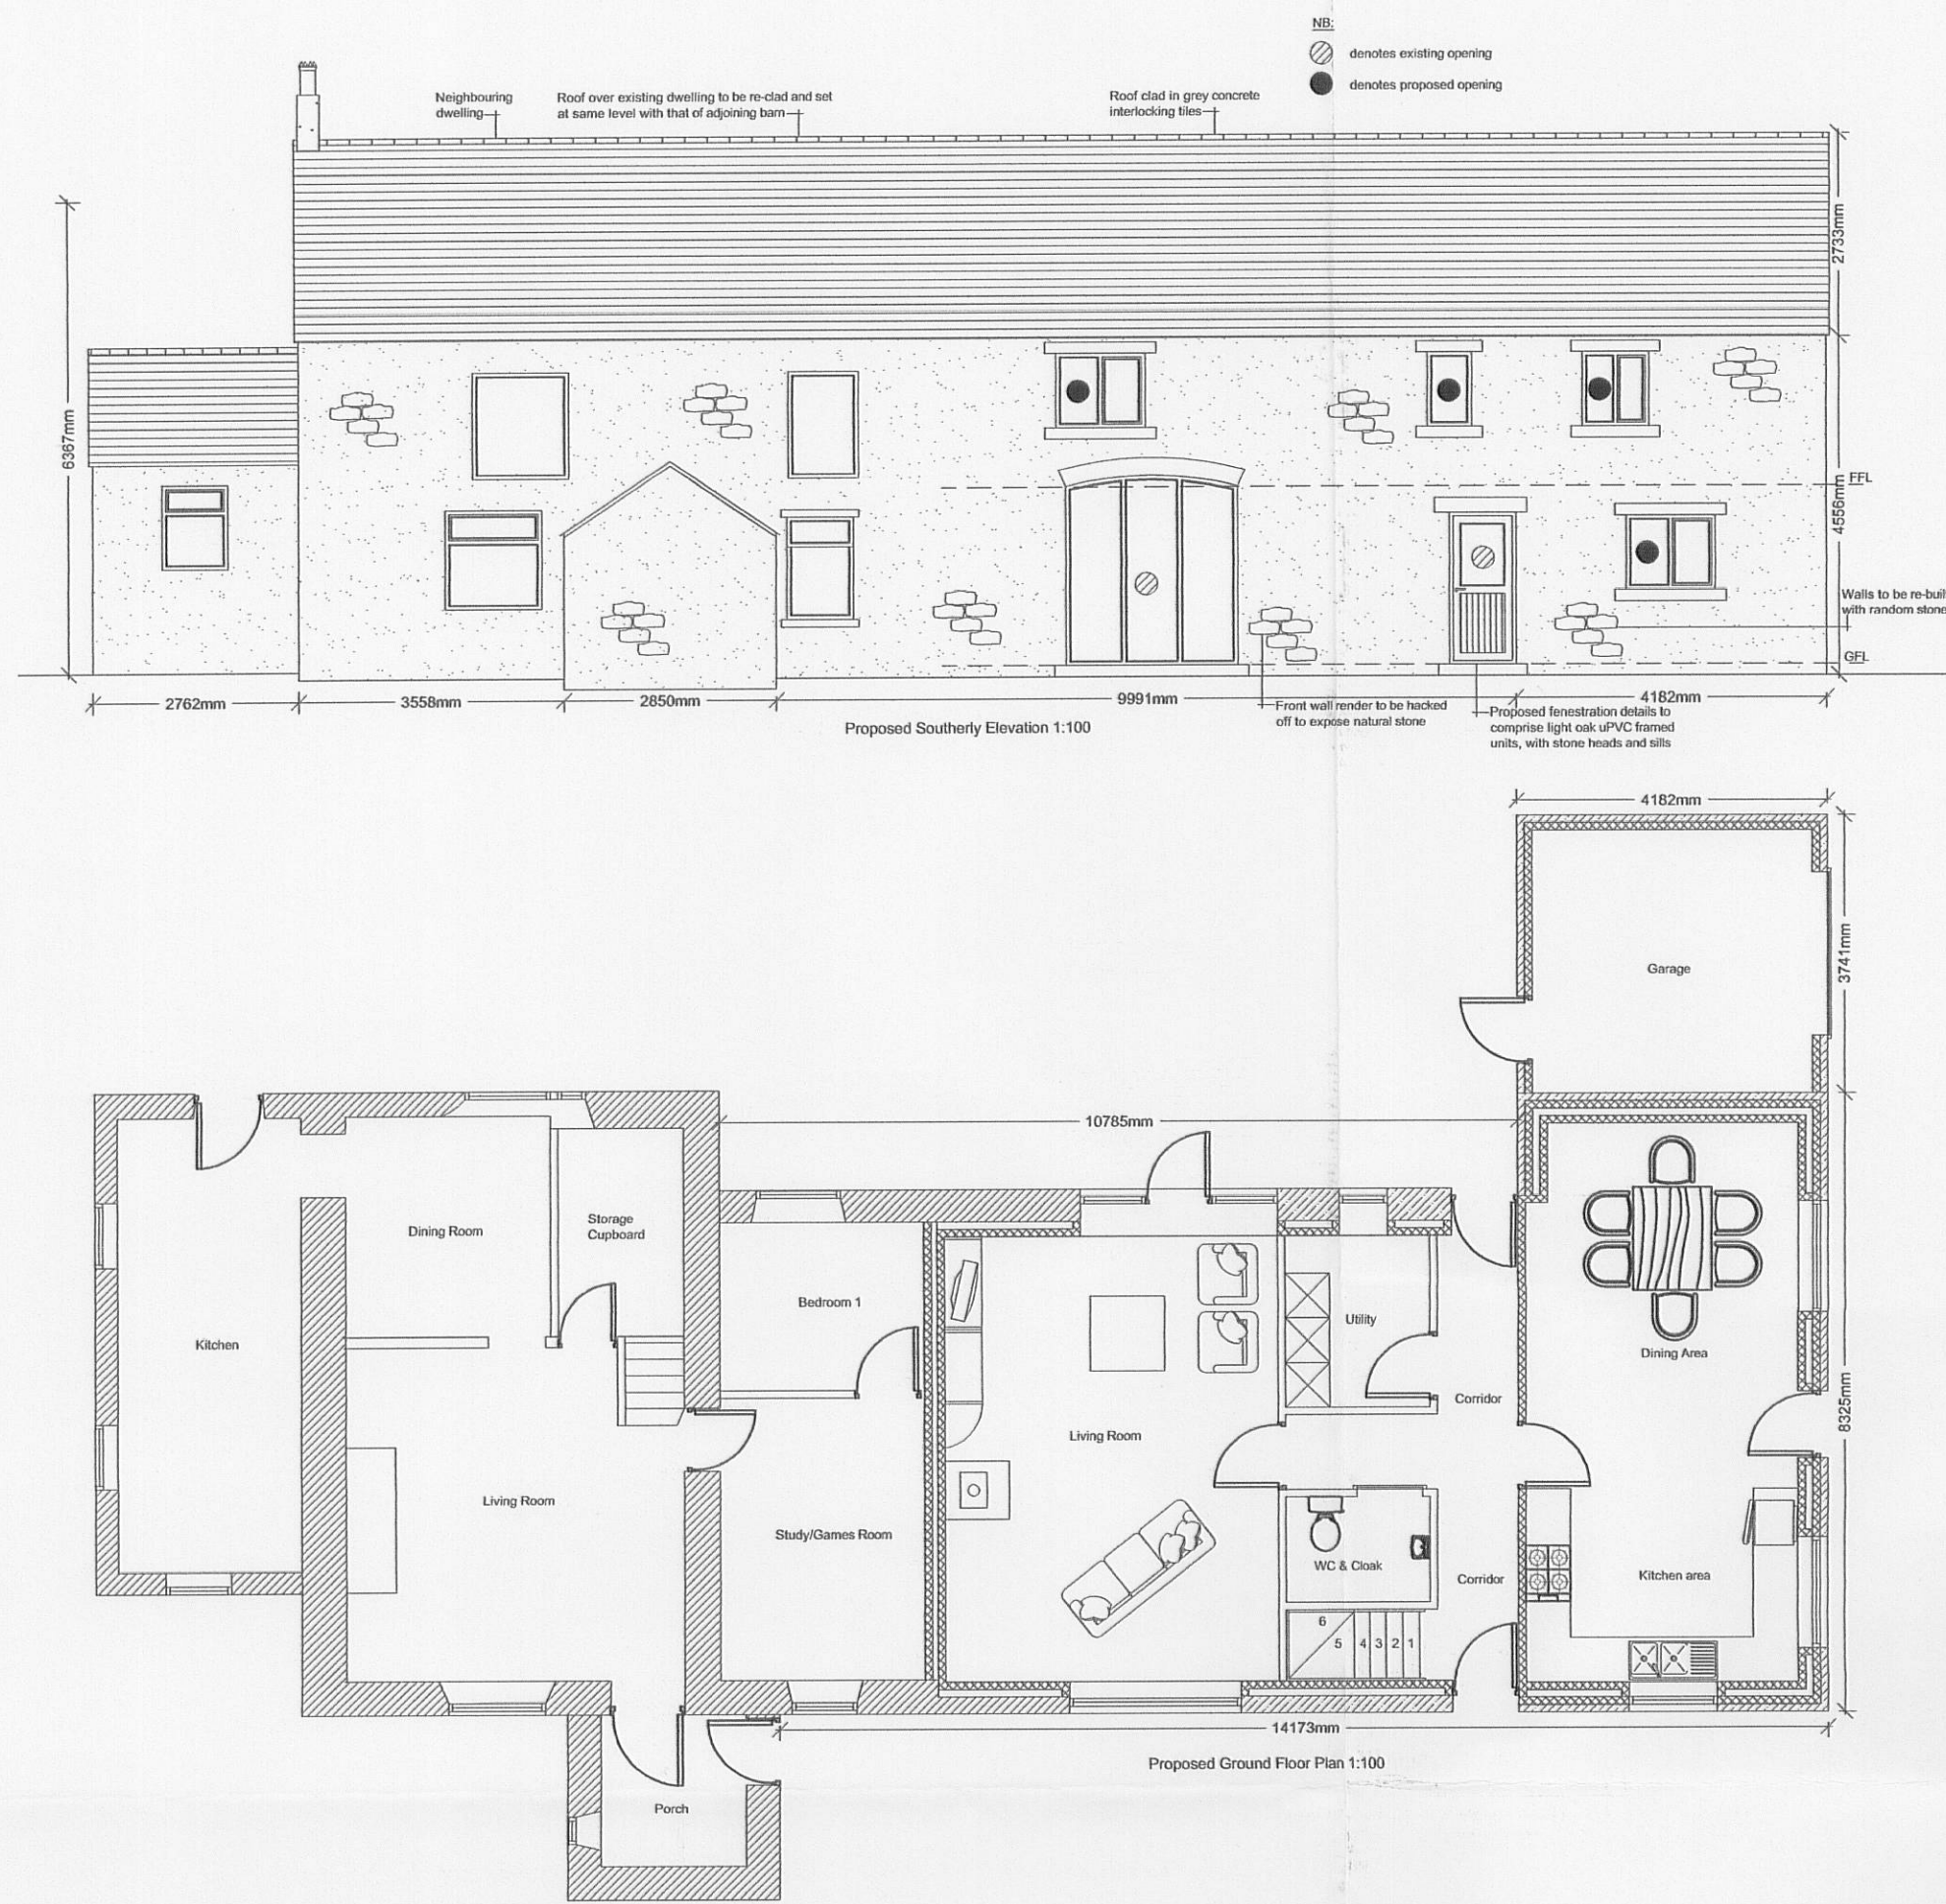
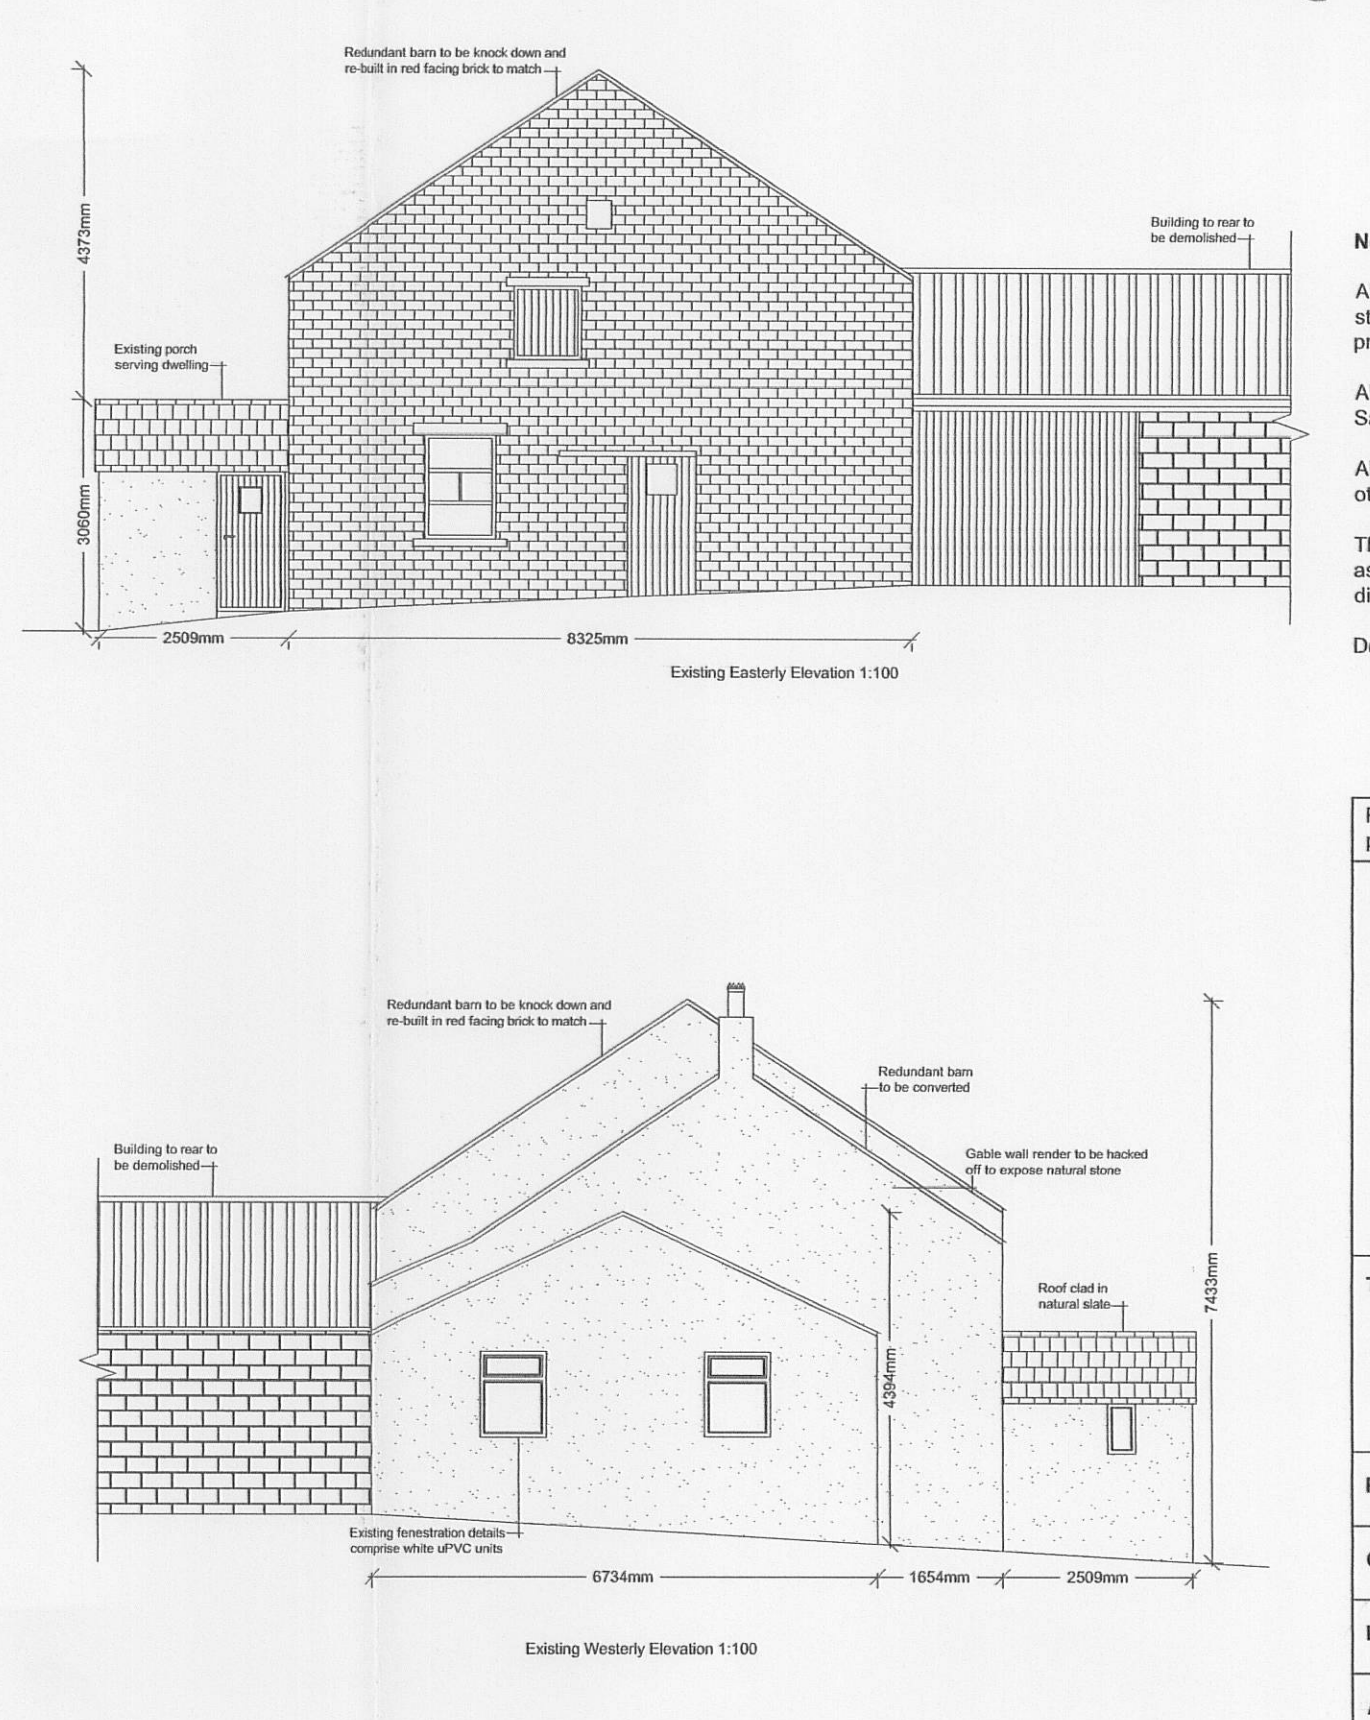


Proposed conversion of barn at Moorgate Farm,
Moorgate Lane, Dinckley, Blackburn, BB6 8AN-

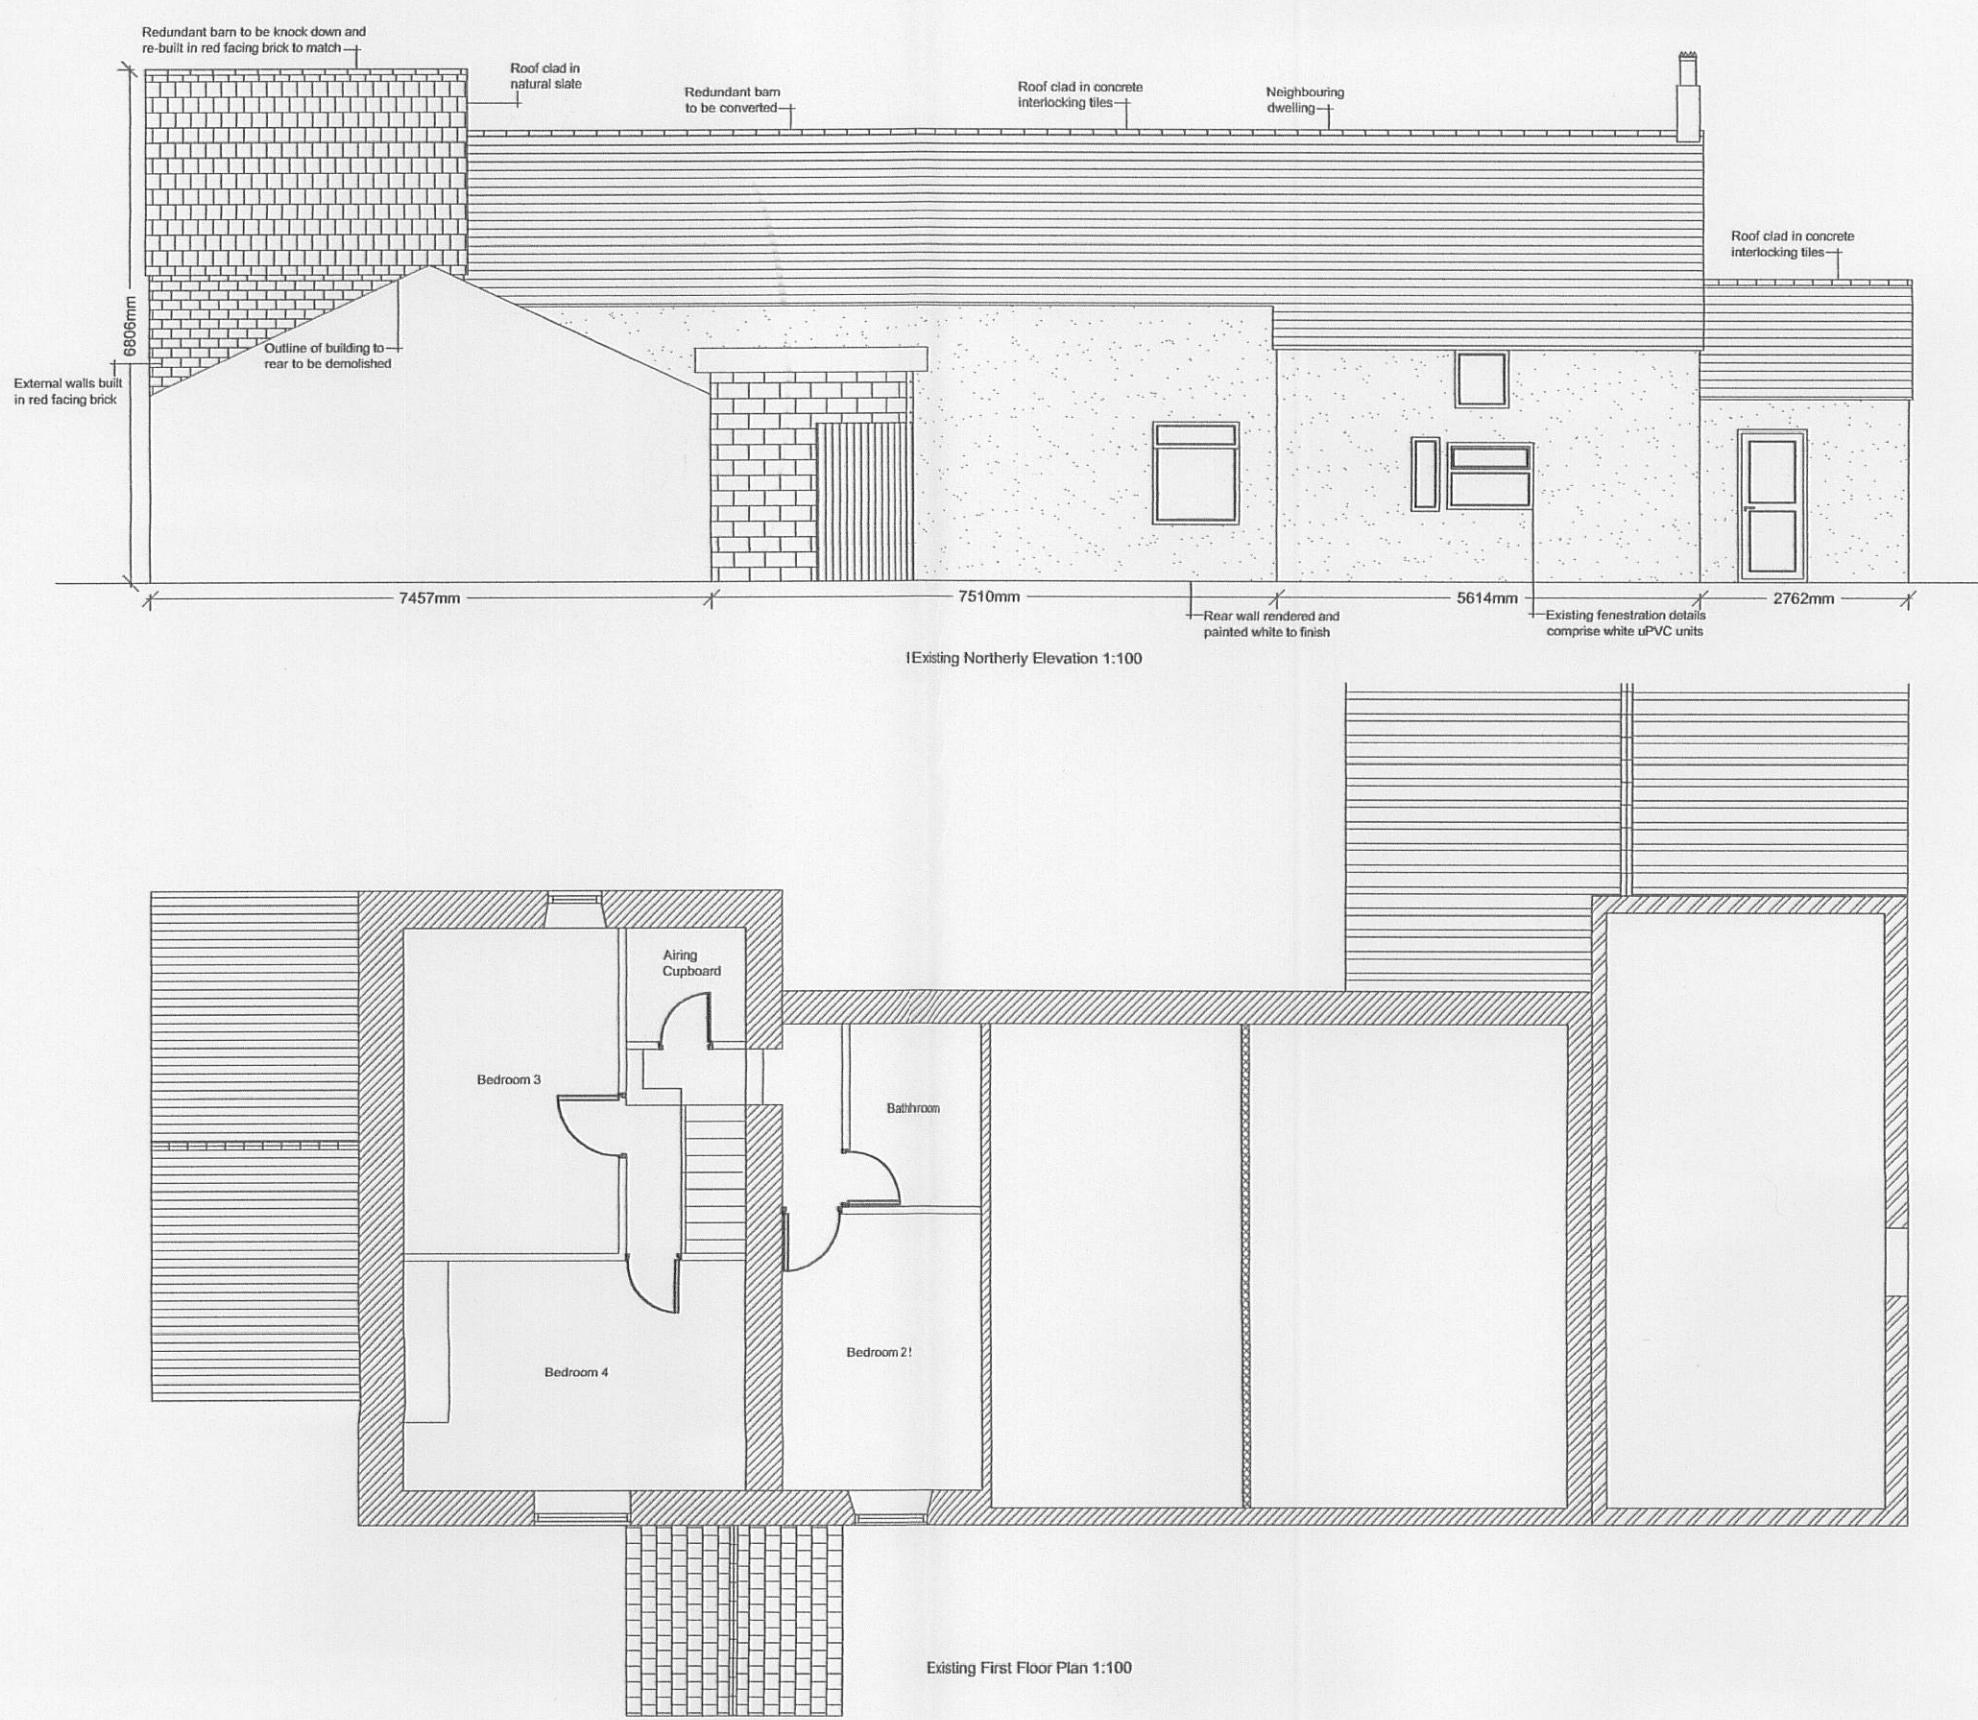

PROPOSED DETAILS

EXISTING DETAILS

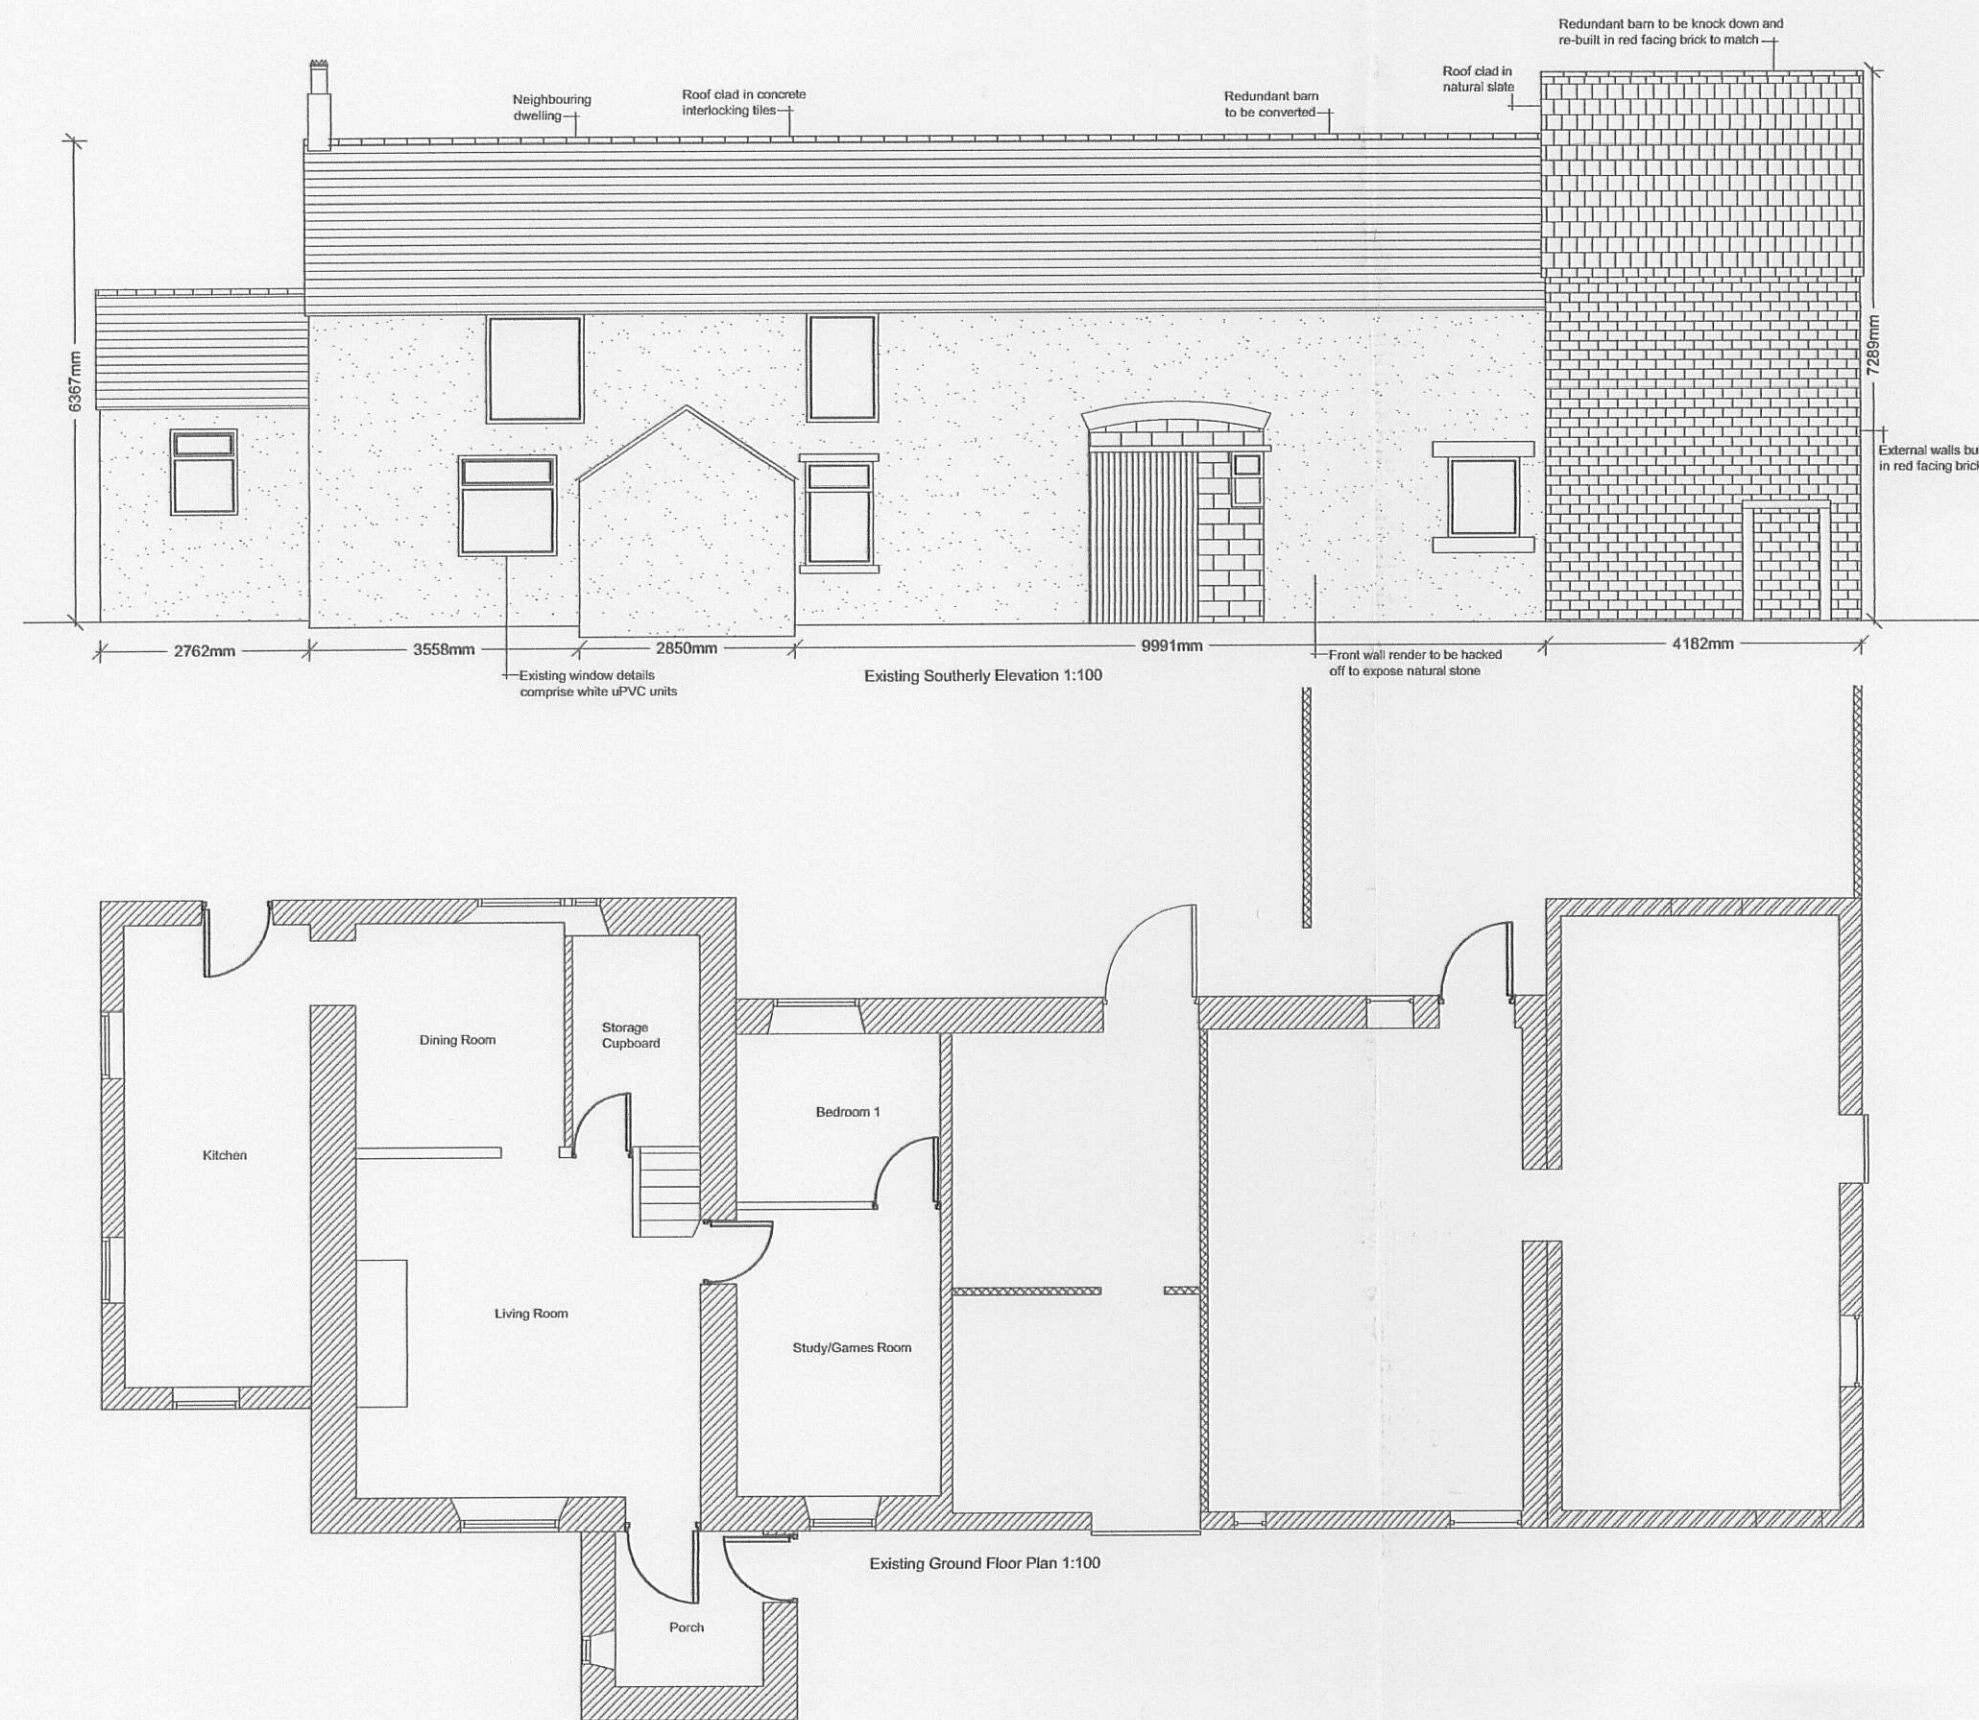

320100766P

Notes:

All work is to be carried out to the latest current British standards Codes of Practice and recognised working practices.

All work and materials should comply with Health and Safety legislation.

All dimensions are in millimetres where explicitly shown otherwise.

The contractor should check and certify all dimensions as work proceeds and notify the architect of any discrepancies.

Do not scale off the drawings, if in doubt ask.

PROPOSED PLANNING DRAWINGS - existing and proposed floor plans & elevations	
GHA Gary Hearty Associates Chartered Surveyors 34 Wellgate Chilkenor Lancashire BB7 2DP T: 01200 442301 F: 01200 442302 Email: info@ghaonline.co.uk	
Title: Proposed conversion of barn at Moorgate Farm Moorgate Lane Dinckley Blackburn BB6 8AN	
Project No: Bre/096/103001	Drawn: AJM
Client: Mr J. Brewer	
Date: 17.06.10	Scale: 1:100
Amendments:	