




320100771P

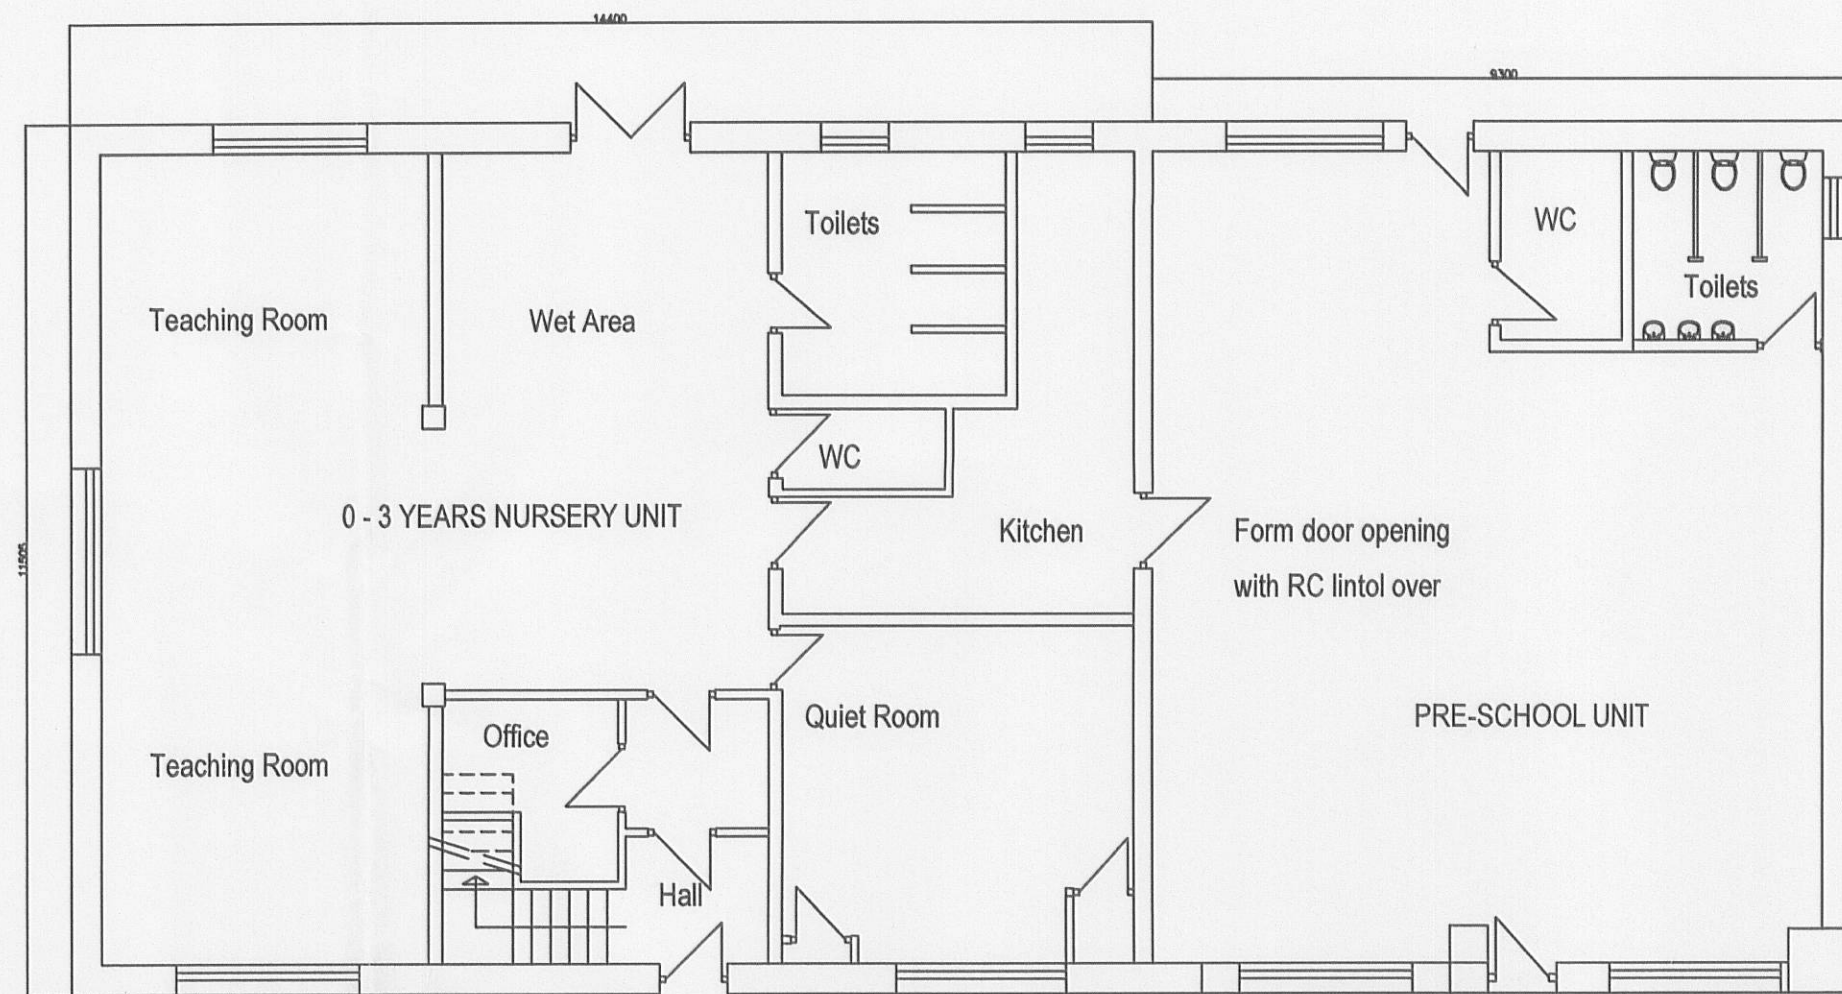

GROUND FLOOR AS PROPOSED

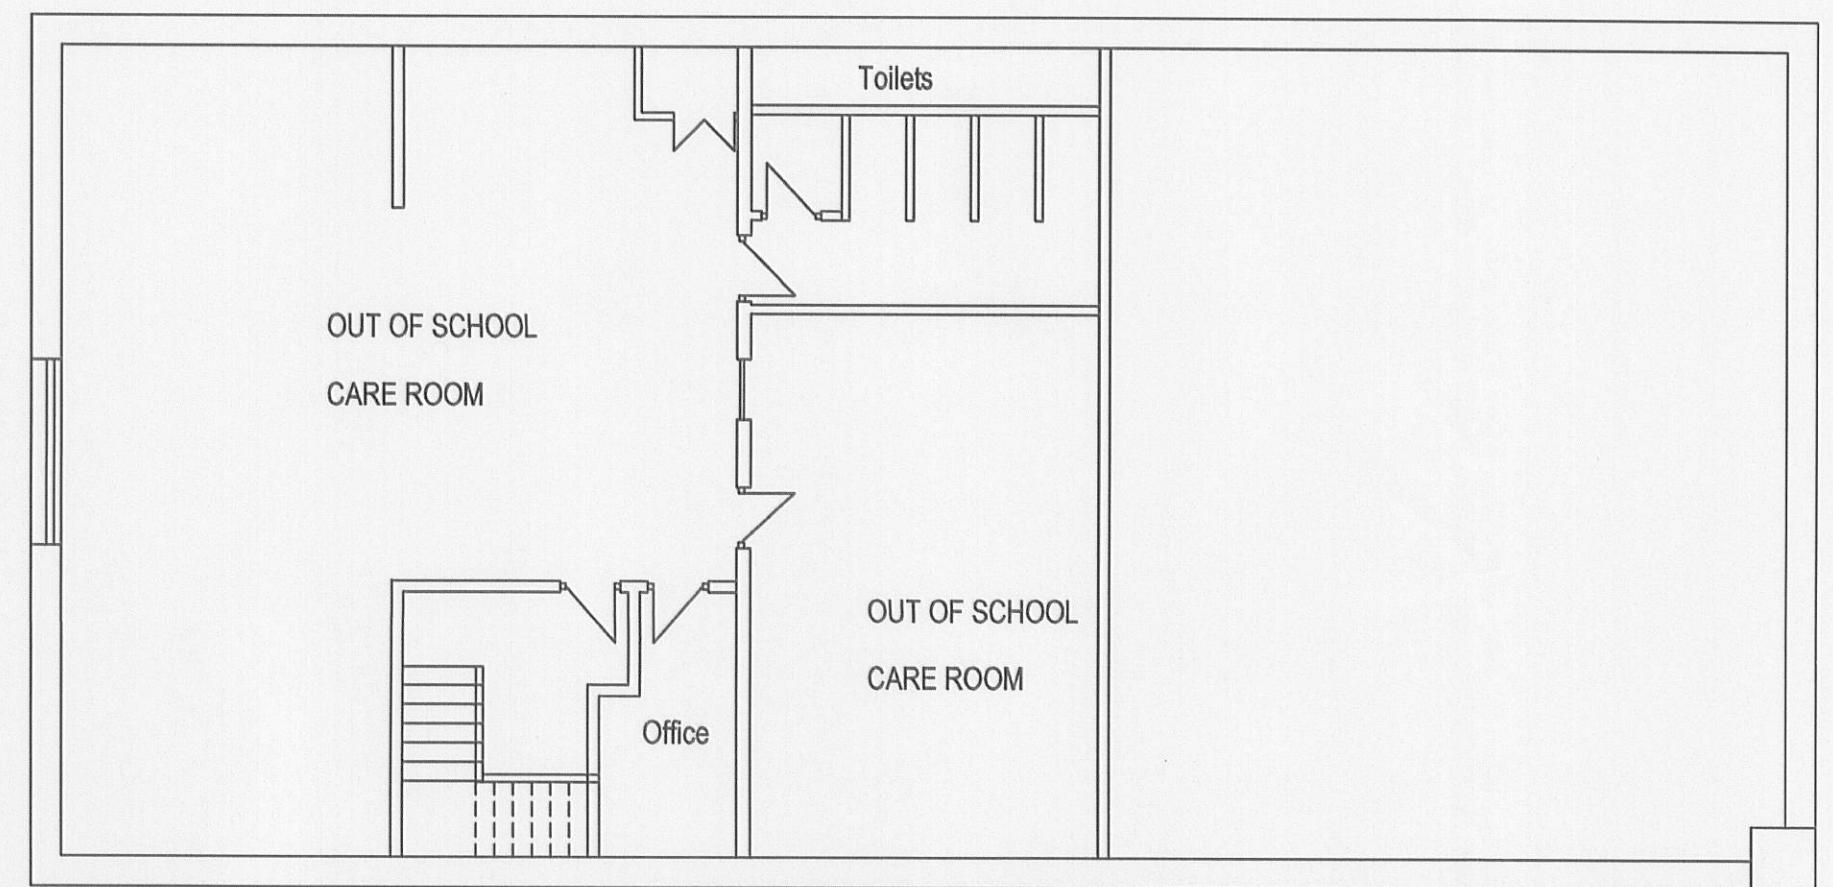


FIRST FLOOR AS PROPOSED

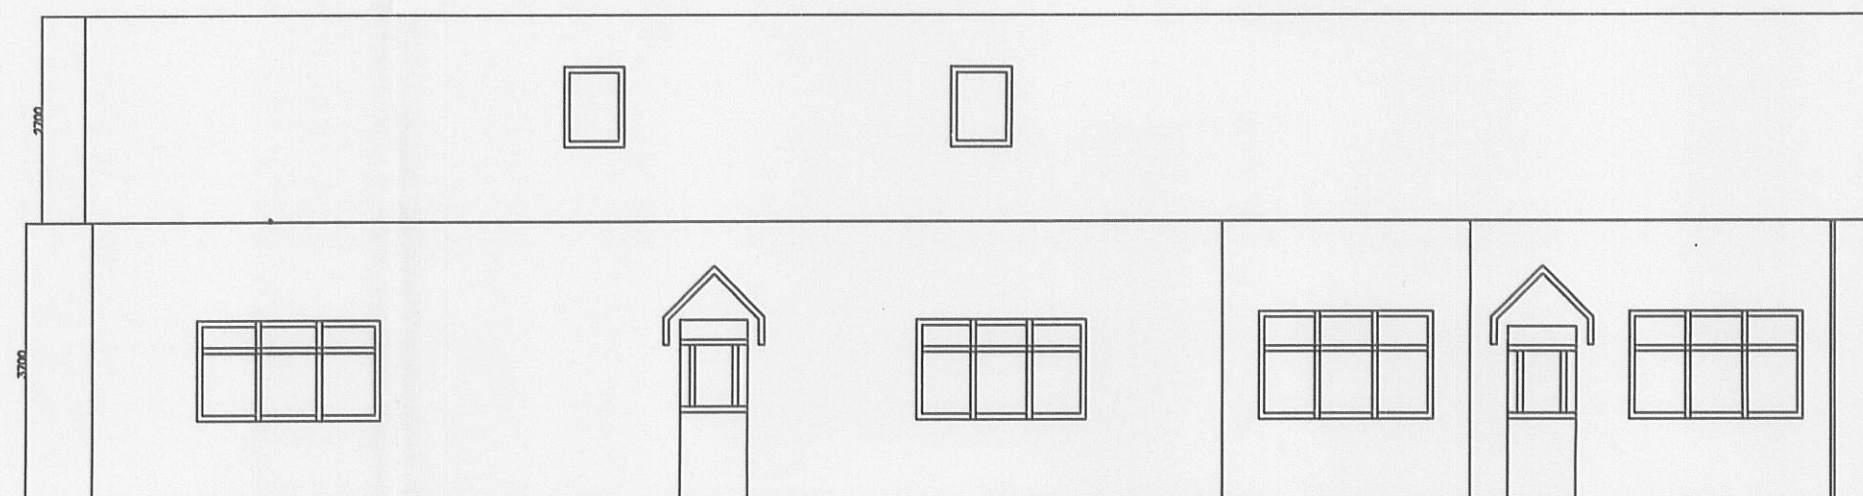


FRONT ELEVATION AS PROPOSED


Take out door & form window opening

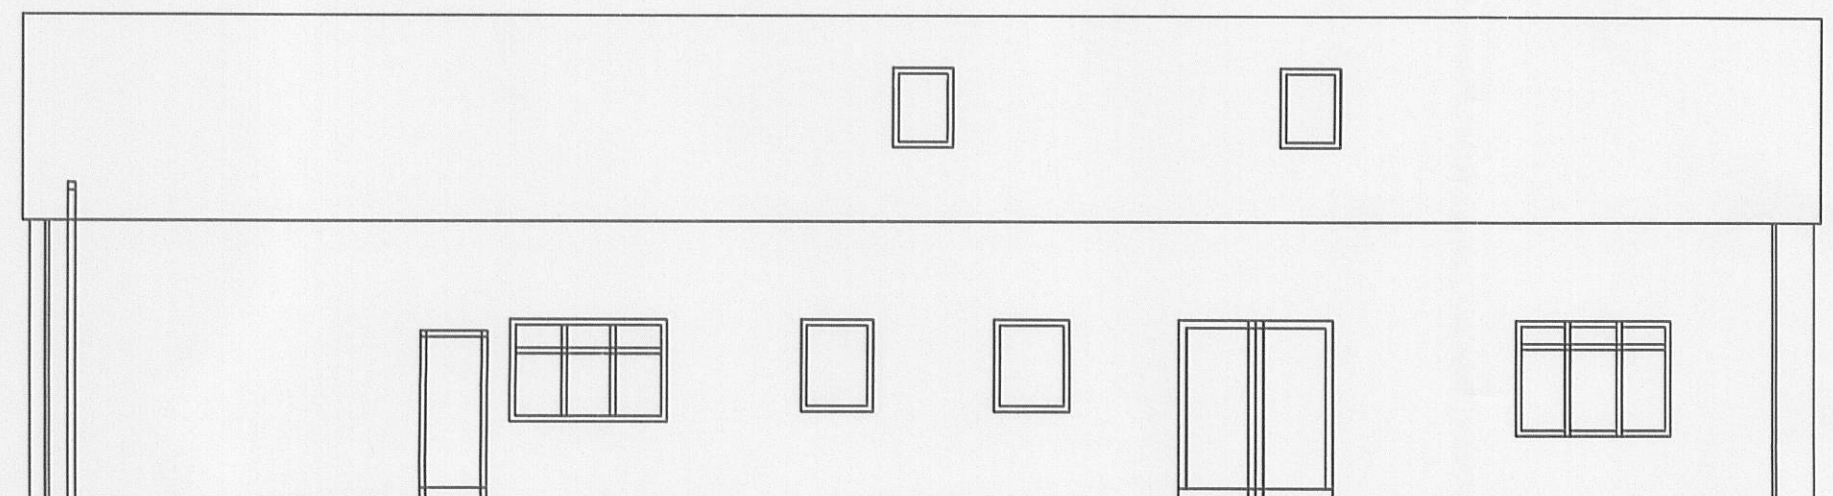

REAR ELEVATION AS PROPOSED

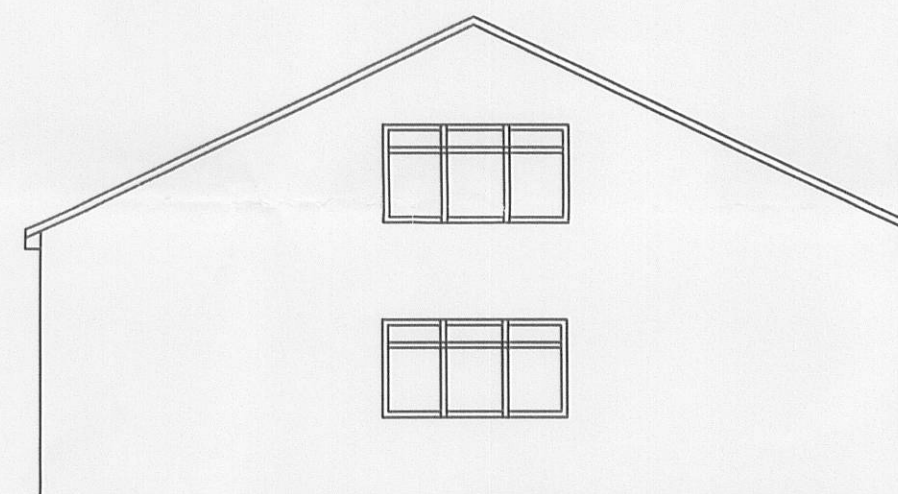

EXISTING WEST GABLE

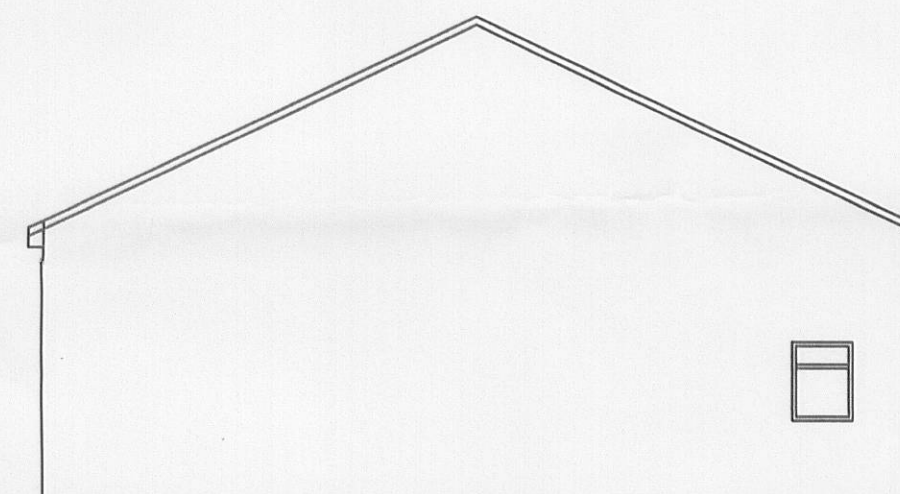

EXISTING EAST GABLE

Castalia Designs Limited
3 The Evergreens
Cottam Hall
Preston PR4 0LQ
Tel. 07977 277 605
Date: 14 September 2010 Dwg. LA/8910REV 1
Scale: 1:100