


notes:


320100776P

21 Larkhill Cottage

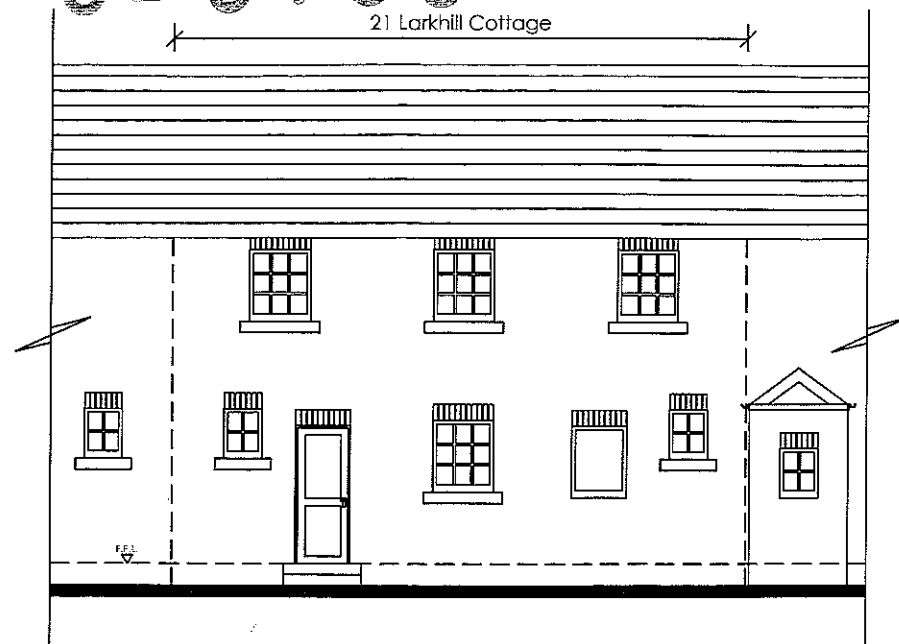


Existing Rear Elevation 1:100

21 Larkhill Cottage


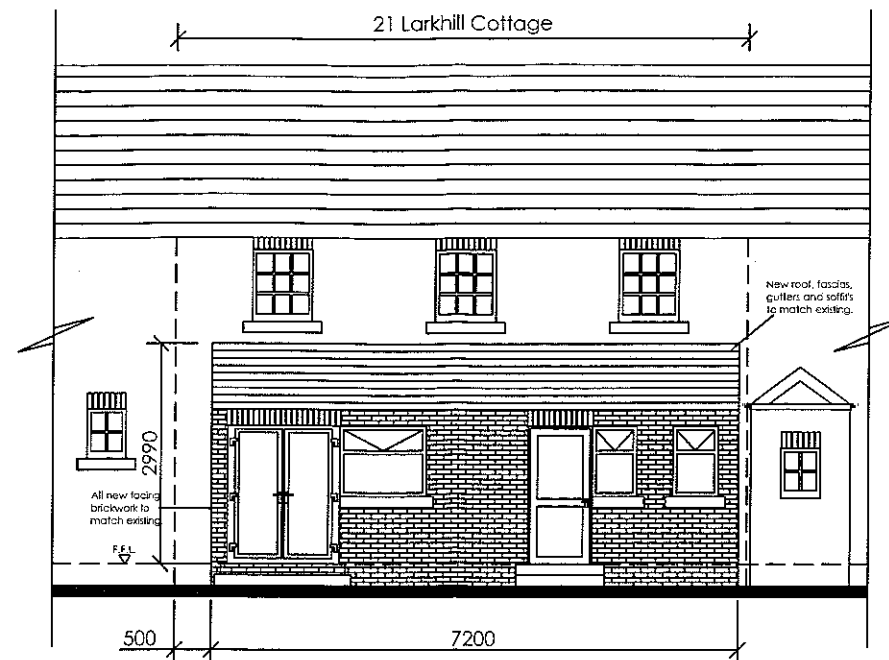


Proposed Rear Elevation 1:100

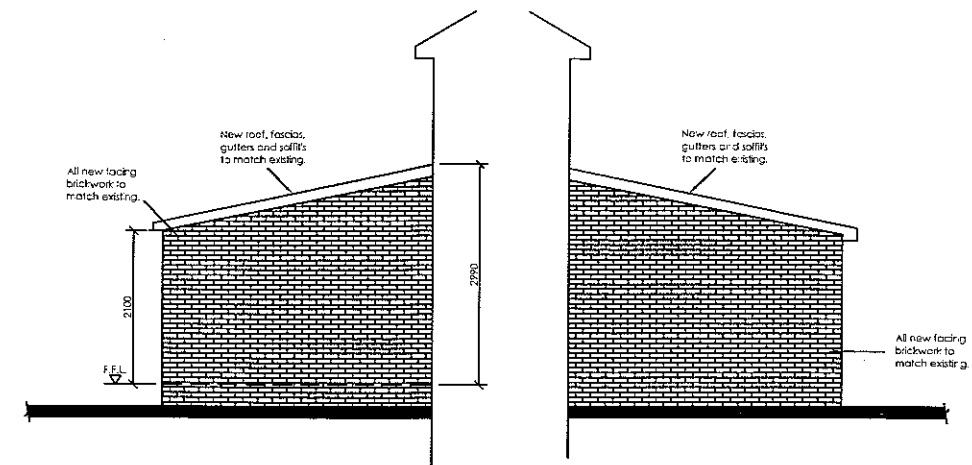


Proposed Side Elevations 1:50

320100776P

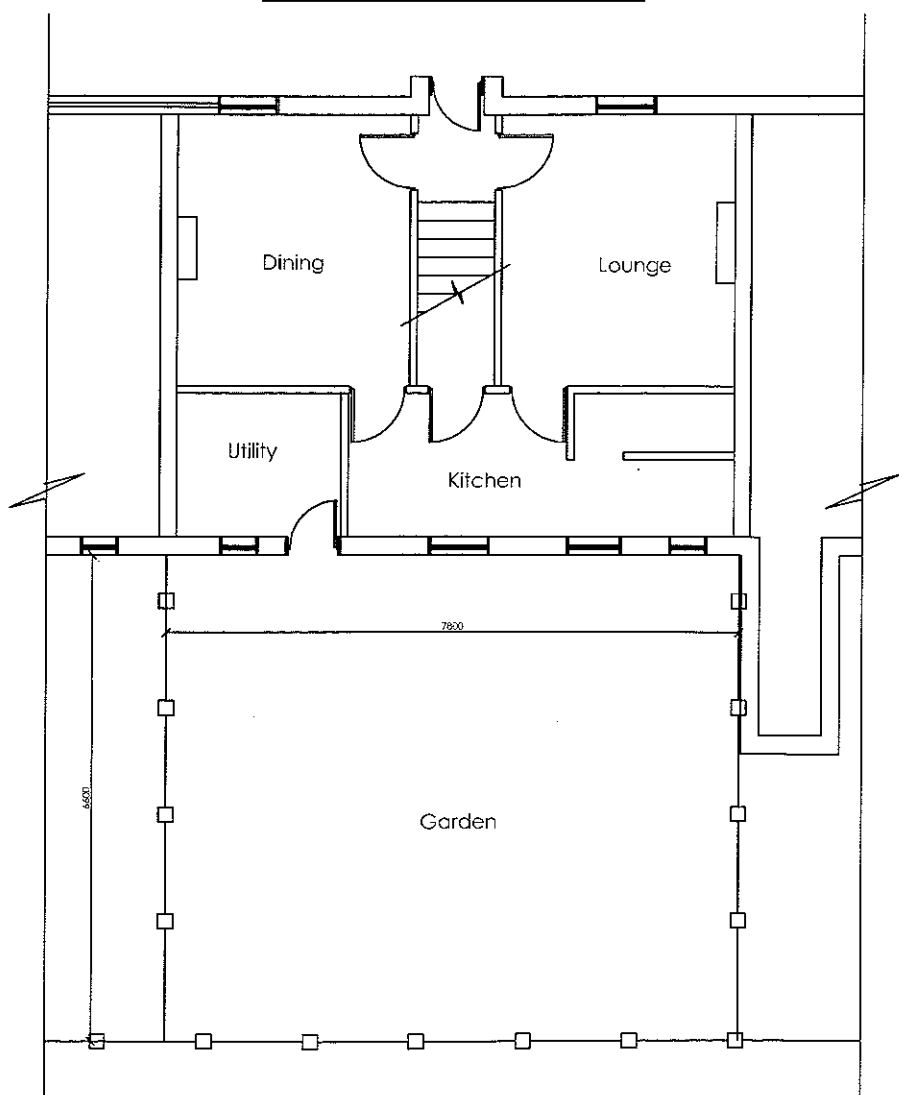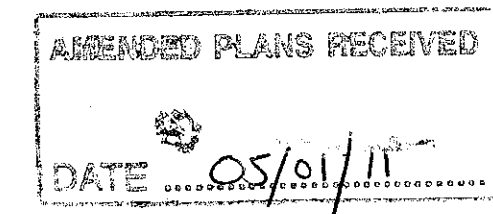

Existing Plan 1:100

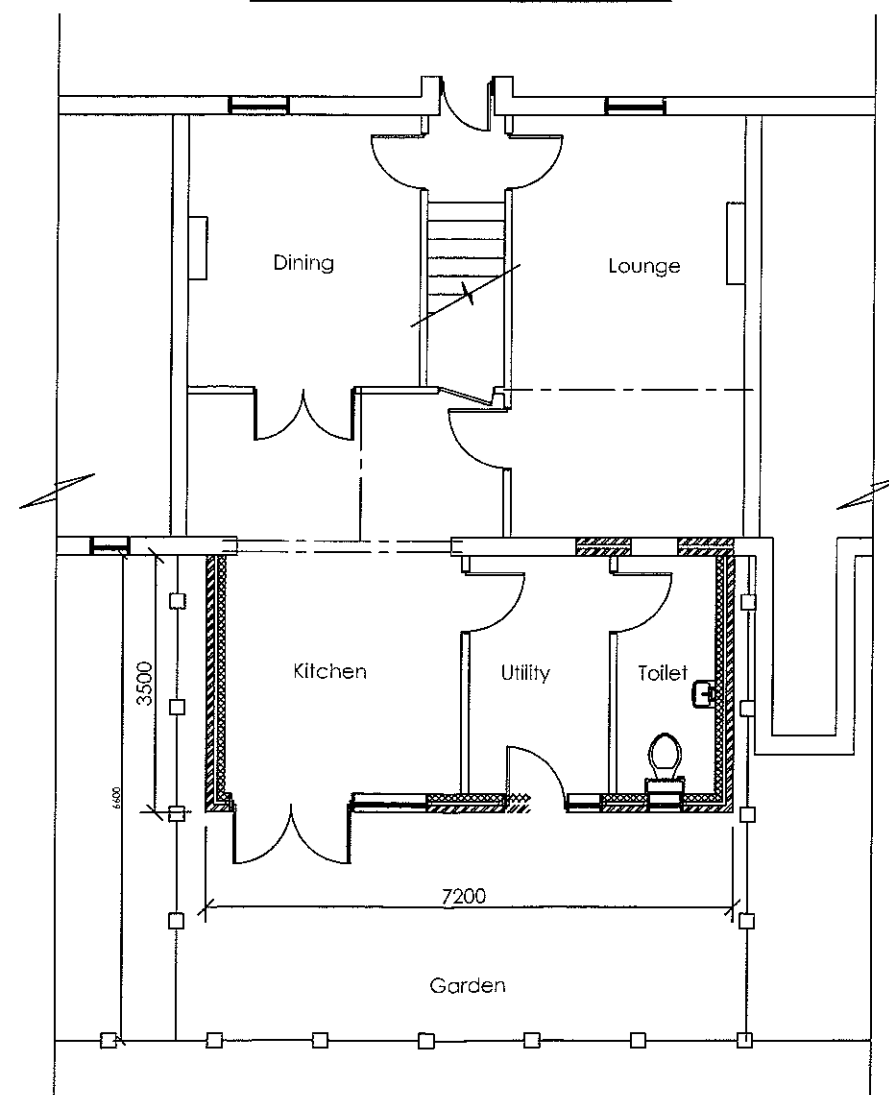

Proposed Plan 1:100

scale: As noted	date: 24.10.10
drawn by: MTC	A3 checked by:
contract:	
21 Larkhill Cottages Brockhal Village BB6 8AR	
drawing:	
Proposed Rear Single Storey Extension Extension & Proposed G.A.	
job no:	1001
drawing no:	02
revision:	