


STONEYGATE

Existing Five bar gate entrance to field off Stoneygate Lane is not to be used by staff or visitors to the Halls Arms Business Centre but is proposed to be maintained for access to the field. No roadway is to be formalised

AMENDED PLANS RECEIVED
DATE 01/12/10

320100778P

 

Do not scale this drawing. All dimensions to be checked on site before work commences

This drawing is the copyright of Lea, Hough & Co and may not be reproduced in part or in whole without prior written permission

REVISIONS			
REV	DESCRIPTION	DATE	APPROVED

NOTES

AMENDED PLANS RECEIVED
DATE 01/12/10

LEA, HOUGH & Co.
CHARTERED SURVEYORS
Property Consultants

Blakewater House
Phoenix Business Park
Blakewater Road
Blackburn BB1 5RW
Telephone: 01254 260196
Facsimile: 01254 51905
E-mail: blackburn@leahough.co.uk
Web: www.leahough.co.uk




CLIENT:
Miike Riding
Oak Tree House
Clitheroe Road
Knowle Green
PR3 2YQ

PROJECT ADDRESS:
The Halls Arms
Clitheroe Road
Knowle Green
PR3 2YQ

DRAWING TITLE:
Site Plan/Car Park Layout

PAPER SIZE: A3	DRAWING NUMBER: MH-BS.10-53-02	REV A
SCALE: 1:200	DATE: November 2010	DRAWN BY MJH

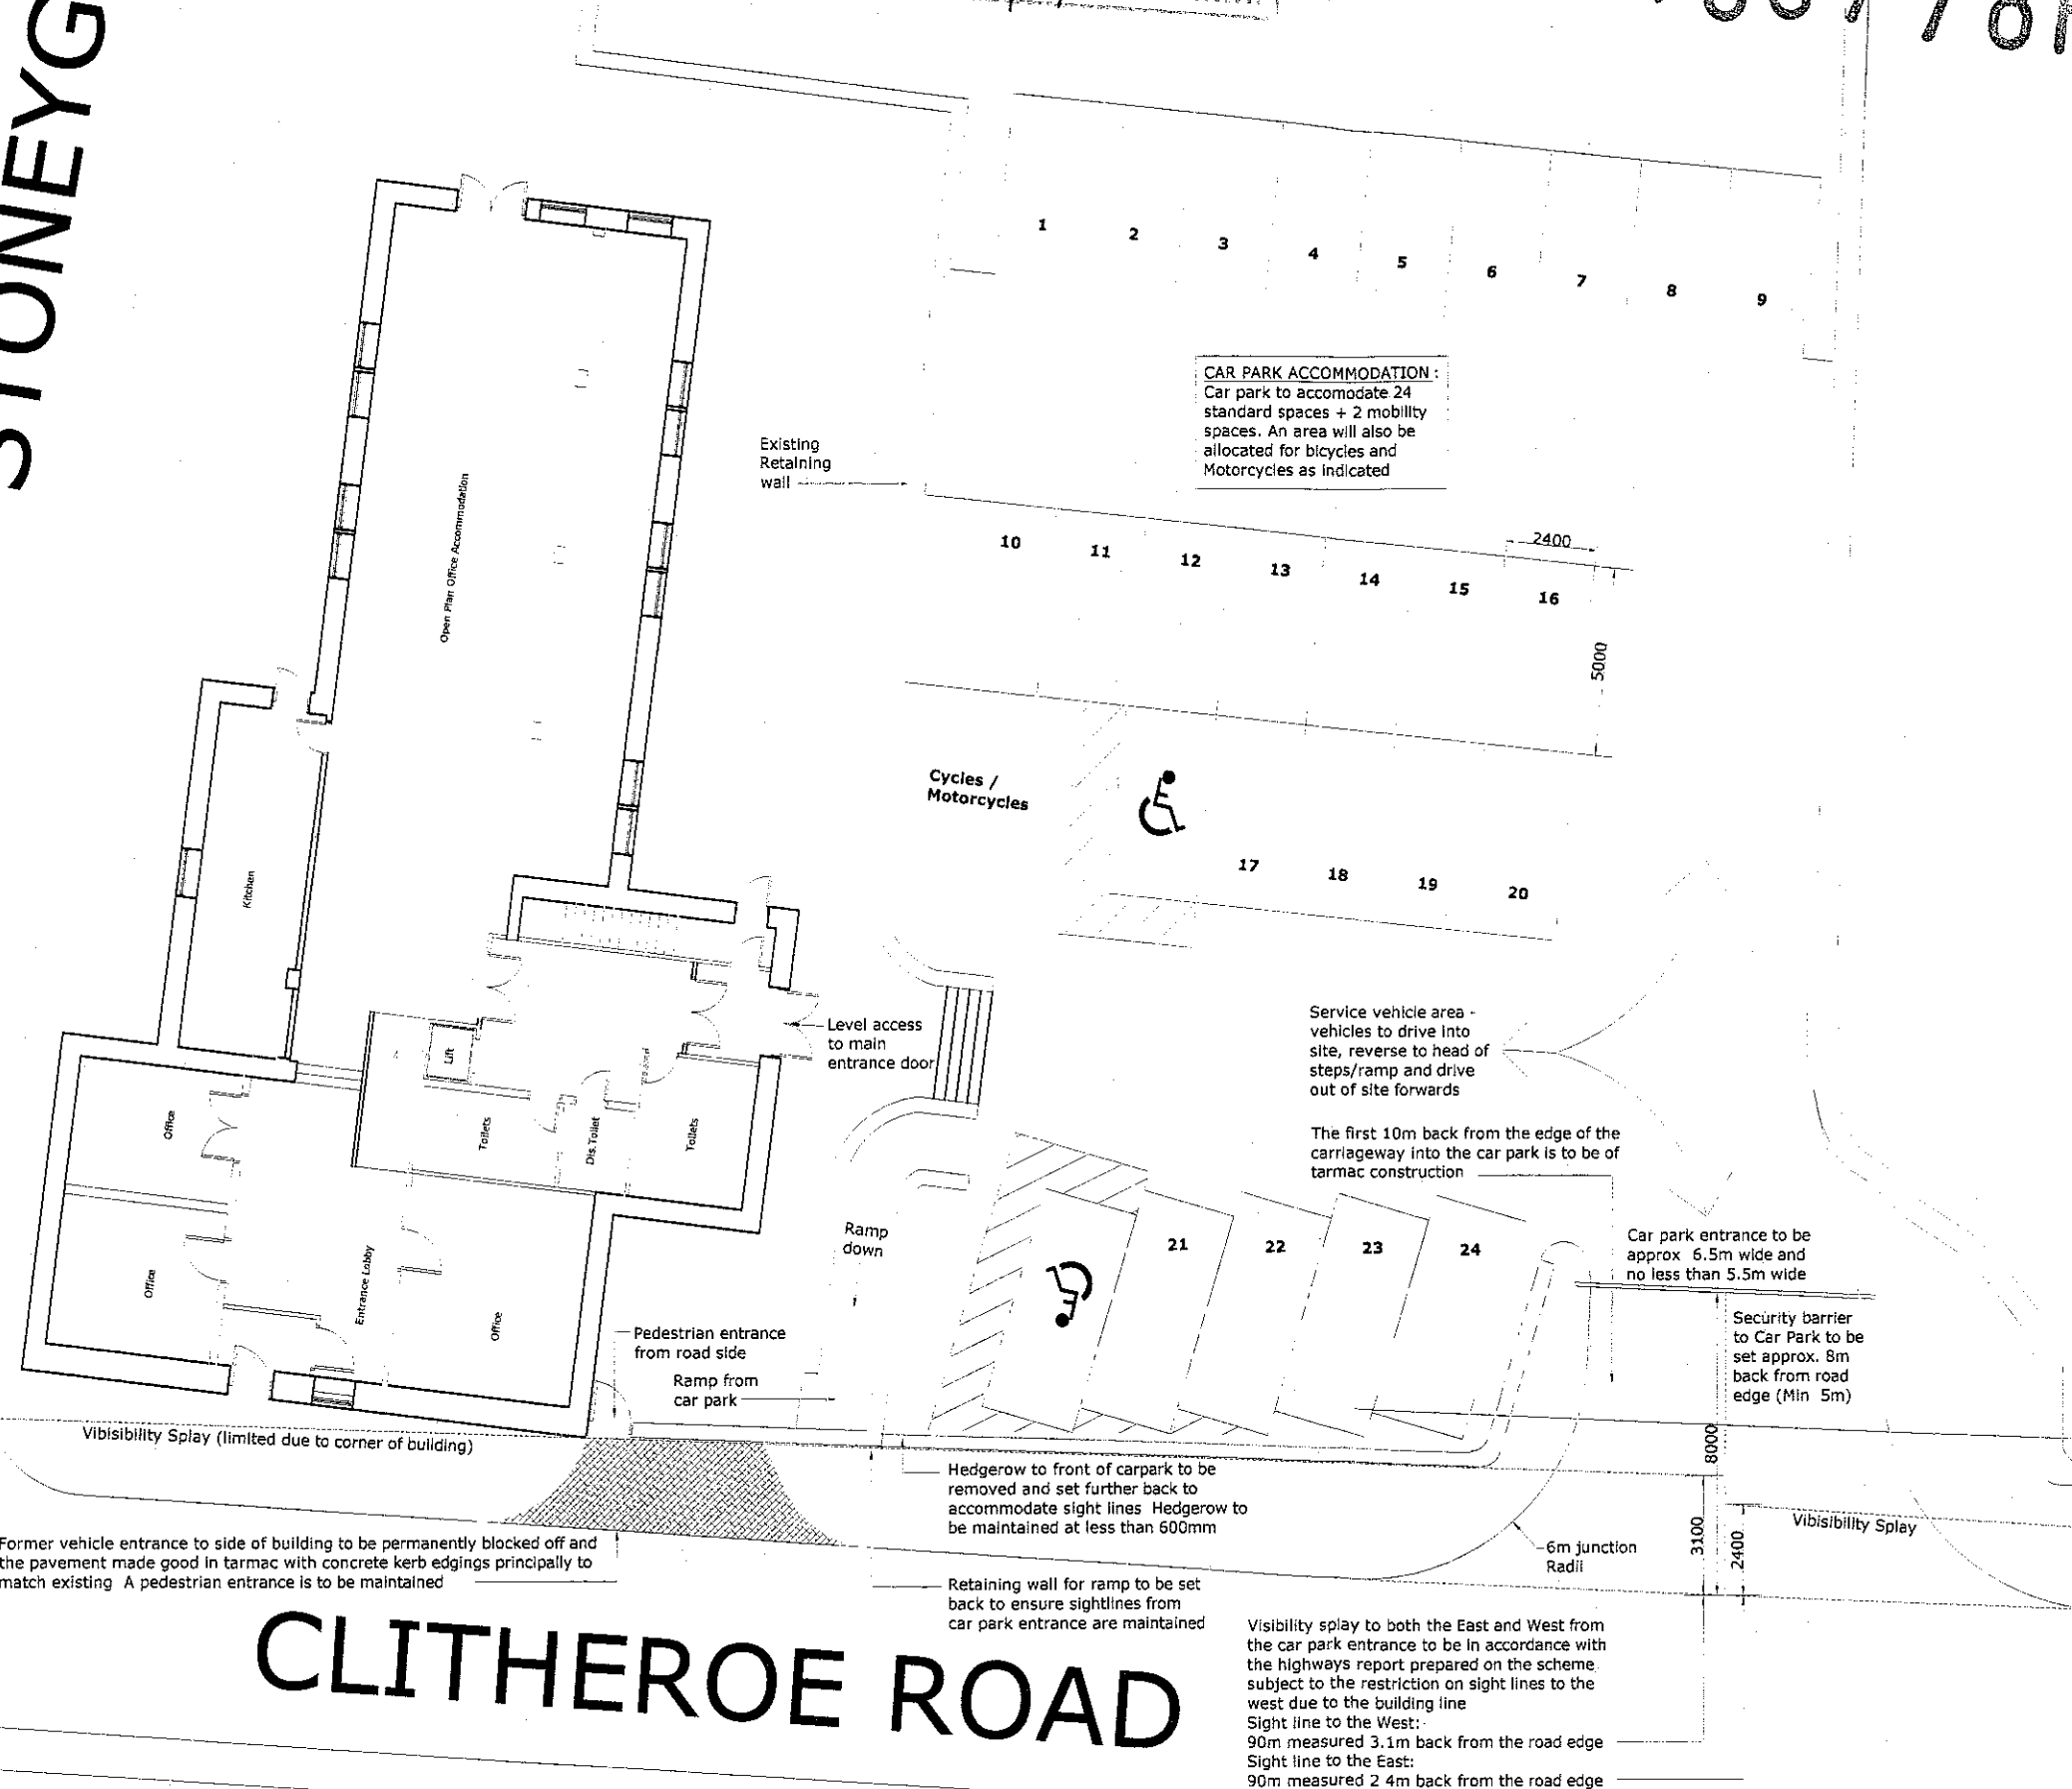

CLITHEROE ROAD