
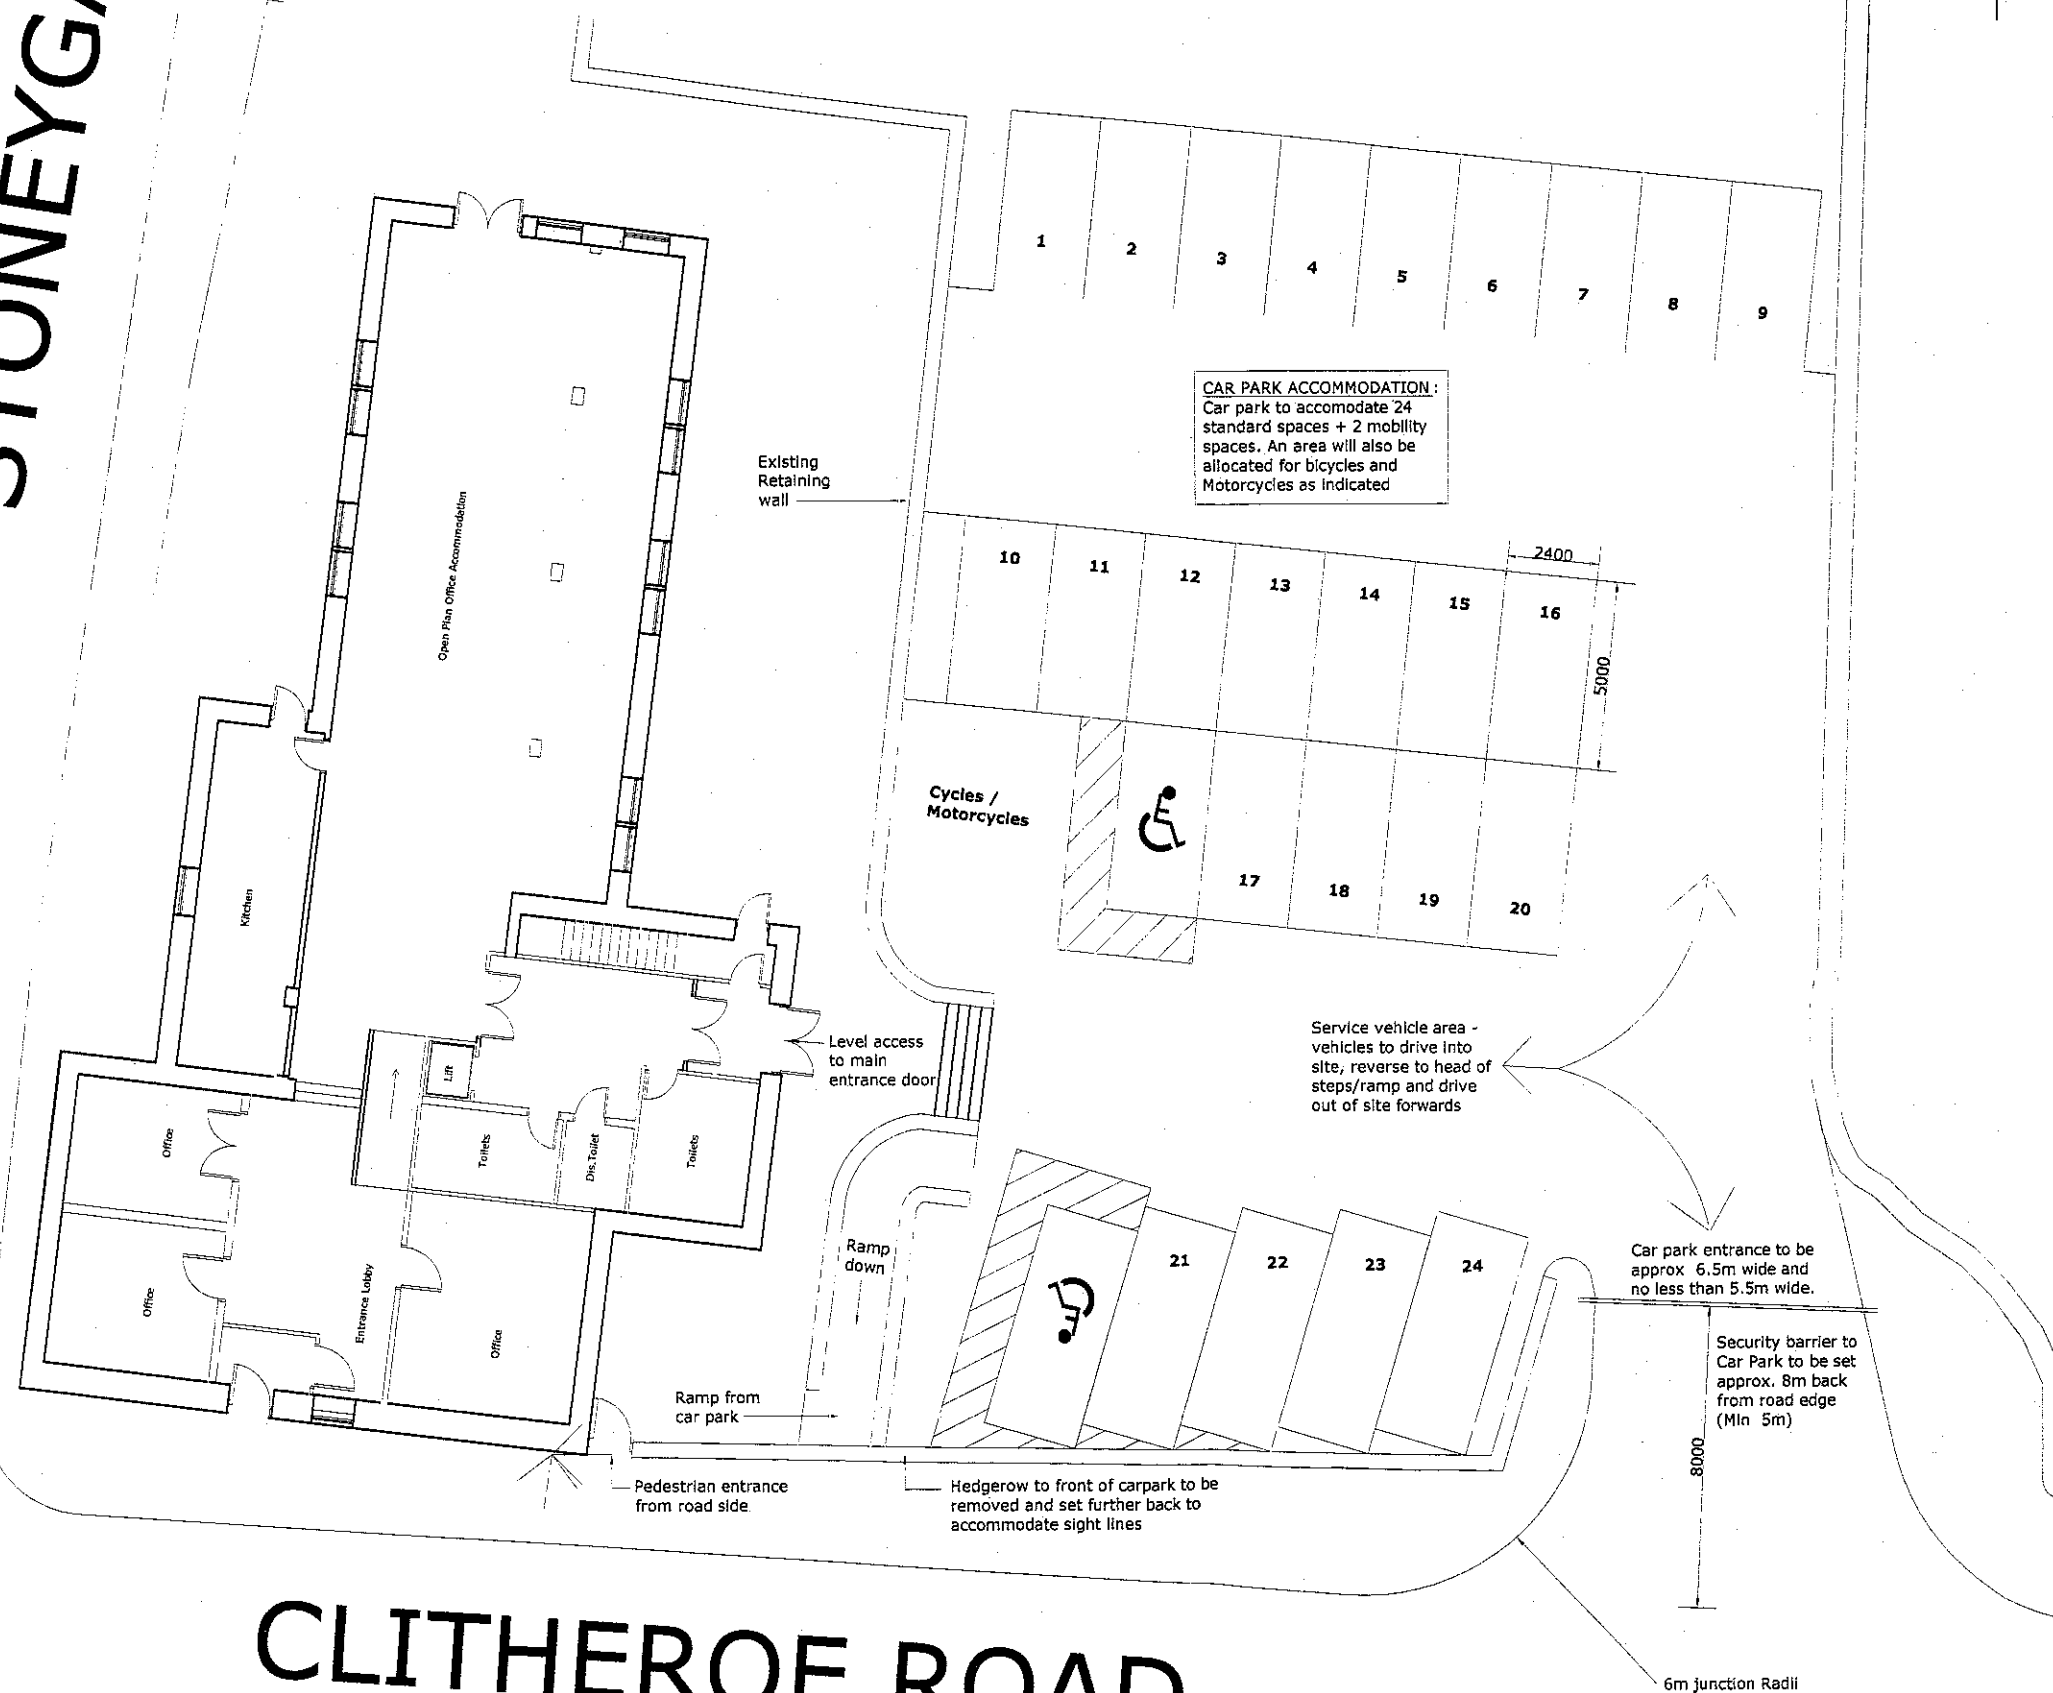


STONEYGATE

320 100778P

 

CLITHEROE ROAD

Visibility splay to both the East and West from the car park entrance to be in accordance with the highways report prepared on the scheme, subject to the restriction on sight lines to the west due to the building line

Do not scale this drawing All dimensions to be checked on site before work commences

This drawing is the copyright of Lea, Hough & Co and may not be reproduced in part or in whole without prior written permission

REVISIONS			
REV	DESCRIPTION	DATE	APPROVED

NOTES

LEA, HOUGH & Co.
CHARTERED SURVEYORS
Property Consultants

Blakewater House
Phoenix Business Park
Blakewater Road
Blackburn BB1 5RW
Telephone: 01254 260196
Facsimile: 01254 51905
E-mail: blackburn@leahough.co.uk
Web: www.leahough.co.uk



CLIENT:
Miike Riding
Oak Tree House
Clitheroe Road
Knowle Green
PR3 2YQ

PROJECT ADDRESS:
The Halls Arms
Clitheroe Road
Knowle Green
PR3 2YQ

DRAWING TITLE:
Site Plan/Car Park Layout

PAPER SIZE: A3	DRAWING NUMBER: MH-BS.10-53-02	REV -
SCALE: 1:200	DATE: November 2010	DRAWN BY MJH