

320100779?


AMENDED PLANS RECEIVED
DATE 11/11/10

TREE DETAILS

TREE A ASH 600 DIA BH

TREE B ASH 1150 DIA BH

TREE C REMOVED DUE TO DISEASE

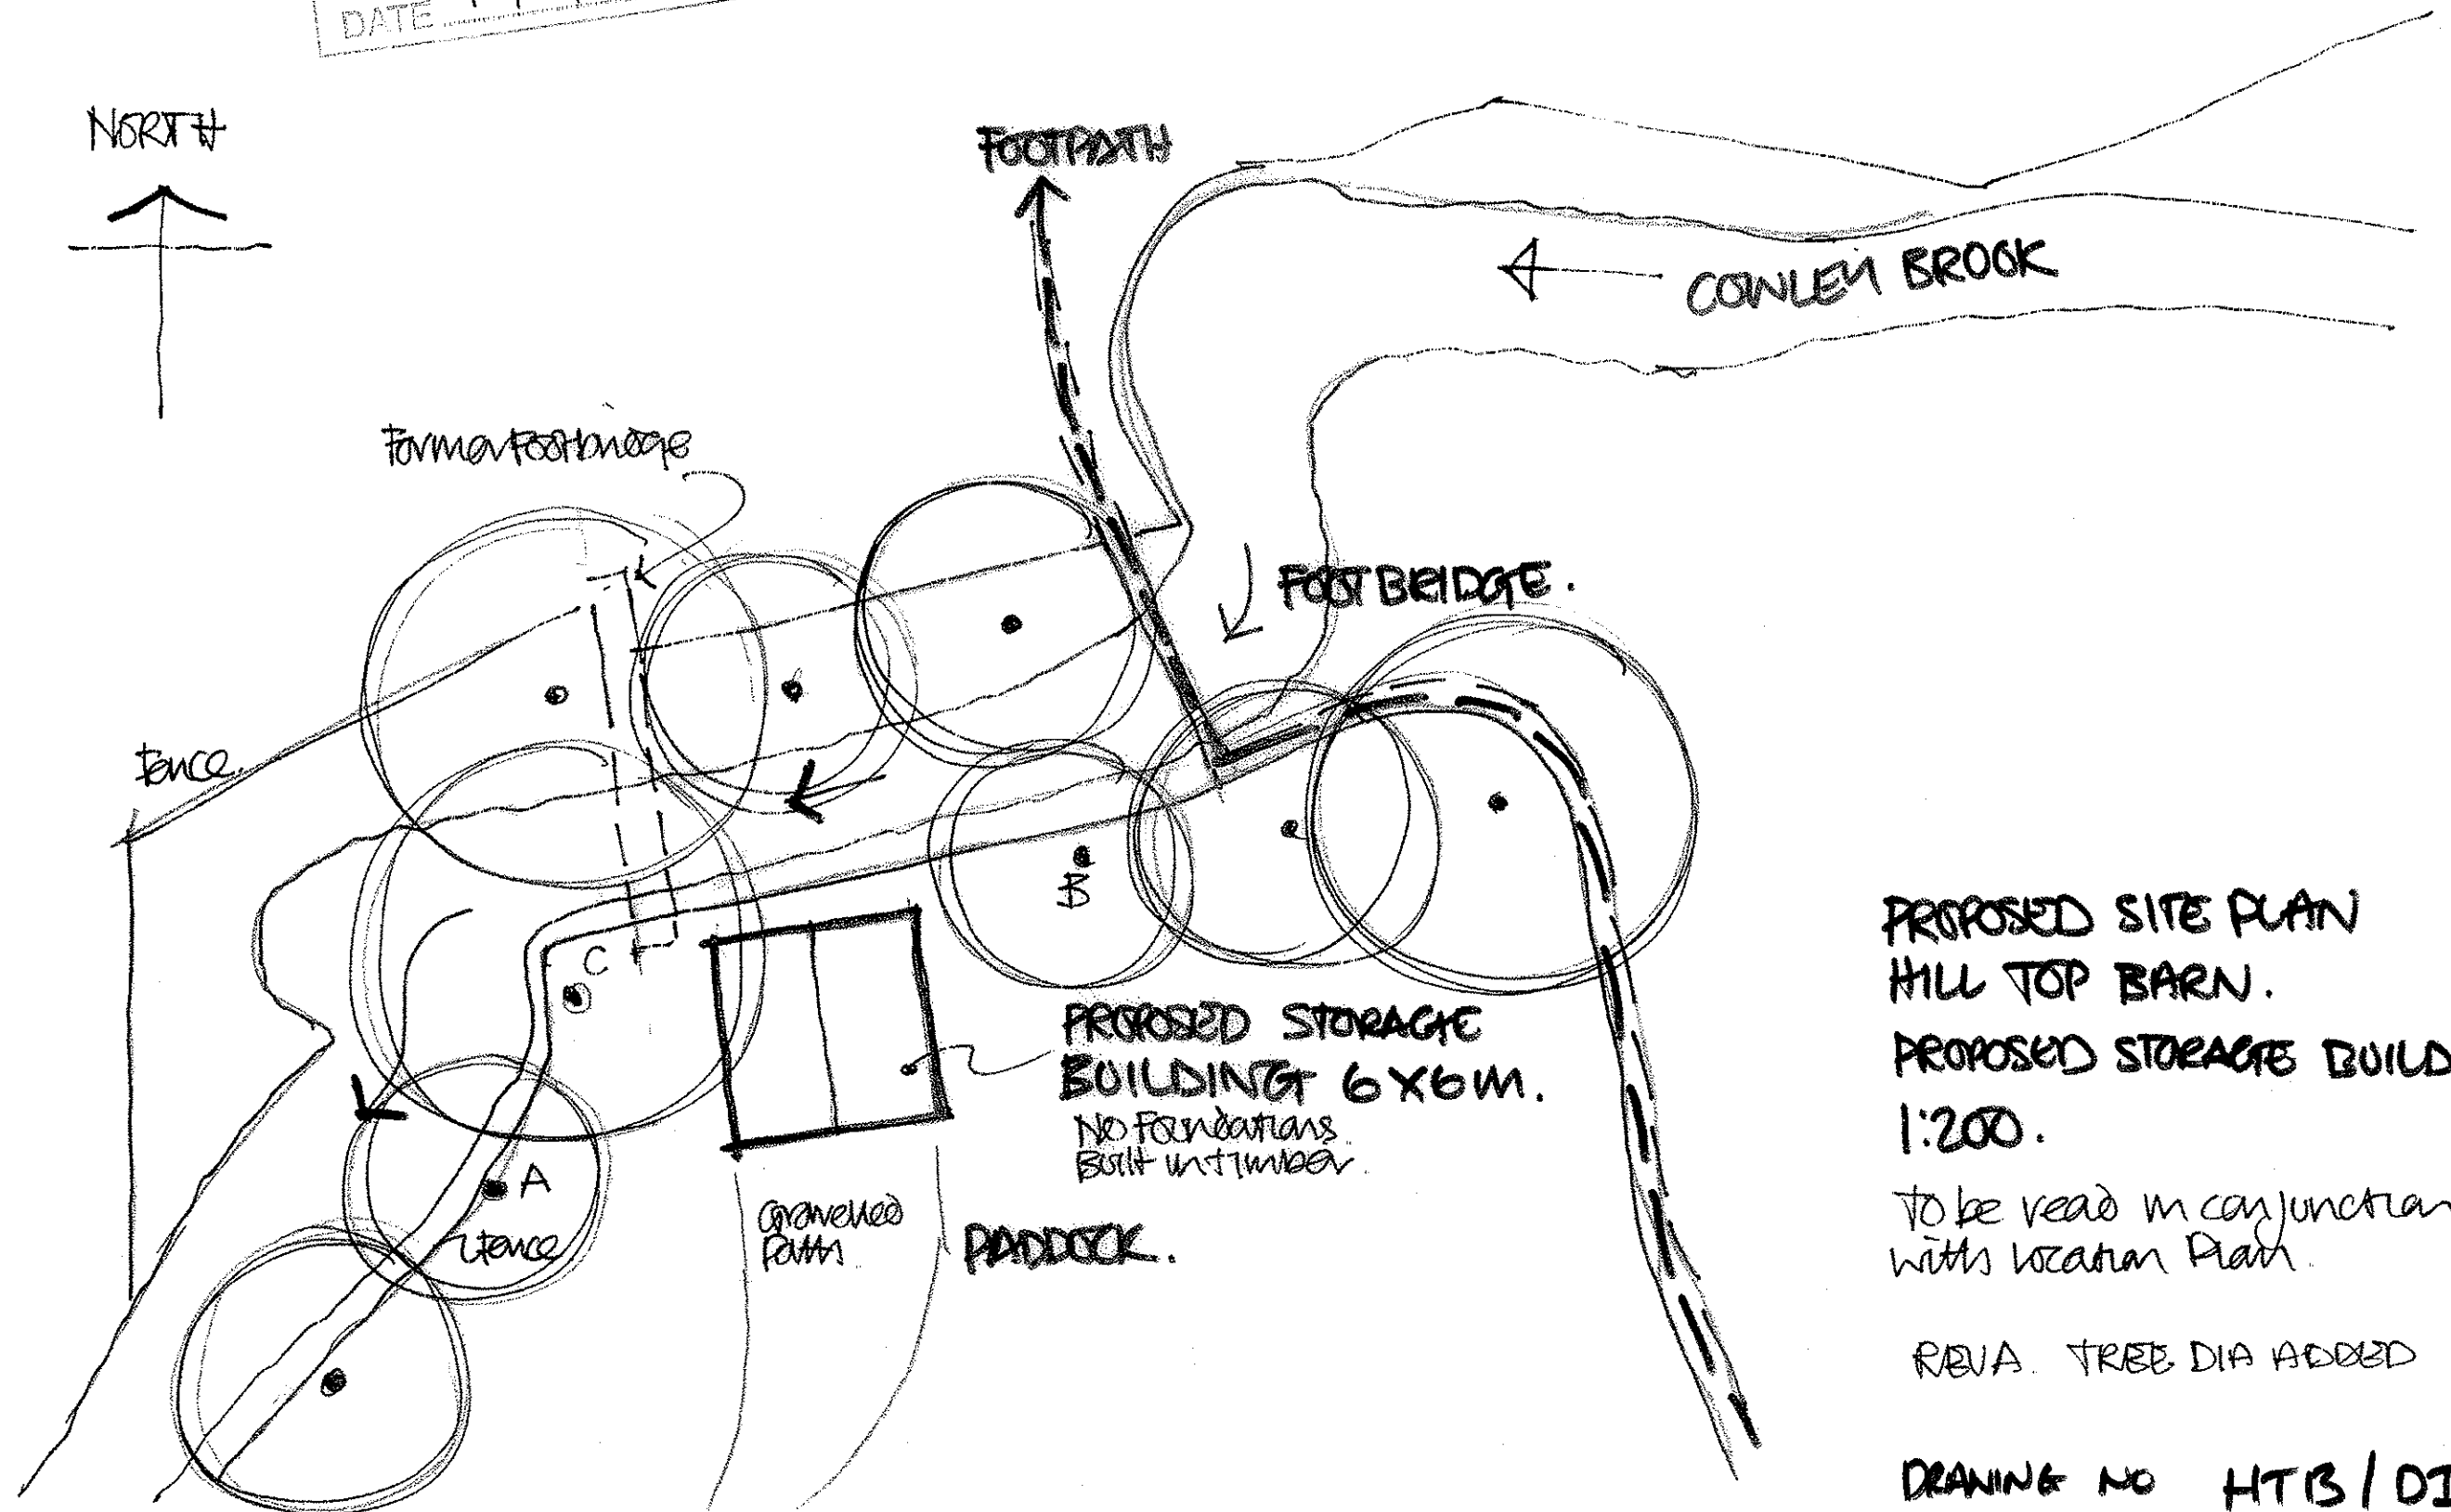

PROPOSED SITE PLAN
HILL TOP BARN.
PROPOSED STORAGE BUILDING
1:200.

To be read in conjunction
with location Plan.

REVA. TREE DIA ADDED

DRAWING NO HTB/DI/01