

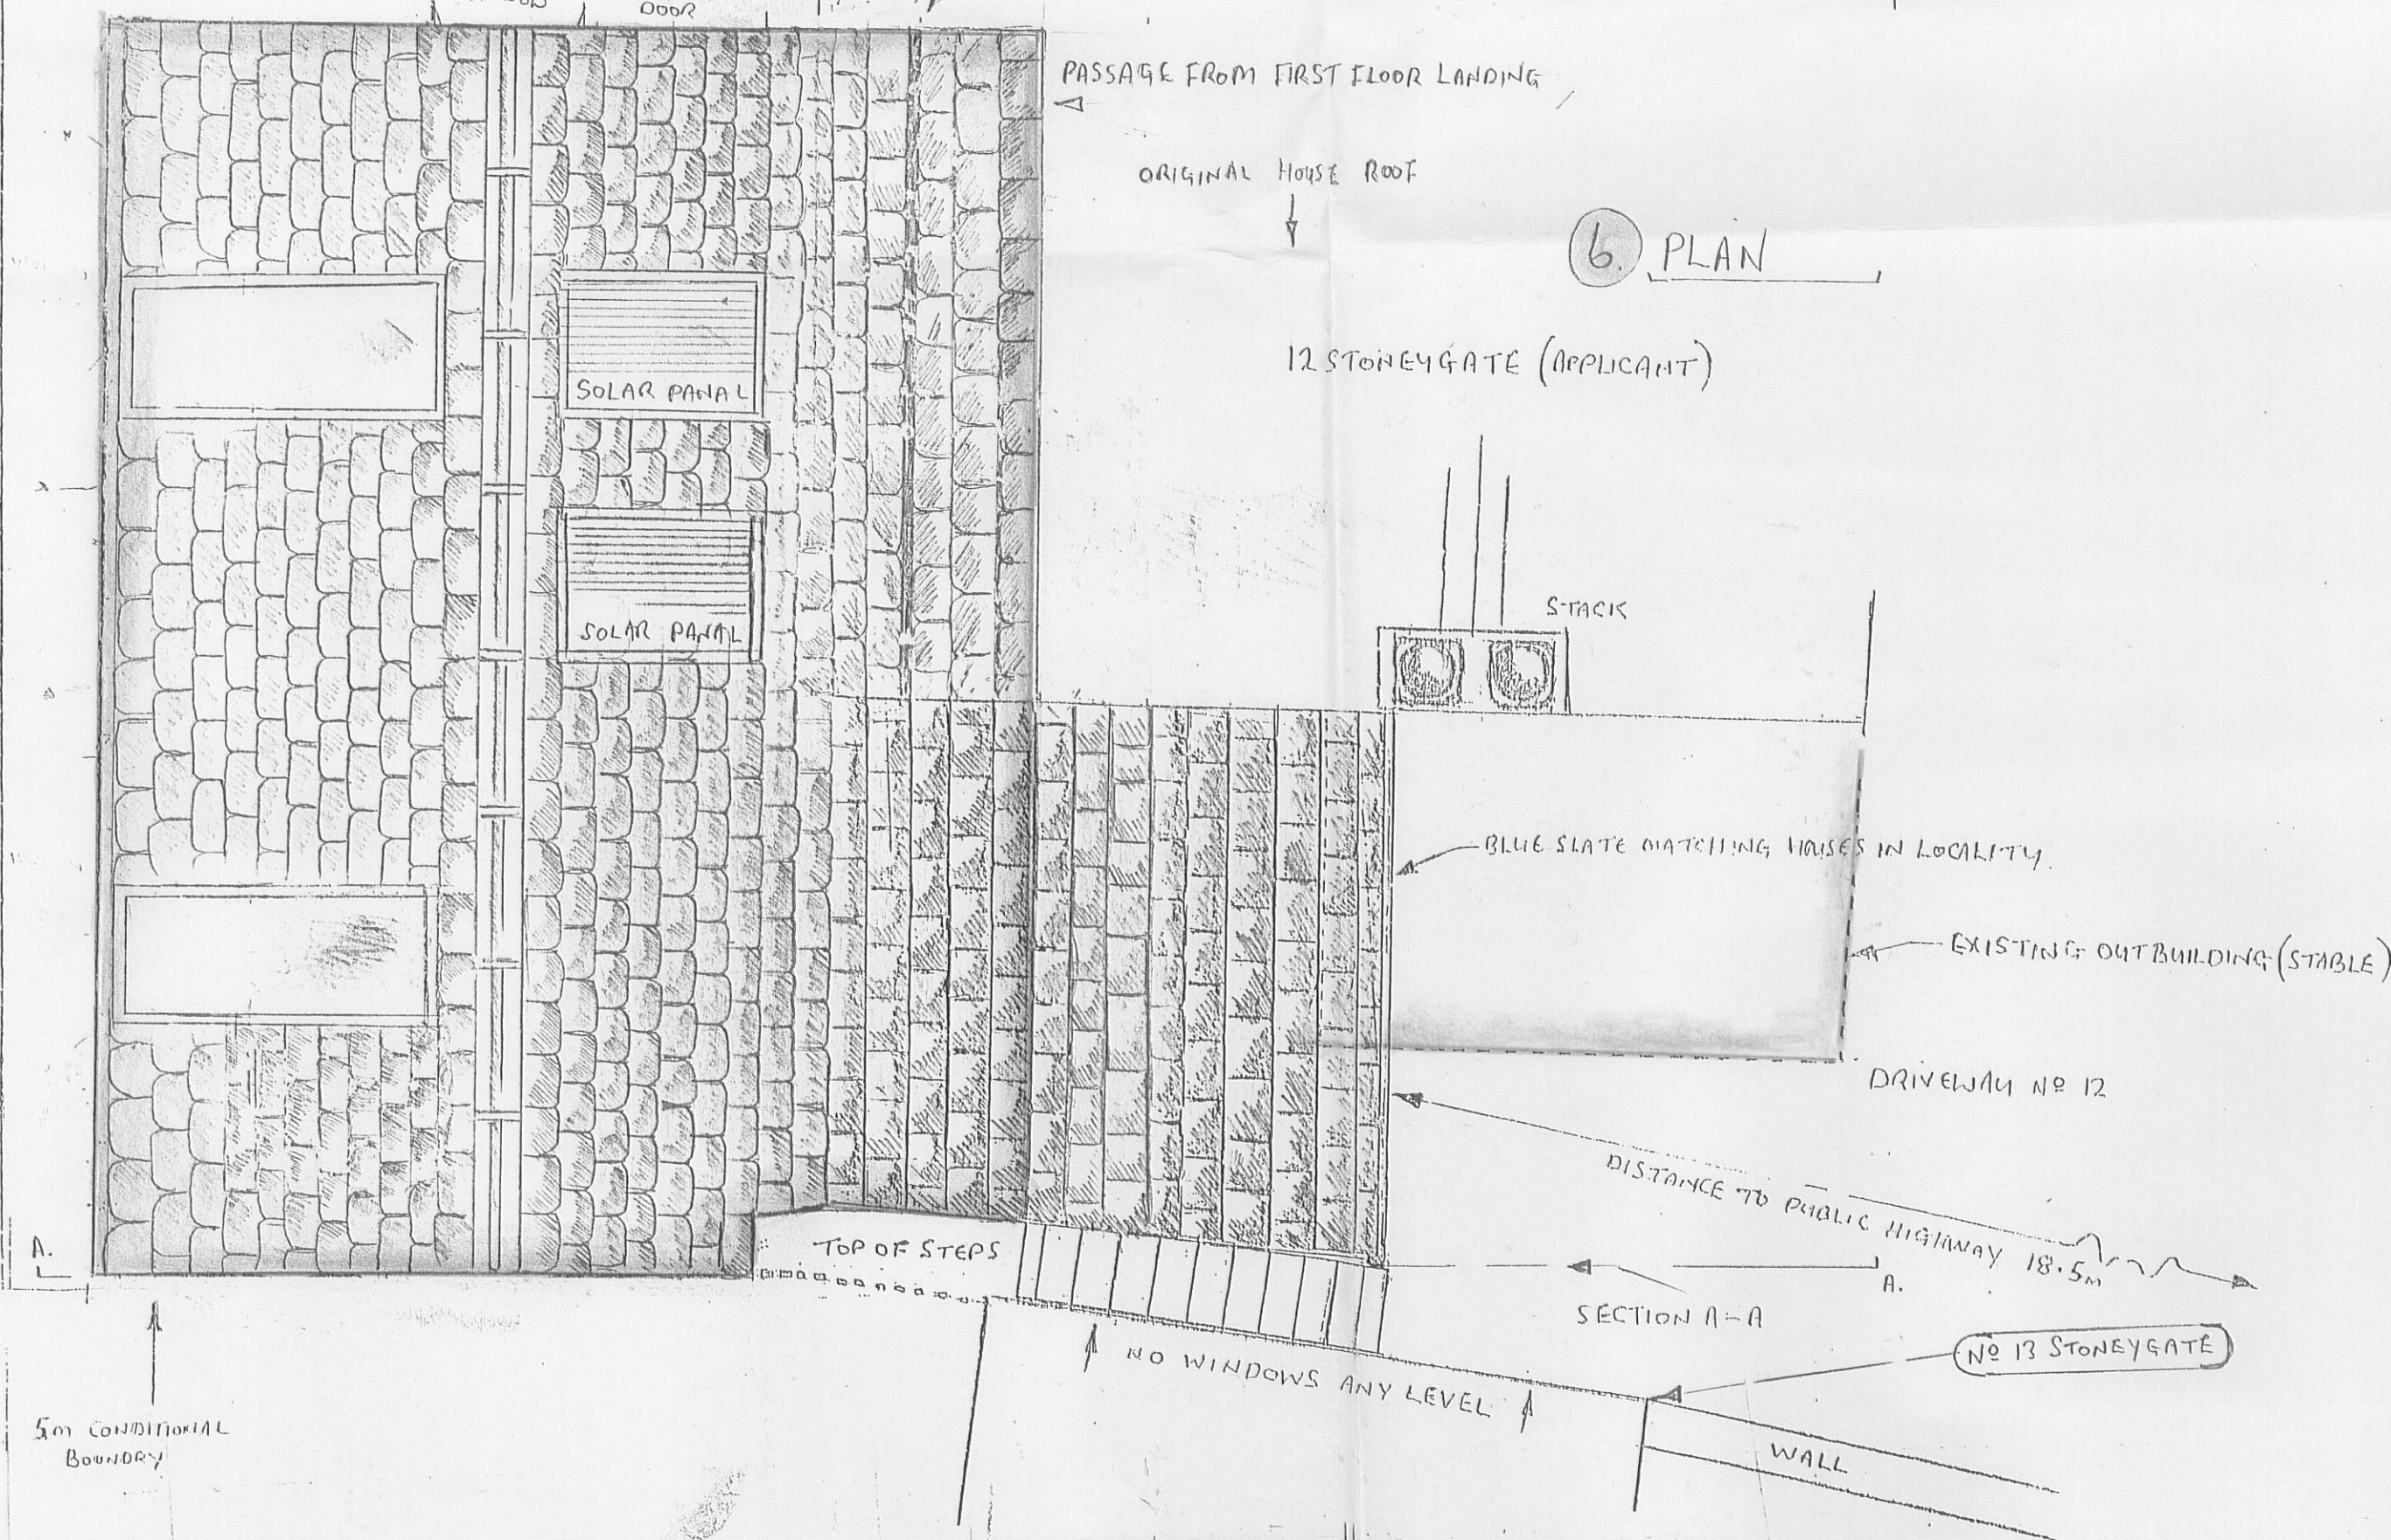
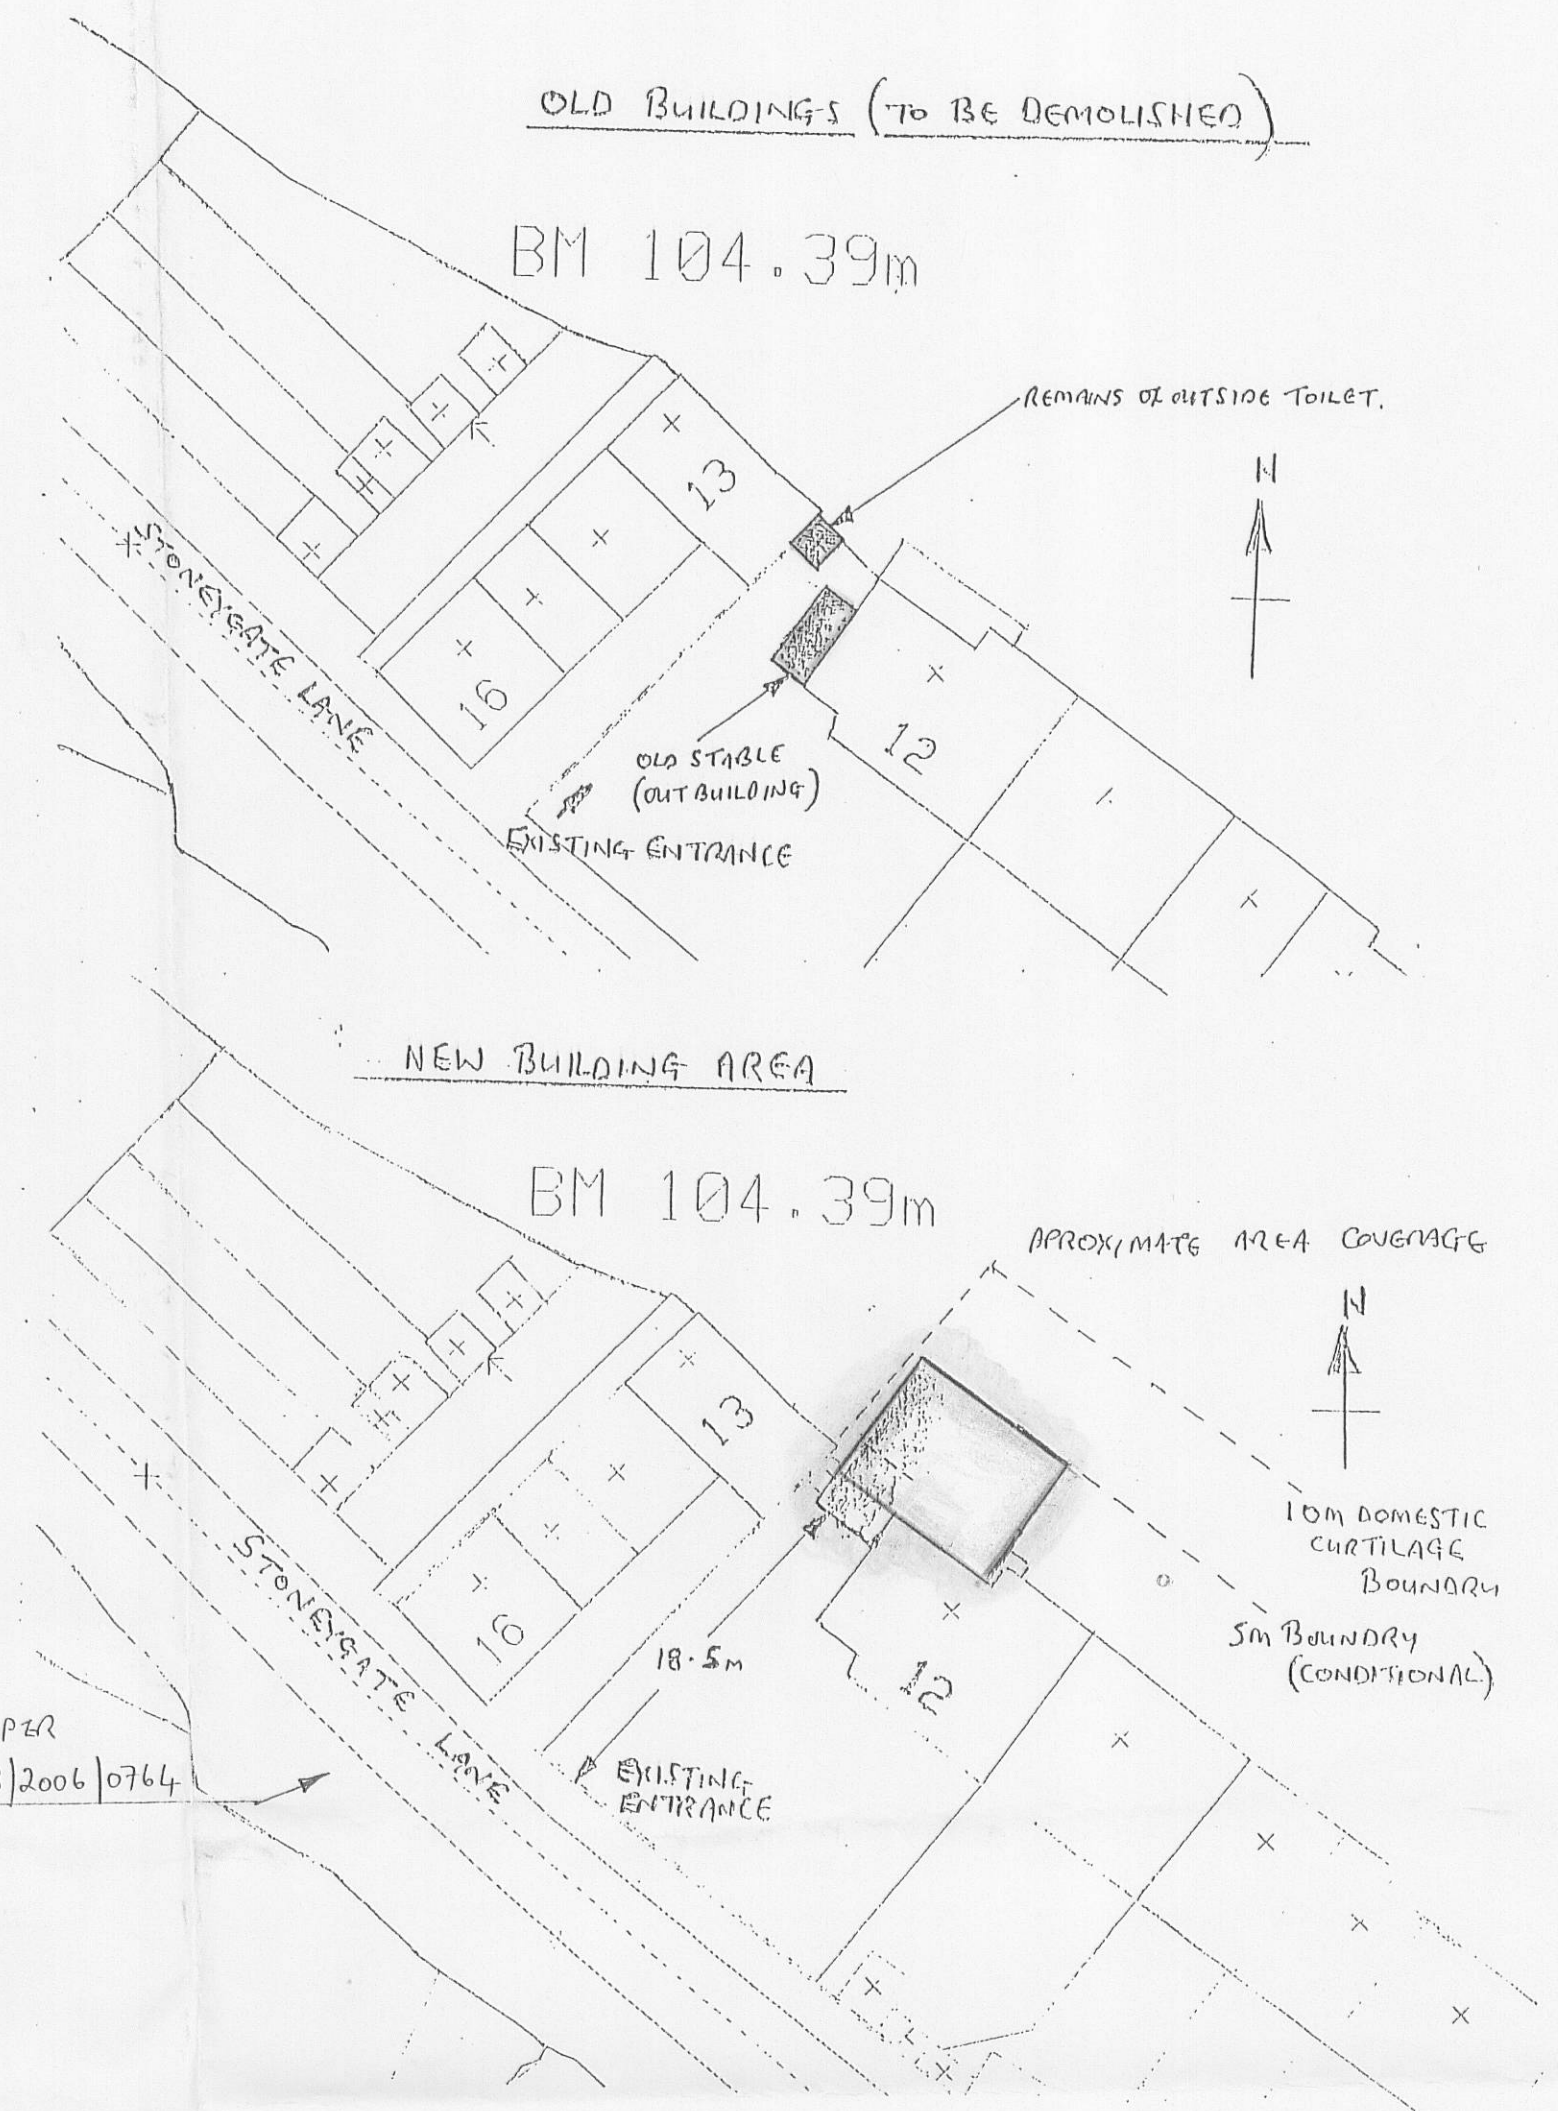
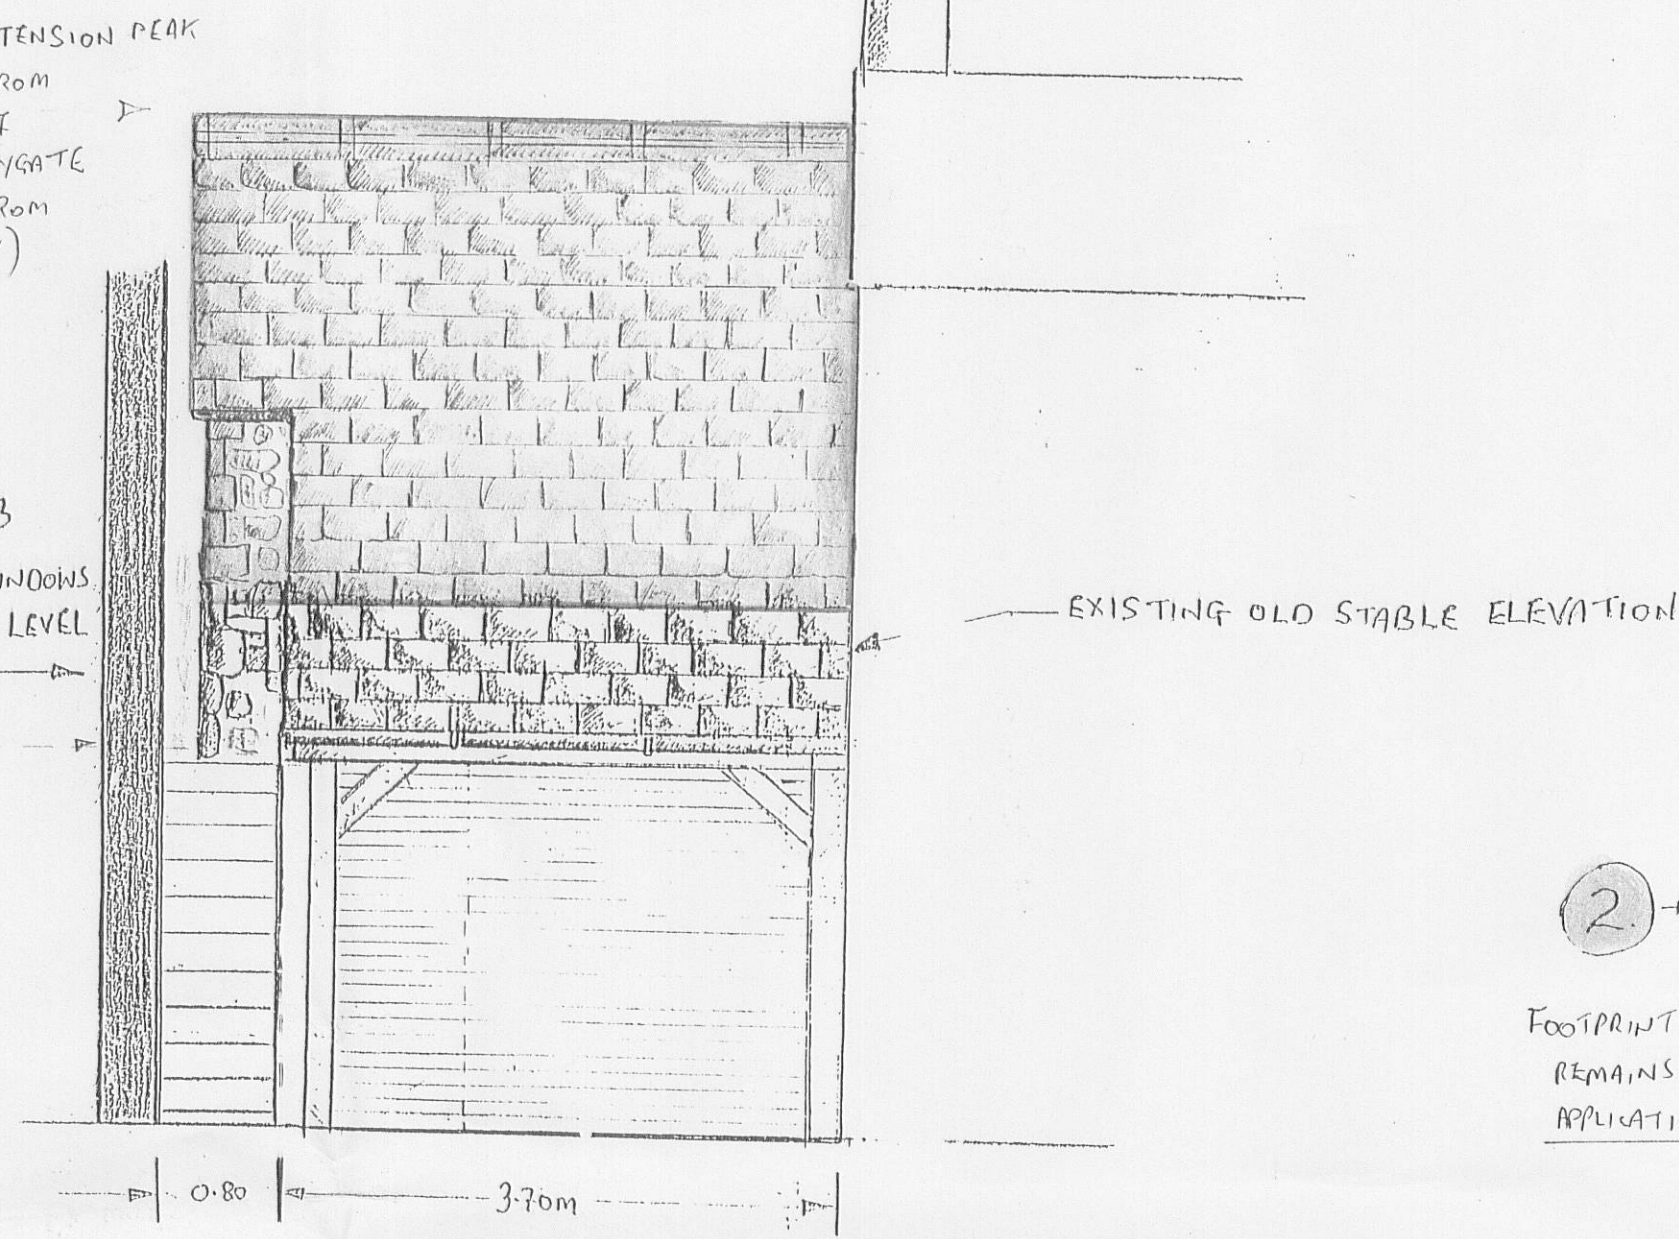


PROPOSED GARAGE AND  
FIRST FLOOR BEDROOM EXTENSION

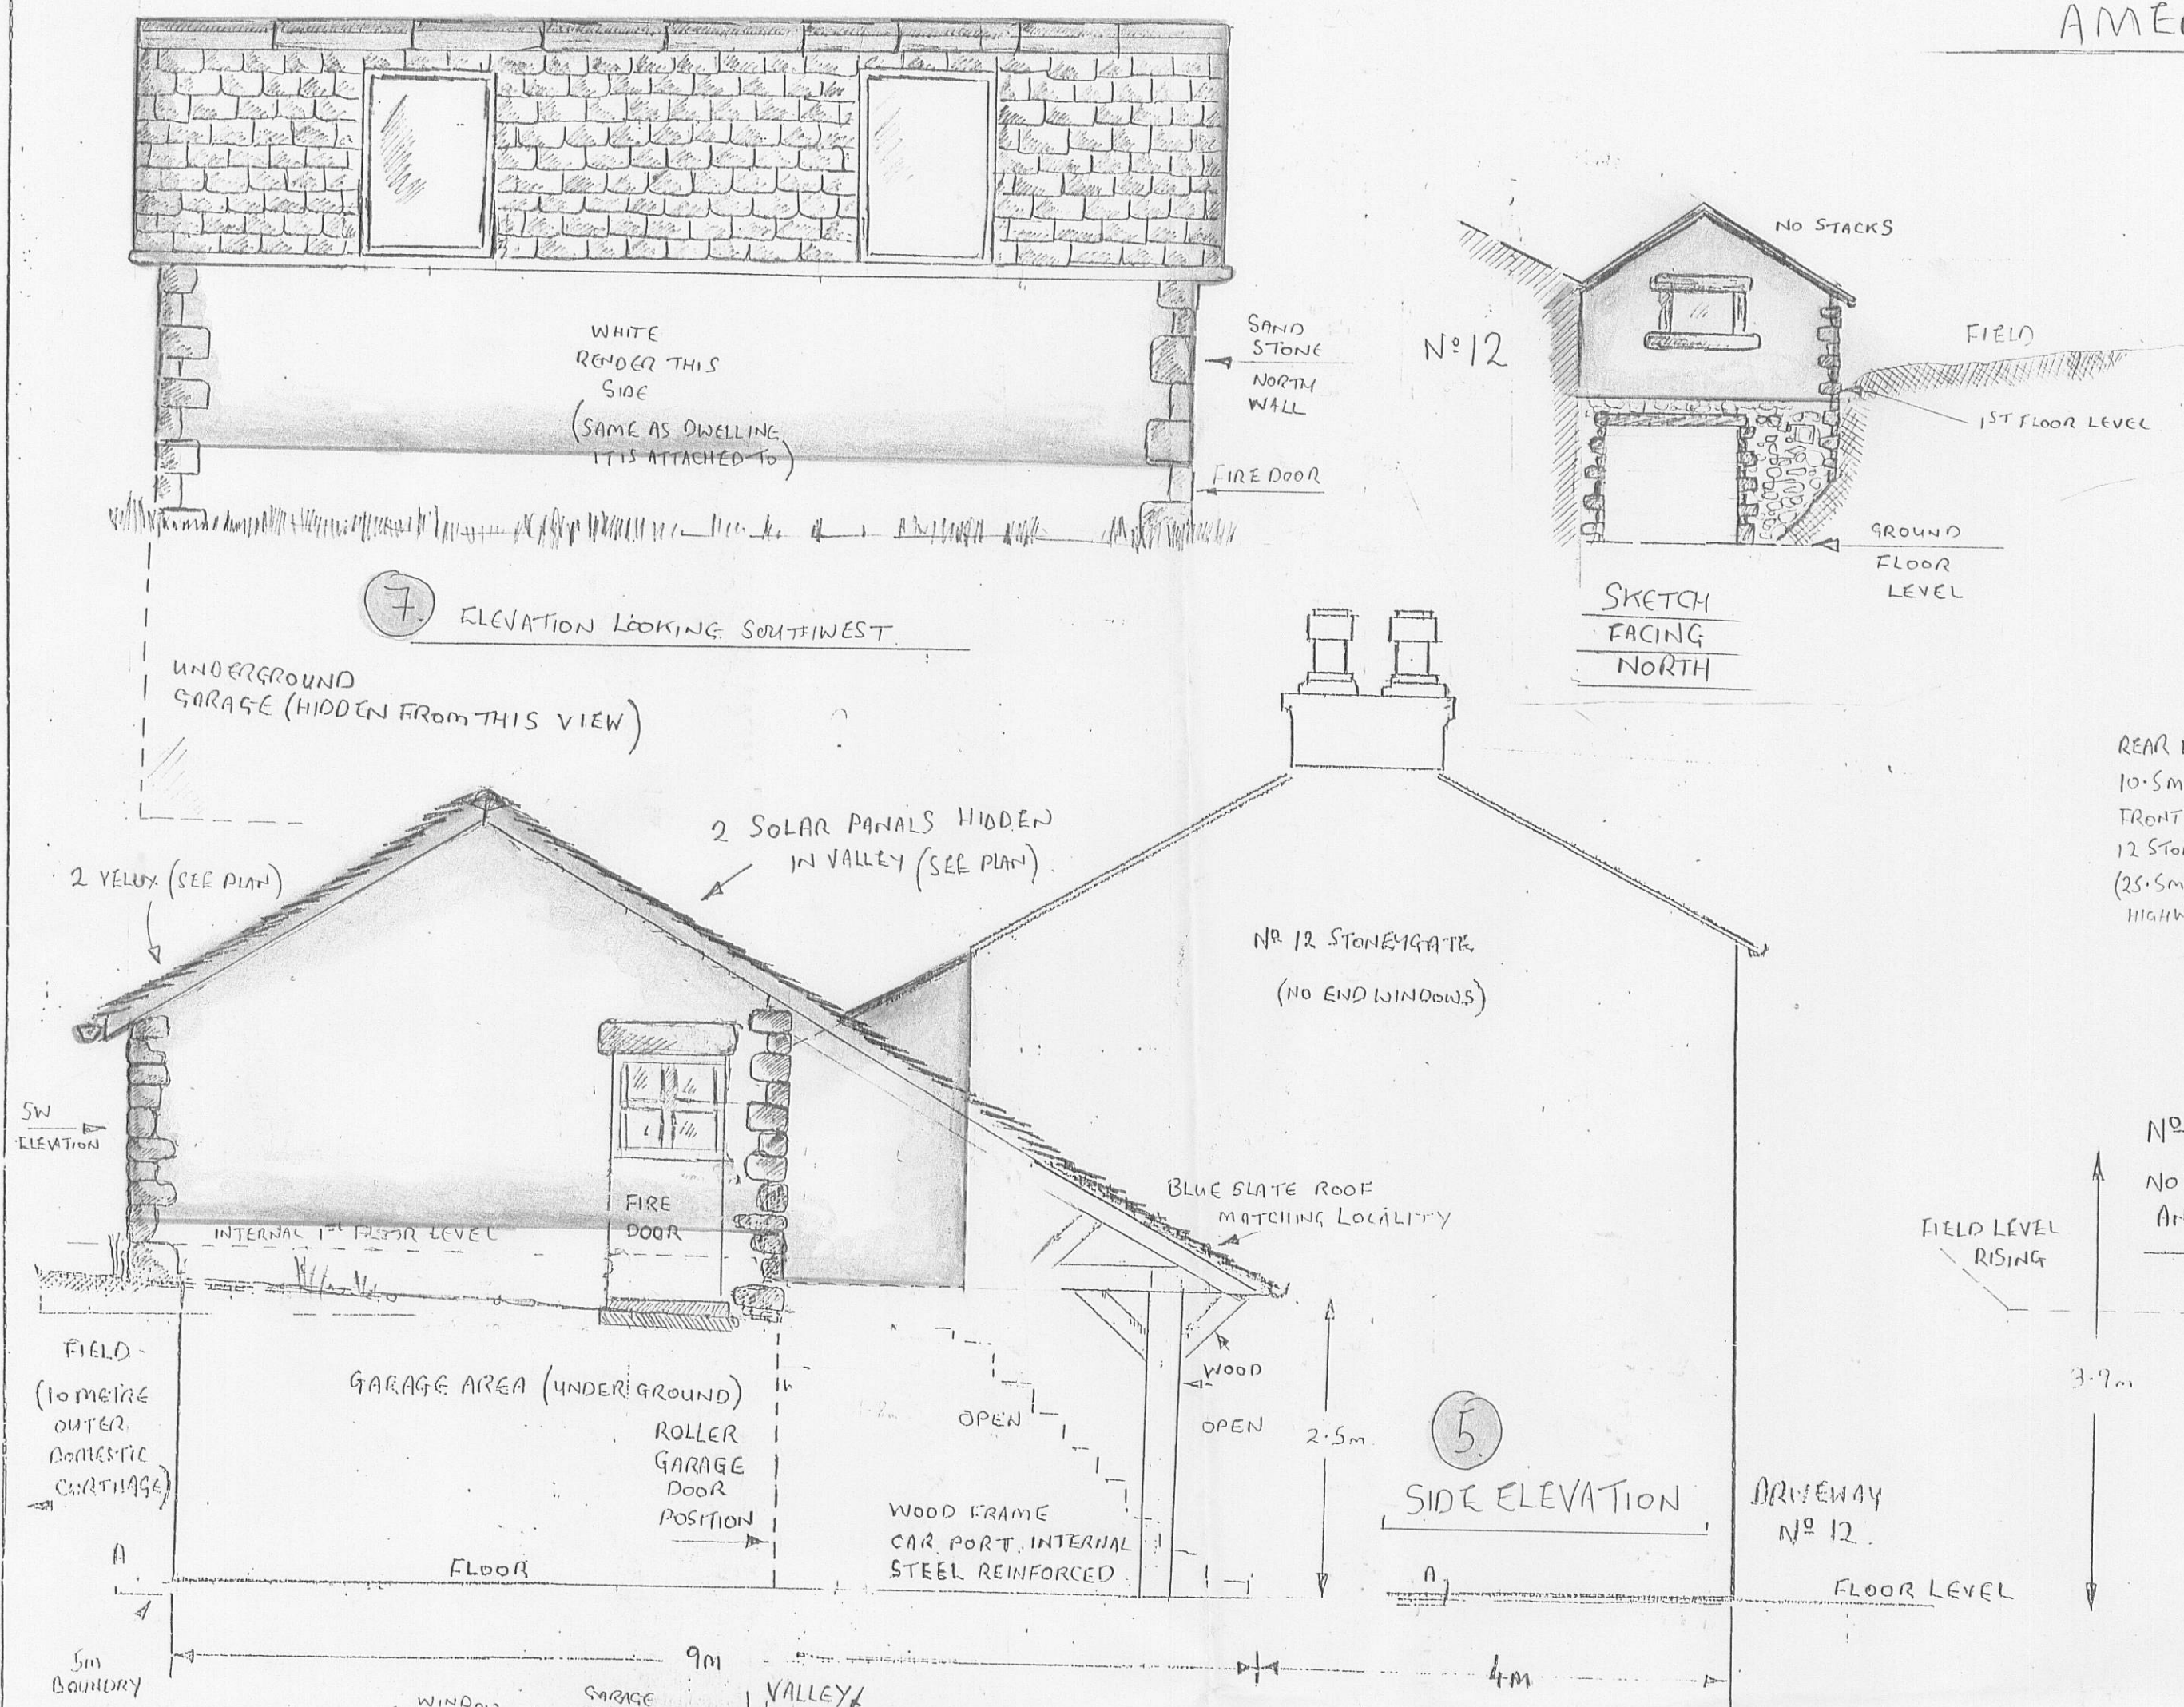

FRONT ELEVATION (LOOKING EAST)

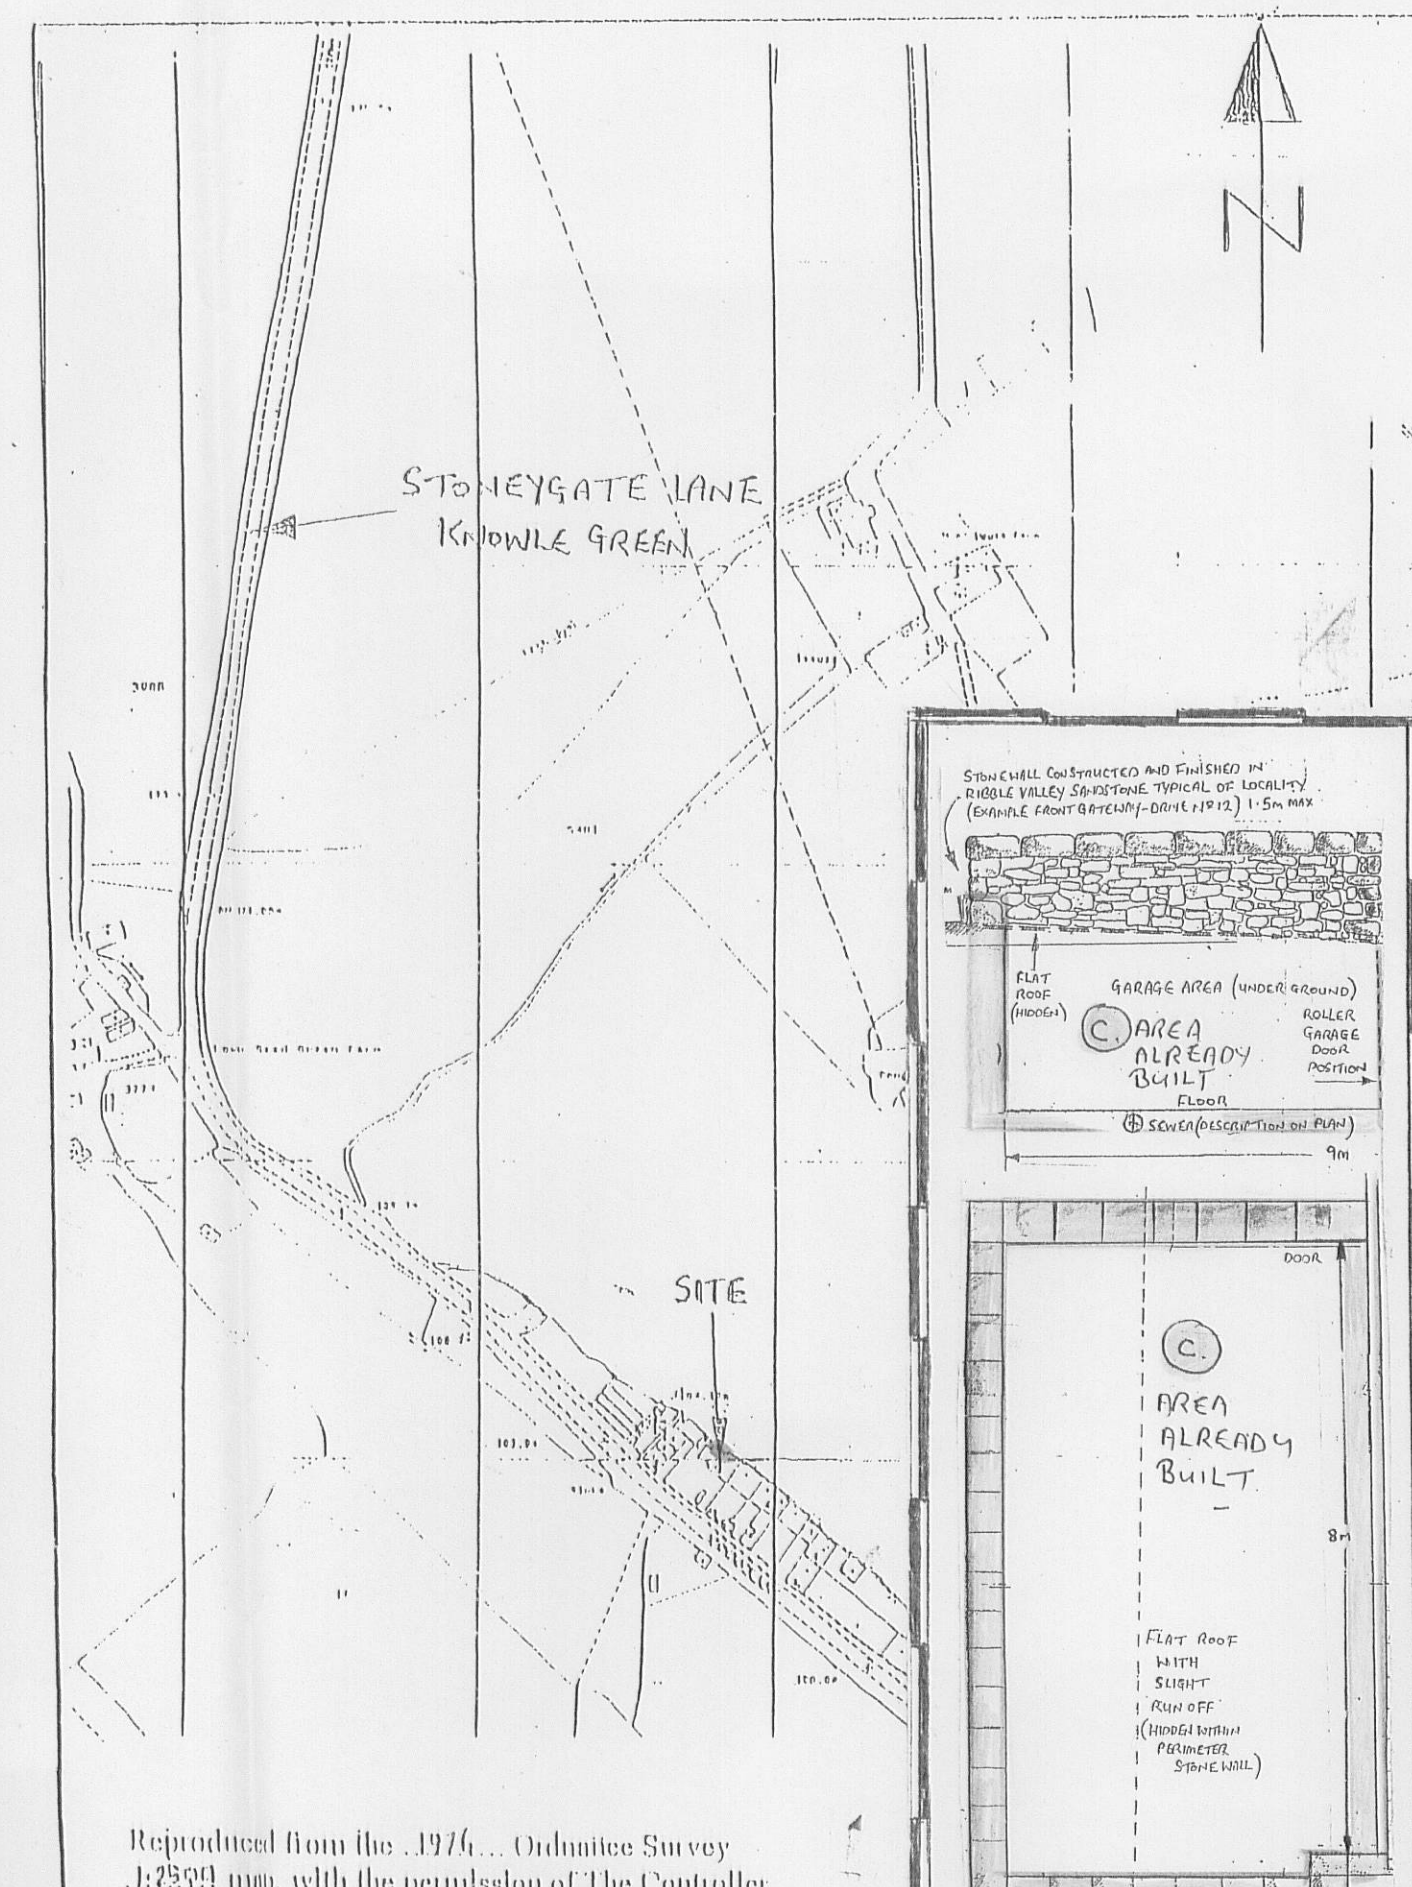

ADDITION TO  
APPROVED APPLICATION  
FIRST FLOOR BEDROOM  
12 STONEYGATE LANE  
PR3 2ZS

320100789P

PROPOSED  
GARAGE AND WORKSHOP  
(REPLACING EXISTING OUT-  
BUILDINGS) UPSTAIR BEDROOM  
INCLUDING CAR PORT

NOTES

- REFER TO APPLICATION NO 3/2006/0764 GRANTED 24<sup>TH</sup> OCTOBER 2006
- RED BOUNDARY SHOWS ADDITIONAL STRUCTURE REQUESTING PERMISSION
- SEE INSERT PARTIAL BUILD STATUS
- BLUE BOUNDARY SHOWS ORIGINAL APPROVED STRUCTURE BOUNDARY (PLAN 2) CONSTRUCTED
- EXTERNAL FOOTPRINT REMAINS THE SAME
- BUILDING NOT TO EXCEED 4METRES ABOVE FIELD LEVEL (2.3 METRES) ADDITIONALLY BUILT AS PER ORIGINAL APPLICATION
- COPY APPROVED PLANNING PERMISSION ENCLOSED

Project  
PROPOSED EXTENSIONS AND  
ALTERATIONS AT  
12 STONEYGATE LANE KNOWLE GREEN  
NR. PRESTON  
PR3 2ZS

GRID REFERENCE  
64603760

Drawing  
PROPOSED PLANS, ELEVATIONS  
AND SECTIONS

Scale Date Drawing No  
1:50 12<sup>TH</sup> JULY 2010 ONE

ADDITIONAL BUILDING OUTLINE  
BUILDINGS TO BE DEMOLISHED

- SITE LOCATION
- NEW BUILDING AREA (BOUNDARIES)
- OLD BUILDINGS (TO BE DEMOLISHED)
- FRONT ELEVATION
- SIDE ELEVATION (SECTION) A-A