
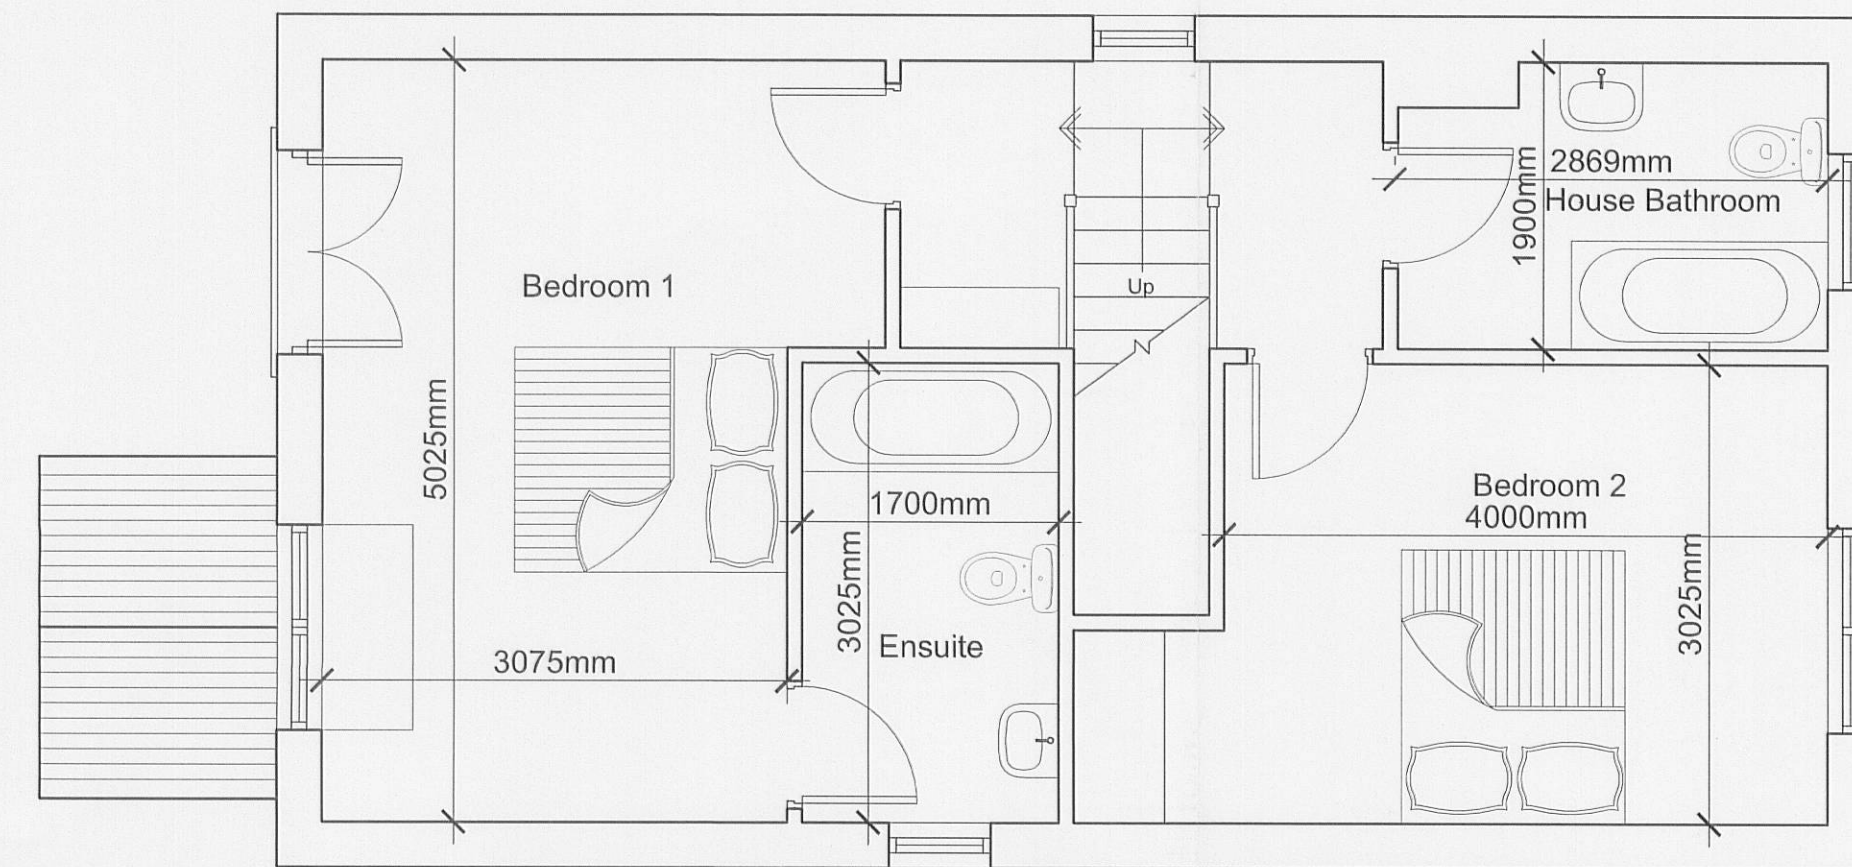
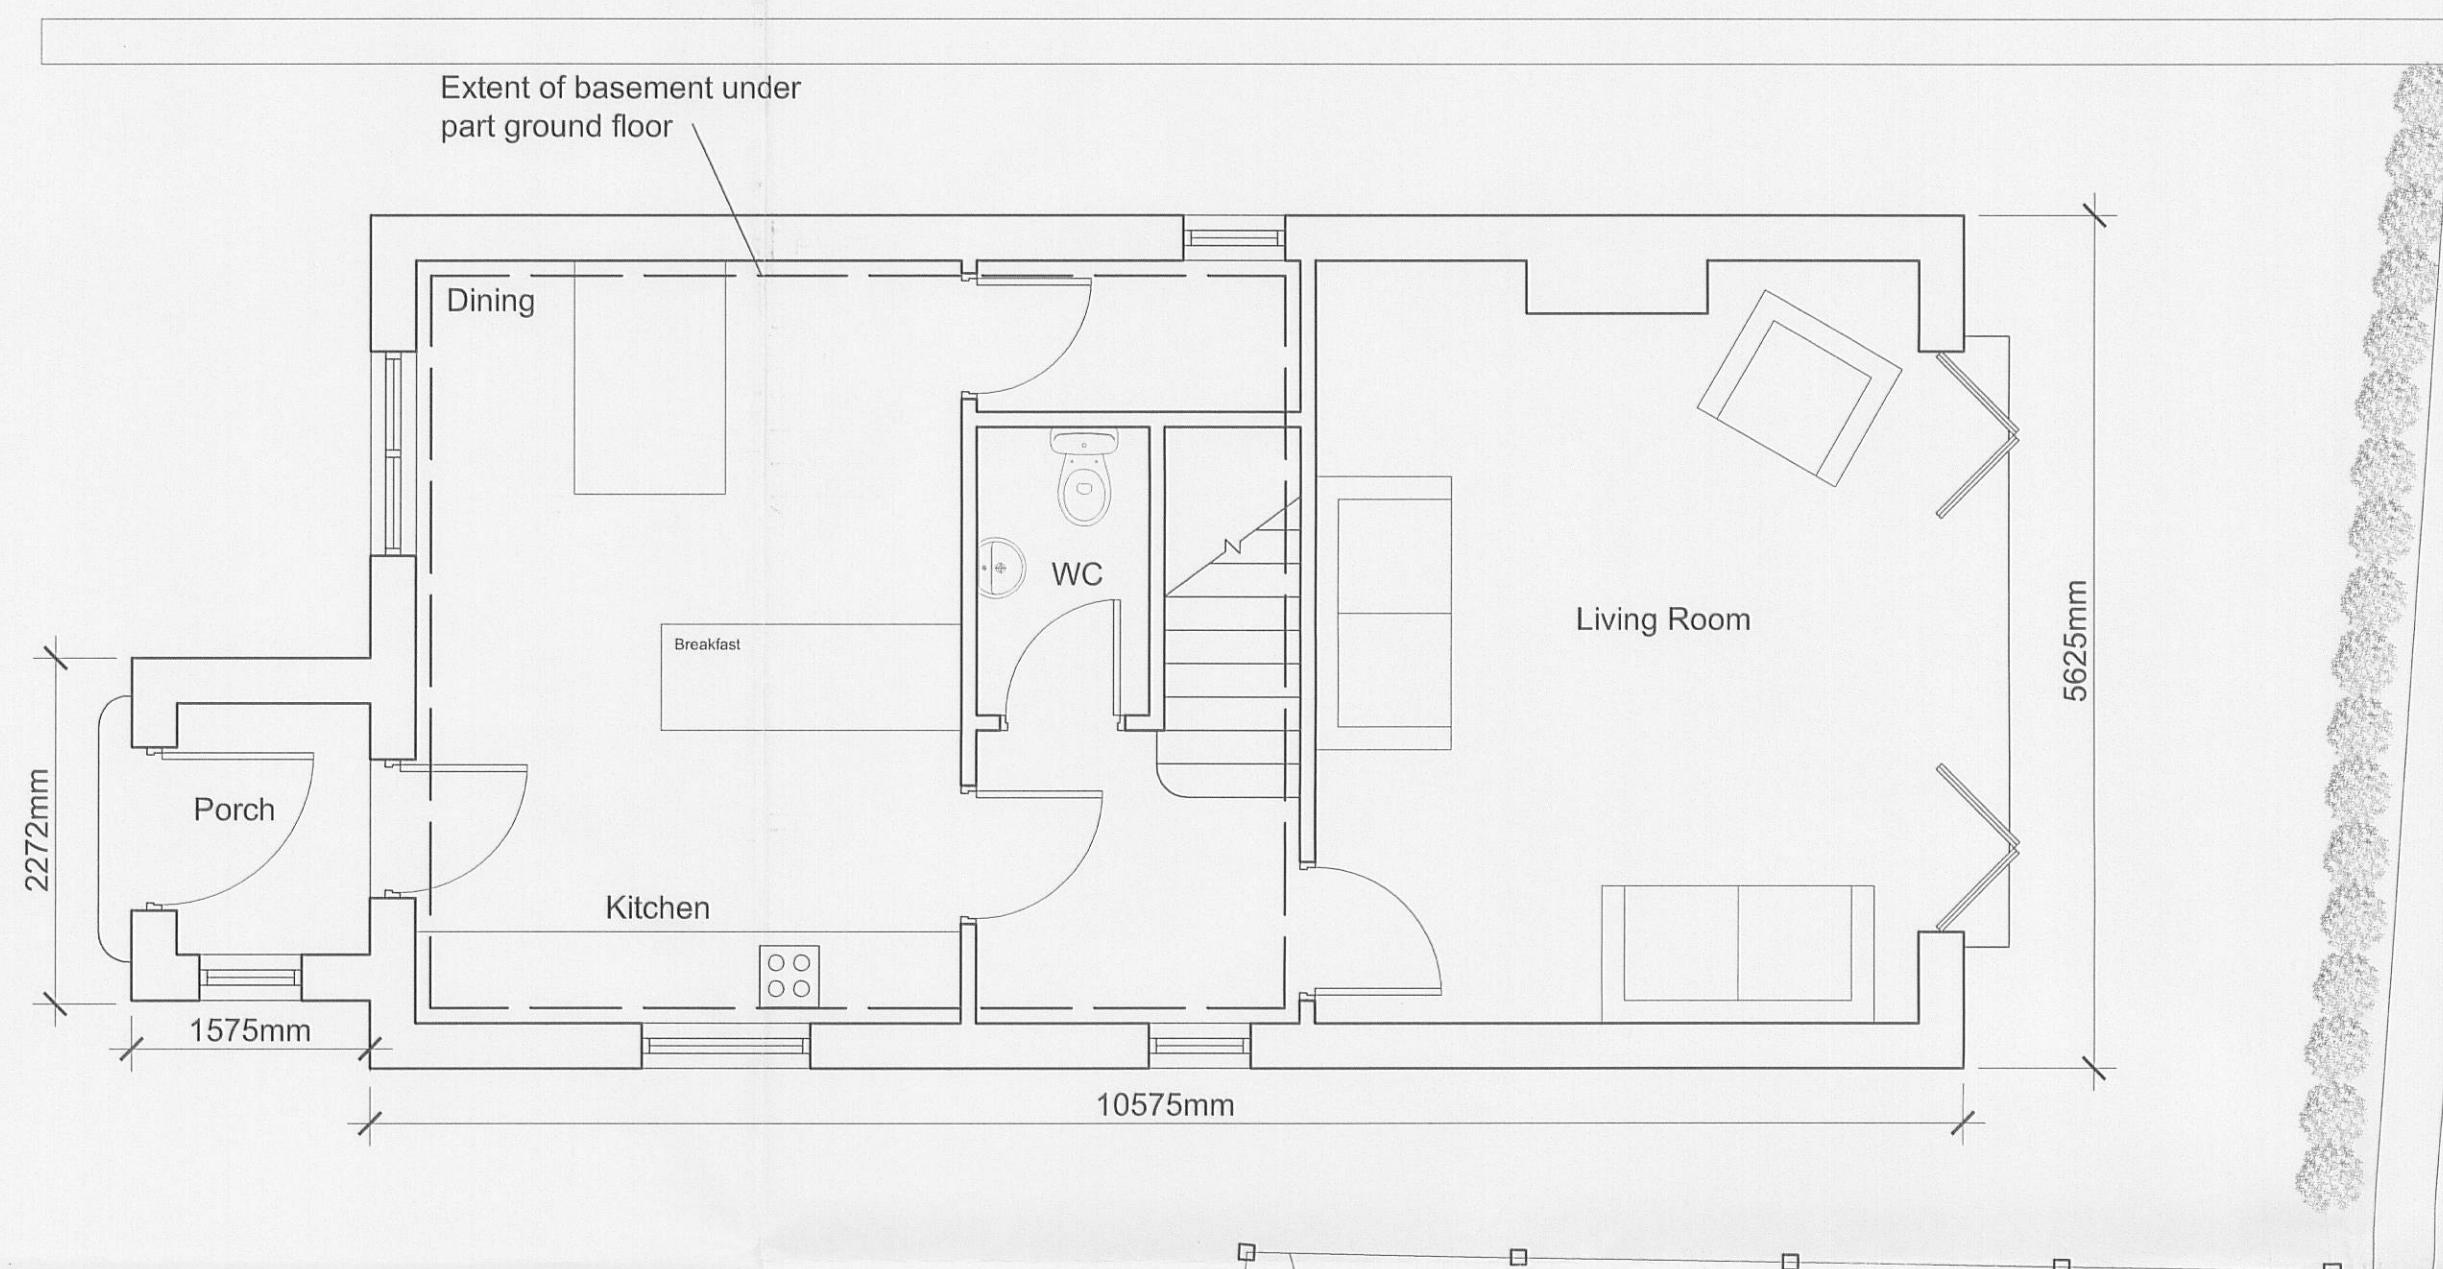
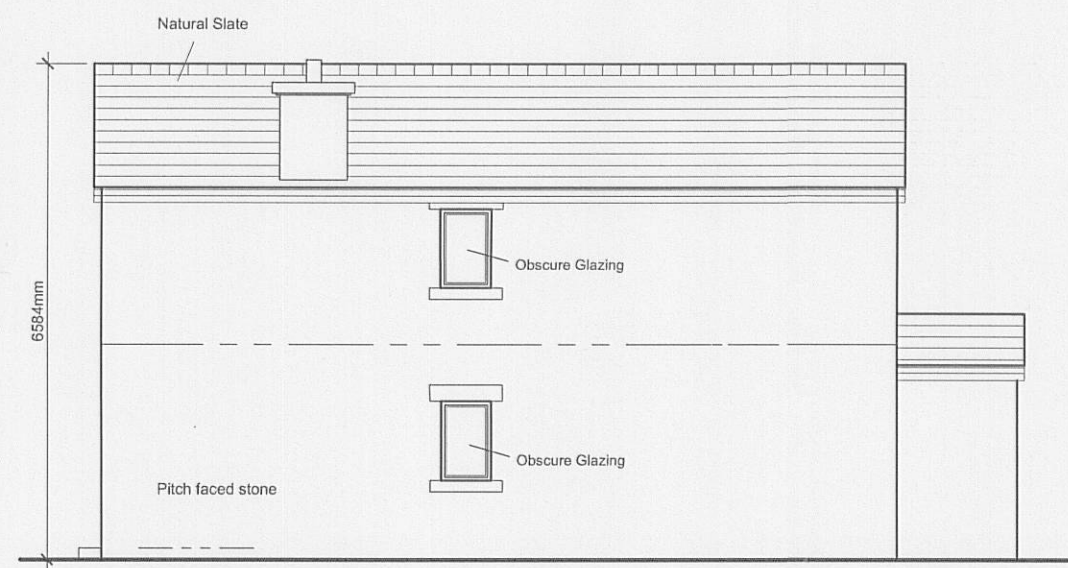


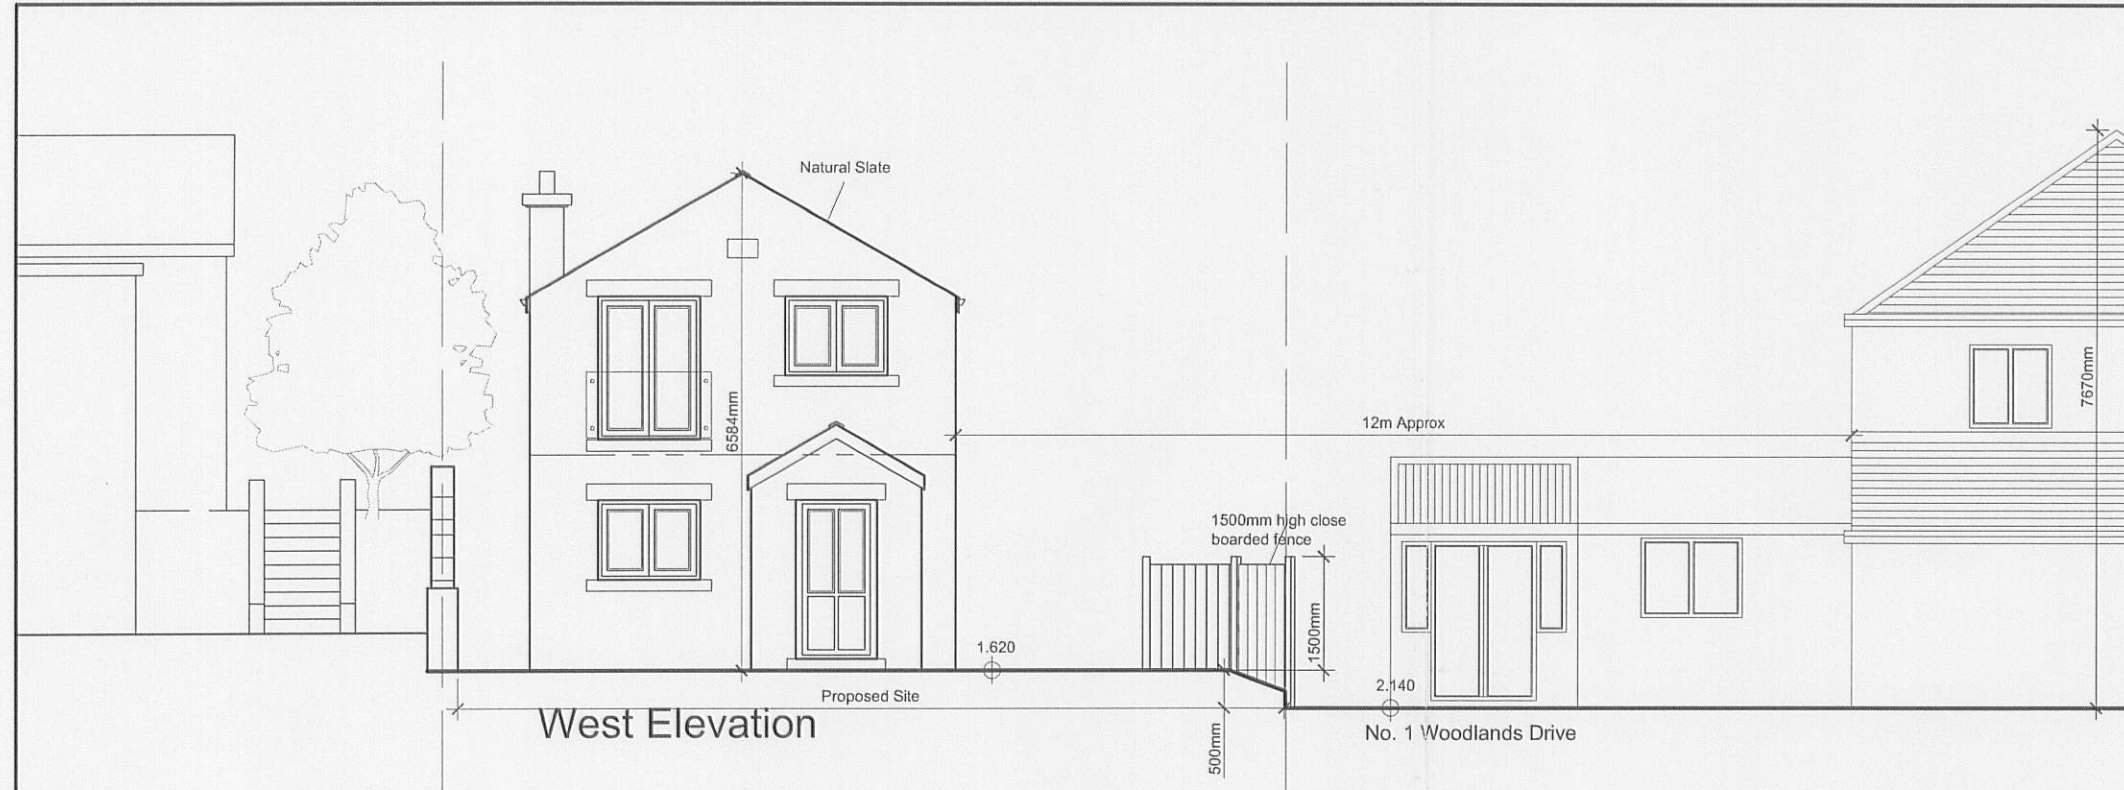

Ground Floor Plan

First Floor Plan

1.5m high close boarded fence

320100795P

Rev D - Dimensions added to site plan
Rev C - First storey extension omitted, porch added, ridge height lowered, fence height lowered, 1no. parking space relocated to the side of the existing garage and neighbouring property added to West Elevation 24.08.2010 JB
Rev B - Front garden to proposed dwelling enlarged - 20/10/09
Rev A - Chapel Close access width increased, footpath added, turning area increased and porch removed - 19/10/09

Client
Mr and Mrs Bowden

Job Title
Proposed New Dwelling at
Wellsprings House,
Whalley

Drawing Title
Proposed Floor Plans and Elevations

Scale
1:50 1:100

Date
March 2009

Drawn
GI

spa
ARCHITECTS

SUNDERLAND PEACOCK & ASSOCIATES LTD.
HAZELHIRE, PRALCO ROAD, CLITHEROE
LANCASHIRE, BB7 2AG
T 01200 423175 F 01200 427320
E info@sunderlandpeacock.com
www.sunderlandpeacock.com



3887 -02D

Part Site Plan 1:500 showing
vision splay

Site Plan 1:200

WOODLANDS
DRIVE