

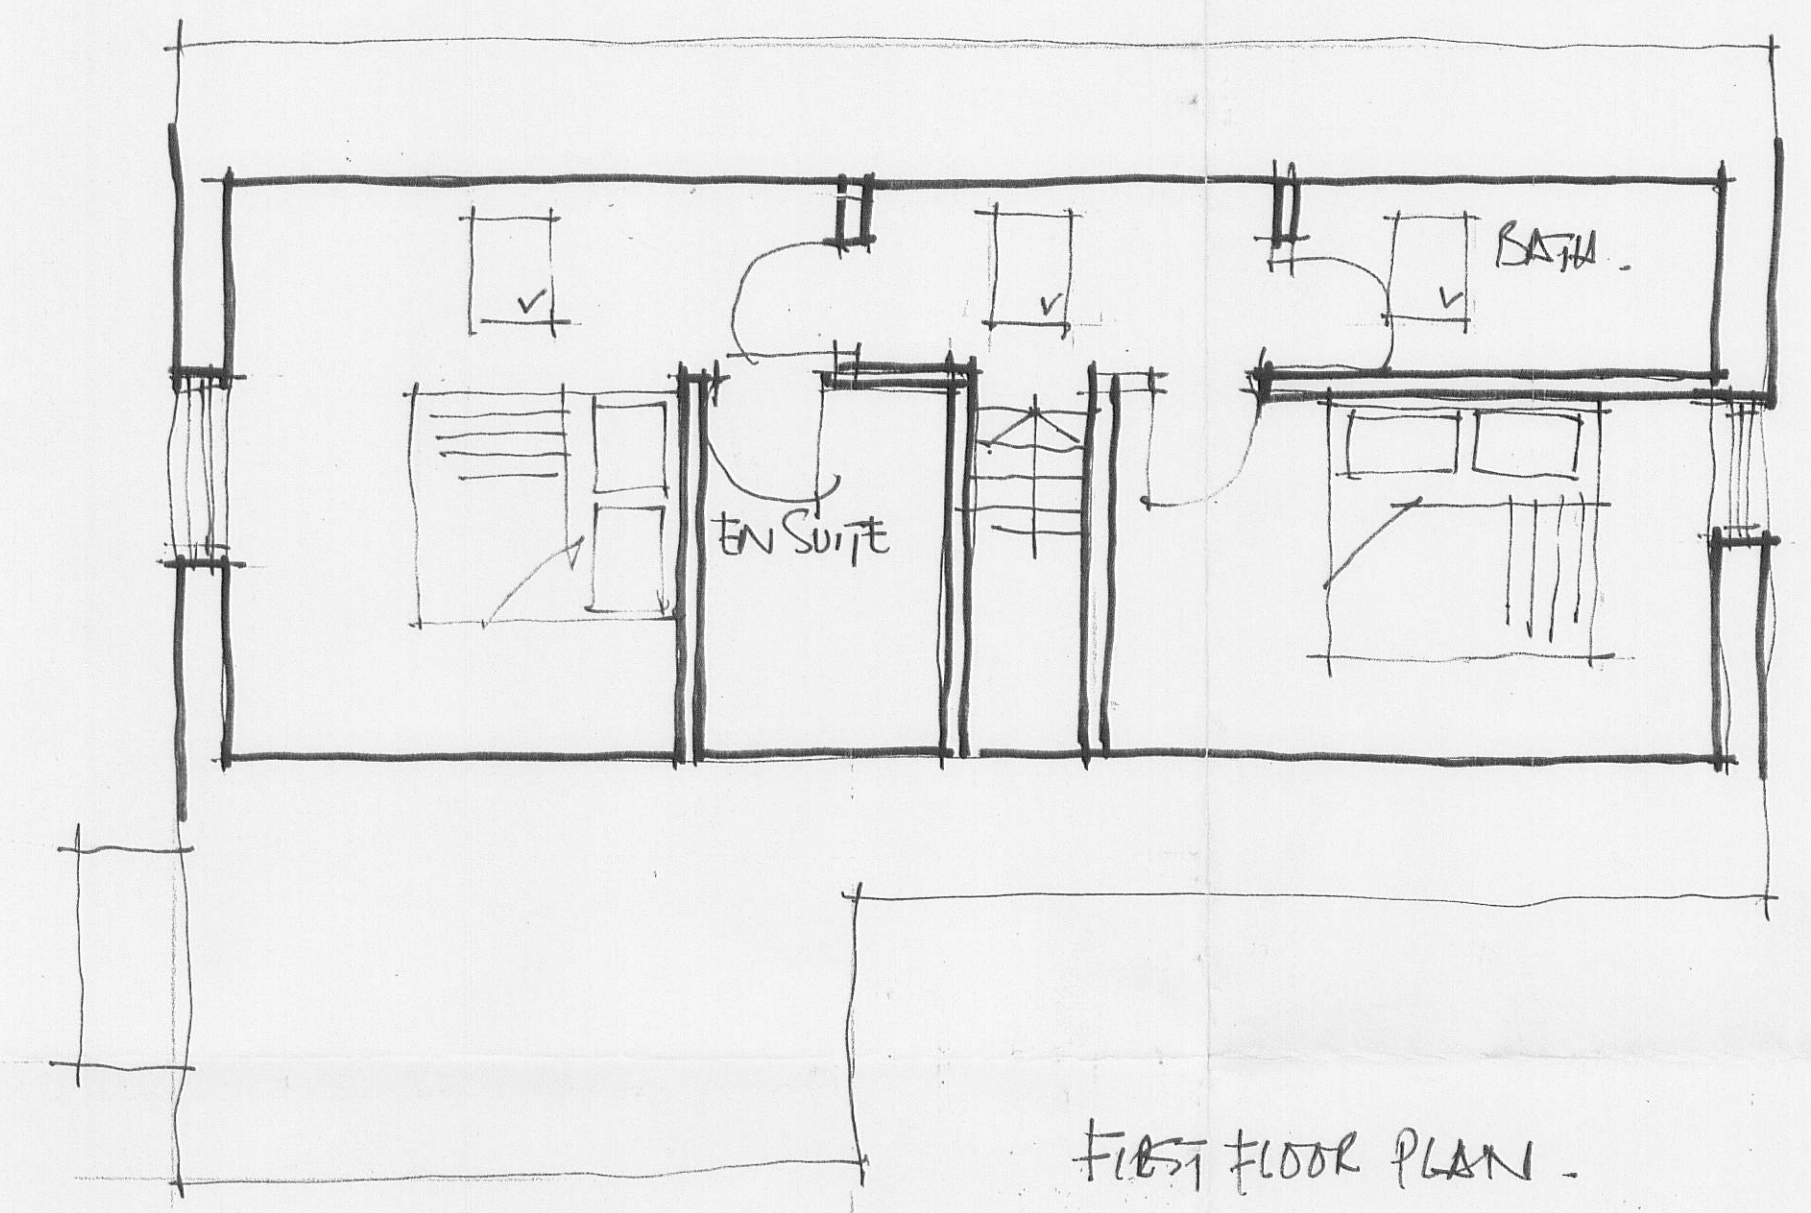
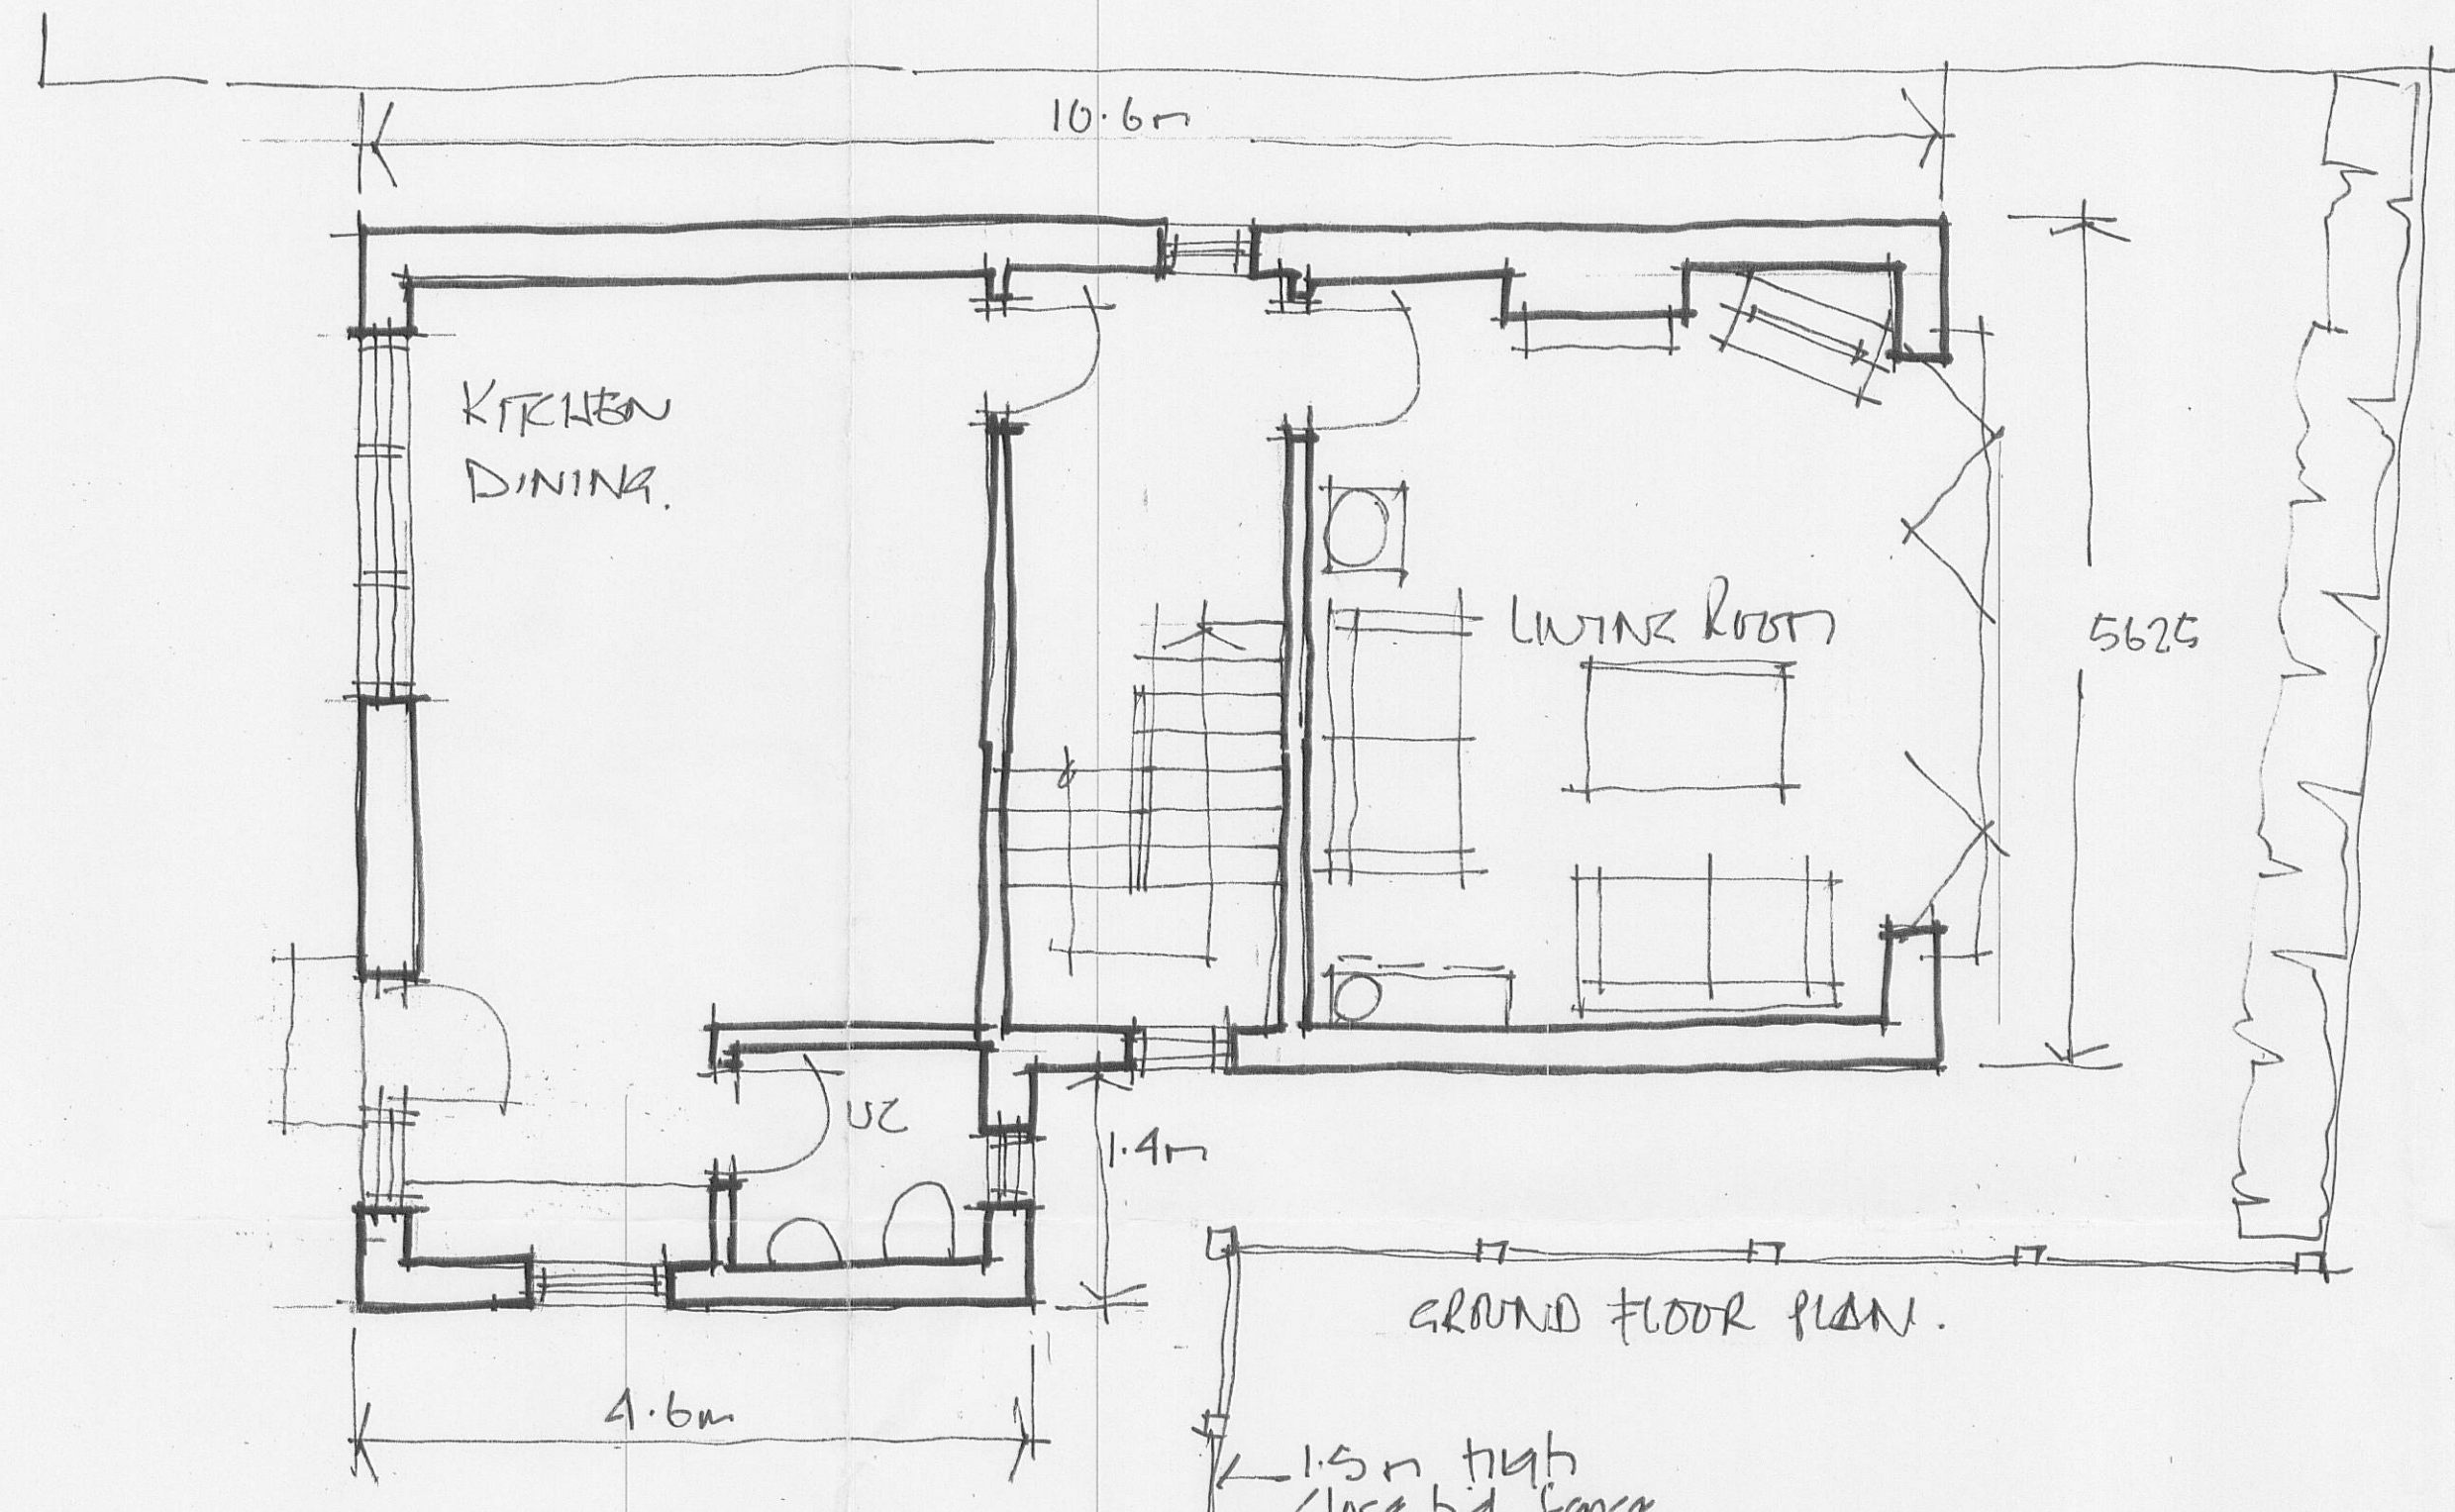


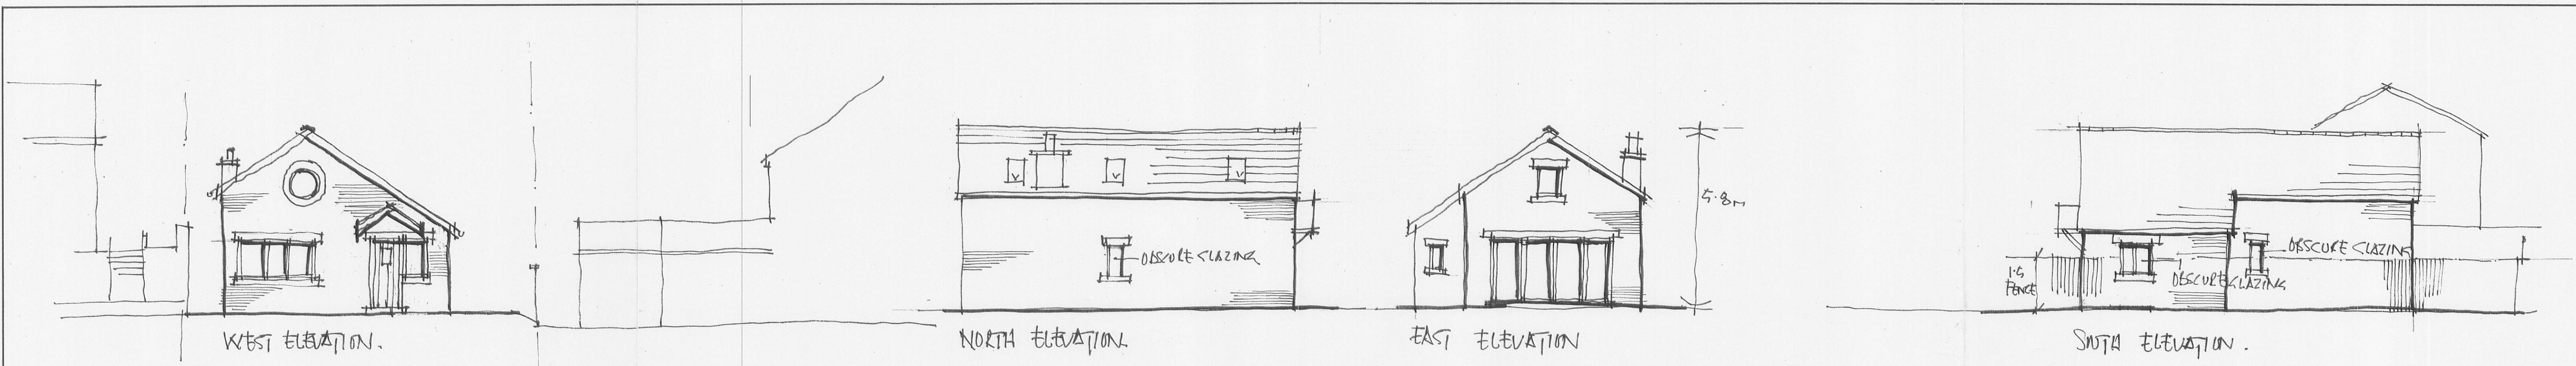

320100795P

AMENDED PLANS RECEIVED
DATE 22 DEC 2010

REV'D. SCHEME COMPLETELY
REDRAWN.

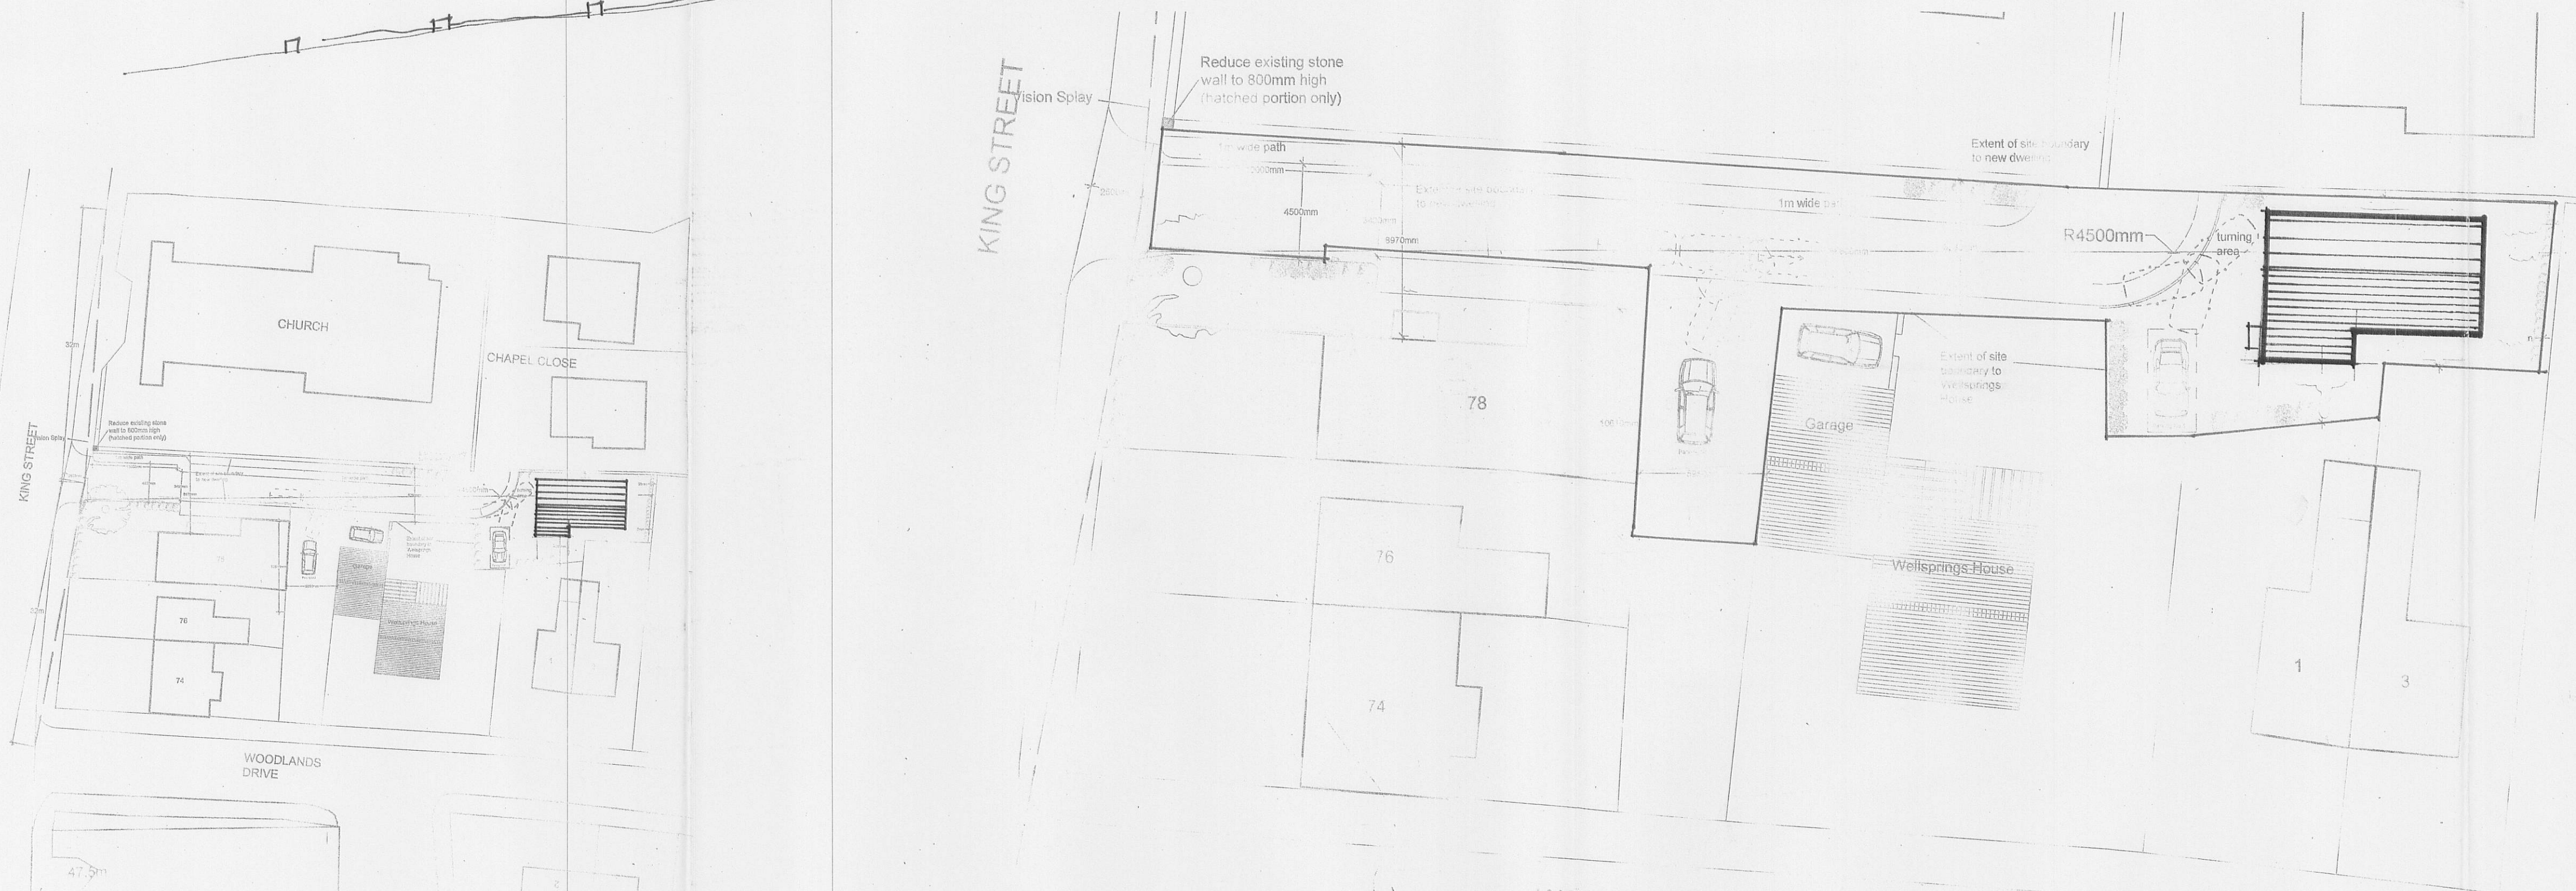

Part Site Plan 1:500 showing vision splay

1:200

WOODLANDS DRIVE

Client
MR & MRS BOWDEN

Job Title
PROPOSED NEW DWELLING
AT WELLSPRINGS
LIBERTY

Drawing Title
PROPOSED PLANS ELEV.
SITE LAYOUT

Scale
1:50 1:100 1:200 1:500 1:1000

Date
DEC 2010

Drawn
AK

spa
SUNDERLAND PEACOCK & ASSOCIATES LTD.
HAZELHIRE, PIMLICO ROAD, CLITHEROE,
LANCASHIRE, B67 2AG
T 01200 423178 F 01200 427328
E info@sunderlandpeacock.com
www.sunderlandpeacock.com

3887 - 02D.