



320100800P

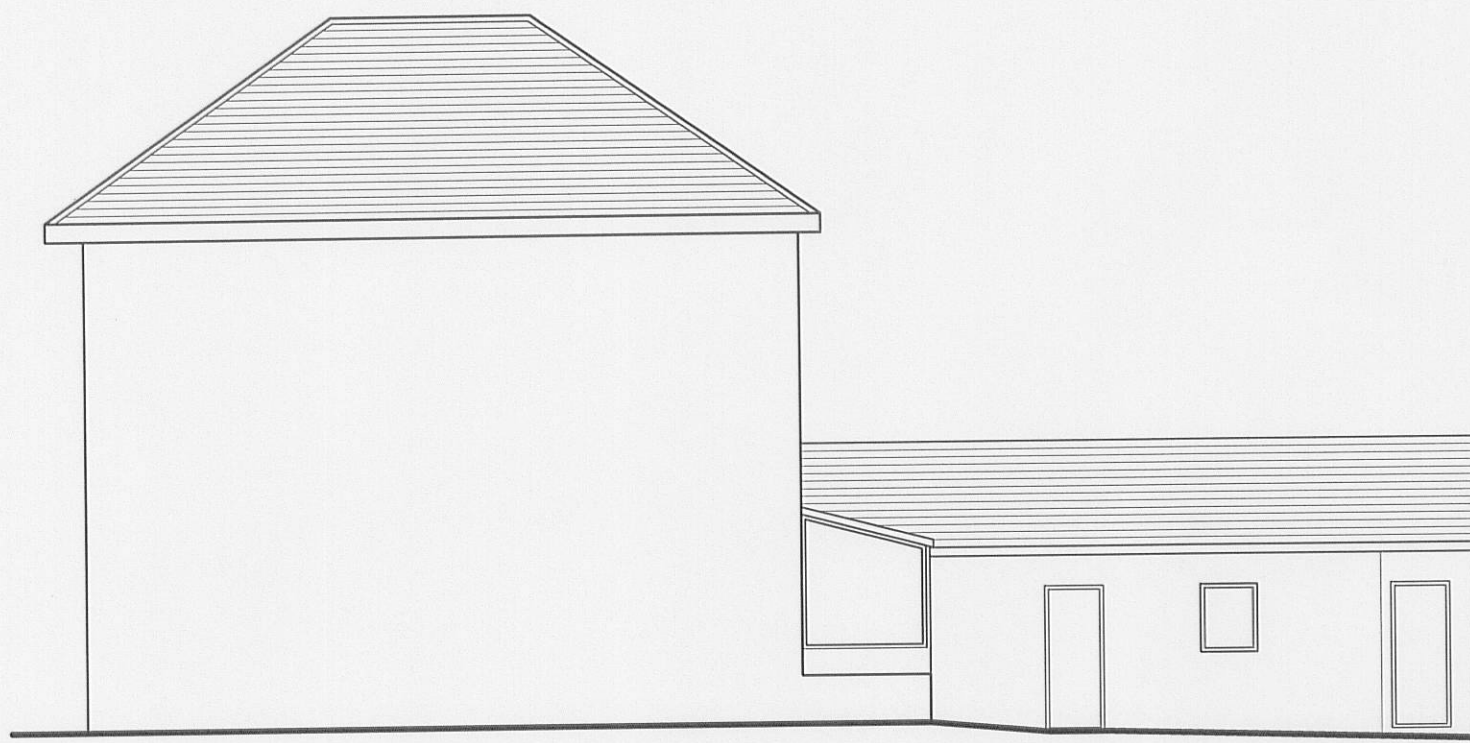

Existing South Elevation 32 Pimlico Road

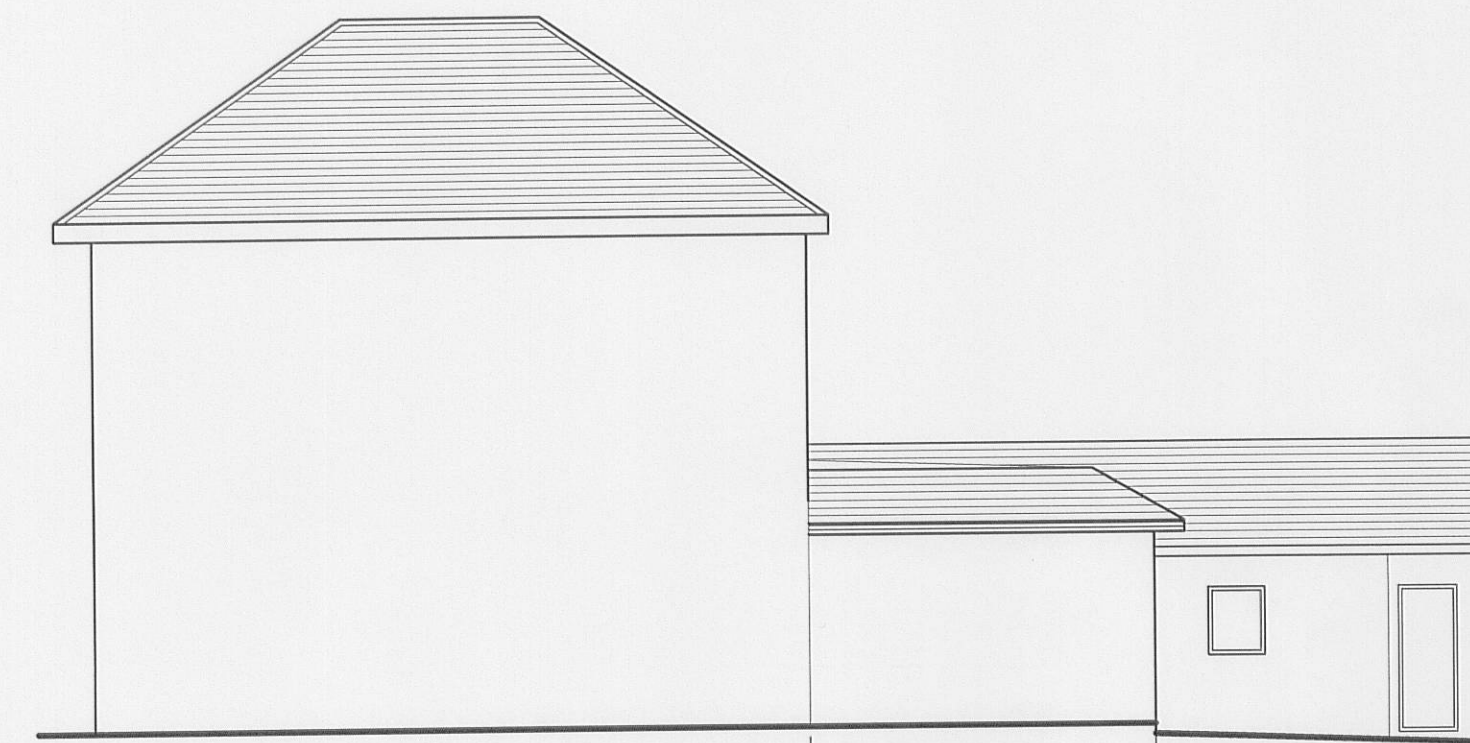


Proposed South Elevation 32 Pimlico Road




Existing East Elevation 32 Pimlico Road



Proposed East Elevation 32 Pimlico Road

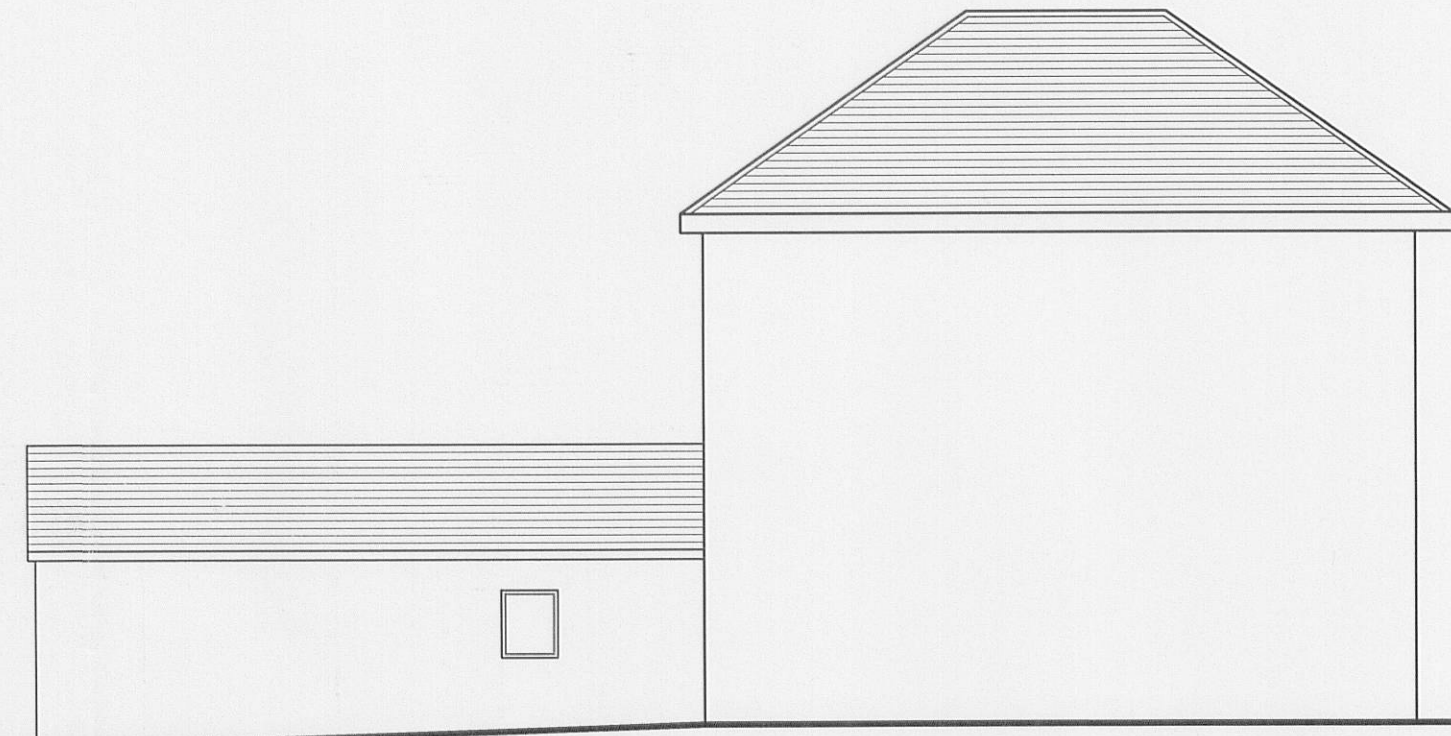

Existing North Elevation 32 Pimlico Road

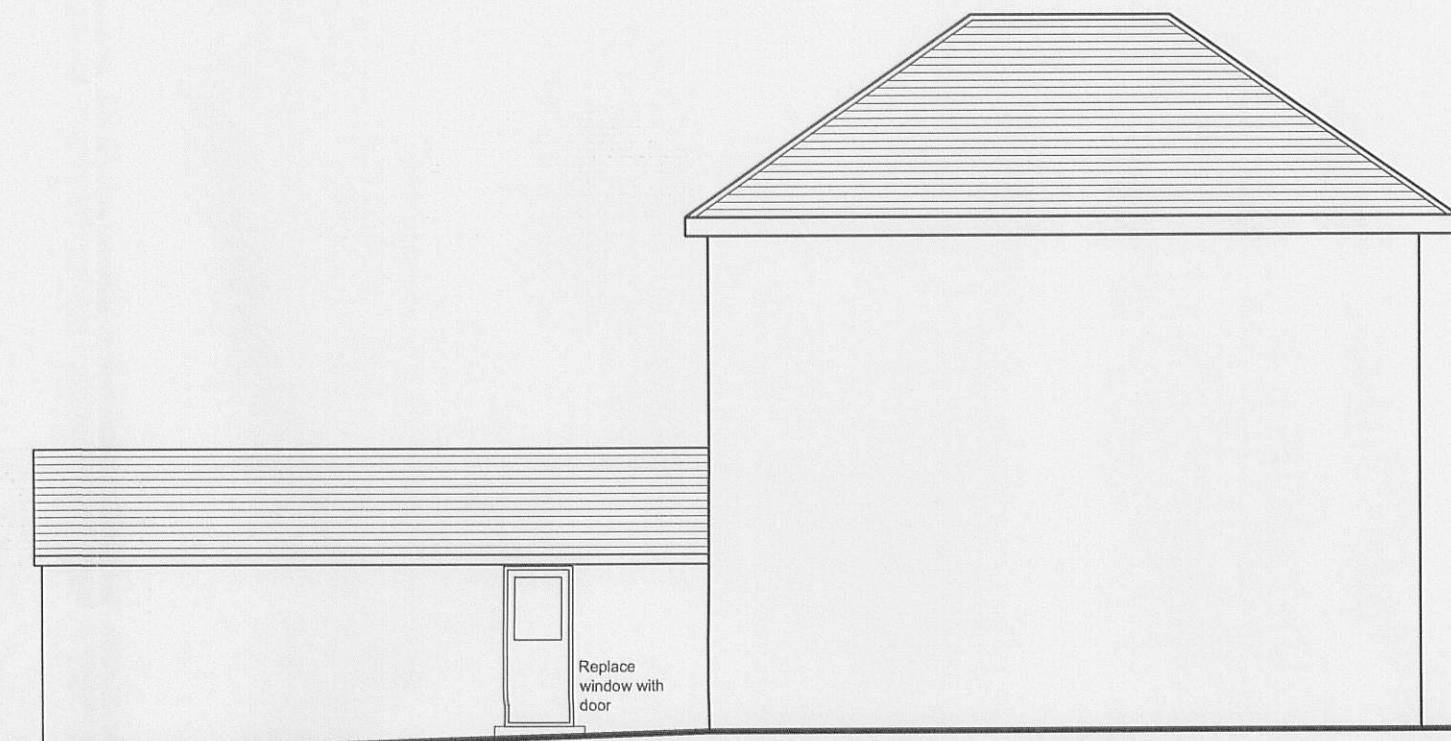

Proposed North Elevation 32 Pimlico Road




Existing South Elevation 34 Pimlico Road



Proposed South Elevation 34 Pimlico Road


320100800P

32 Pimlico Road

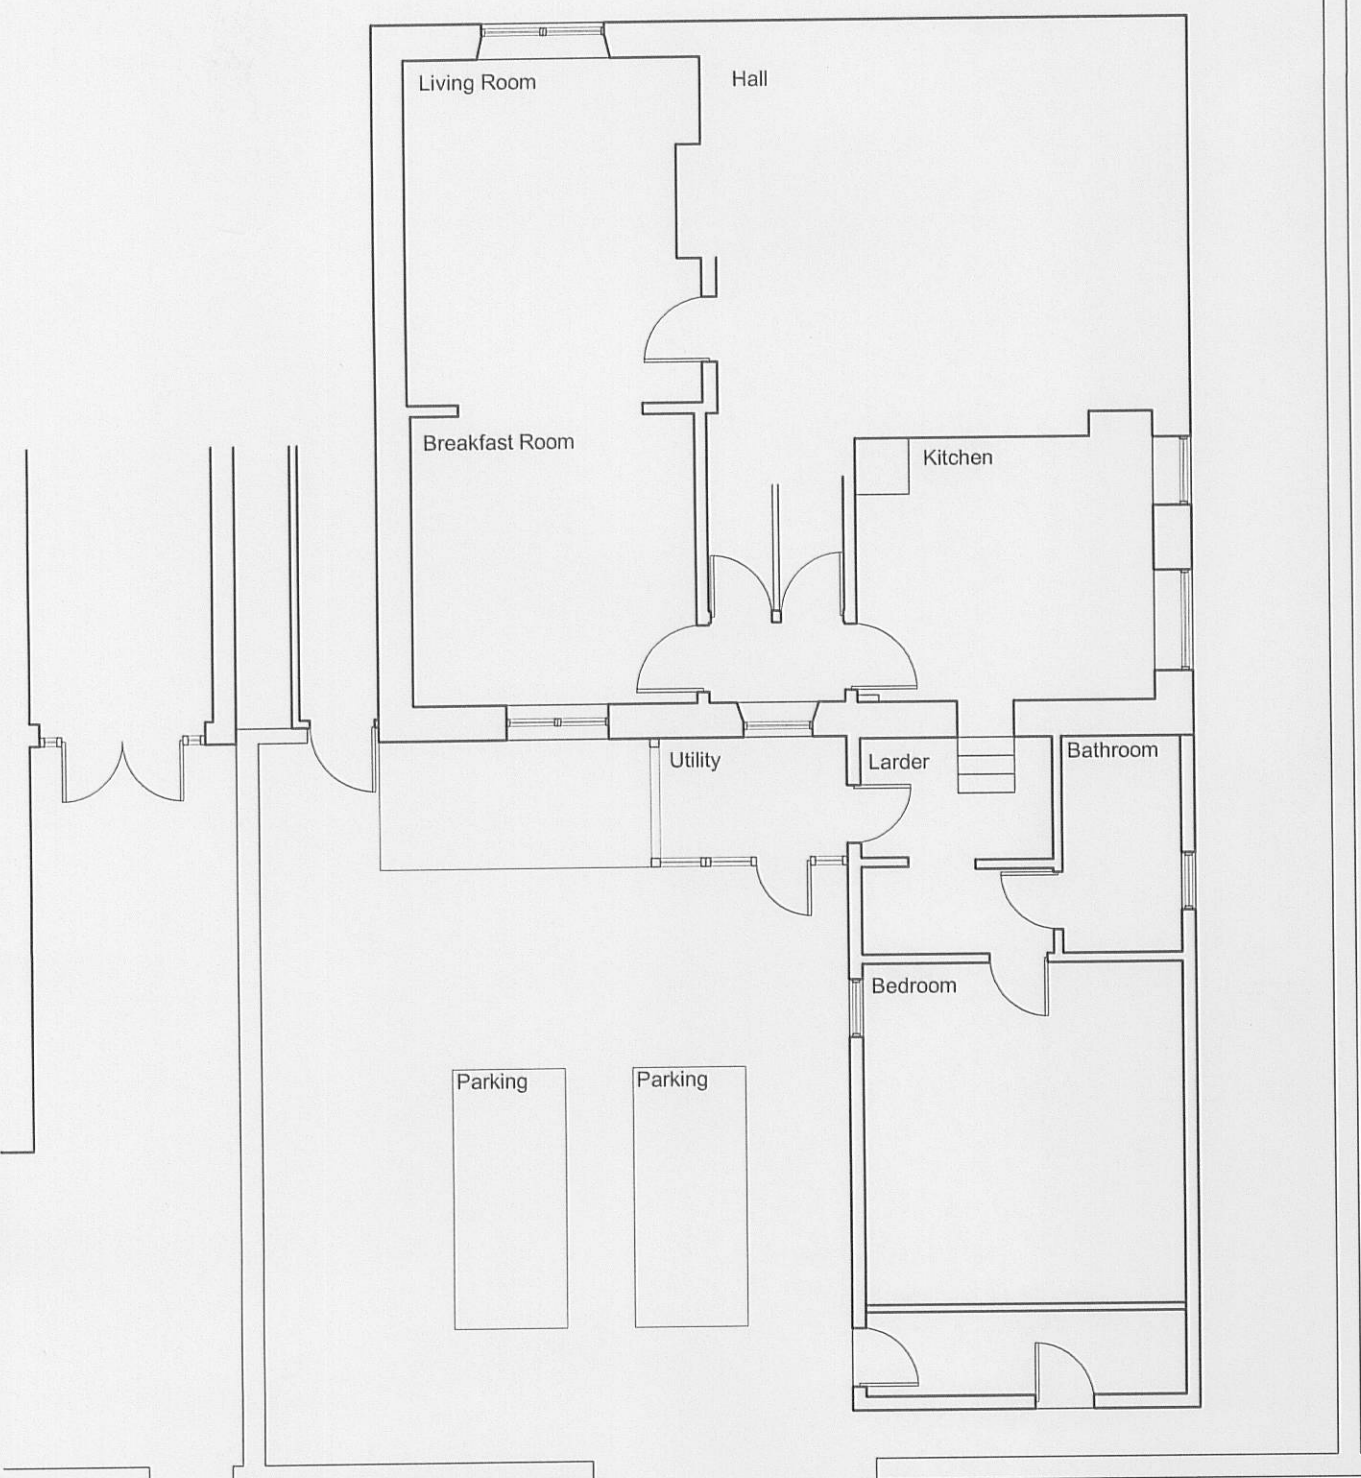


Existing Ground Floor Plan

34 Pimlico Road

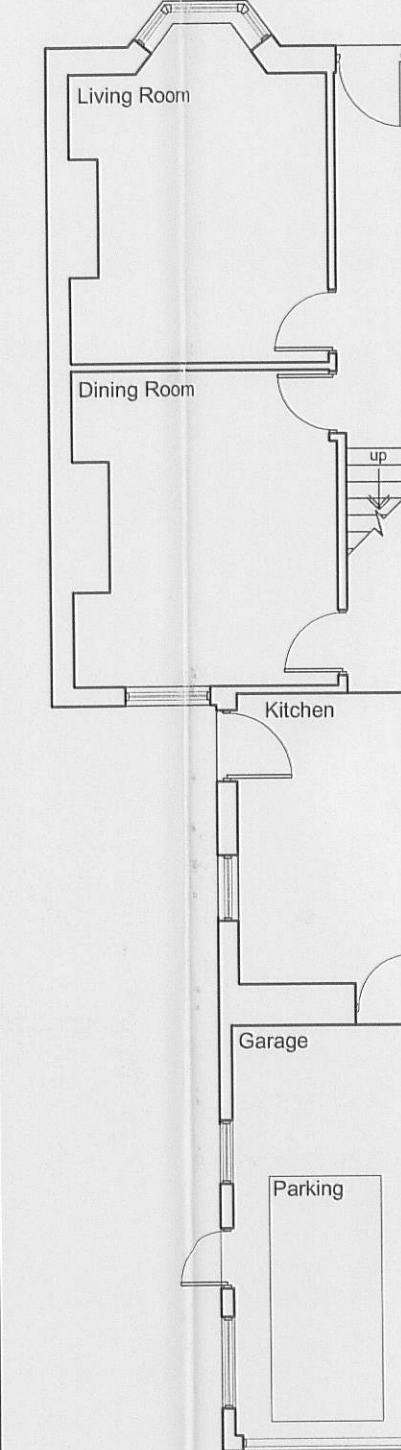



AMENDED PLANS RECEIVED
DATE 13/12/10

32 Pimlico Road

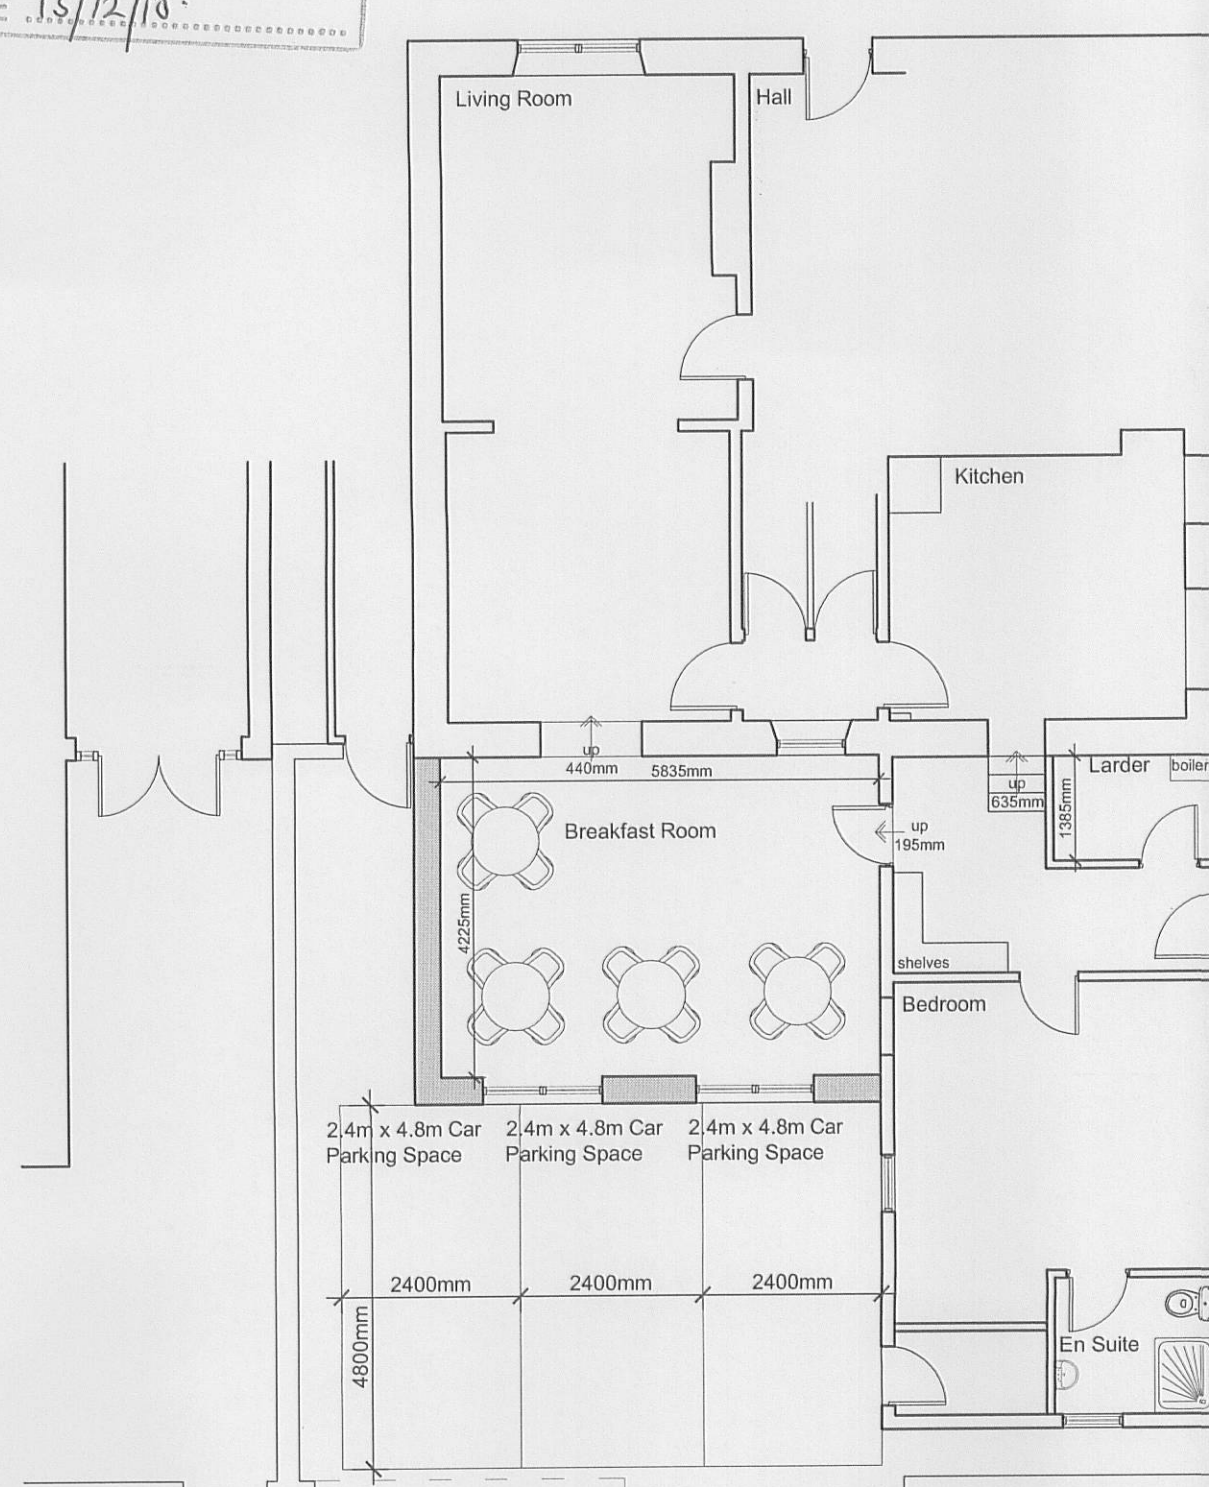

Proposed Ground Floor Plan


34 Pimlico Road

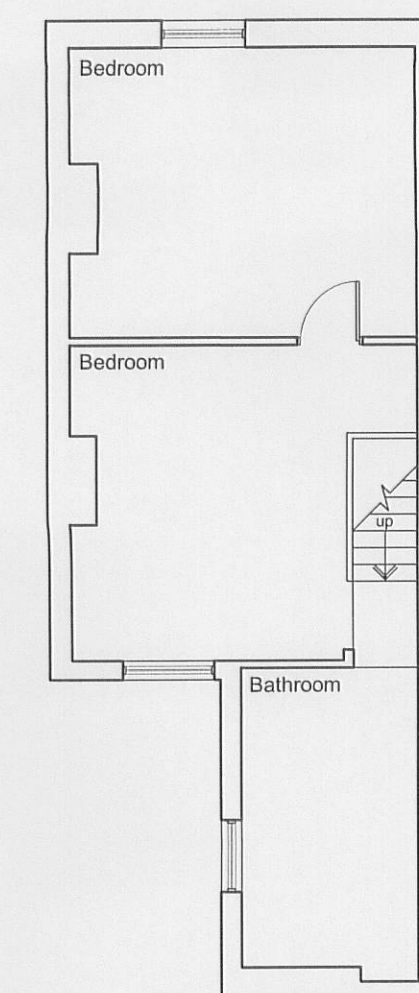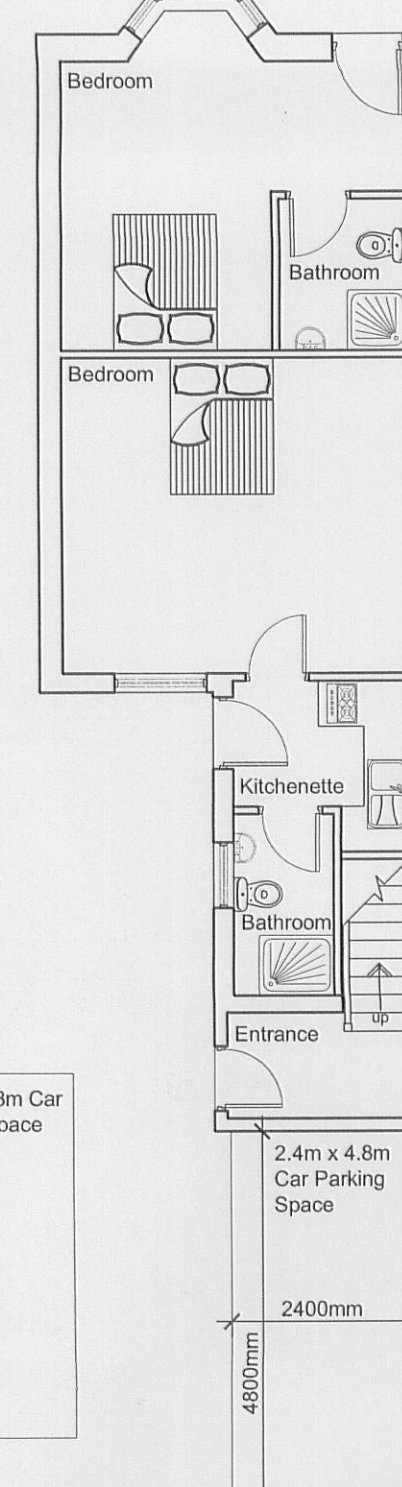

Existing First Floor Plan 34 Pimlico Road



Proposed First Floor Plan 34 Pimlico Road

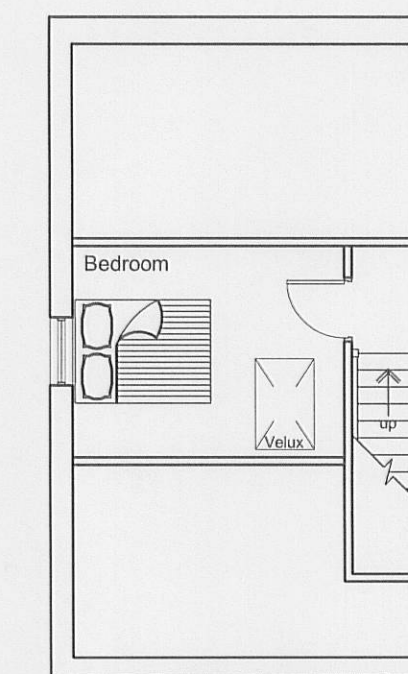

Proposed Second Floor Plan 34 Pimlico Road

Rev D. Amendments to 32 Pimlico Road: Overall height of proposed extension reduced by 450mm, external door removed from breakfast room south elevation, external window on existing north elevation changed to door, existing door on east elevation changed to window, north elevation added. 10.12.10 AMH
Rev C. Garage removed - parking space amended and dimensions added to rear parking 21.07.10 GI
Rev B. Garden wall cut back further to allow additional parking space to rear of 32 Pimlico Road as requested by Highways Agency 09.07.10 AMH
Rev A. Existing garden wall cut back to allow for parking and neighbouring property indicated 23.04.10 JB

Client	
Mr Chris Ball	
Job Title	
Proposed Alterations to 34 Pimlico Road and Proposed Extension to 32 Pimlico Road Clitheroe	
AMENDED PLANS RECEIVED	
DATE 13/12/10	
Drawing Title	
Existing and Proposed Plans and Elevations	
DIRECTOR OF DEVELOPMENT	
13 DEC 2010	
FOR THE ATTENTION OF	
Scale	Date
1:100 @A1	Jan 2010
Drawn	A Harrison

320100800P