



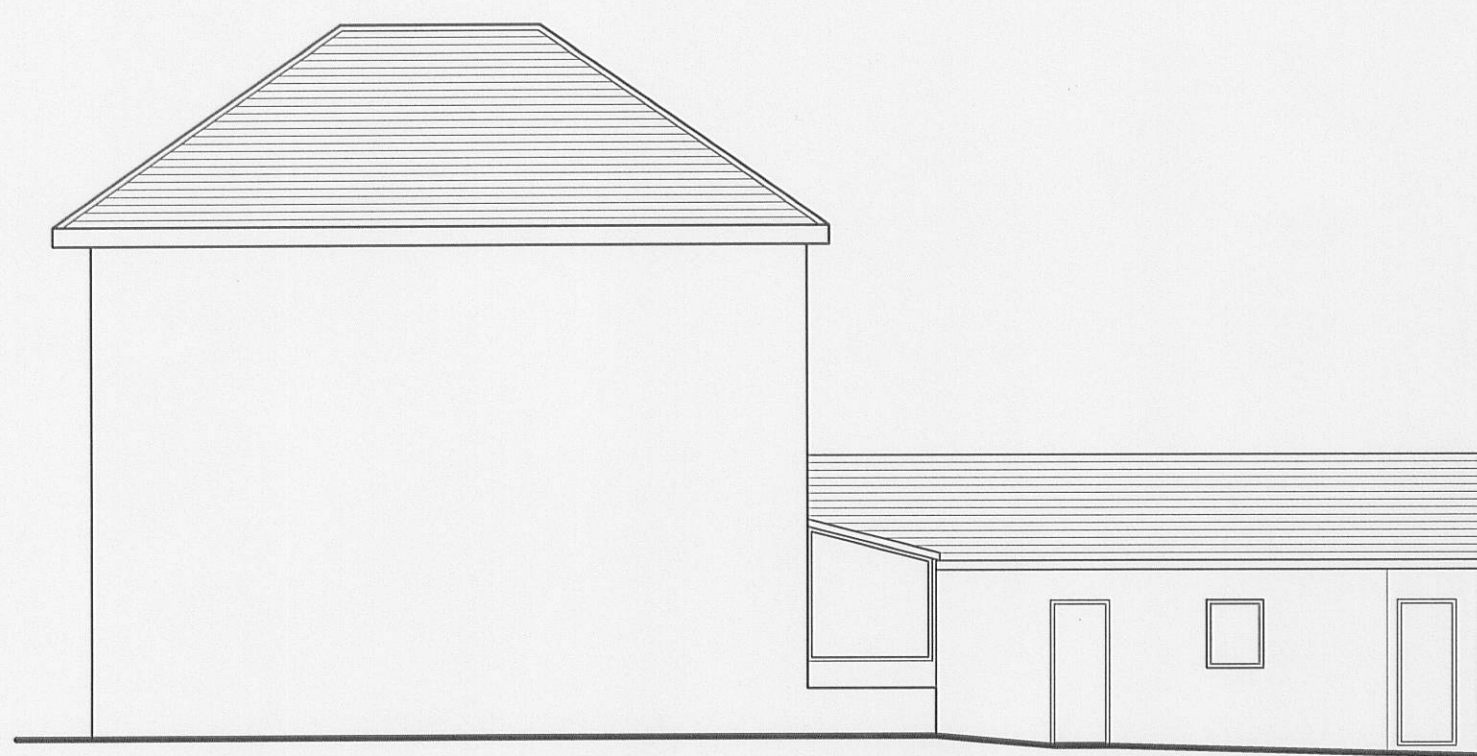

Existing South Elevation 32 Pimlico Road

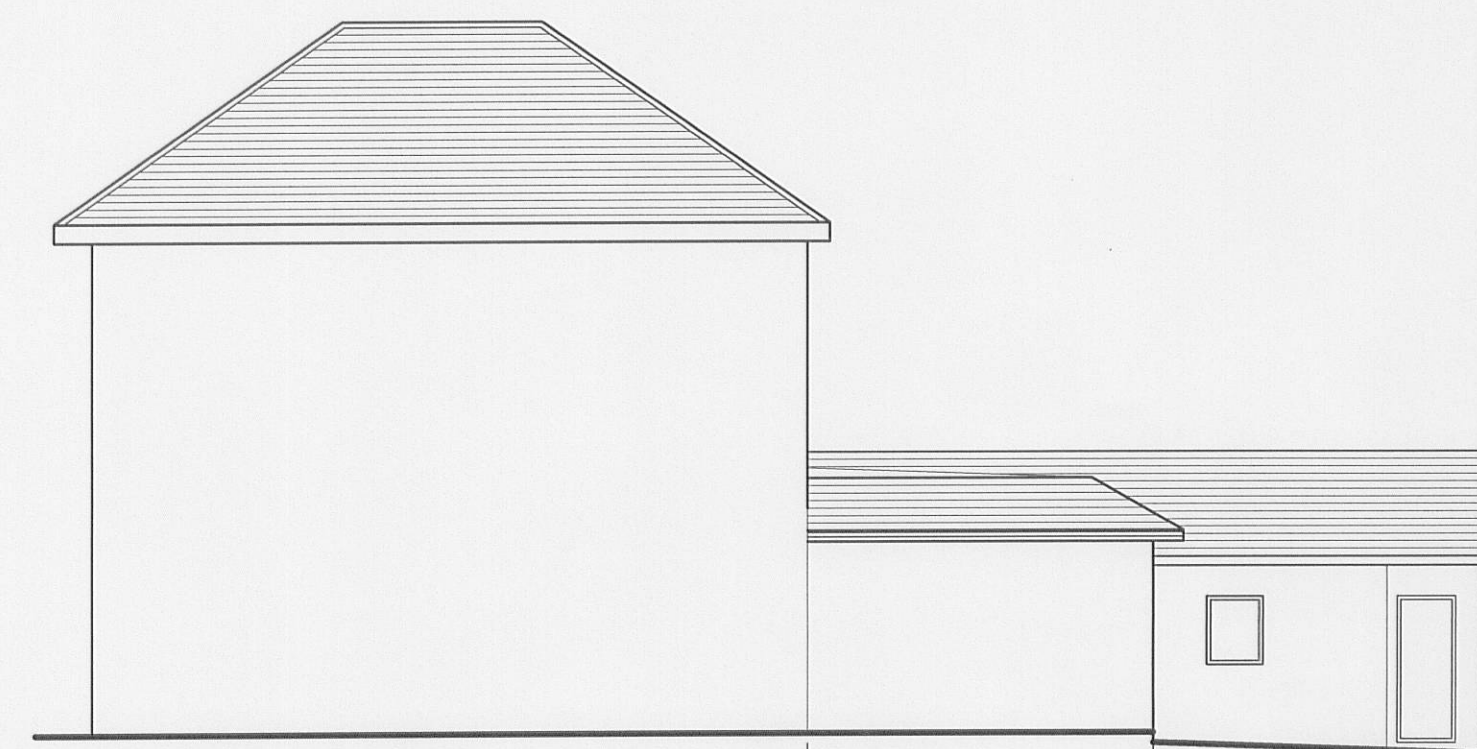


Proposed South Elevation 32 Pimlico Road



Existing East Elevation 32 Pimlico Road



Proposed East Elevation 32 Pimlico Road

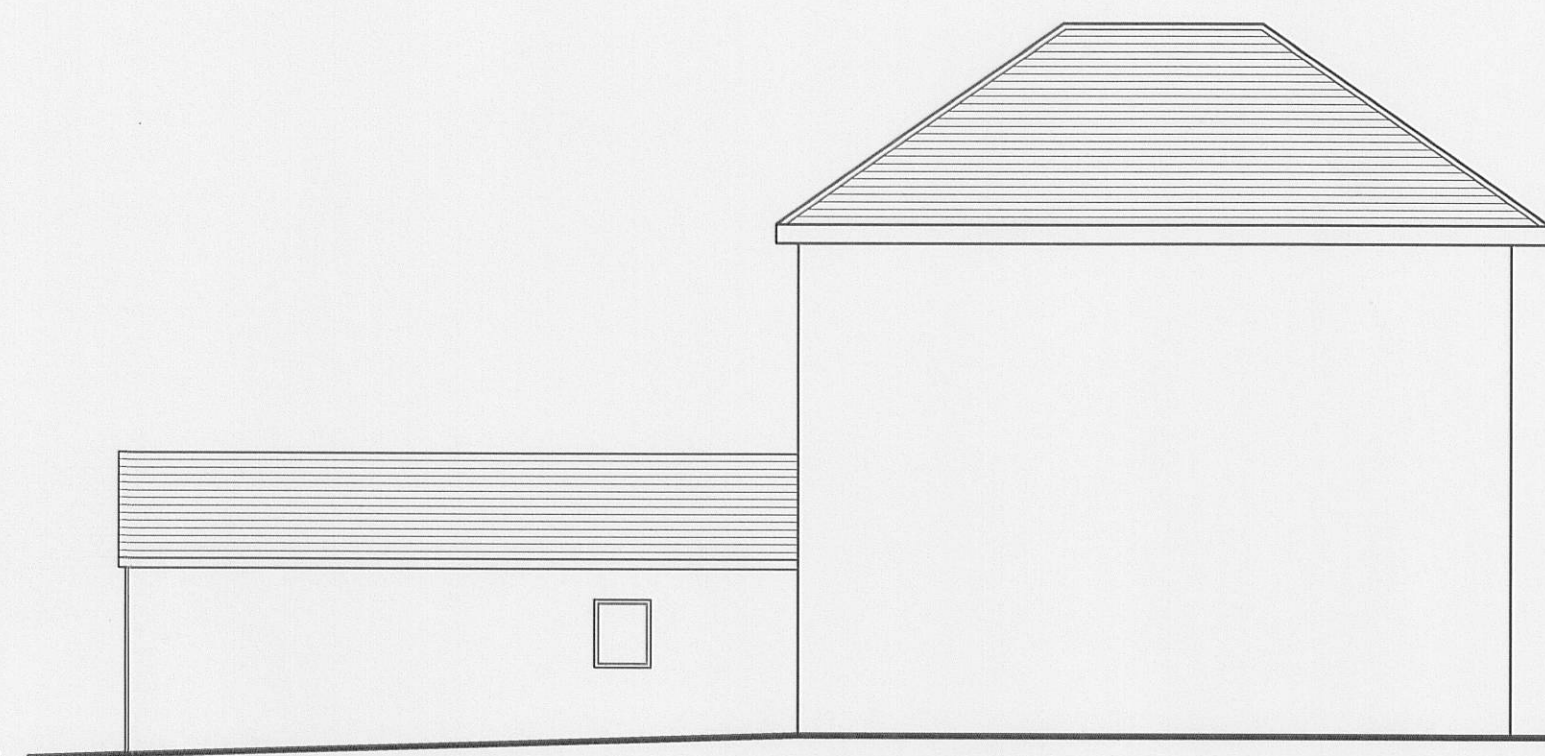

Existing North Elevation 32 Pimlico Road



Proposed North Elevation 32 Pimlico Road




Existing South Elevation 34 Pimlico Road




Proposed South Elevation 34 Pimlico Road

32 Pimlico Road

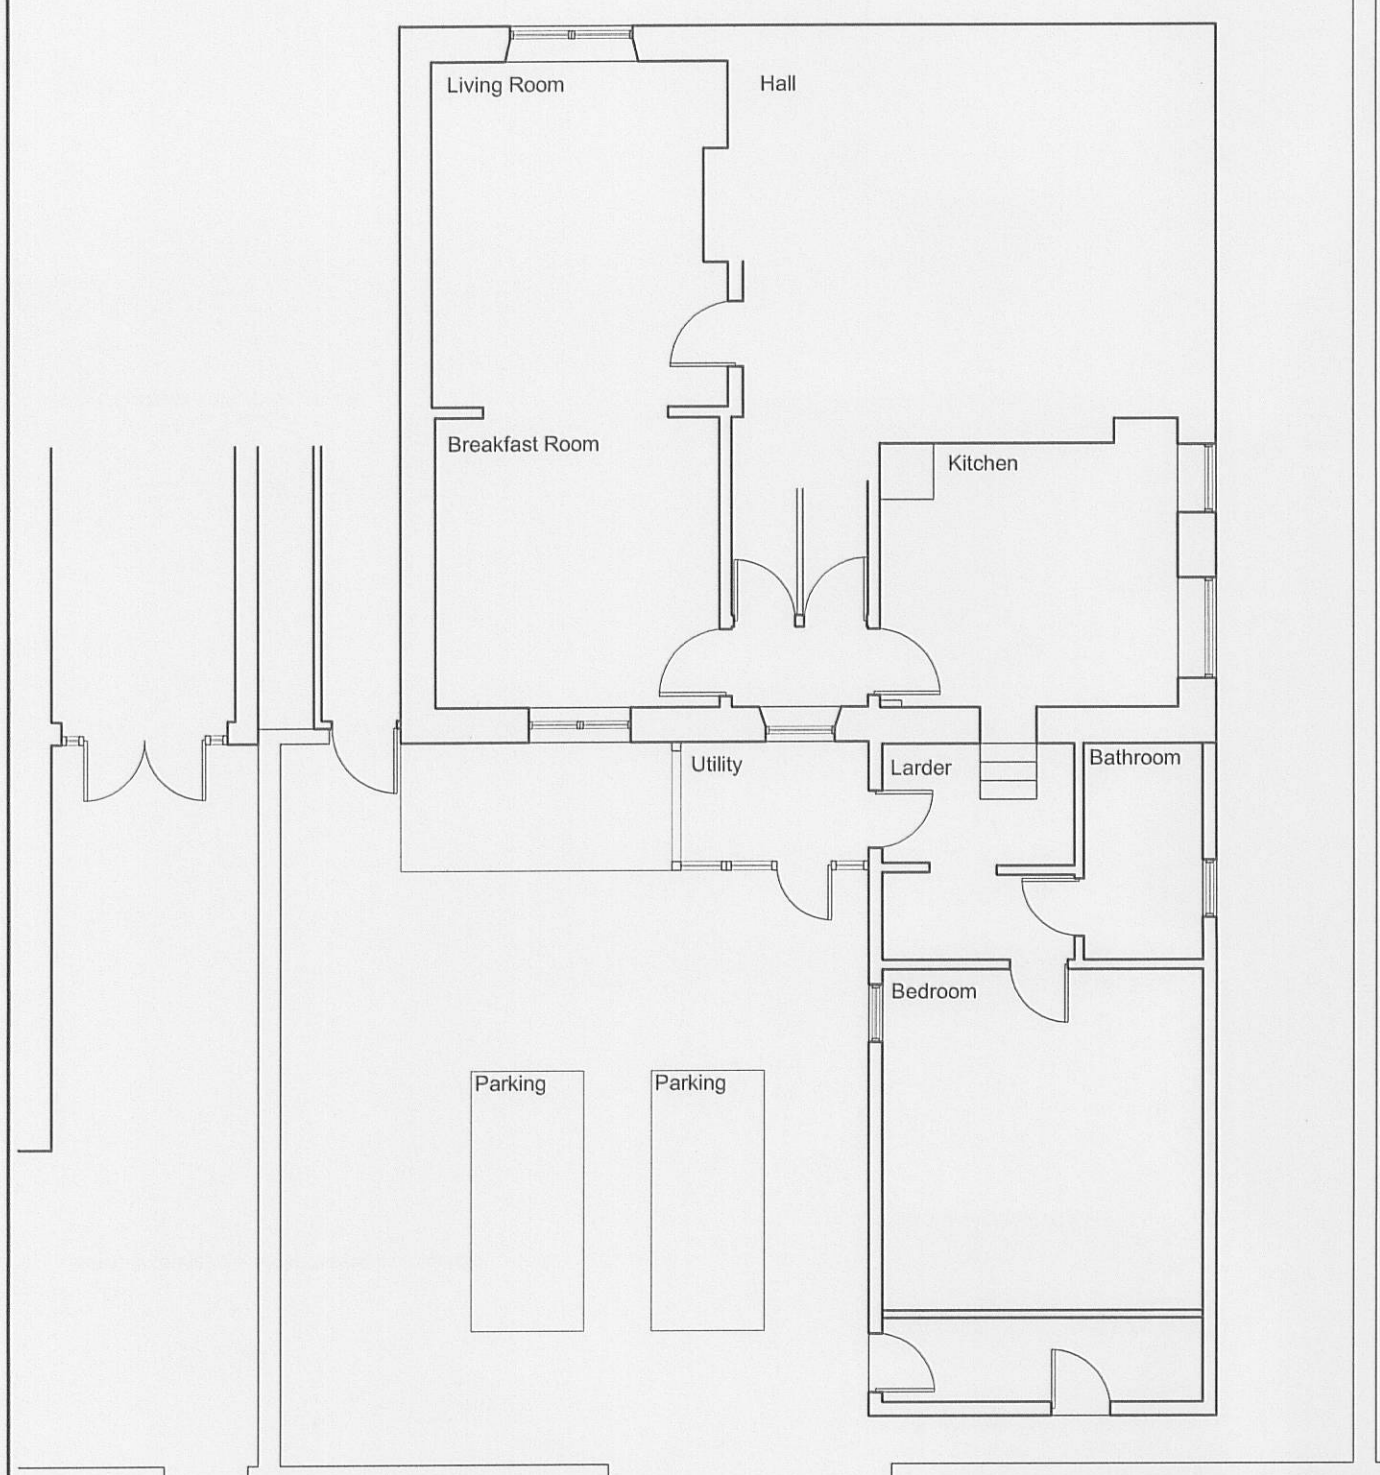

Existing Ground Floor Plan

34 Pimlico Road

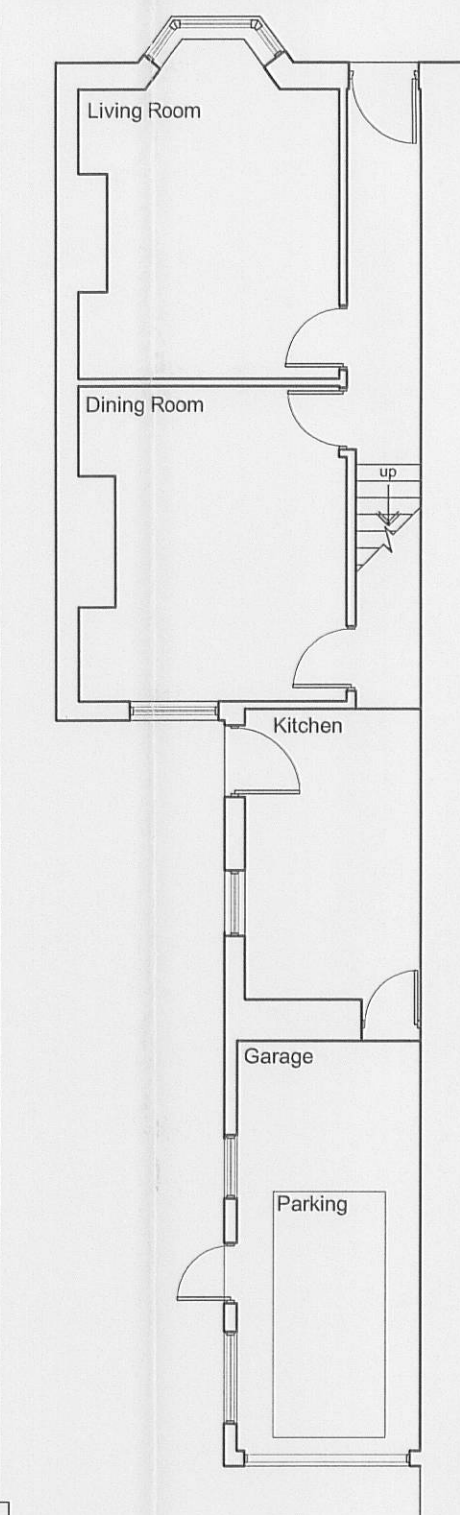


Proposed Ground Floor Plan


AMENDED PLANS RECEIVED
DATE 15/12/10

320100800P


32 Pimlico Road

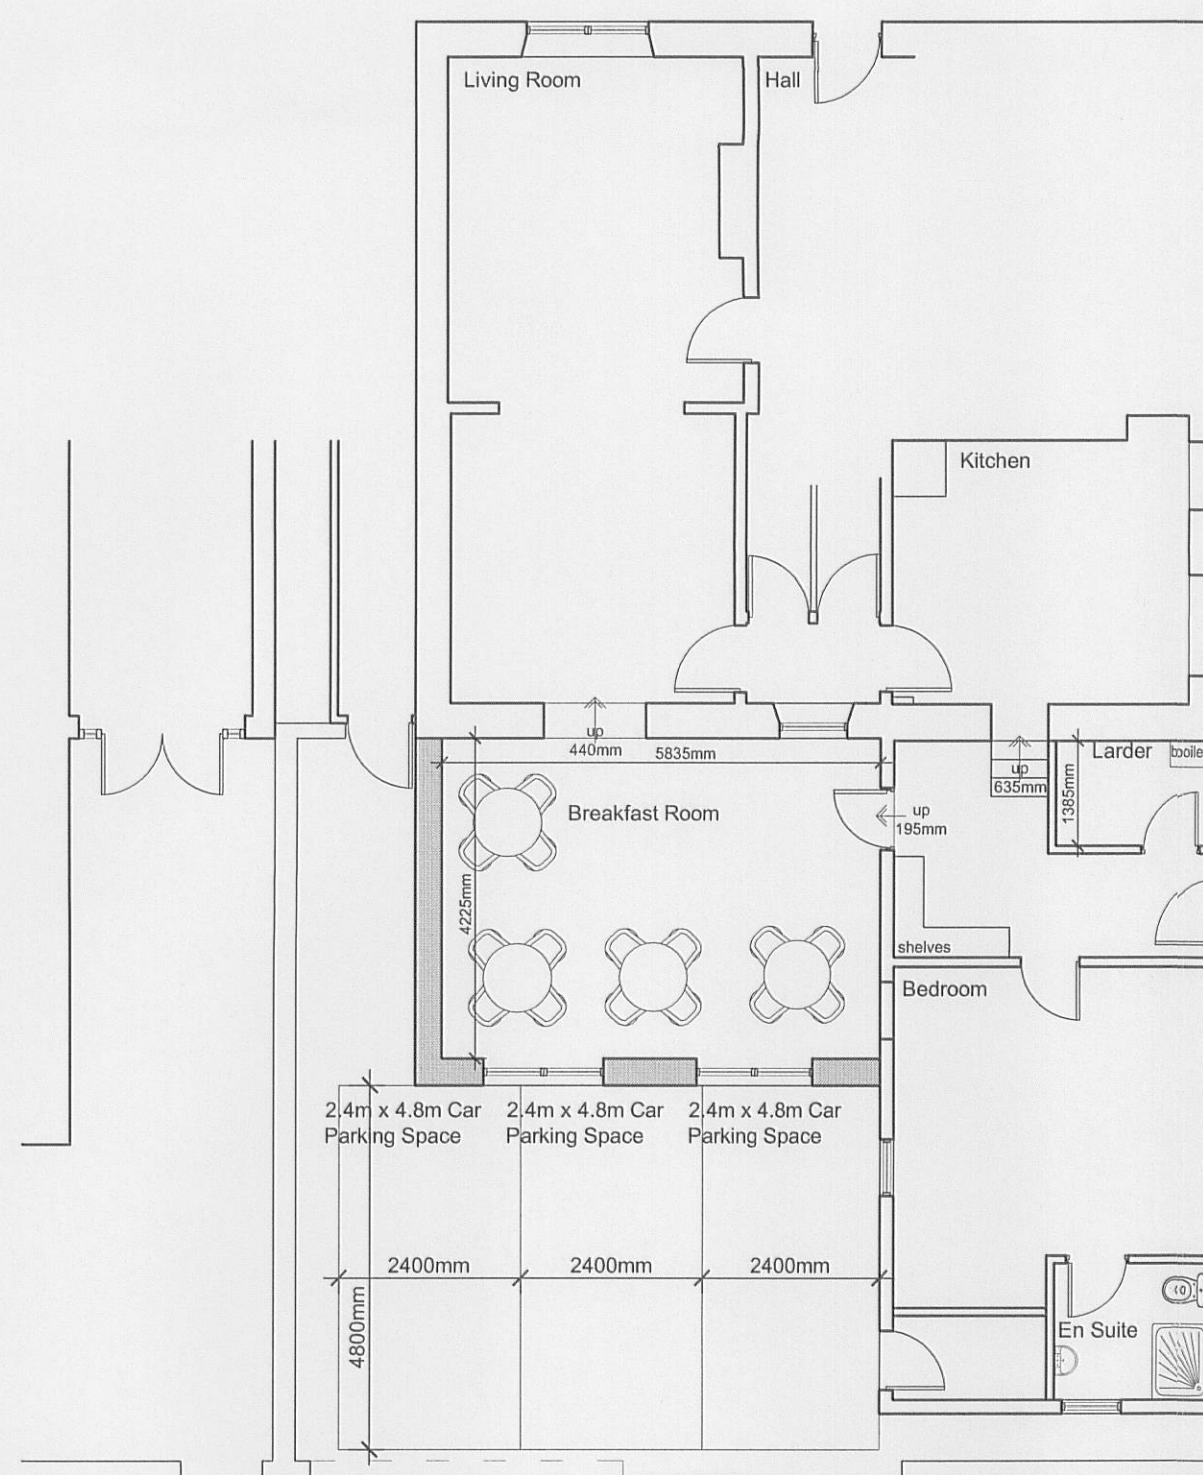


34 Pimlico Road

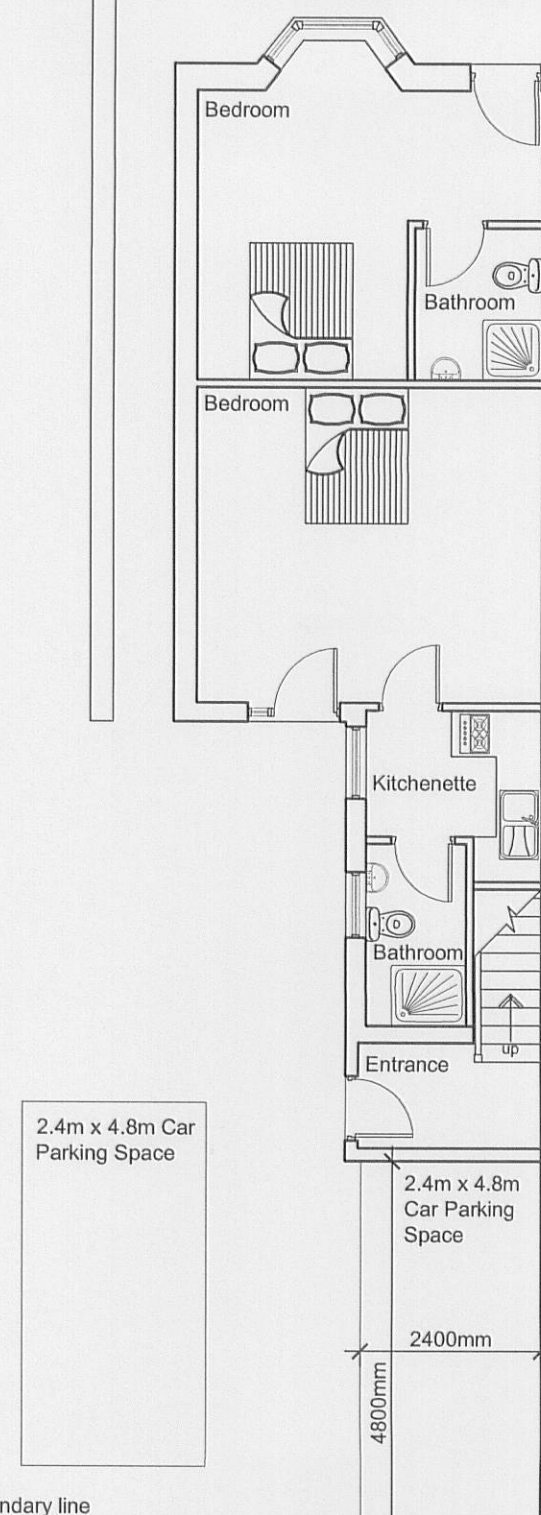

Existing First Floor Plan 34 Pimlico Road

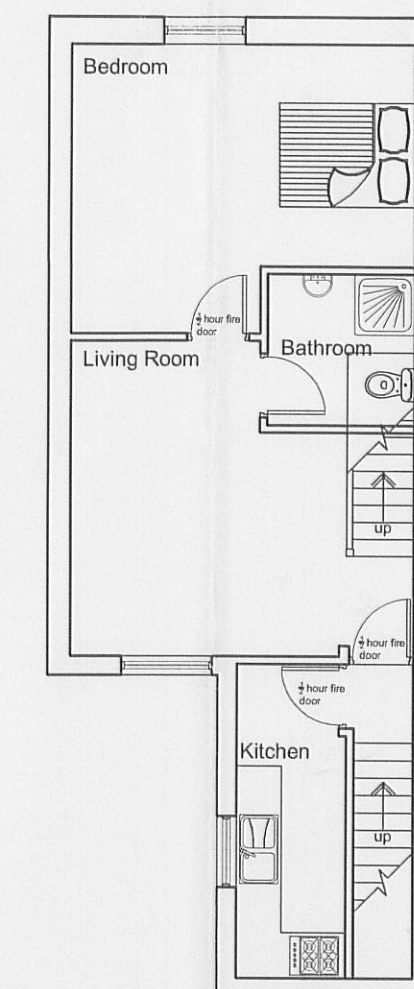

Proposed First Floor Plan 34 Pimlico Road

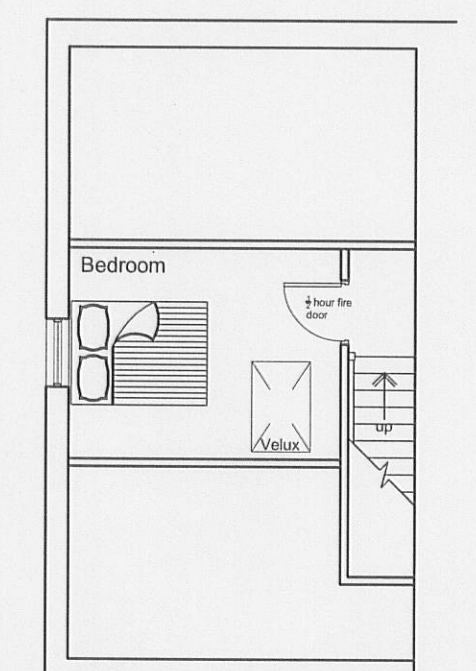

Proposed Second Floor Plan 34 Pimlico Road

Rev E. Fire doors added to 34 Pimlico Road first and second floors. Fire compartmentation formed to first floor Kitchen 14.12.10 AMH
Rev D. Amendments to 32 Pimlico Road: Overall height of proposed extension reduced by 450mm, external door removed from breakfast room south elevation, external window on existing north elevation changed to door, existing door on east elevation changed to window, north elevation added. 10.12.10 AMH
Rev C. Garage removed - parking space amended and dimensions added to rear parking 21.07.10 GI
Rev B. Garden wall cut back further to allow additional parking space to rear of 32 Pimlico Road as requested by Highways Agency 09.07.10 AMH
Rev A. Existing garden wall cut back to allow for parking and neighbouring property indicated 23.04.10 JB

Client
Mr Chris Ball

Job Title
Proposed Alterations to 34 Pimlico Road and Proposed Extension to 32 Pimlico Road Clitheroe

Drawing Title
Existing and Proposed Plans and Elevations
AMENDED PLANS RECEIVED
DATE 15/12/10
Scale 1:100 @A1
Date Jan 2010
Drawn A Harrison

320100800P

spa
SUNDERLAND PEACOCK & ASSOCIATES LTD.
HAZELMERE, PIMLICO ROAD, CLITHEROE
LANCASHIRE, BB7 2AG
T 01200 423178 F 01200 427328
E info@sunderlandpeacock.com
www.sunderlandpeacock.com

3990 -01E