



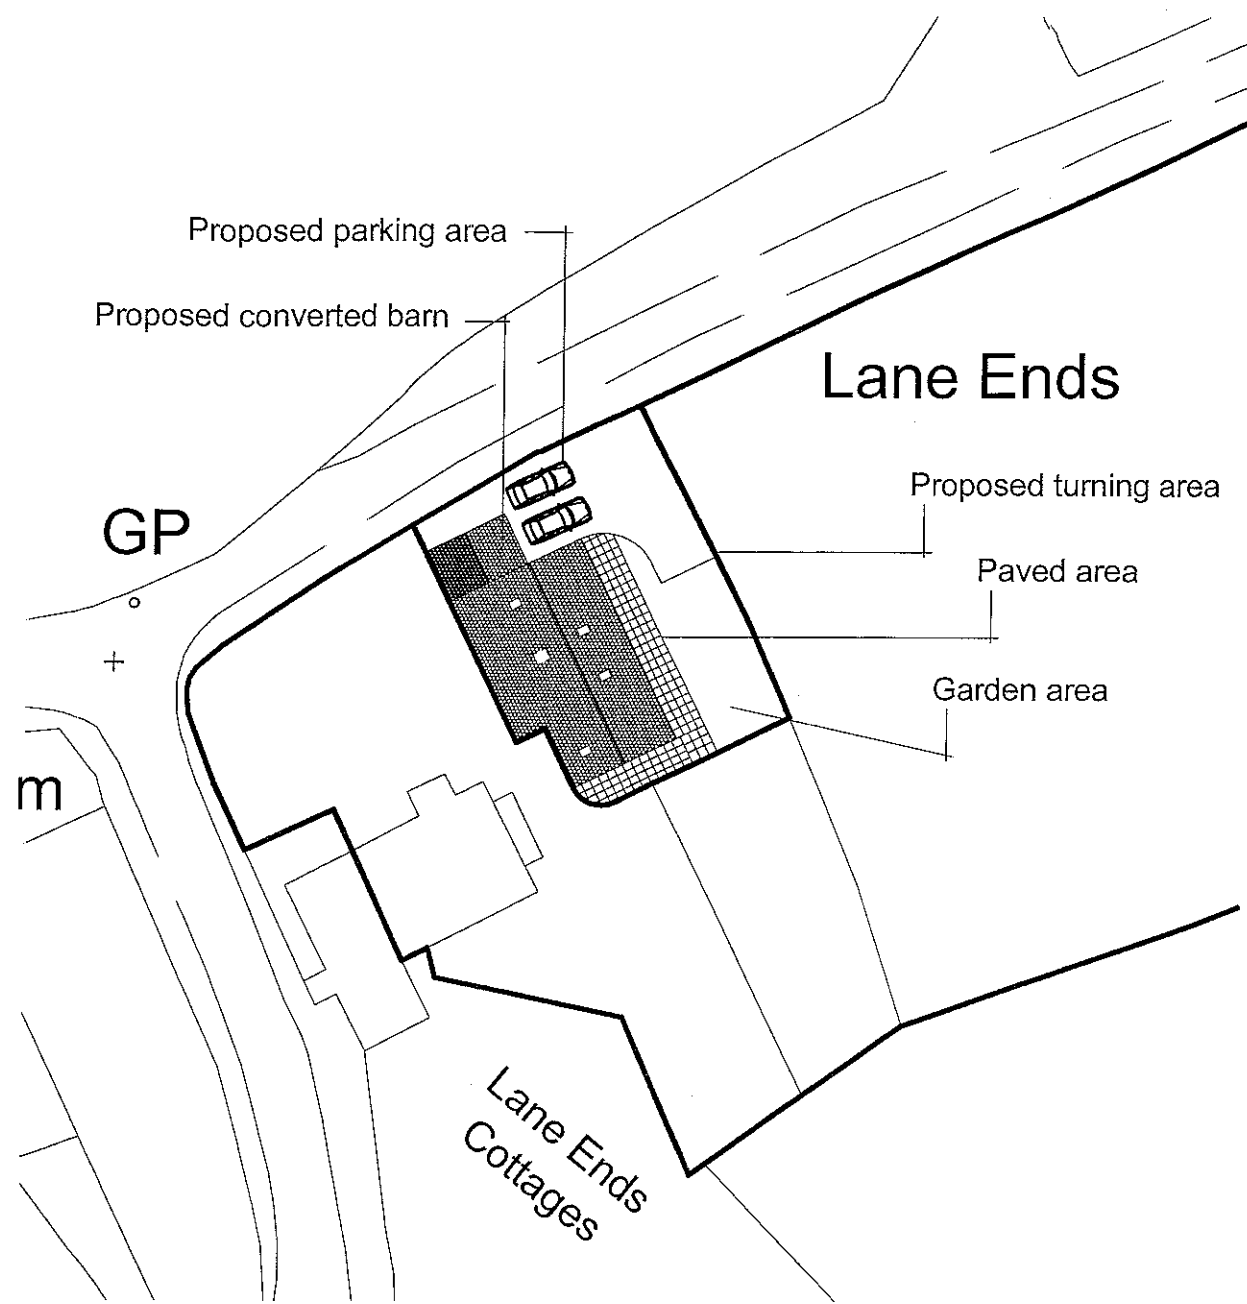

Proposed Site Plan 1:500

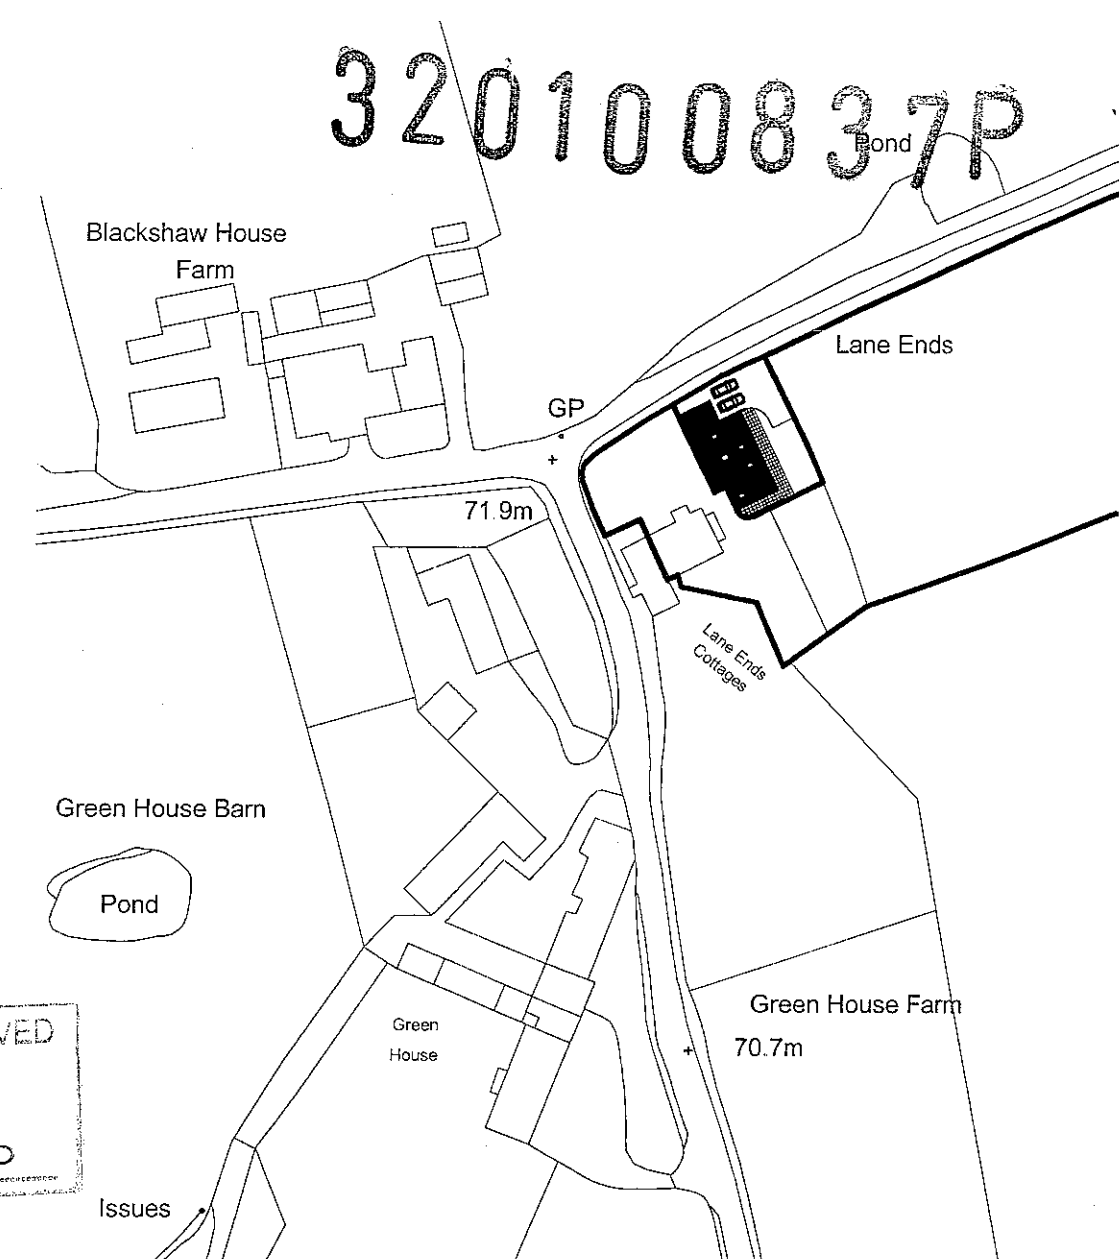

Ordnance Survey © Crown Copyright 2010 All rights reserved Licence number 100020449

Proposed Location Plan 1:1250

Notes:


All work is to be carried out to the latest current British standards Codes of Practice and recognised working practices

All work and materials should comply with Health and Safety legislation.

All dimensions are in millimetres where explicitly shown otherwise.

The contractor should check and certify all dimensions as work proceeds and notify the architect of any discrepancies.

Do not scale off the drawings, if in doubt ask.

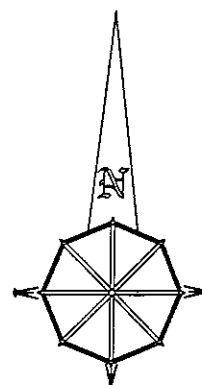

Chartered Surveyors
34 Wellgate
Clitheroe
Lancashire BB7 2DP

T: 01200 442301
F: 01200 442302
Email: info@ghaonline.co.uk

PLANNING DRAWINGS - existing and proposed elevations floor plans and existing site plan.

Amendment A: 13.12.10 further to comments made by LPA reduce window openings. Submit plans to LPA for approval

Title: Location Plan of
Proposed Barn Conversion
Lane Ends,
Nightfield Lane
Balderstone
BB2 7LJ

Project No: Tay/070/1077/02

Drawn: RB

Client: Mr M. Taylor

Date: 13.07.10

Scale: 1:500/1250

Amendments:

A