

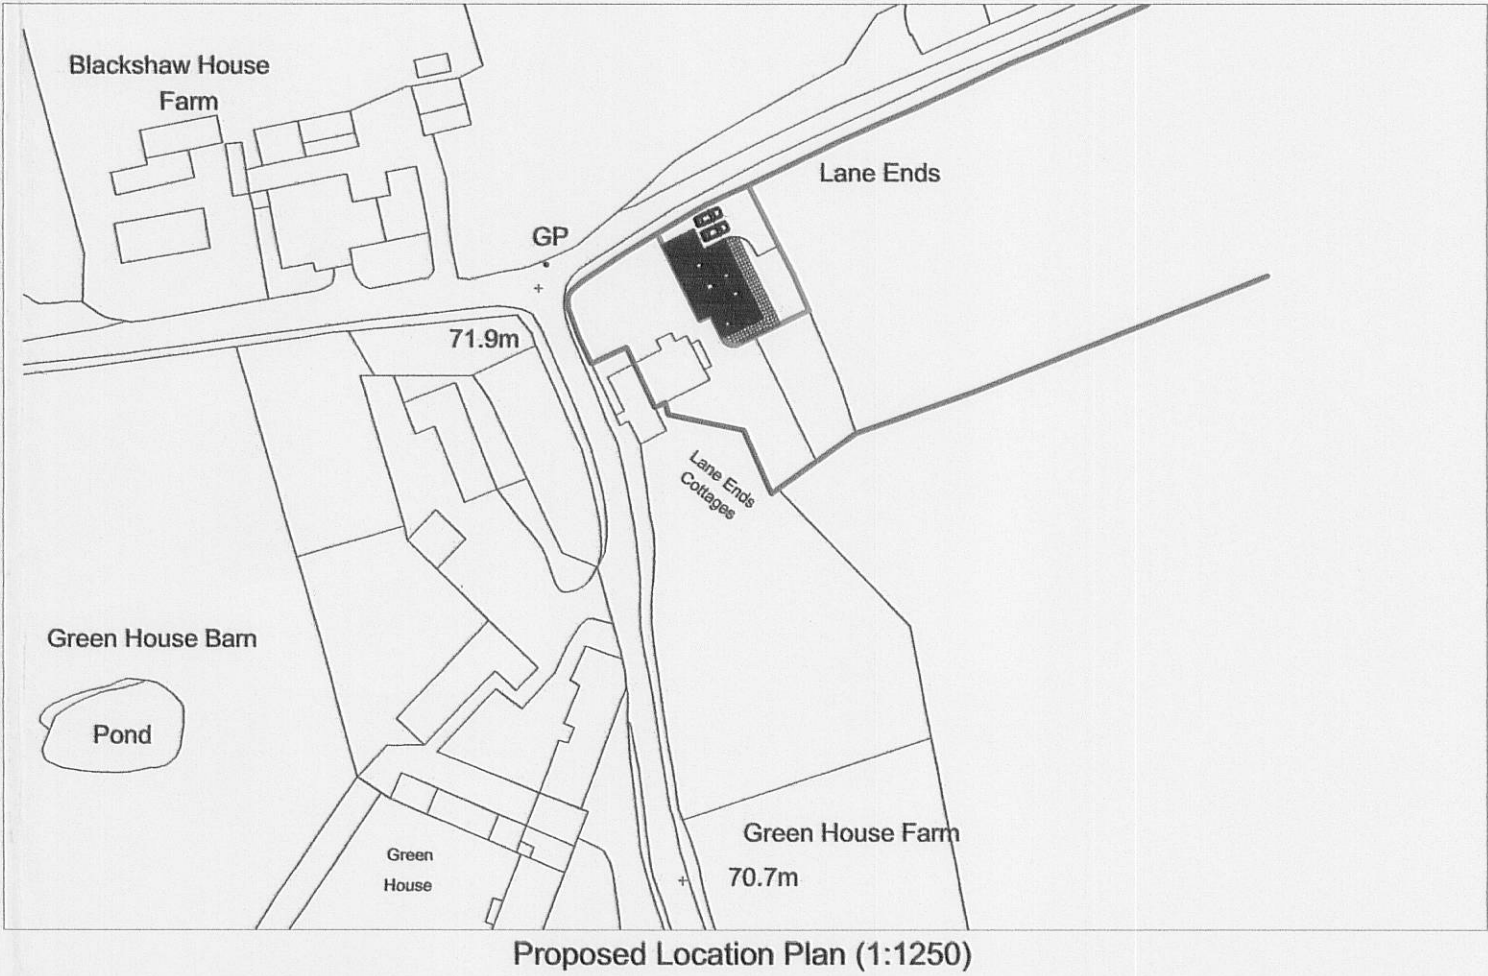
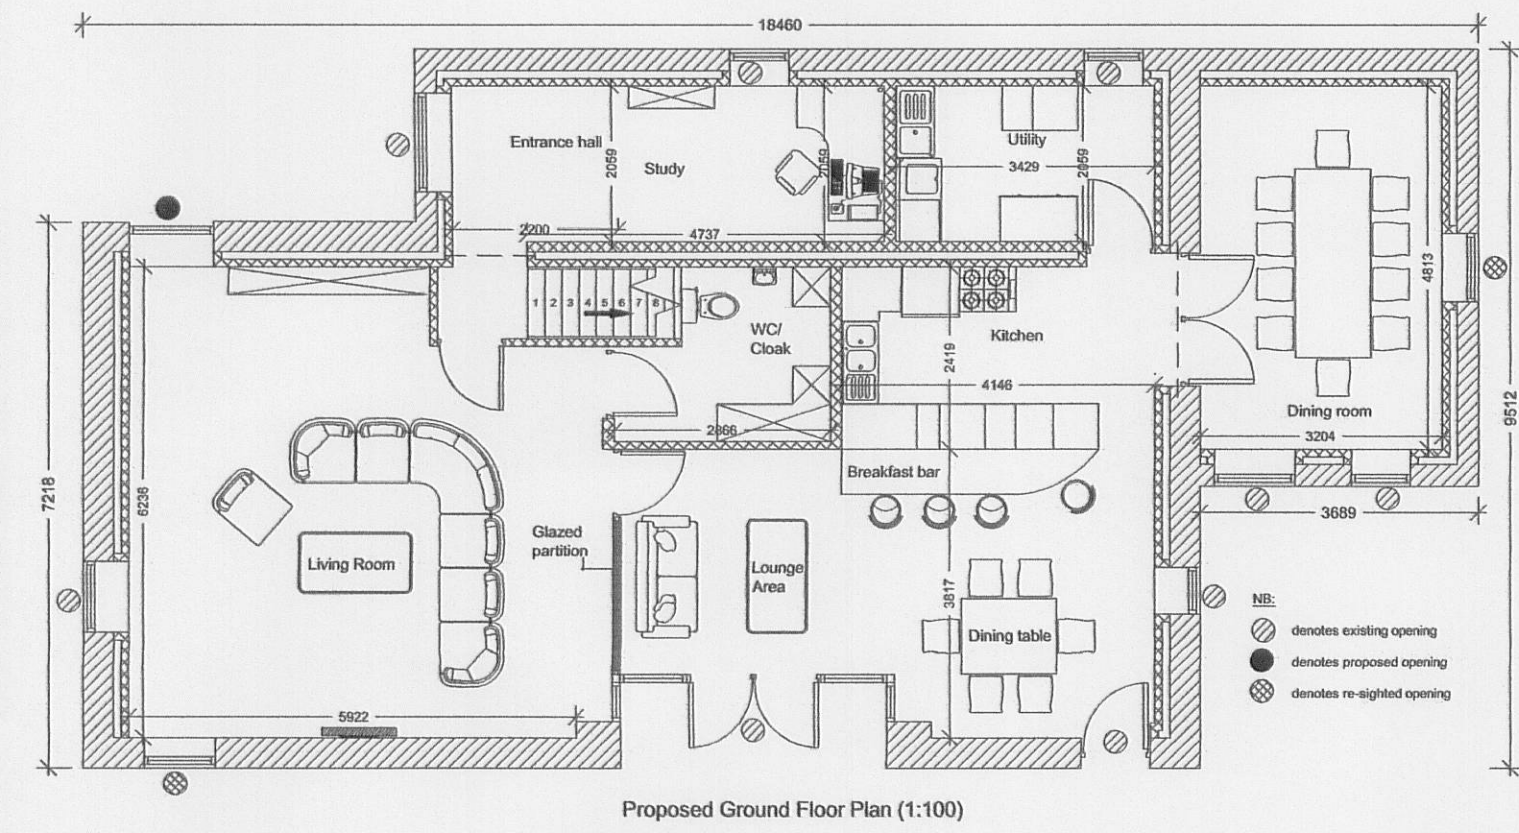
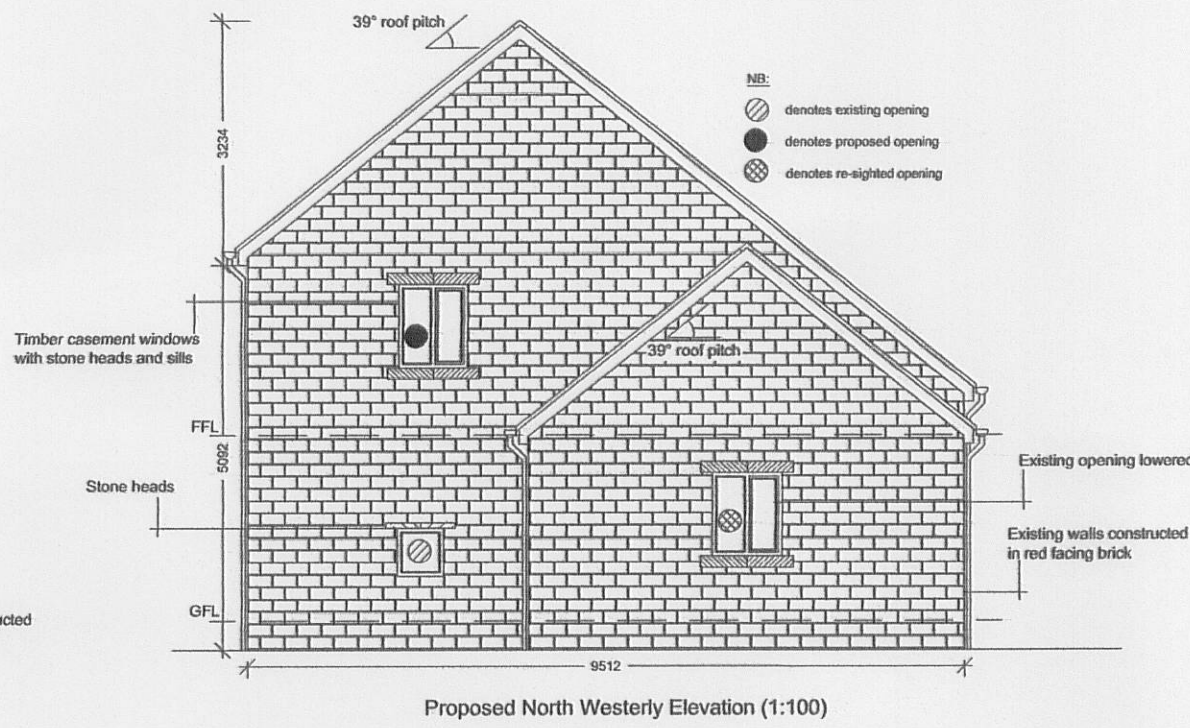
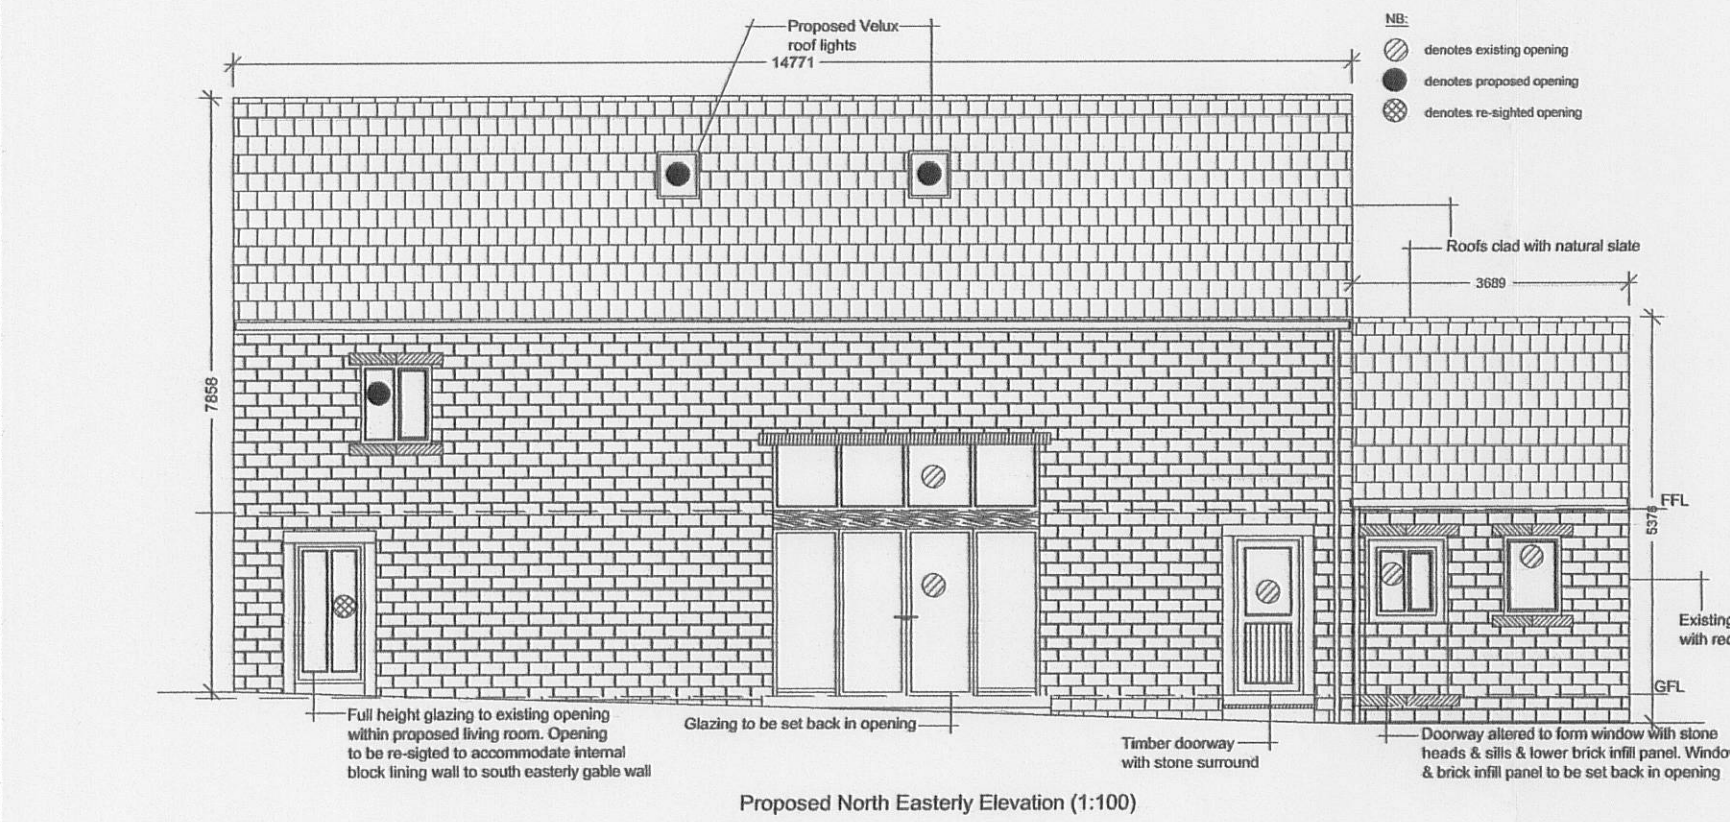
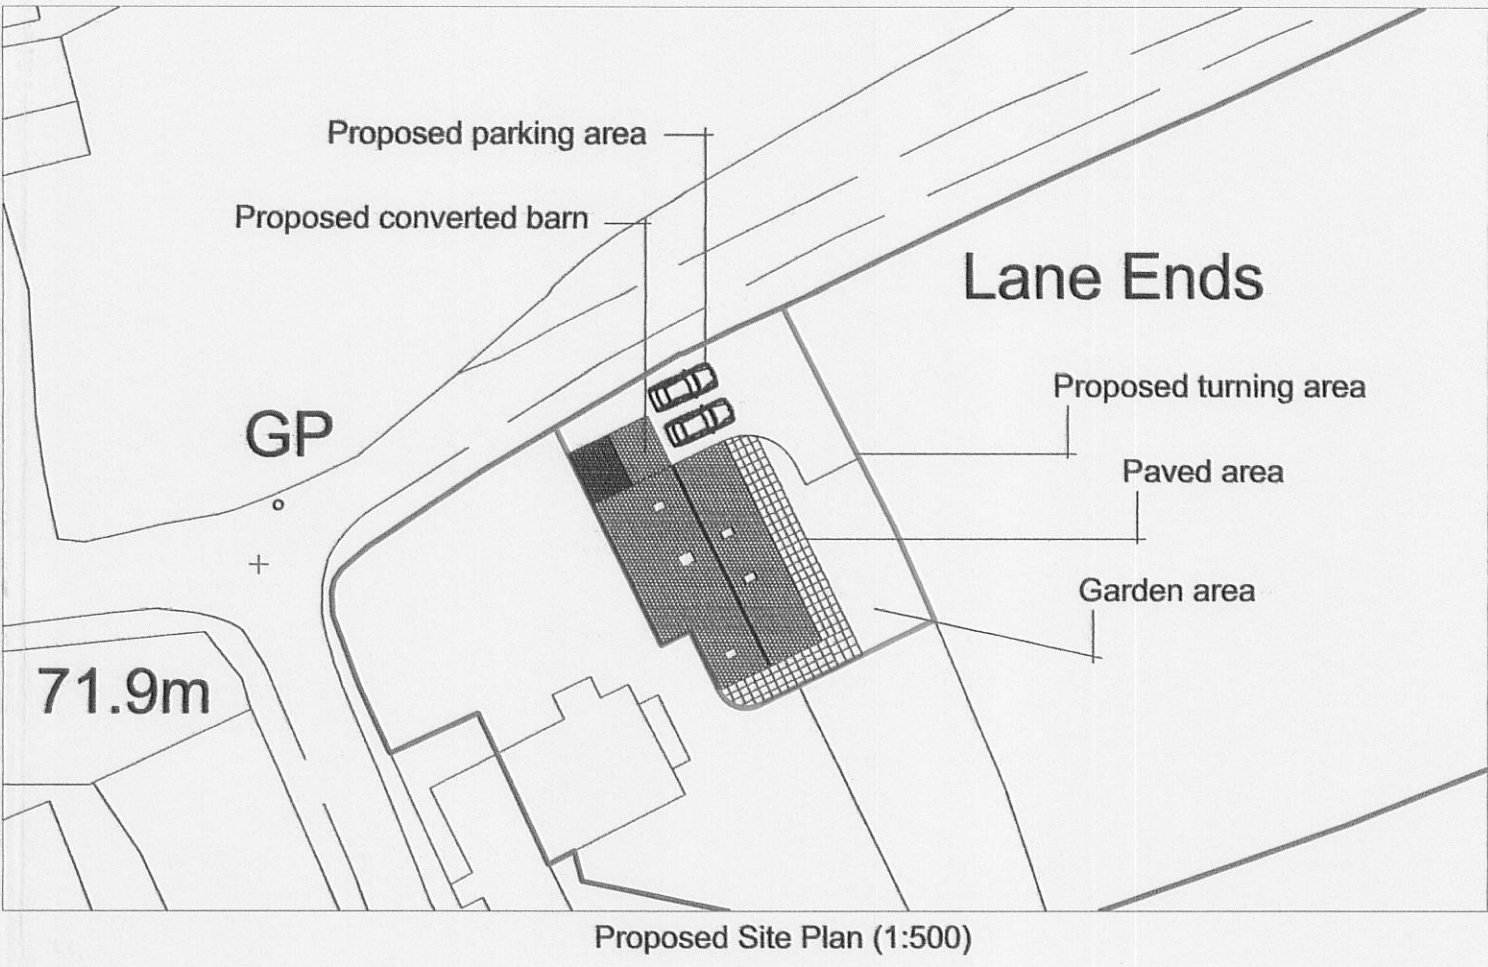
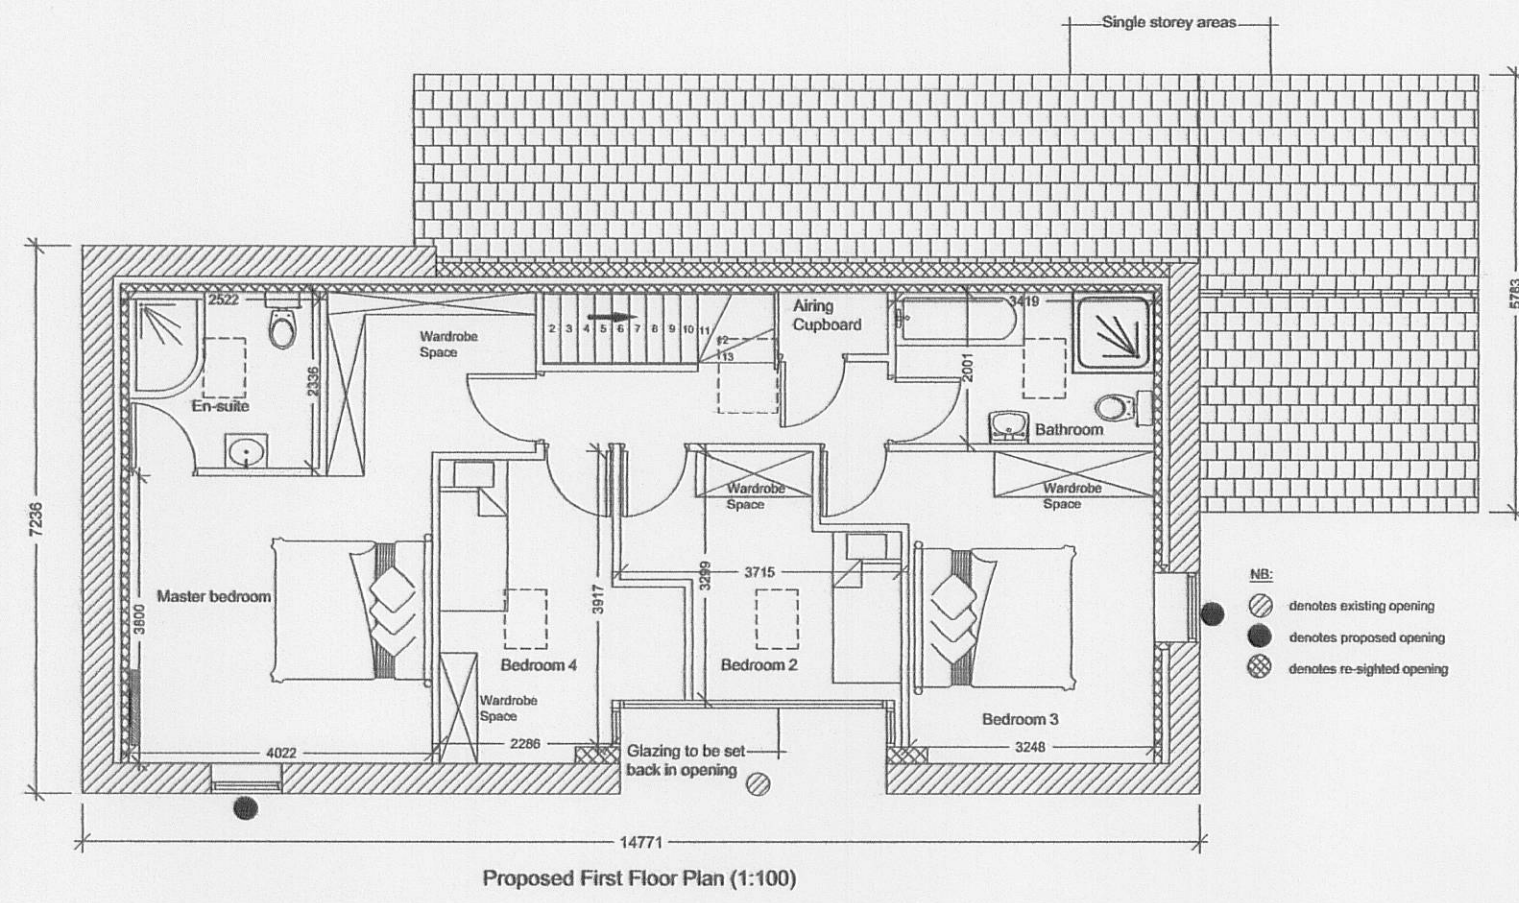
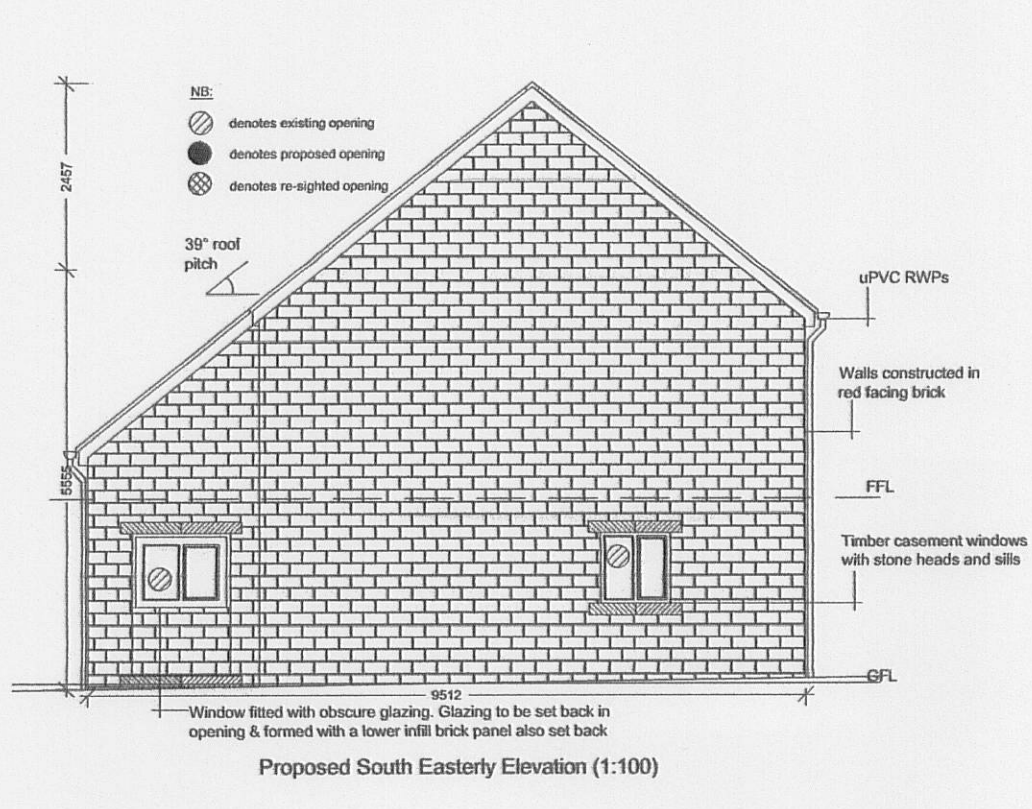
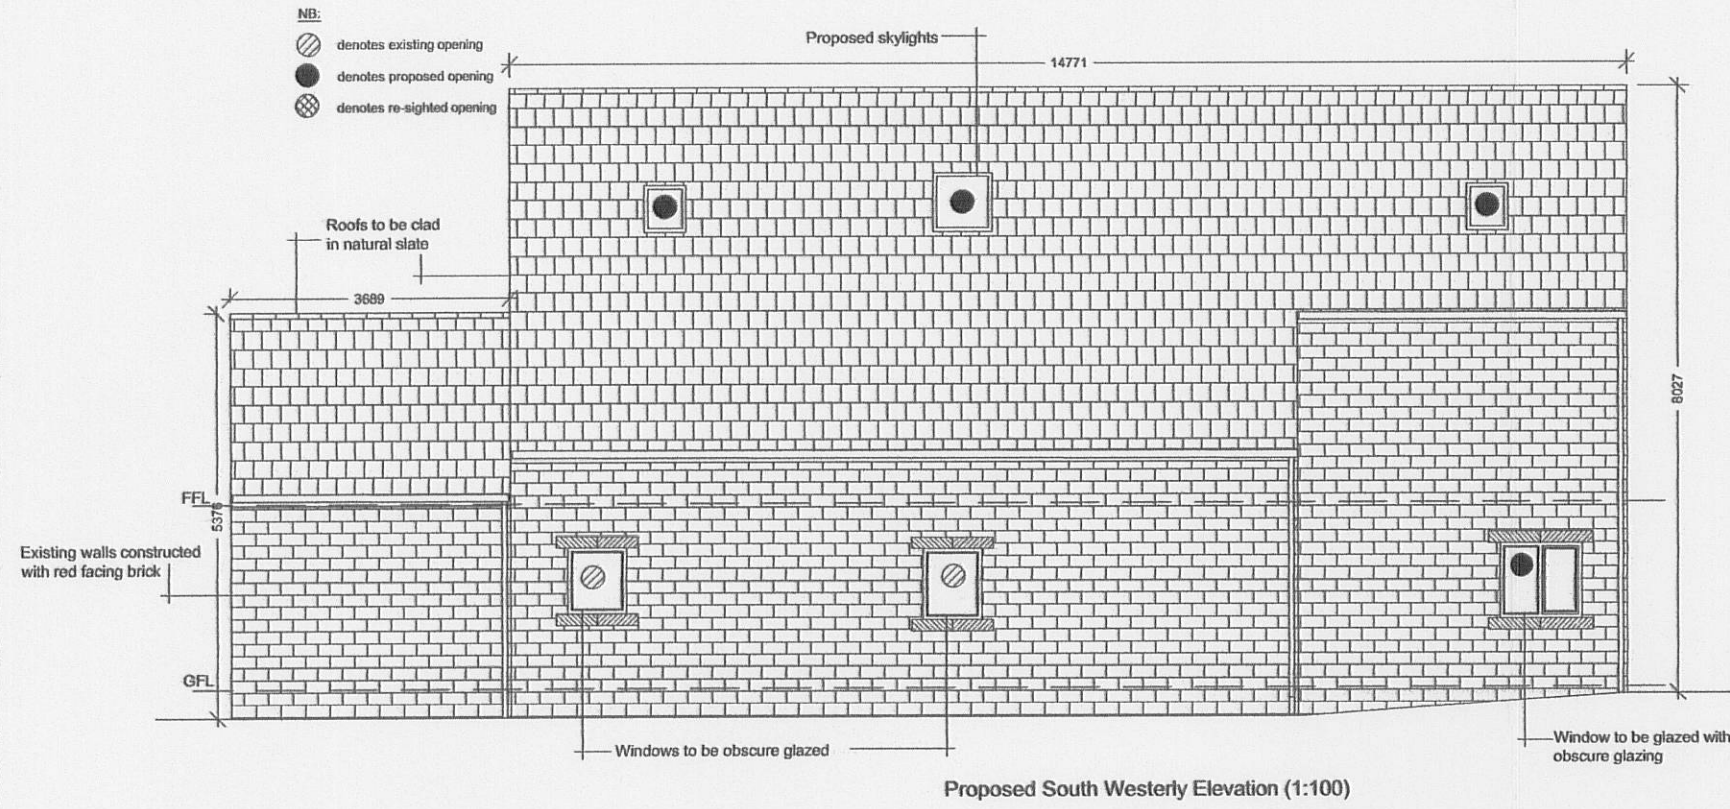
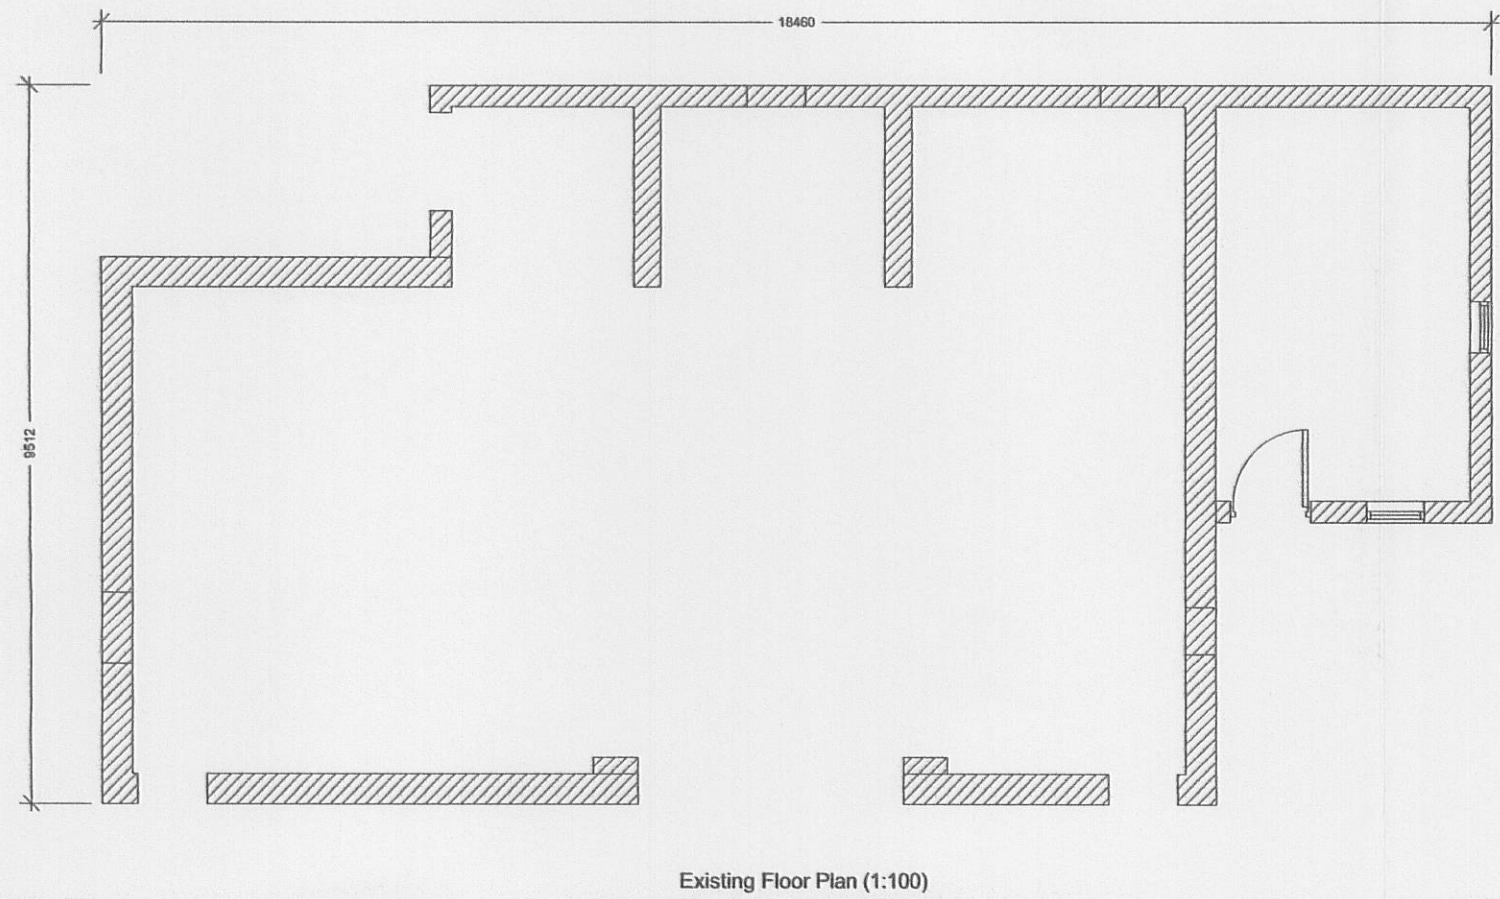
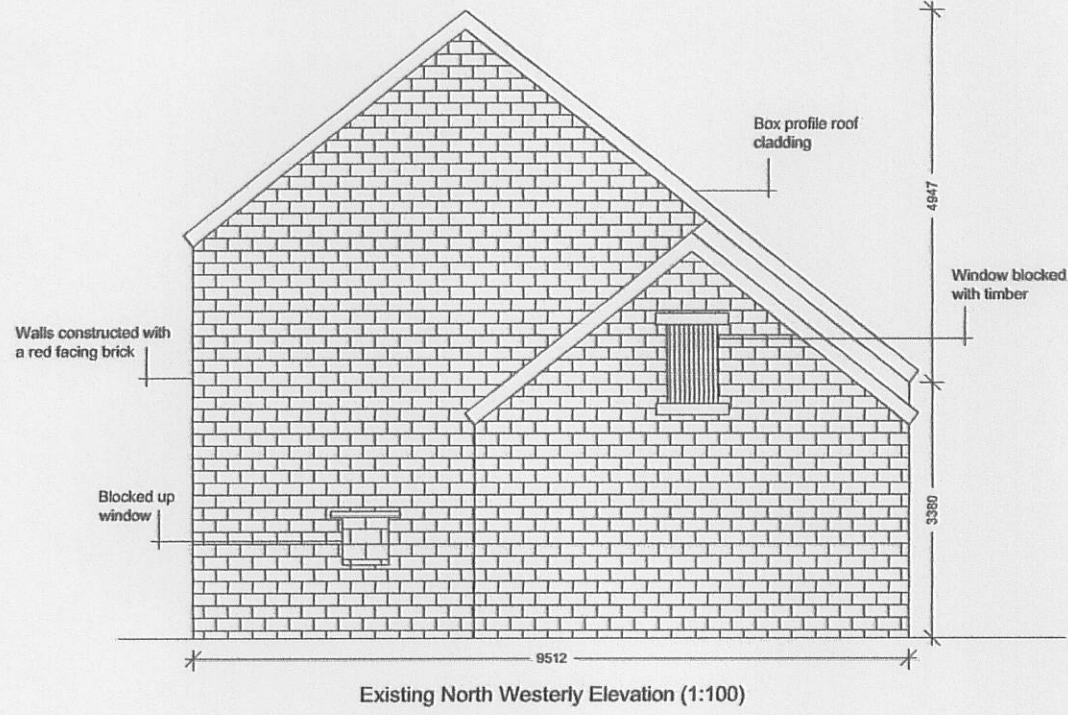
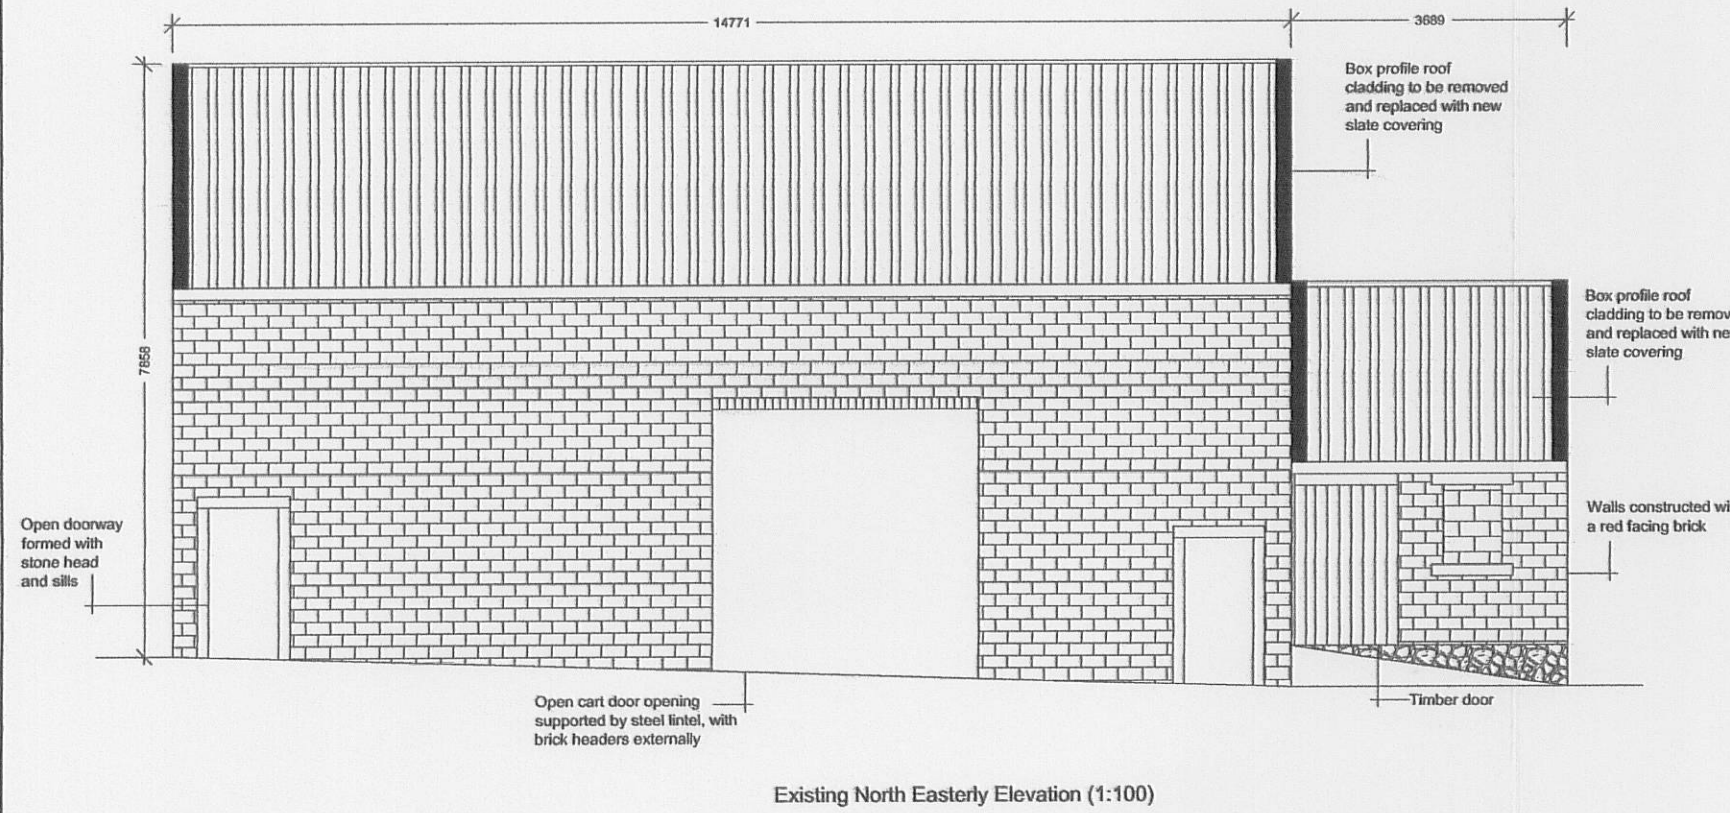


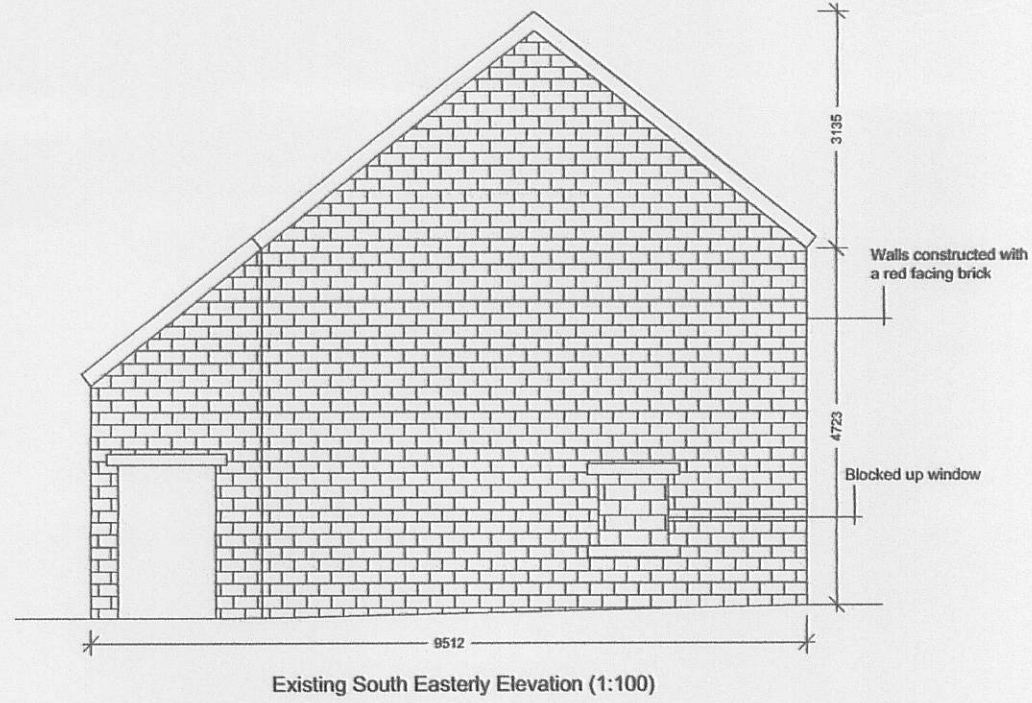

Proposed plans and elevations

Existing plans and elevations

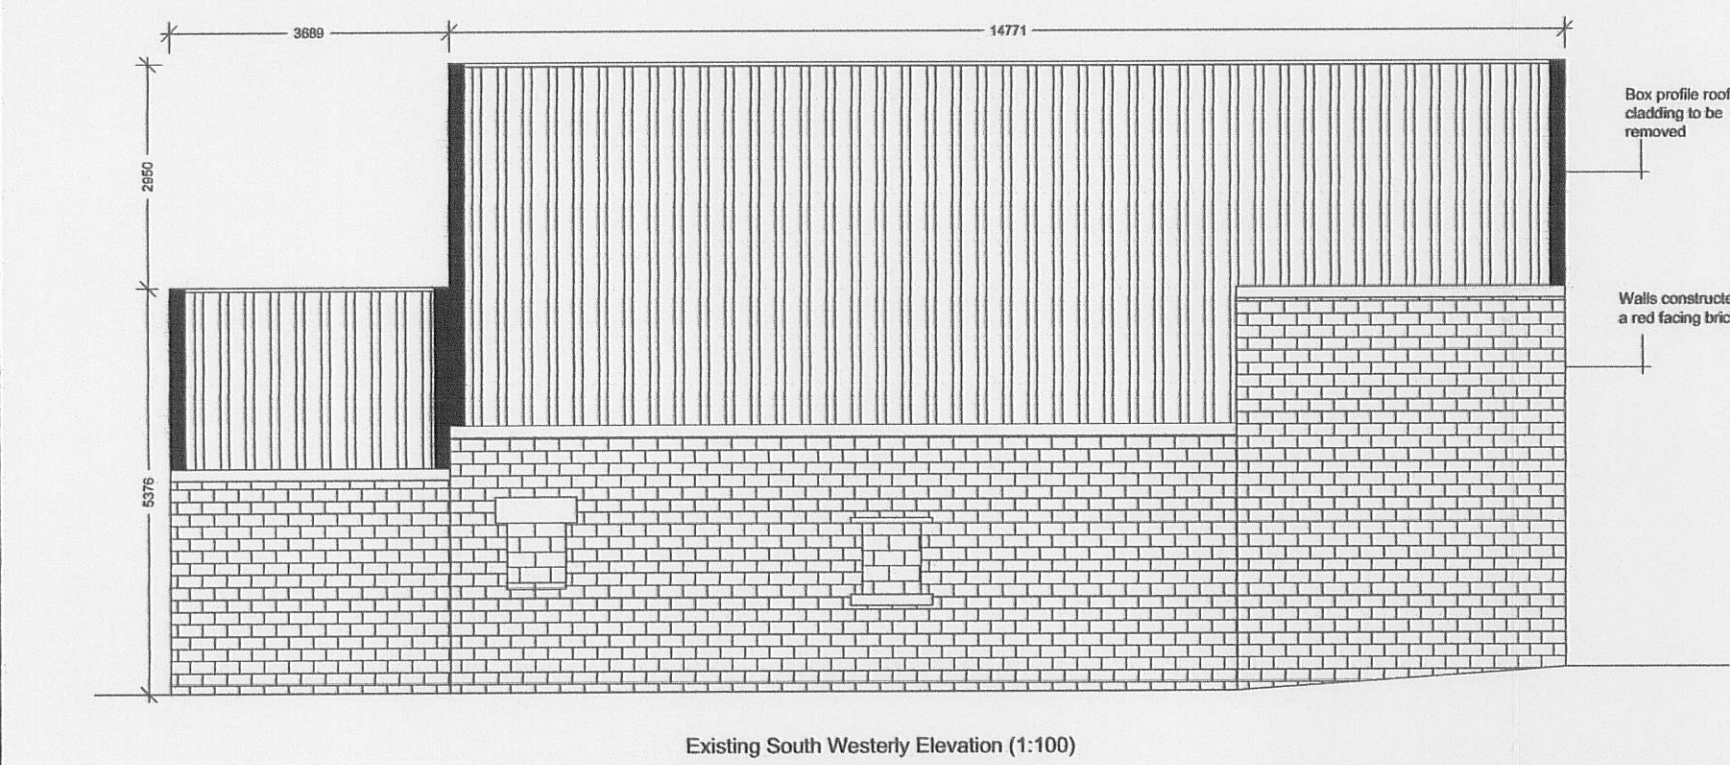

Notes:


All work is to be carried out to the latest current British standards Codes of Practice and recognised working practices.

All work and materials should comply with Health and Safety legislation.

All dimensions are in millimetres where explicitly shown otherwise.

The contractor should check and certify all dimensions as work proceeds and notify the architect of any discrepancies.

Do not scale off the drawings, if in doubt ask.

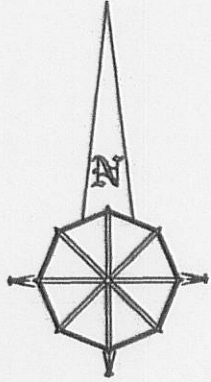

Amendment A: 13.12.10 further to comments made by LPA reduce window openings. Submit plans to LPA for approval

PLANNING DRAWINGS - existing and proposed elevations, floor plans and existing site plan.

G H A
Gary Hearty Associates

Chartered Surveyors
34 Westgate
Clitheroe
Lancashire BB7 2DP
T: 01200 442301
F: 01200 442302
Email: info@ghaonline.co.uk

Title: Proposed Barn Conversion
Lane Ends
Nightfield Lane
Balderstone
BB2 7LJ

Project No: Tay/0701077/01 Drawn: RB

Client: Mr M. Taylor

Date: 13.07.10 Scale: 1:100/500/1250

Amendments: A