


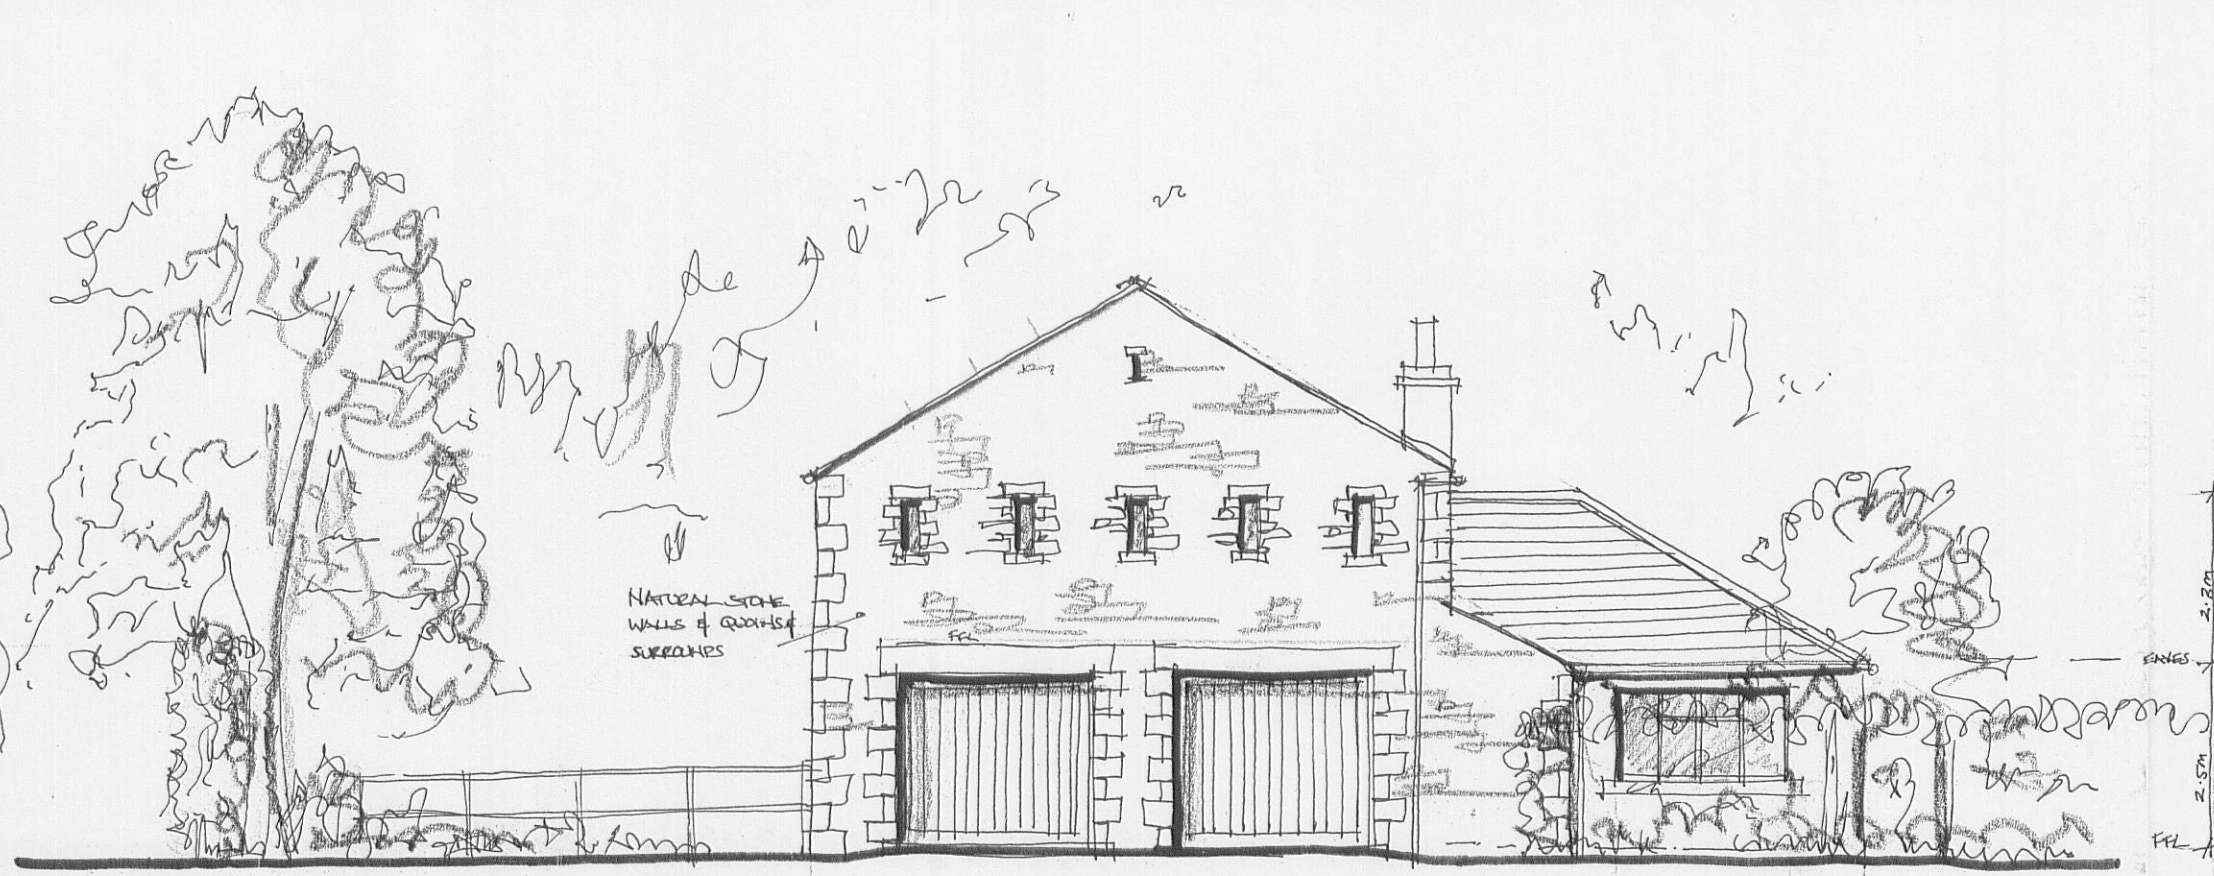


SOUTH EAST ELEVATION




NORTH EAST ELEVATION




NORTH WEST ELEVATION

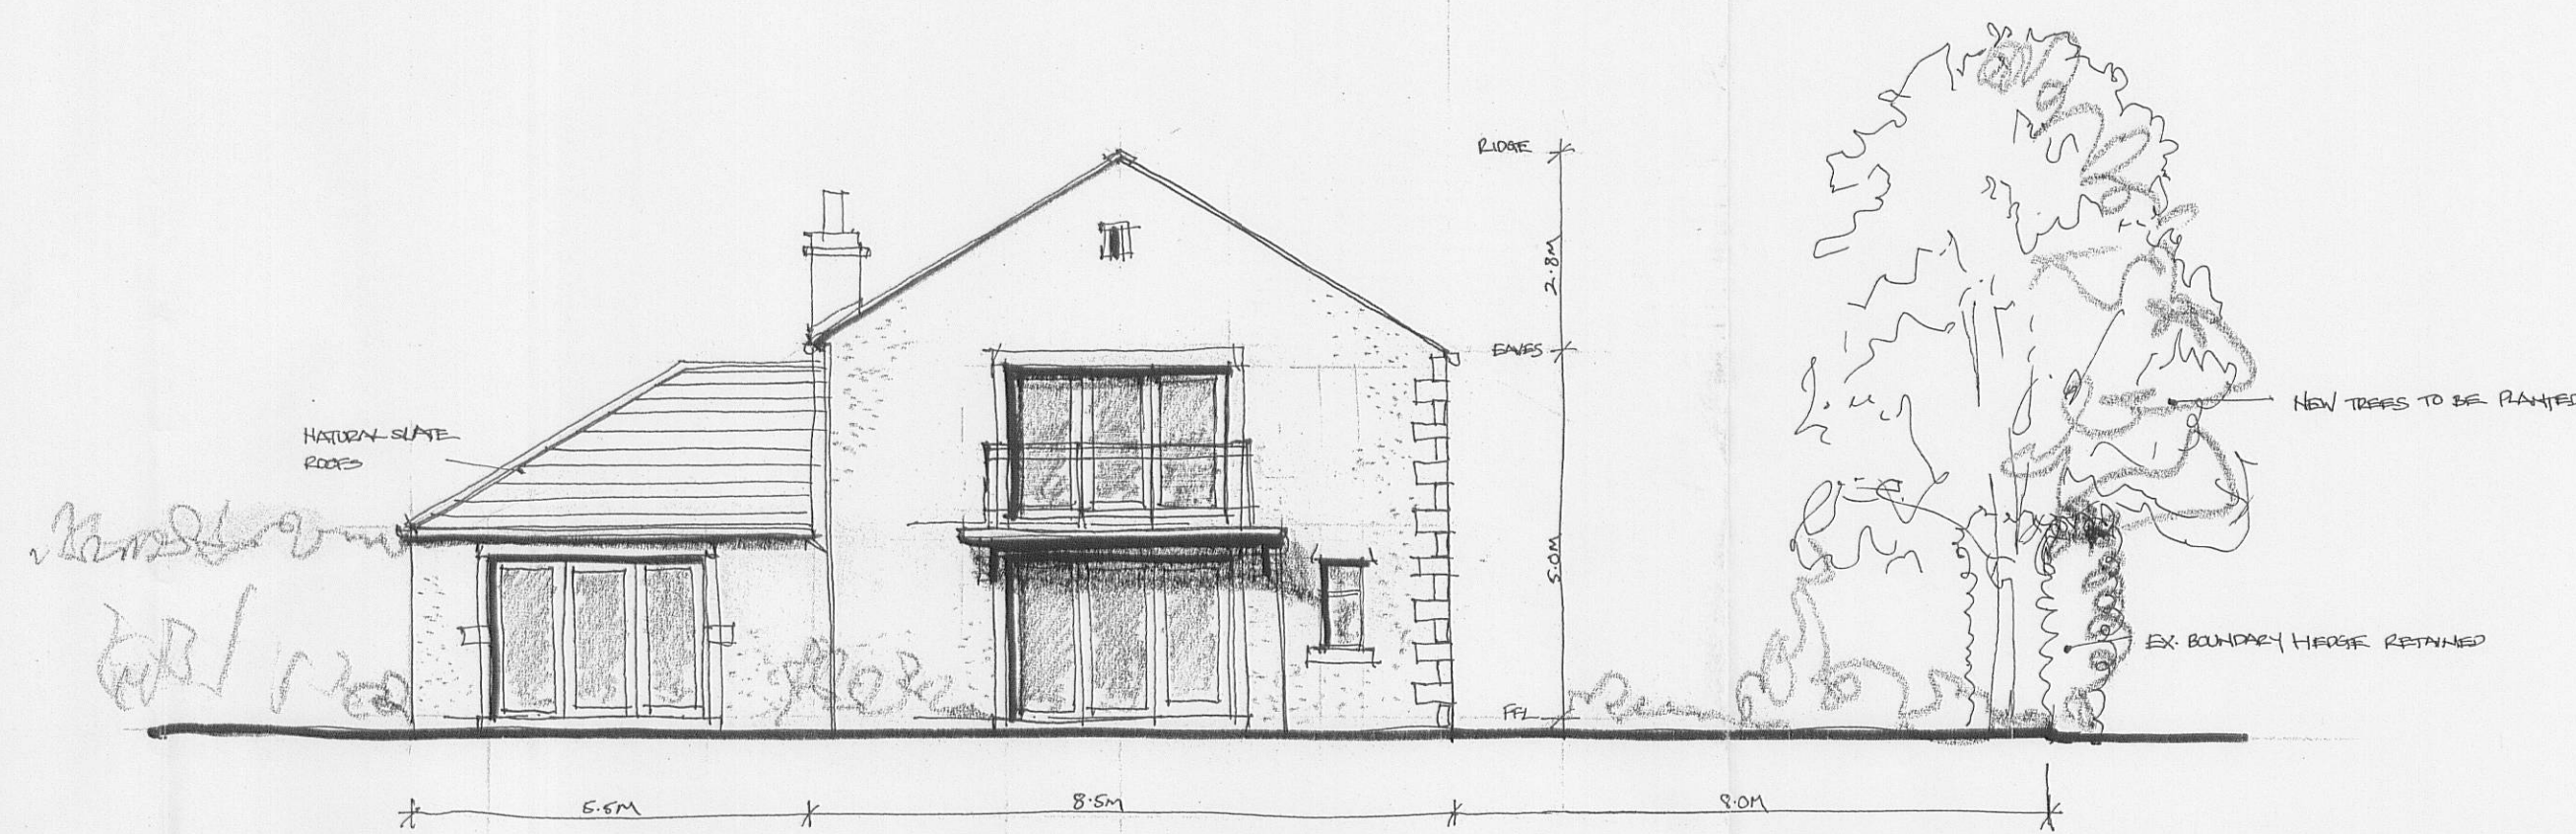


SOUTH WEST ELEVATION

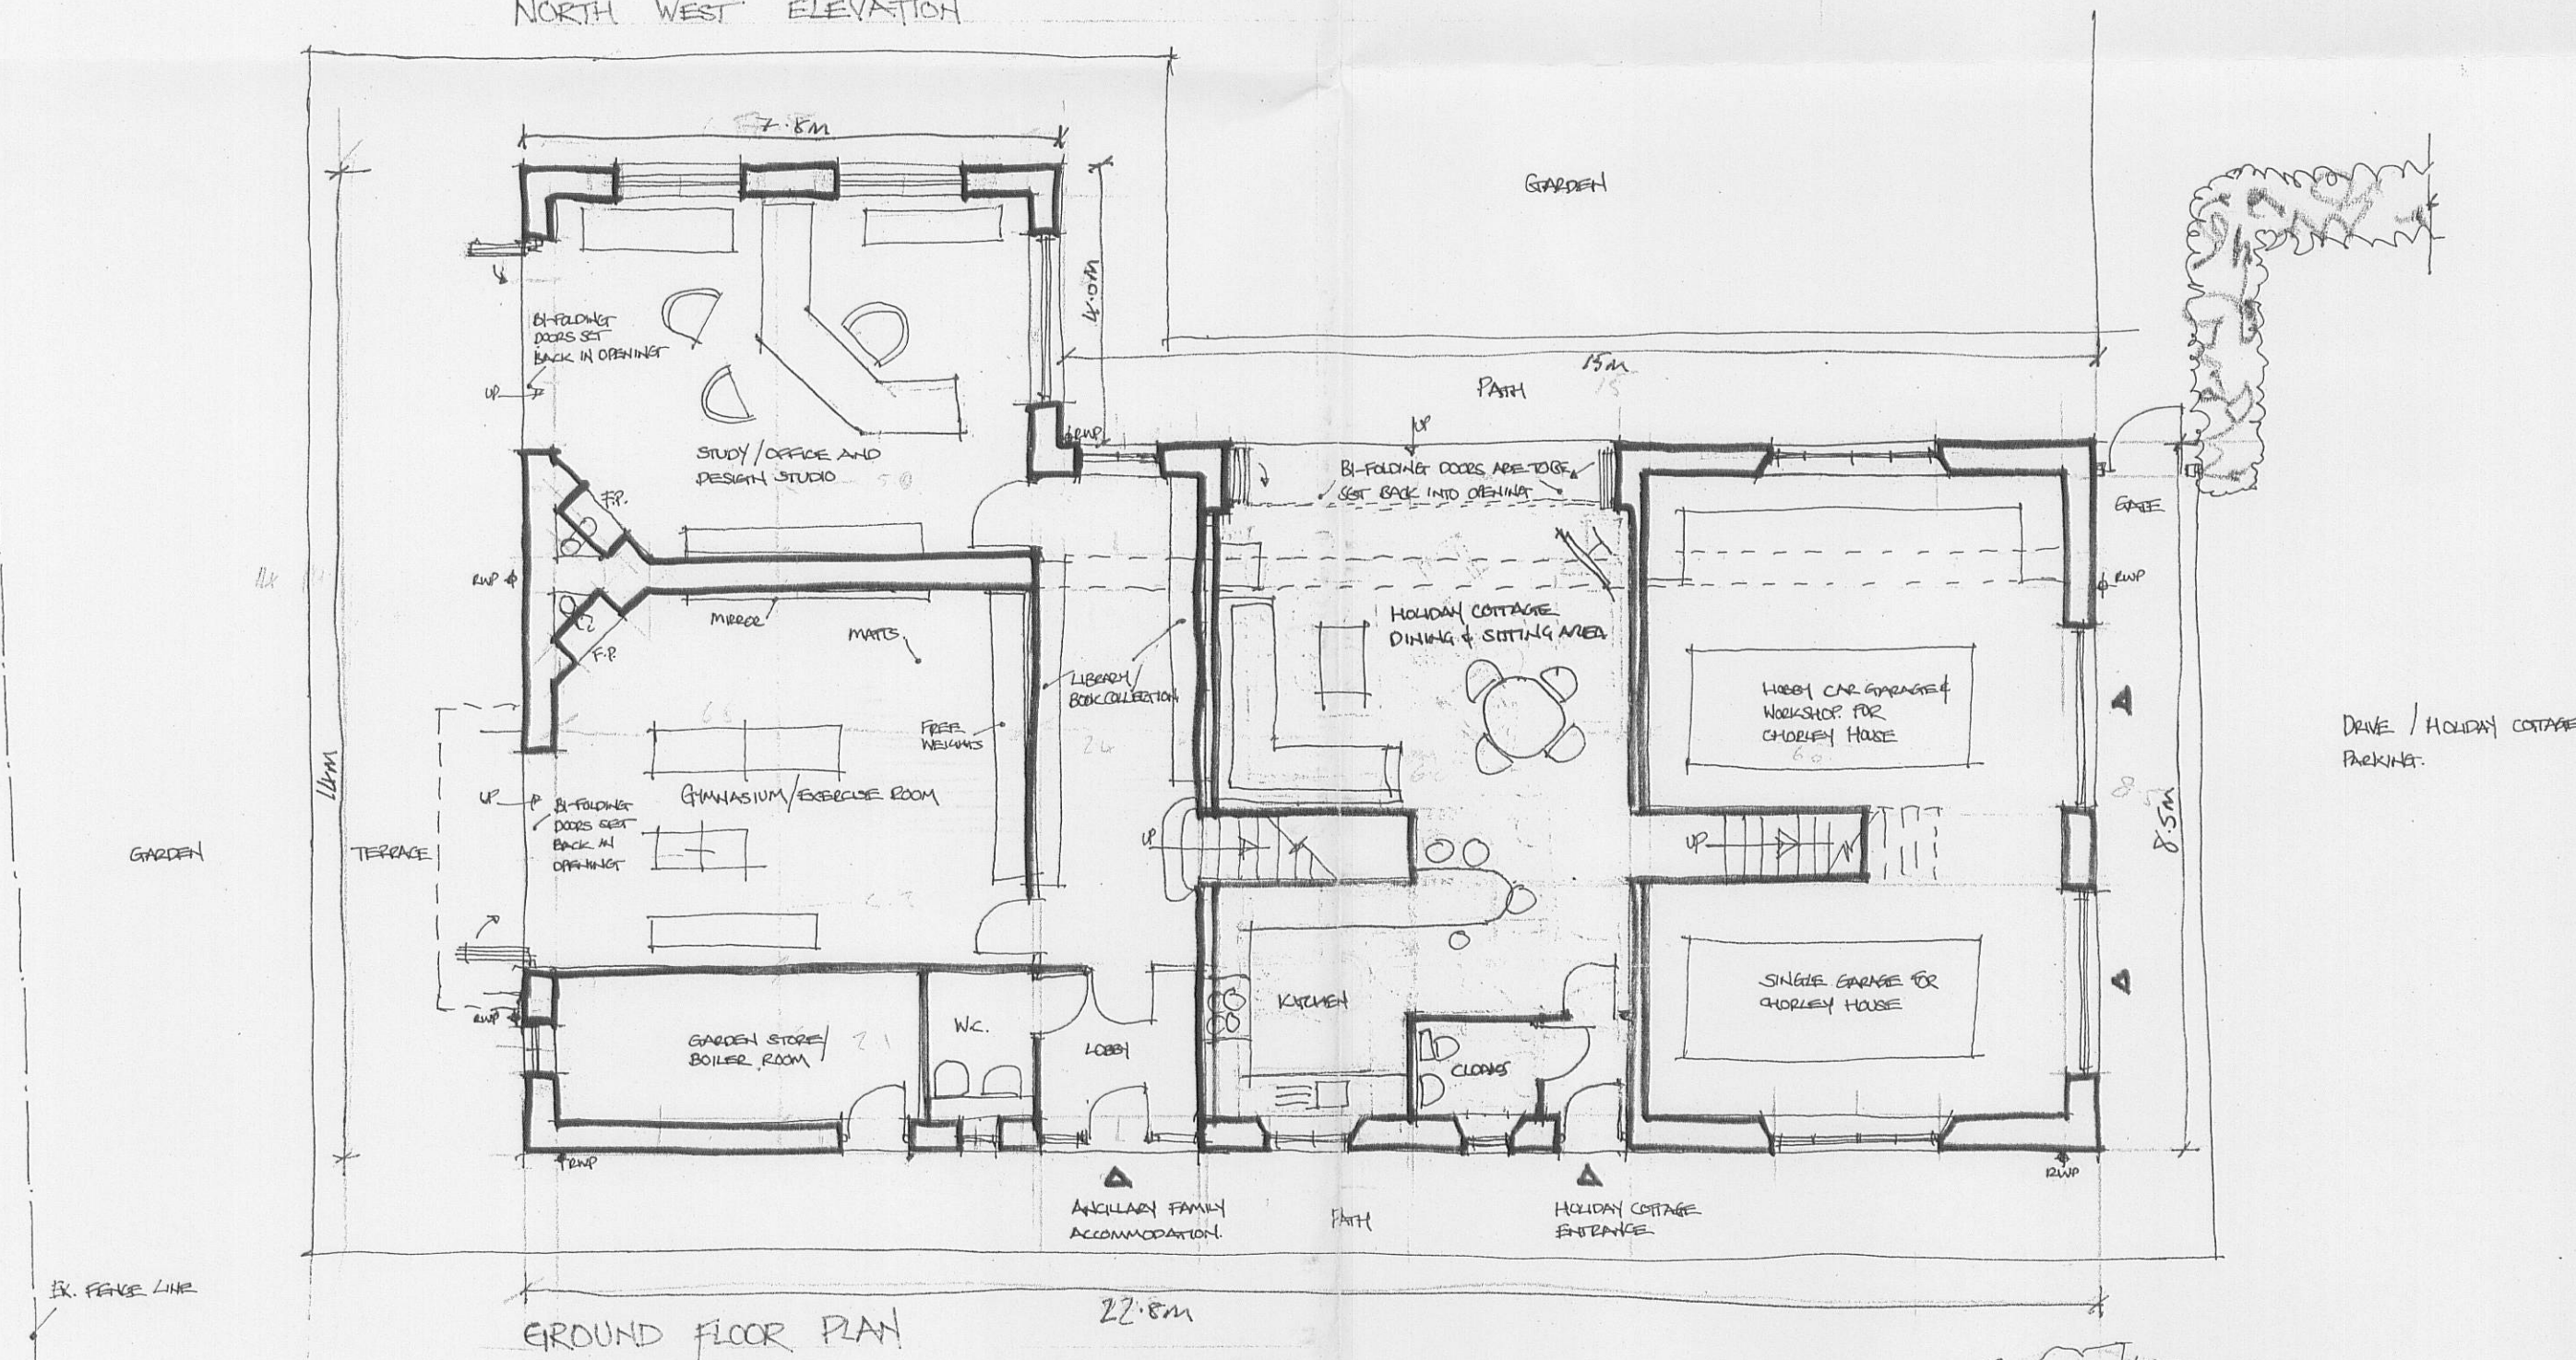

GROUND FLOOR PLAN

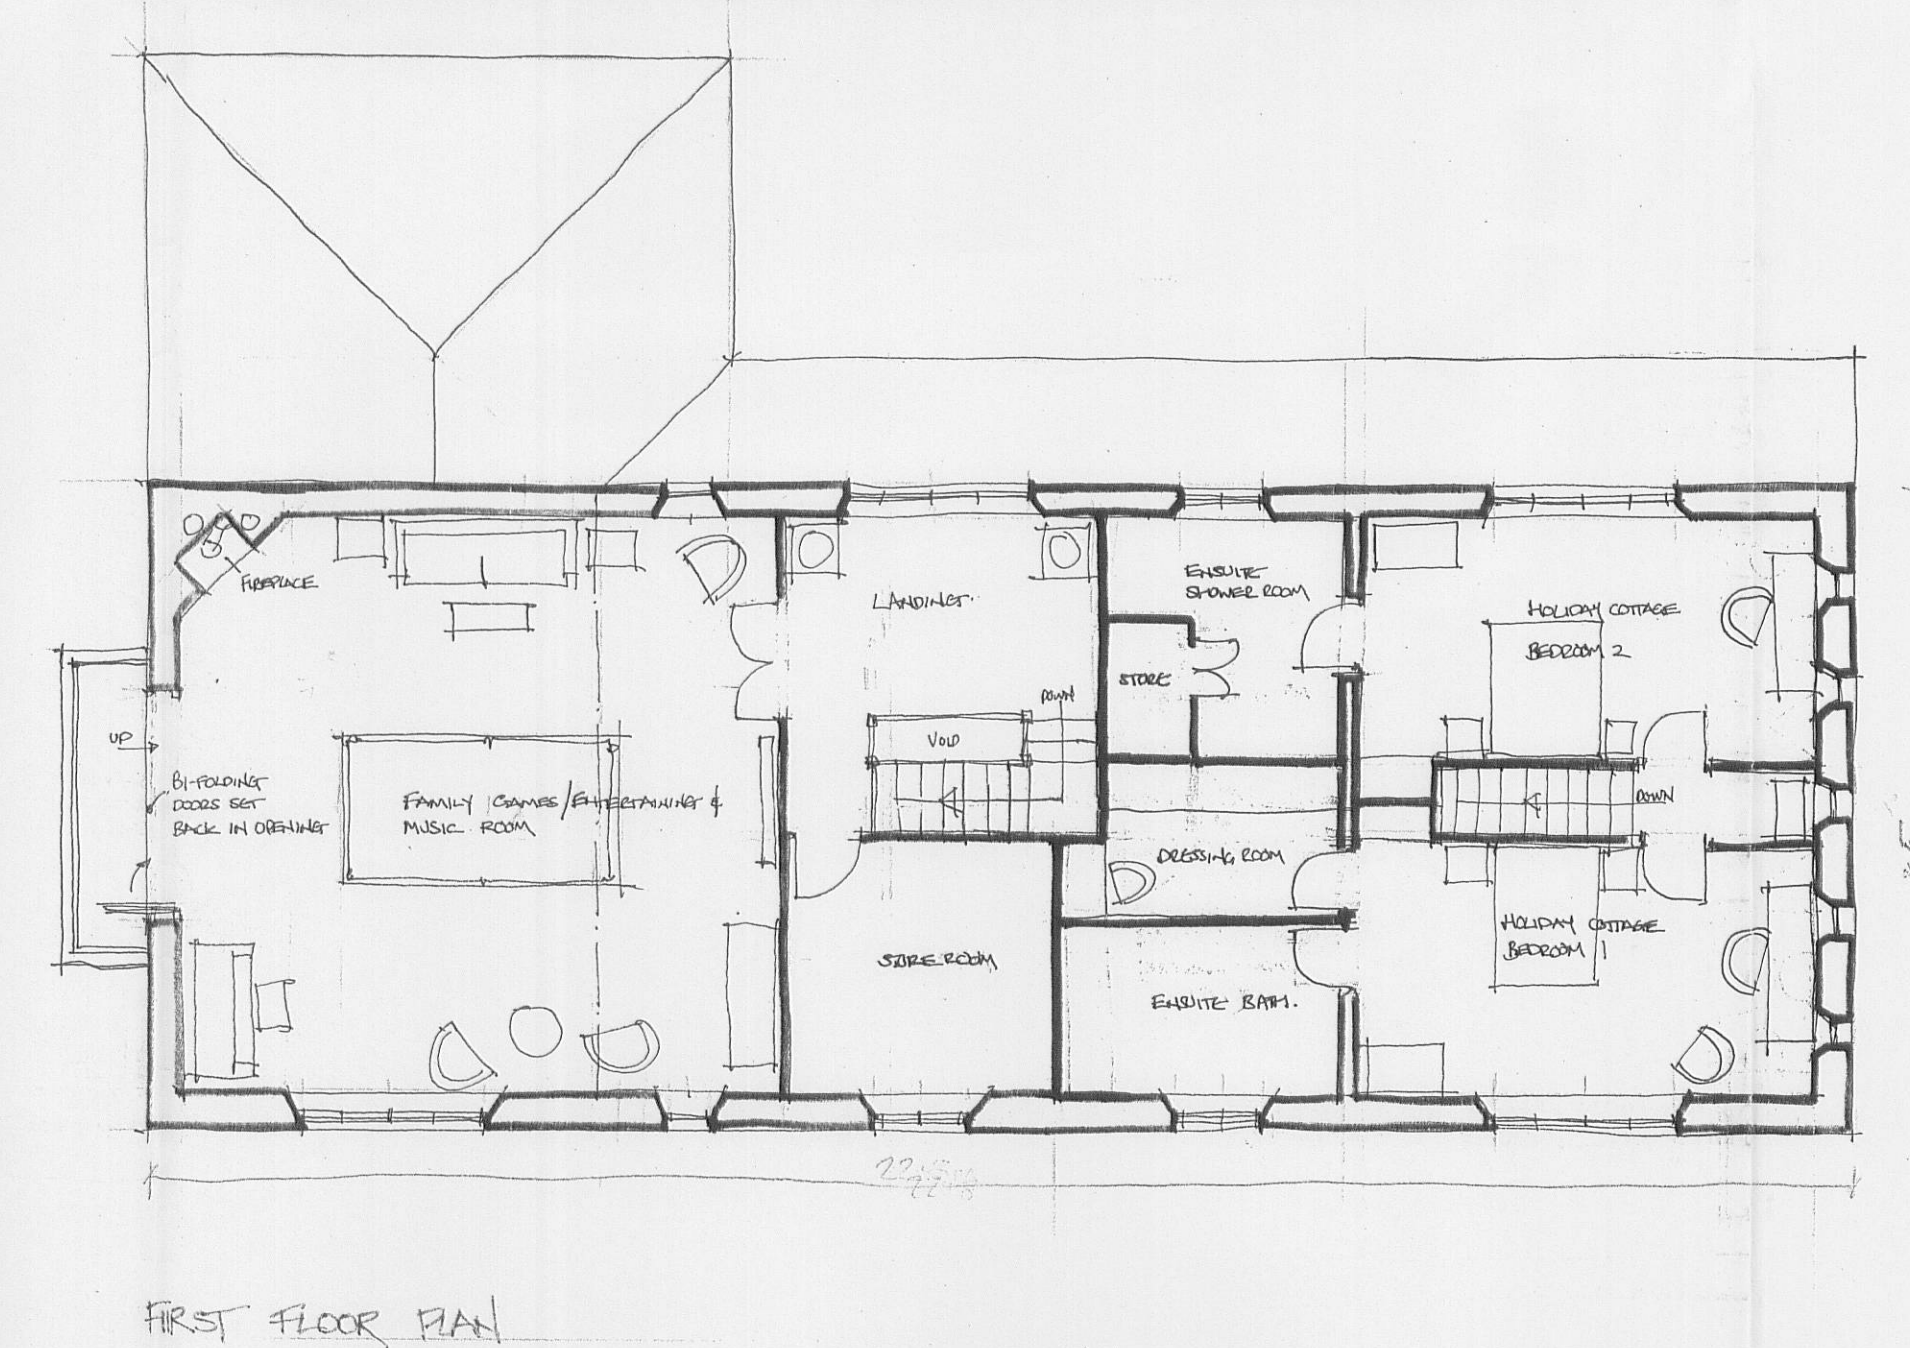

FIRST FLOOR PLAN

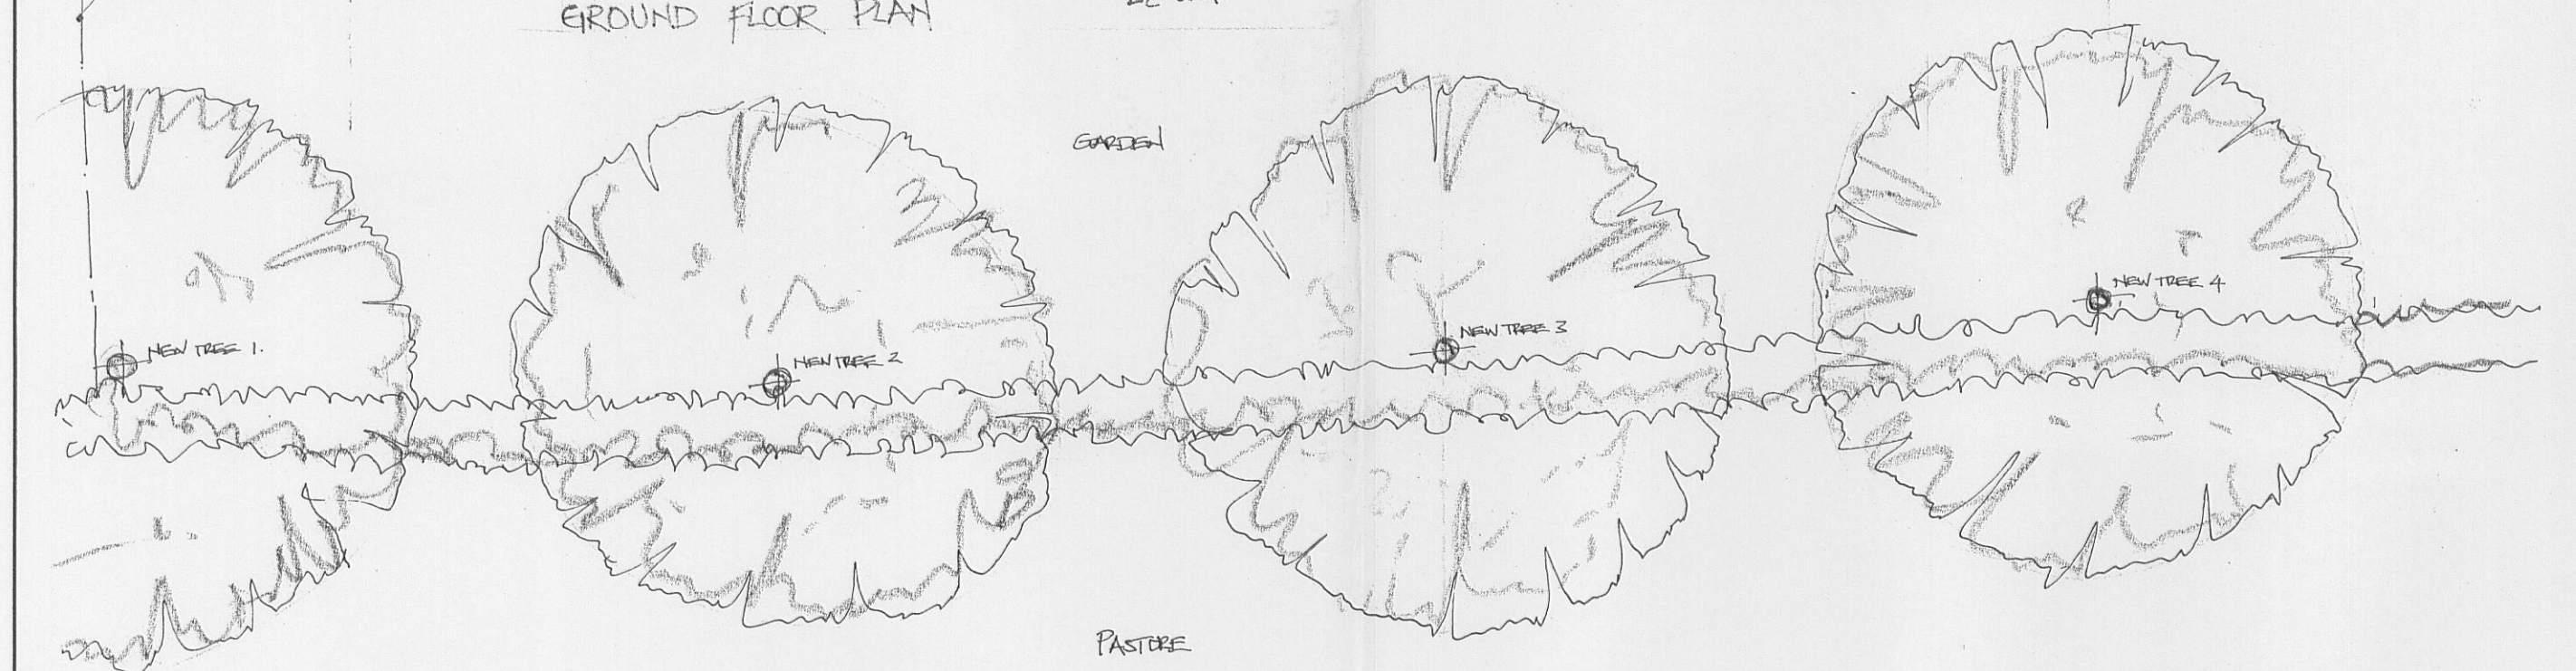

REV A NOTES CHANGED AS INSTRUCTED BY THE CLIENT
2/9/10 SMH

32 0100843P

Client
DR AND MRS ROYLE

Job Title
PROPOSED REPLACEMENT OUTBUILDING
FOR HOLIDAY COTTAGE, GARAGE/WORKSHOP
ANCILLARY FAMILY ACCOMMODATION AT
CHORLEY HOUSE.
CLITHEROE.

Drawing Title
PROPOSED PLANS & ELEVATIONS

Scale
1:100 eA1

Date
SEPT 200

Drawn
SMH

spa

SUNDERLAND PEACOCK & ASSOCIATES LTD.
HAZELME, PIMLICO ROAD, CLITHEROE,
LANCASHIRE, B87 2AG
T 01200 423178 F 01200 423228
E info@sunderlandpeacock.com
www.sunderlandpeacock.com



Note
Dimensions shown on drawings prepared for planning
purposes are indicative only and can vary.

4038 : 09A