



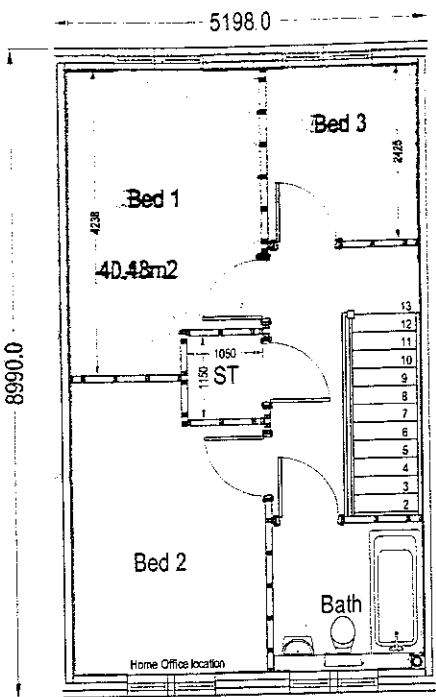


FIRST FLOOR PLAN




FRONT ELEVATION

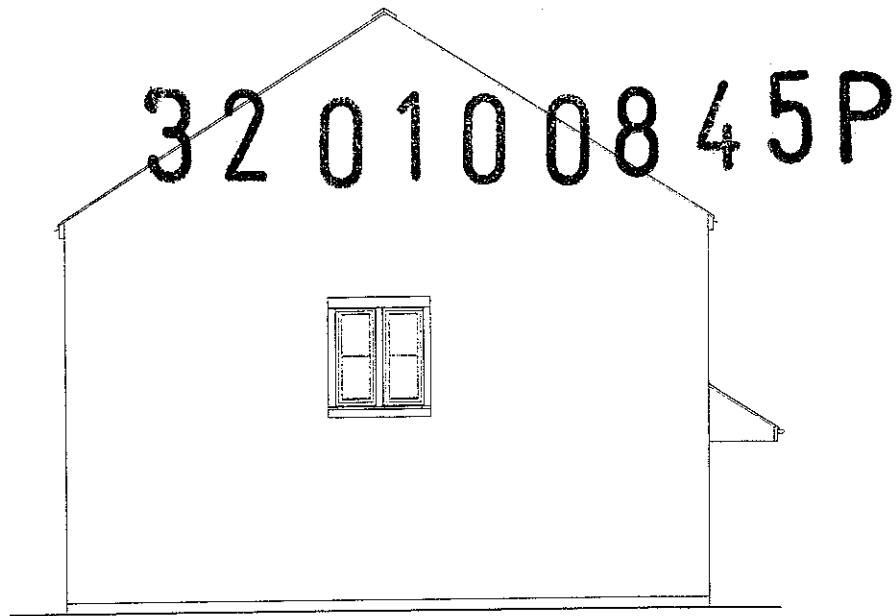


SIDE ELEVATION

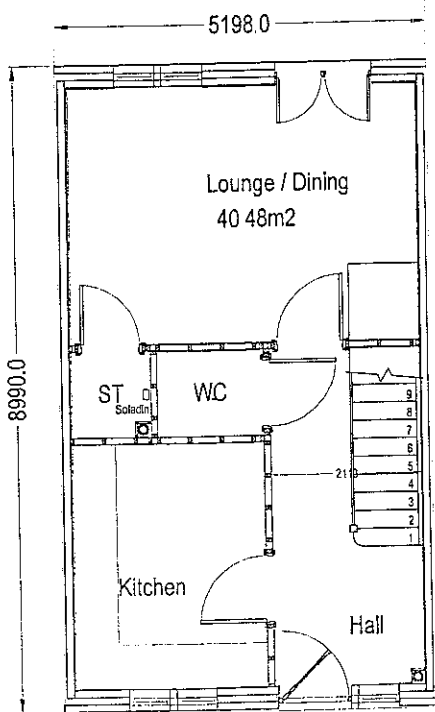

GROUND FLOOR PLAN

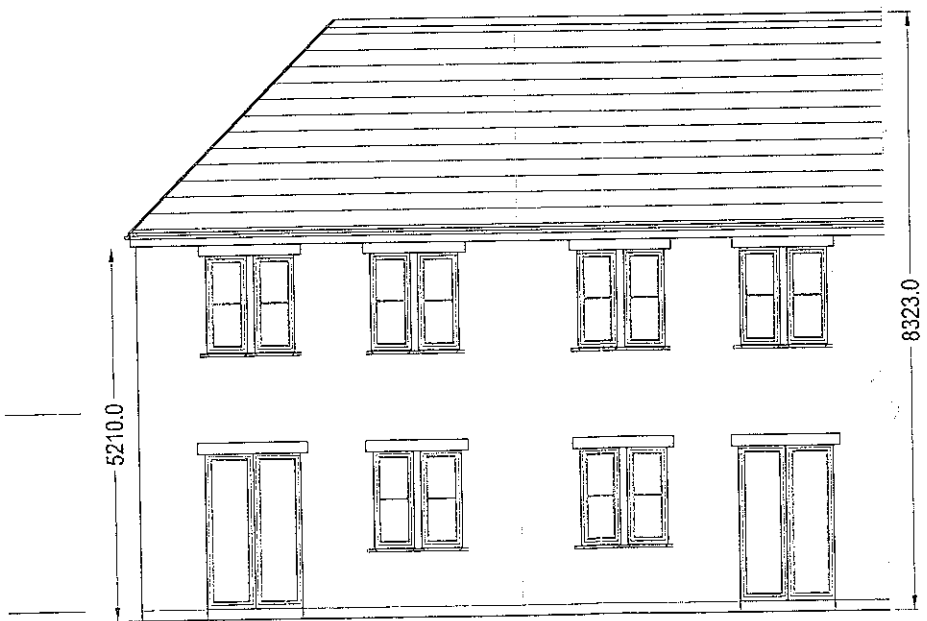

REAR ELEVATION

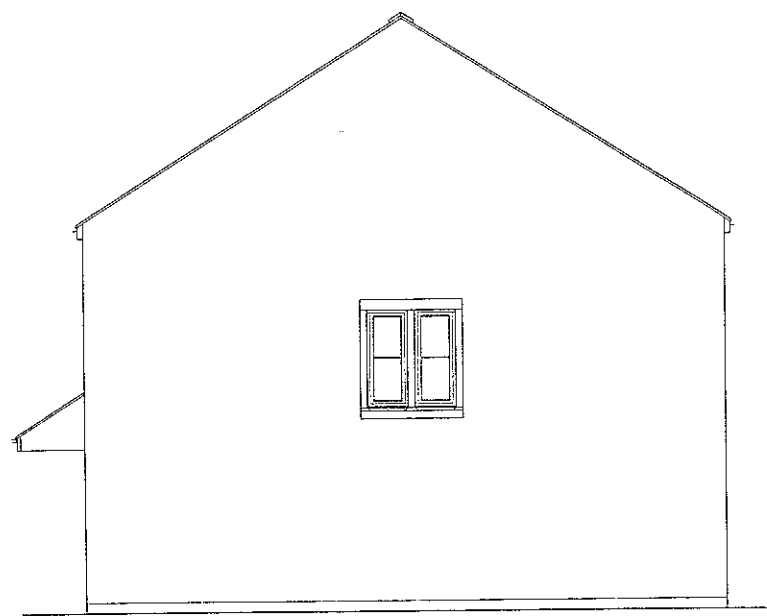


SIDE ELEVATION

Rev A: Dimensions Added		11 10 10 SP
revision:		date:
client:	project:	drawing:
	WATT STREET SABDEN	PROPOSED PLANS & ELEVATIONS PLOTS 1 TO 16
project no:	drawing no:	revision:
5808	PS-02	A
drawn:	checked:	date:
SCP		18.09.10
scale @ A3		1:100


street design partnership
architecture urban design interiors



32 010 08 45 P

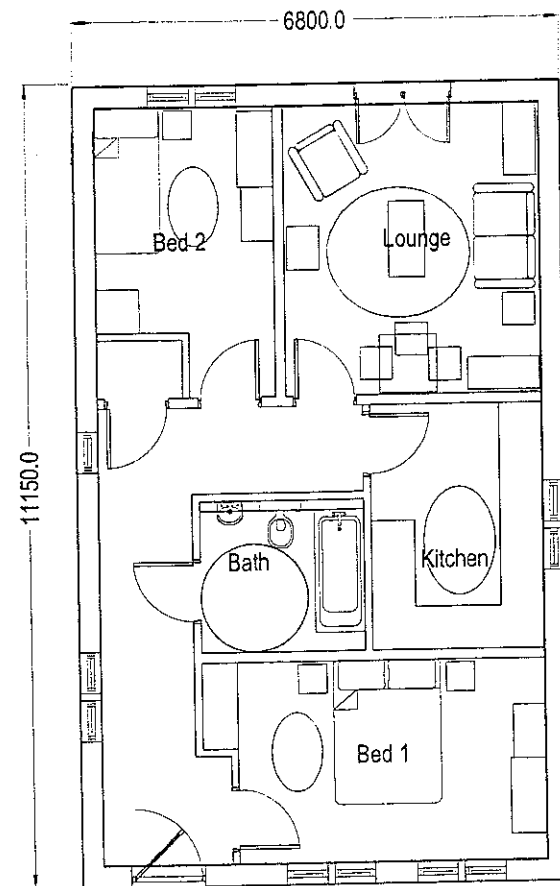


GROUND FLOOR PLAN

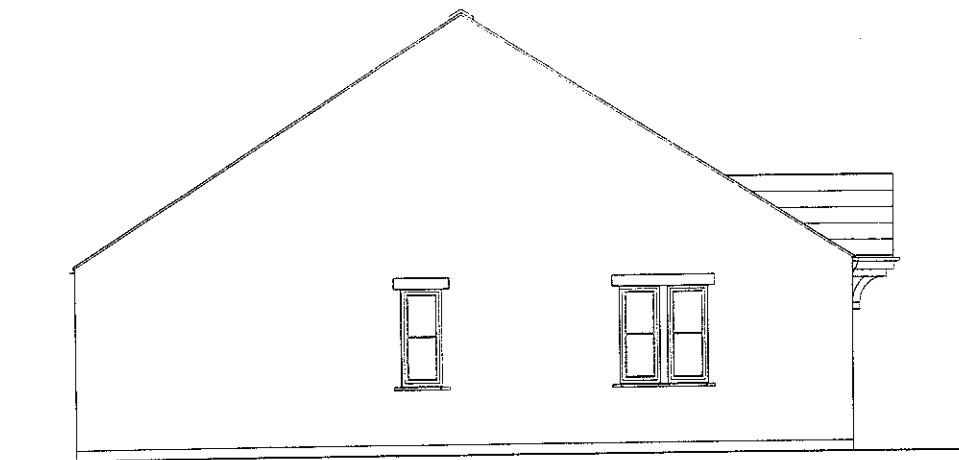

SIDE ELEVATION



FRONT ELEVATION

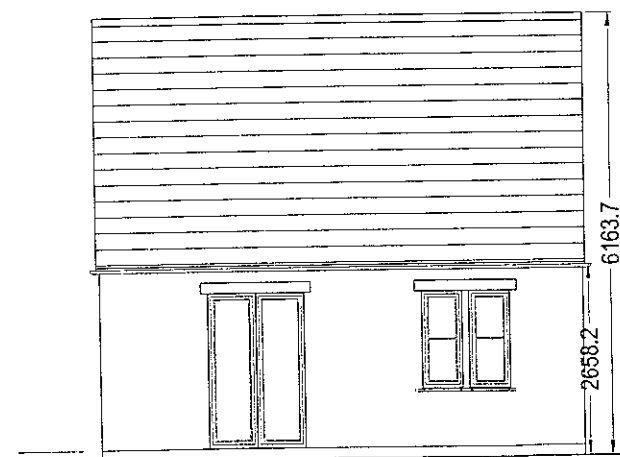

REAR ELEVATION



SIDE ELEVATION

Rev A: Dimensions Added

11.10.10 SP

revision:



date:

client:	project:	drawing:
	WATT STREET SABDEN	PROPOSED PLANS & ELEVATIONS PLOTS 17 TO 20

project no:	drawing no:	revision:	drawn:	checked:	date:	scale @ A3
5808	PS-03	A	SCP		18.09.10	1:100

street design partnership
architecture urban design interiors



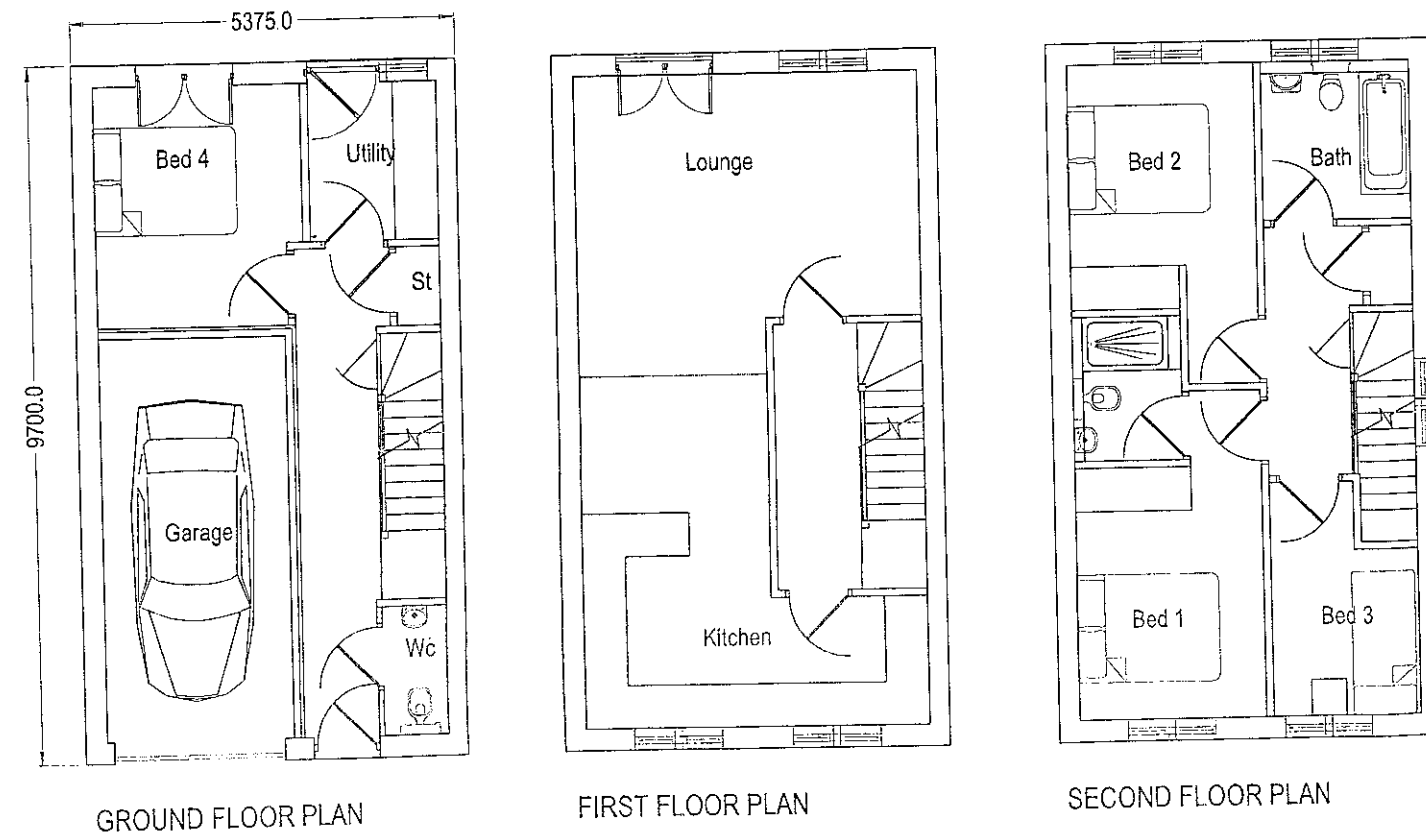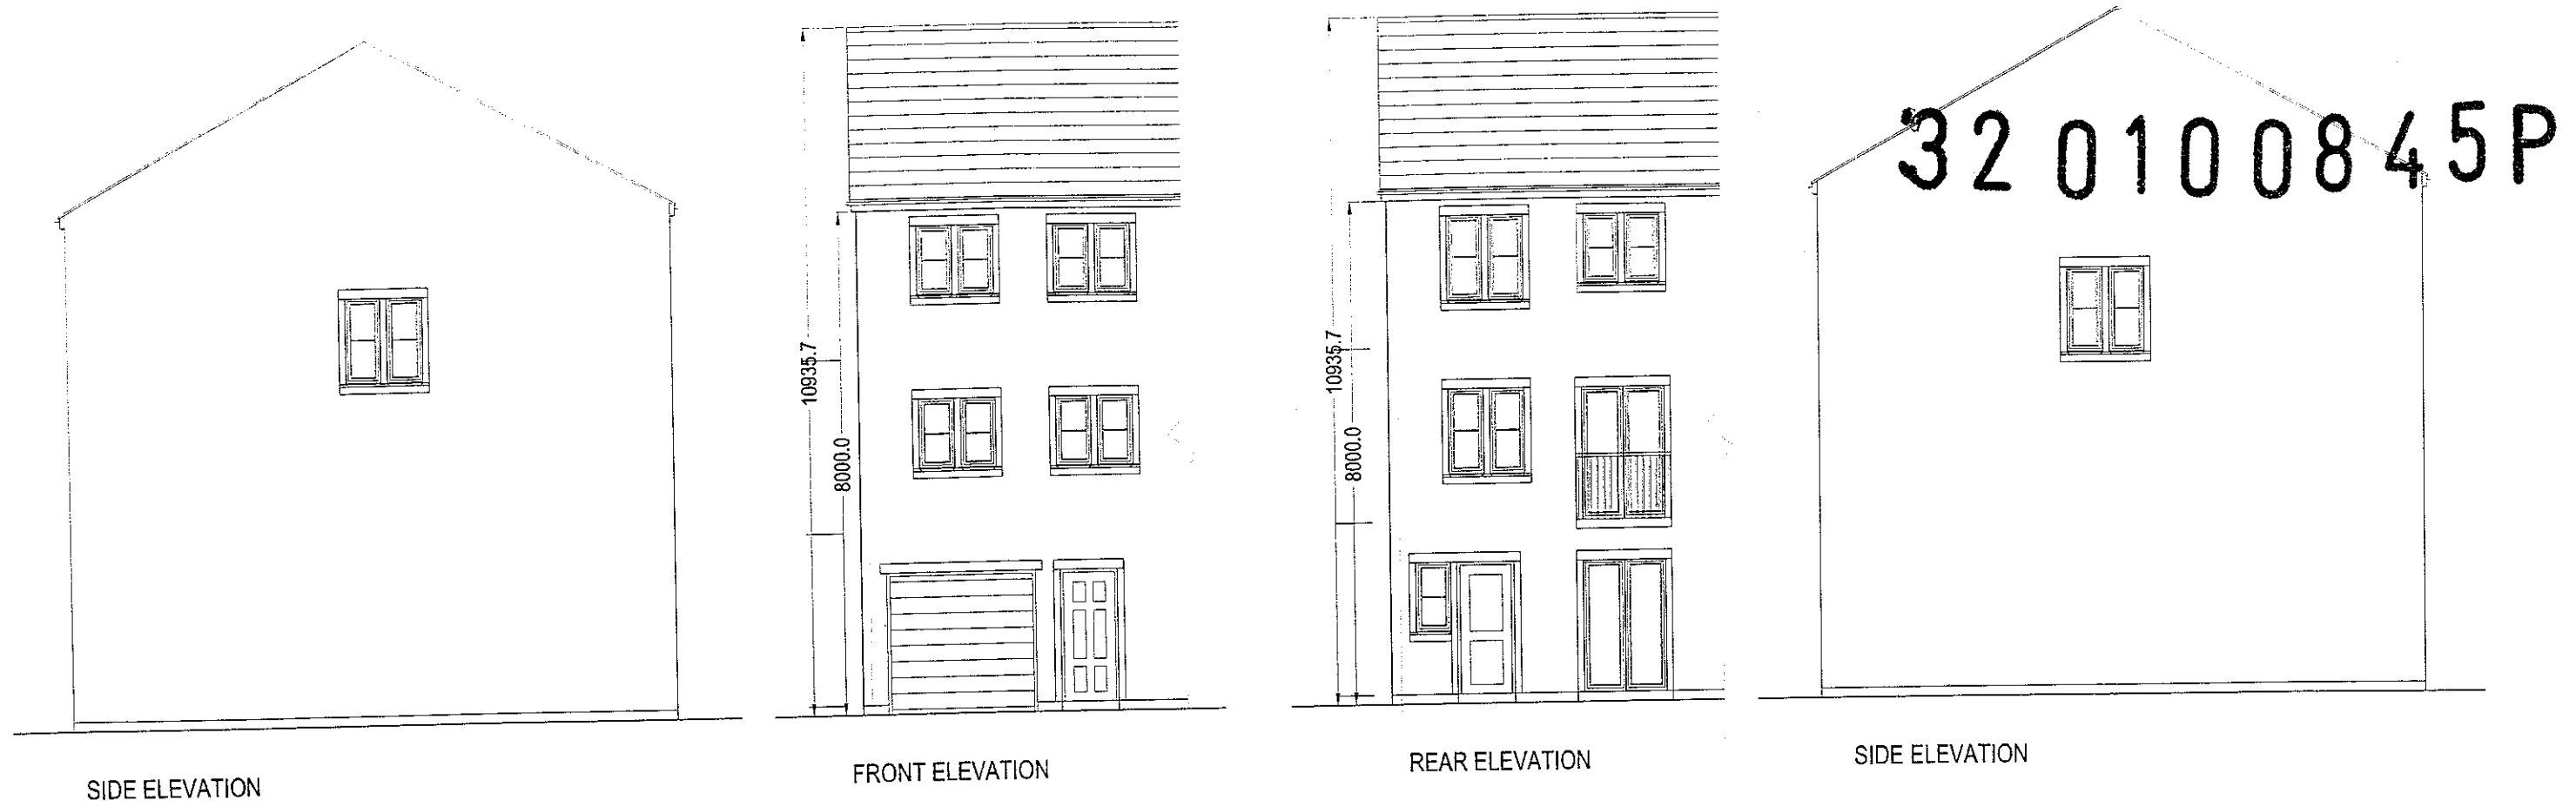

Rev A: Dimensions Added

11.10.10 SP

revision:

date:


client:	project:	drawing:
	WATT STREET SABDEN	PROPOSED PLANS & ELEVATIONS PLOTS 21-23, 26-44

project no: drawing no: revision: drawn: checked: date: scale @ A3


5808	PS-04	A	SCP		18.09.10	1:100
------	-------	---	-----	--	----------	-------

street design partnership
architecture urban design interiors




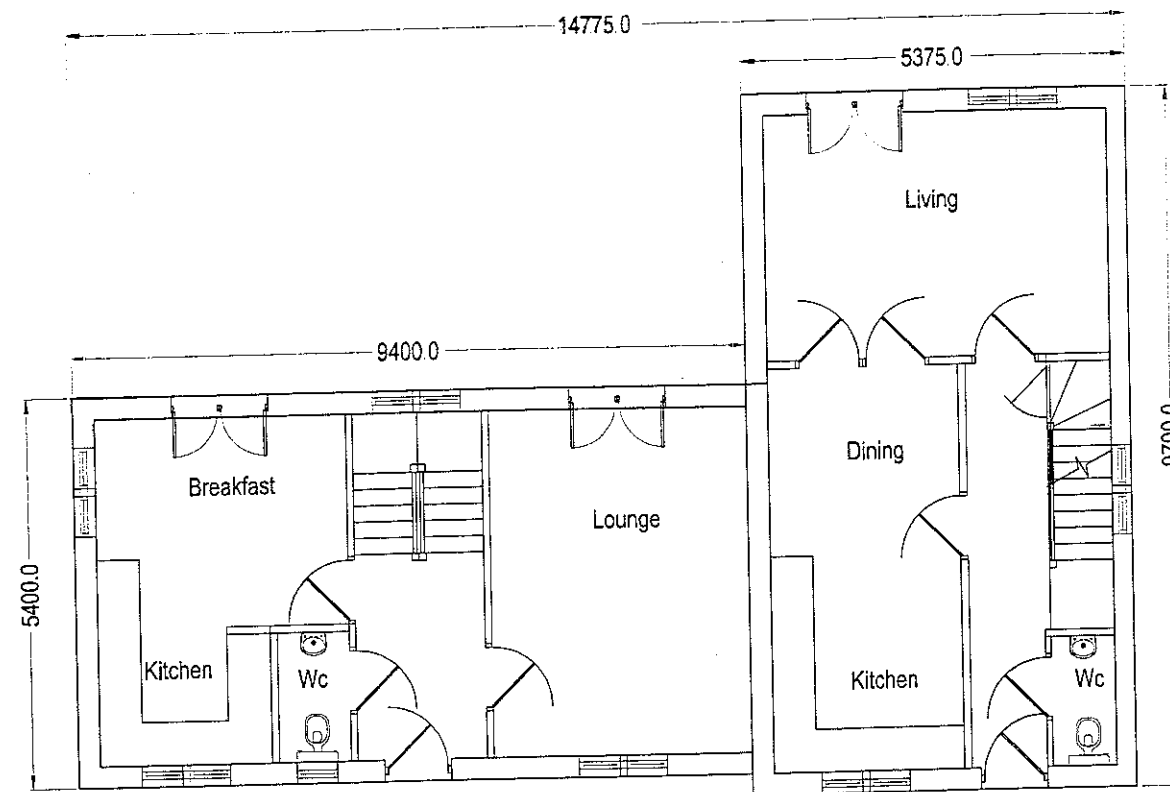

GROUND FLOOR PLAN

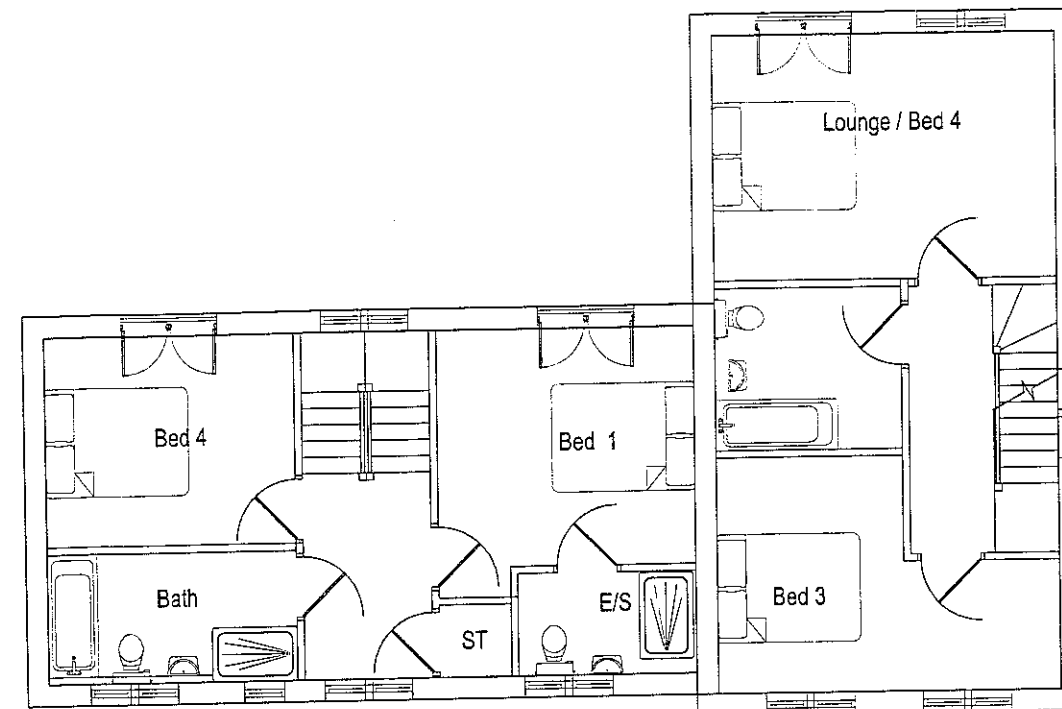

FIRST FLOOR PLAN

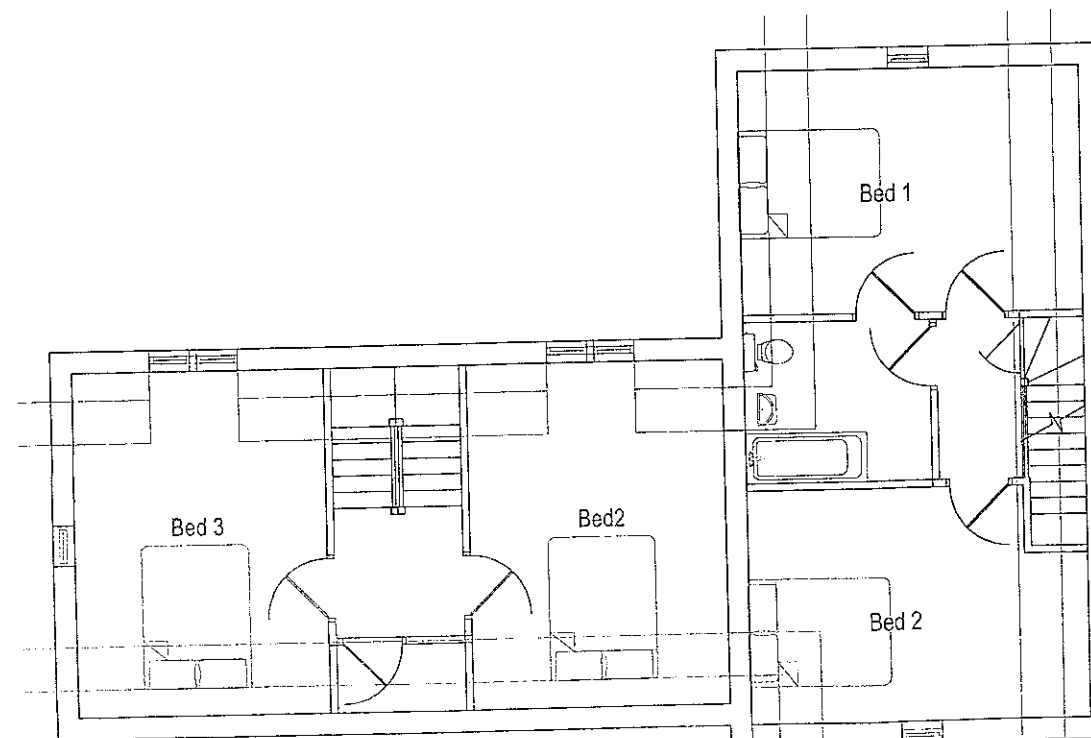


SECOND FLOOR PLAN

32 010 08 45 P

Rev A: Dimensions Added		11.10.10 SP
revision:		date:
client:	project:	drawing:
	WATT STREET SABDEN	PROPOSED PLANS PLOTS 24 AND 25
project no:	drawing no:	revision:
5808	PS-05	A
drawn:	checked:	date:
SCP		18 09 10
scale @ A3		1:100

street design partnership
architecture urban design interiors



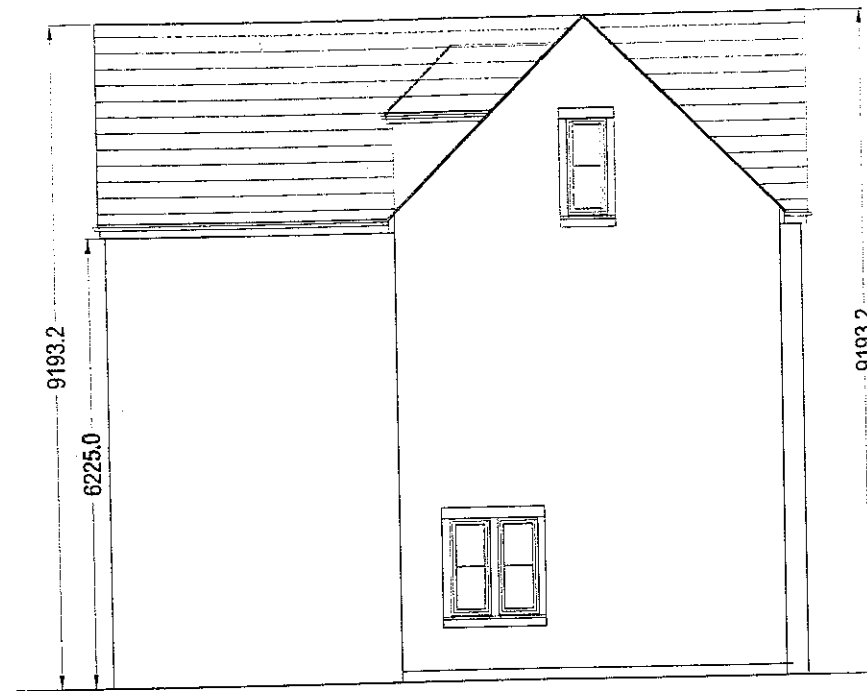


SIDE ELEVATION



FRONT ELEVATION

32 010 08 45P

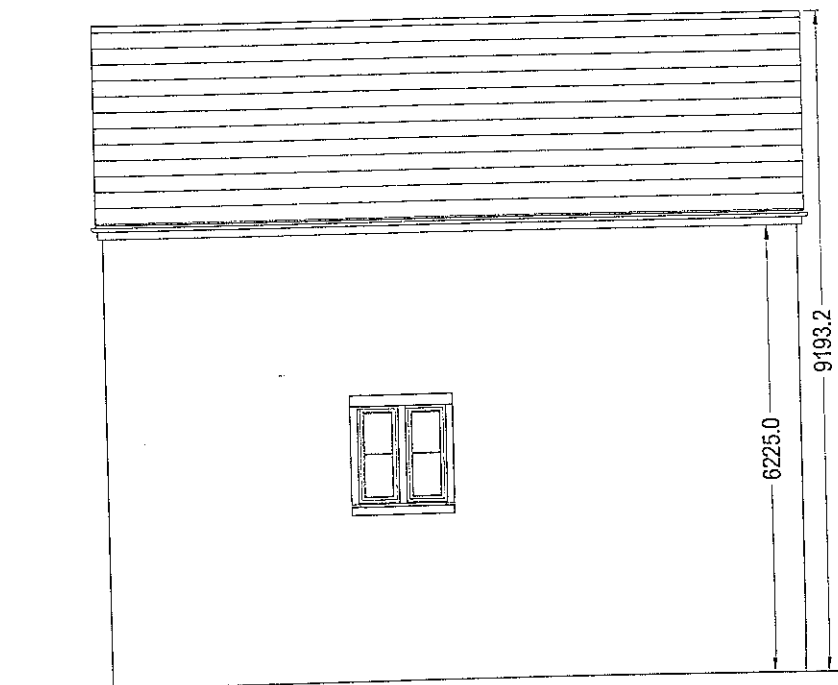

SIDE ELEVATION



REAR ELEVATION

Rev A: Dimensions Added

11 10 10 SP

revision:




date:

client:	project:	drawing:
	WATT STREET SABDEN	PROPOSED ELEVATIONS PLOTS 24 AND 25

project no:	drawing no:	revision:	drawn:	checked:	date:	scale @ A3
5808	PS-06	A	SCP		18 09 10	1:100

street design partnership
architecture urban design interiors



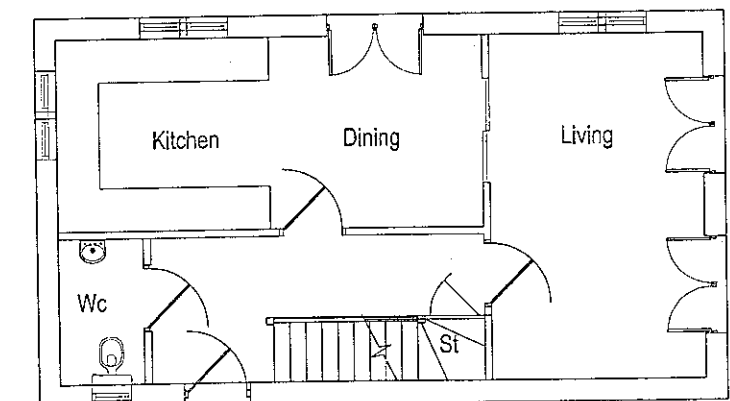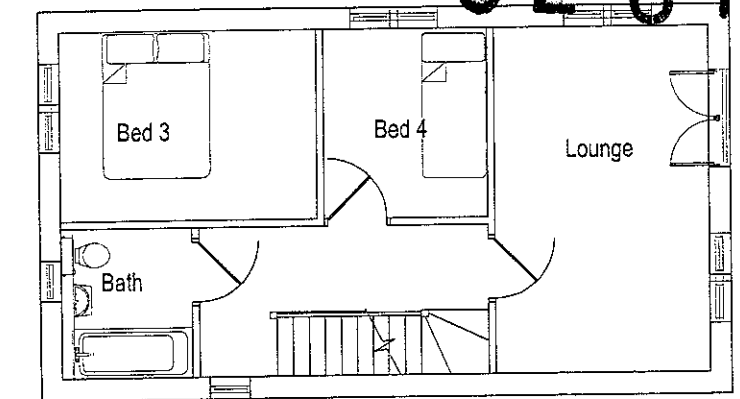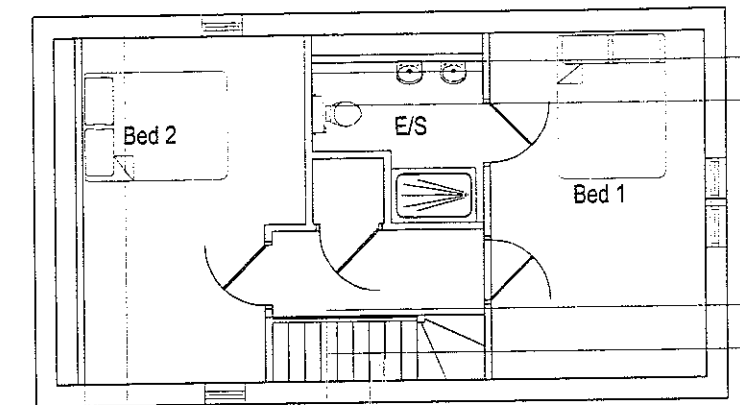

Rev A: Dimensions Added
revision:

11 10 10 SP
date:







client:	project:	drawing:
	WATT STREET SABDEN	PROPOSED PLANS & ELEVATIONS PLOT 46

project no:	drawing no:	revision:	drawn:	checked:	date:	scale @ A3
5808	PS-07	A	SCP		18 09 10	1:100

street design partnership
architecture urban design interiors



32 010 08 45 P

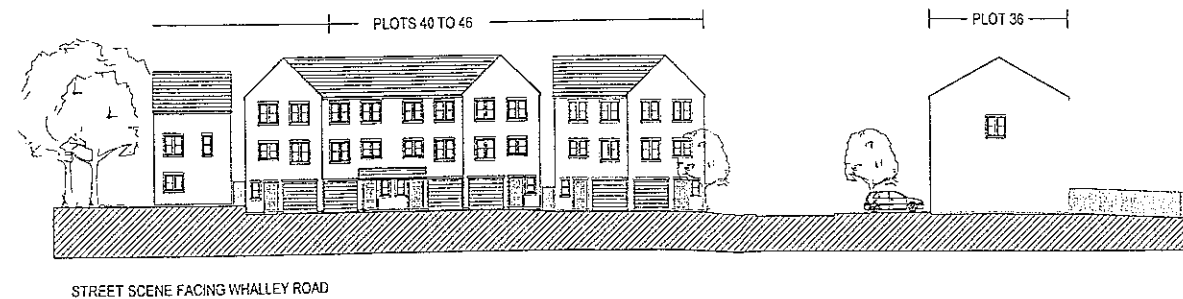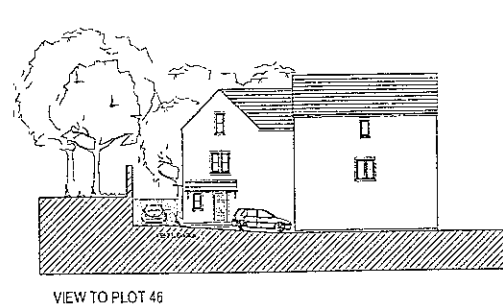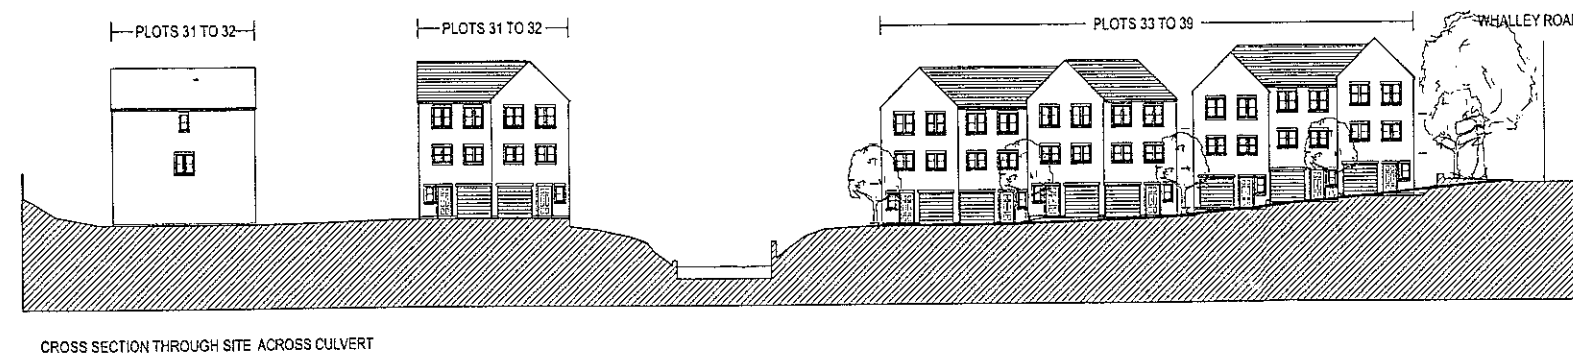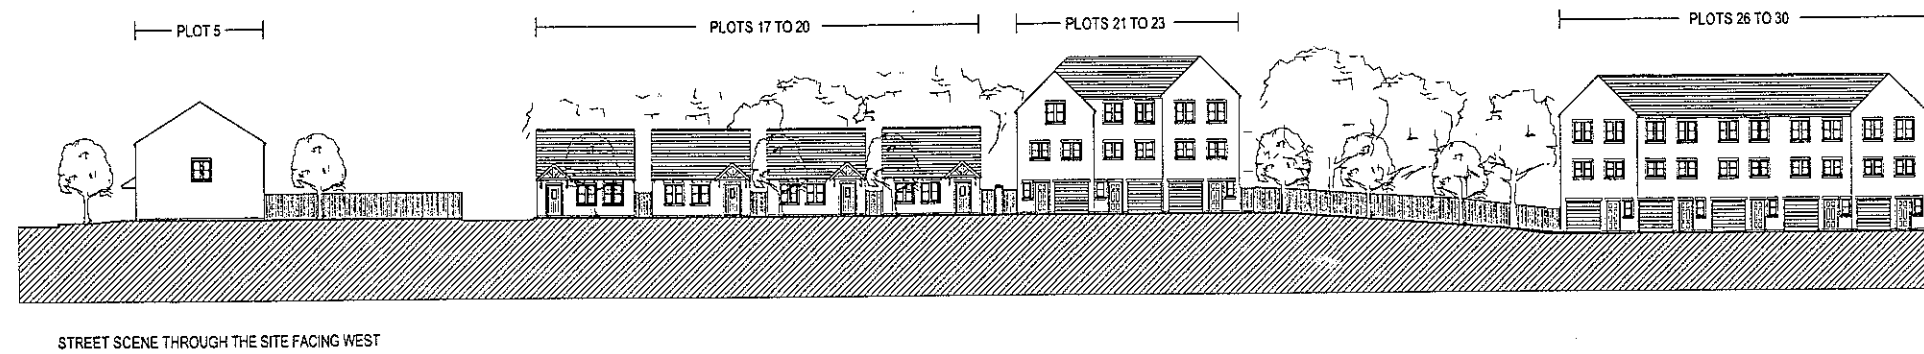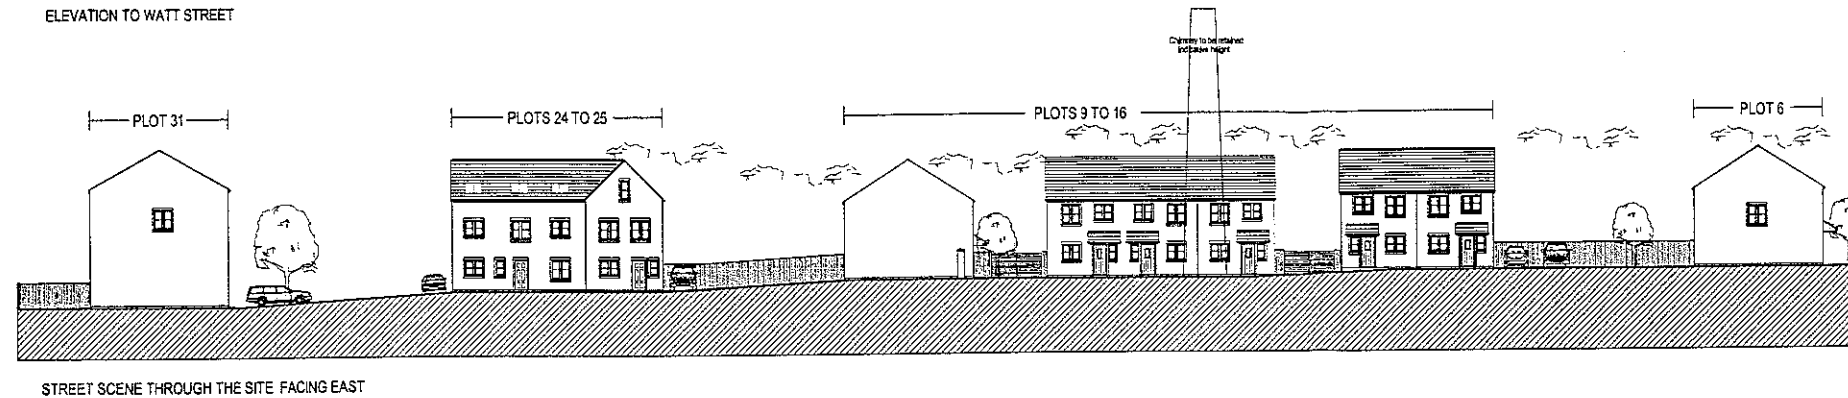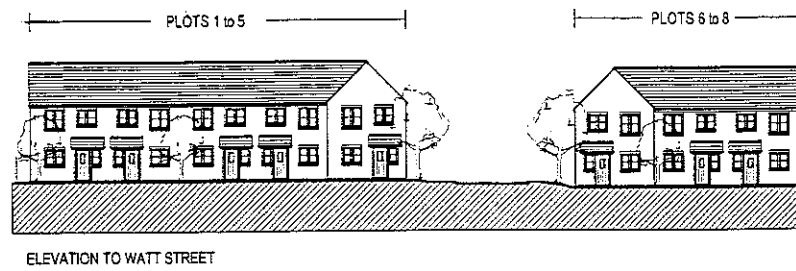

revision:		date:
client:	project:	drawing:
	WATT STREET SABDEN	PROPOSED STREET SCENES
project no:	drawing no:	revision:
5808	PS-08	SCP
drawn:	checked:	date:
		18 09 10
scale @ A3		1:500

street design partnership
architecture urban design interiors

