
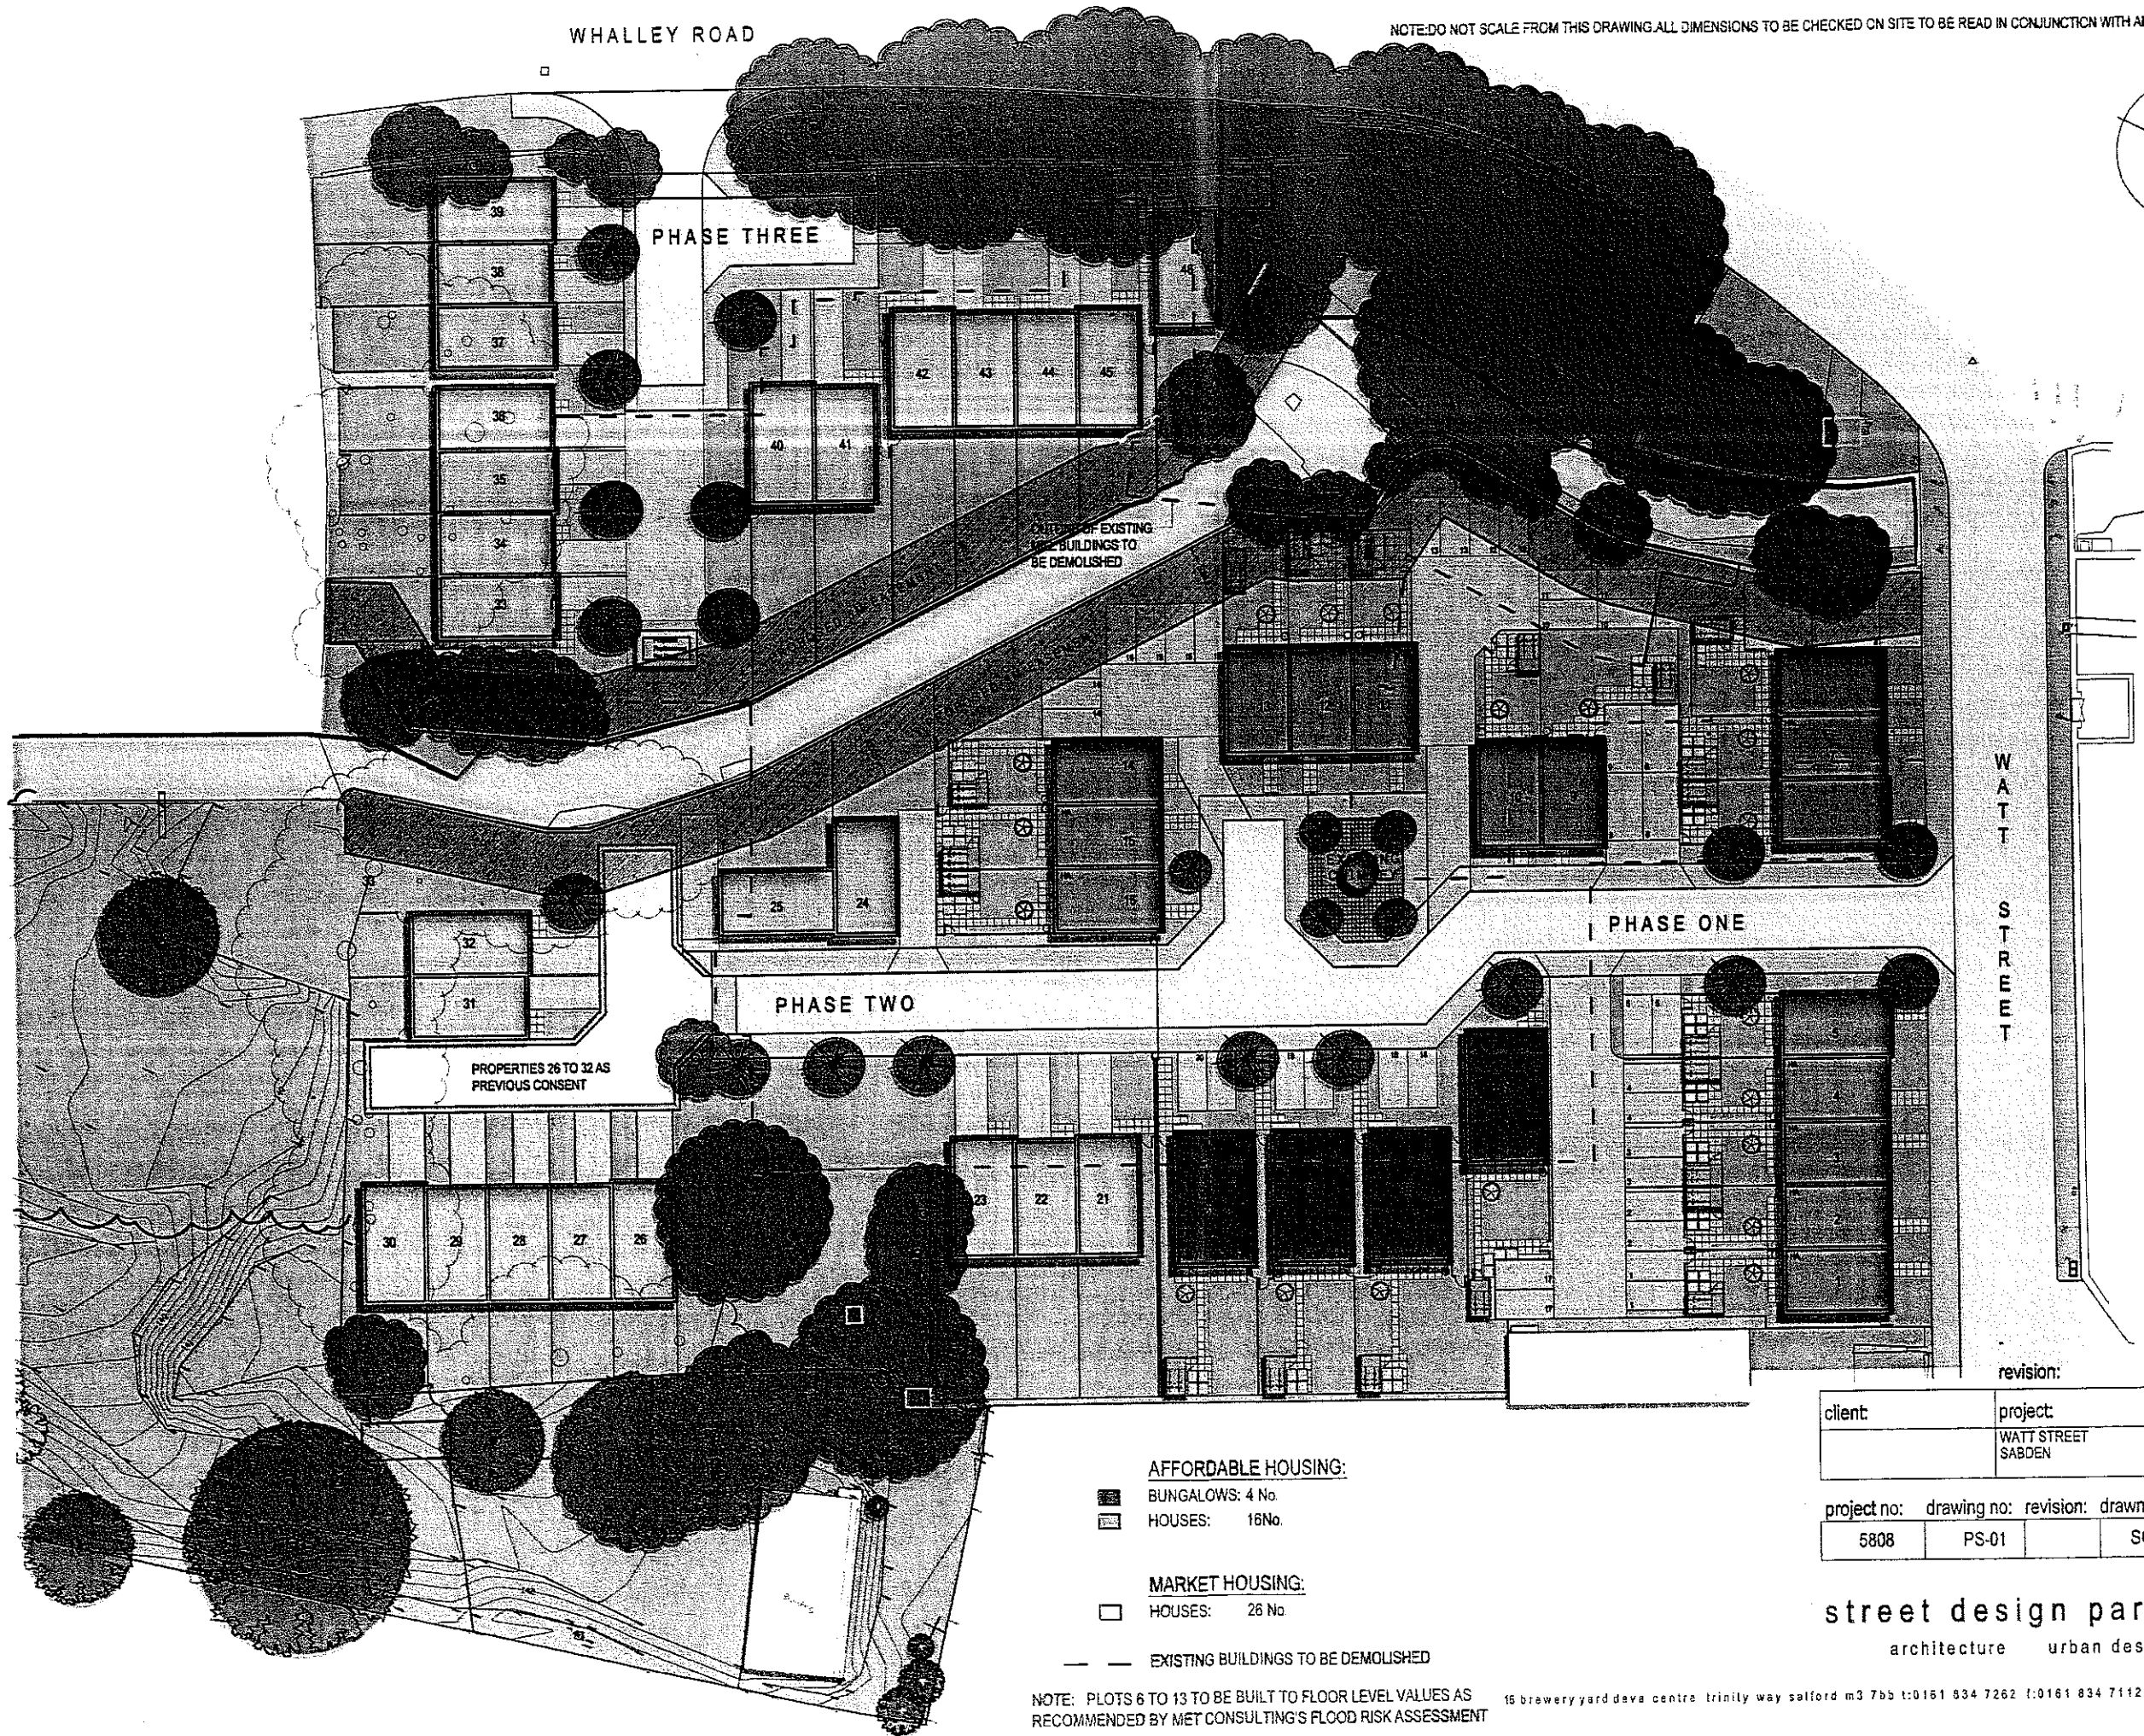


WHALLEY ROAD

NOTE: DO NOT SCALE FROM THIS DRAWING. ALL DIMENSIONS TO BE CHECKED ON SITE TO BE READ IN CONJUNCTION WITH ALL RELEVANT CONSULTANTS DOCUMENTATION

320100845P

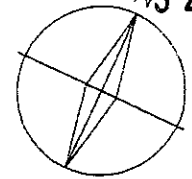

AFFORDABLE HOUSING:

- BUNGALOWS: 4 No.
- HOUSES: 16 No.

MARKET HOUSING:

- HOUSES: 26 No.

— — — EXISTING BUILDINGS TO BE DEMOLISHED

NOTE: PLOTS 6 TO 13 TO BE BUILT TO FLOOR LEVEL VALUES AS RECOMMENDED BY MET CONSULTING'S FLOOD RISK ASSESSMENT

revision:

date:

client:	project:	drawing:
	WATT STREET SALFORD	PROPOSED SITE PLAN
project no:	drawing no:	revision:
5808	PS-01	SCP
drawn:	checked:	date:
		21 09 10
scale @ A3		1:500

street design partnership
architecture urban design interiors



16 brewery yard dave centra trinity way salford m3 7bb t:0161 834 7262 f:0161 834 7112 e:info@street-design.net



SURVEY STATIONS			
NAME	ELEVATION	COORDINATES	REMARKS
STATION 1	3776.02-294	437723.01	163.878
STATION 2	3776.19-788	437726.76	163.880
STATION 3	3775.96-962	437726.76	163.880
STATION 4	3776.78-264	437726.76	163.880
STATION 5	3776.00-300	437726.76	163.880
STATION 6	3776.02-688	437726.76	163.880
STATION 7	3776.19-788	437726.76	163.880
STATION 8	3776.02-294	437723.01	163.878

[illegible]

Survey

OPERATIONS


Client
Architectural Design Services
High Street House
High Street
Sutton, B223 2HU

Drawing Title
Topographical Survey of Land at
Victoria Mt.
Saddles

Scheduled	1:200	Surveyor	RG
Date	Feb 07	Drawn	DS
Job Number	07A063	Credent	MG

Sheet Size & Org Number & Revision
A0 07A063/001

320100845P

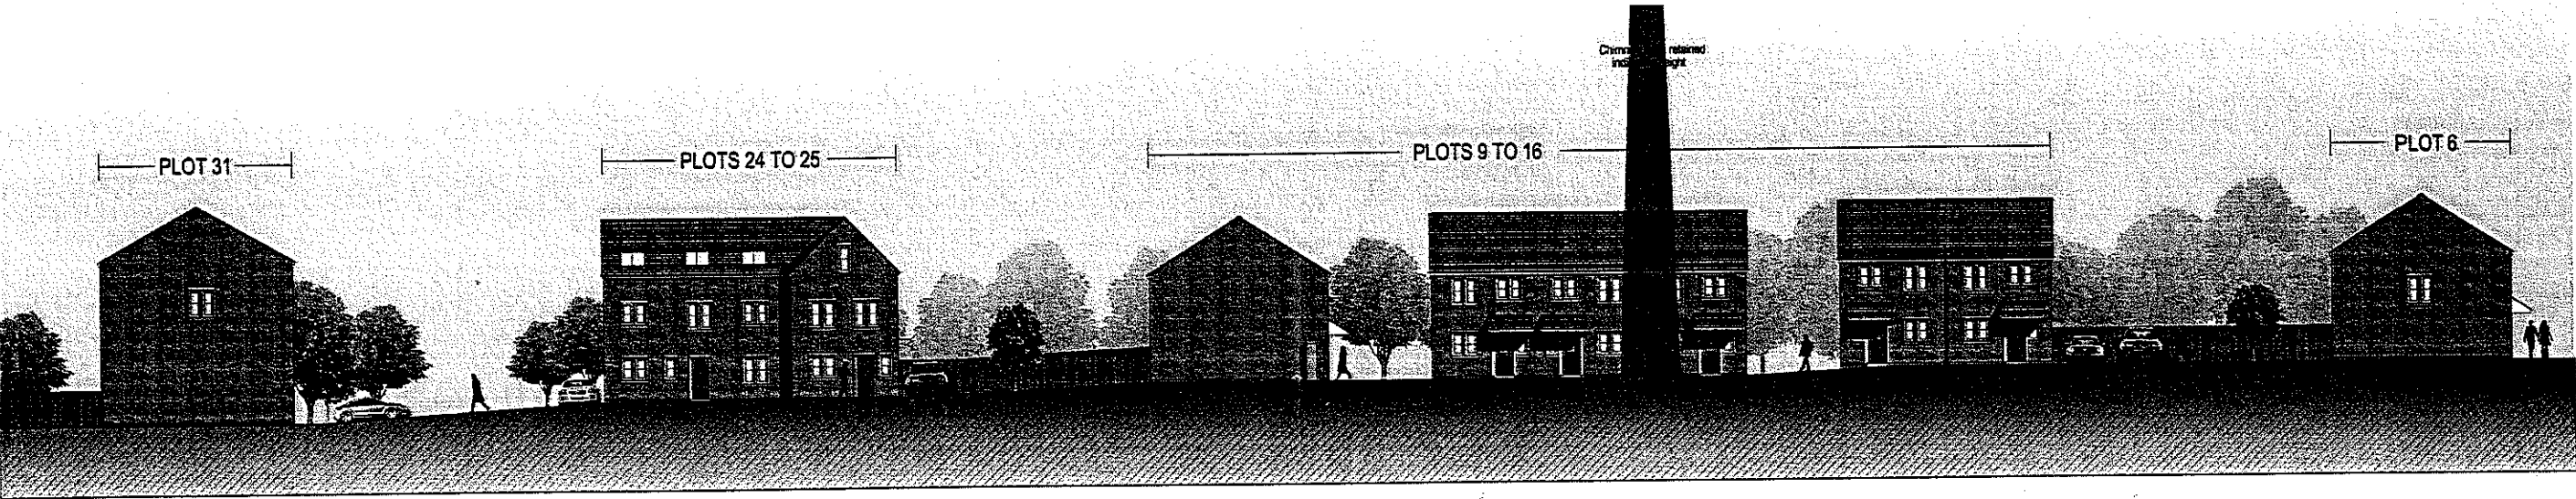

STREET SCENE THROUGH THE SITE, FACING EAST

revision:		date:
client:	project:	drawing:
	WATT STREET SABDEN	COLOURED STREET SCENE
project no:	drawing no:	revision:
5808	PS-09	SCP
drawn:	checked:	date:
27 09 10	NTS	
scale @ A3		

street design partnership
architecture urban design interiors

