




Proposed Cross Section 1 (1:200)

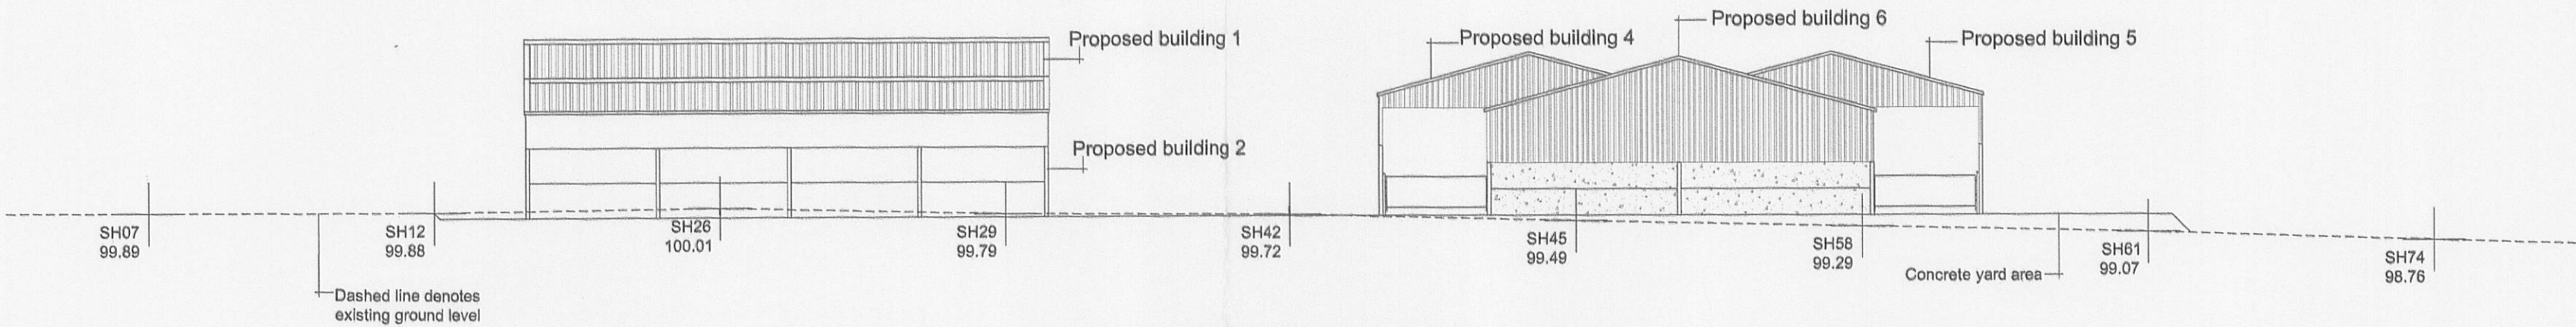


Proposed Cross Section 2 (1:200)

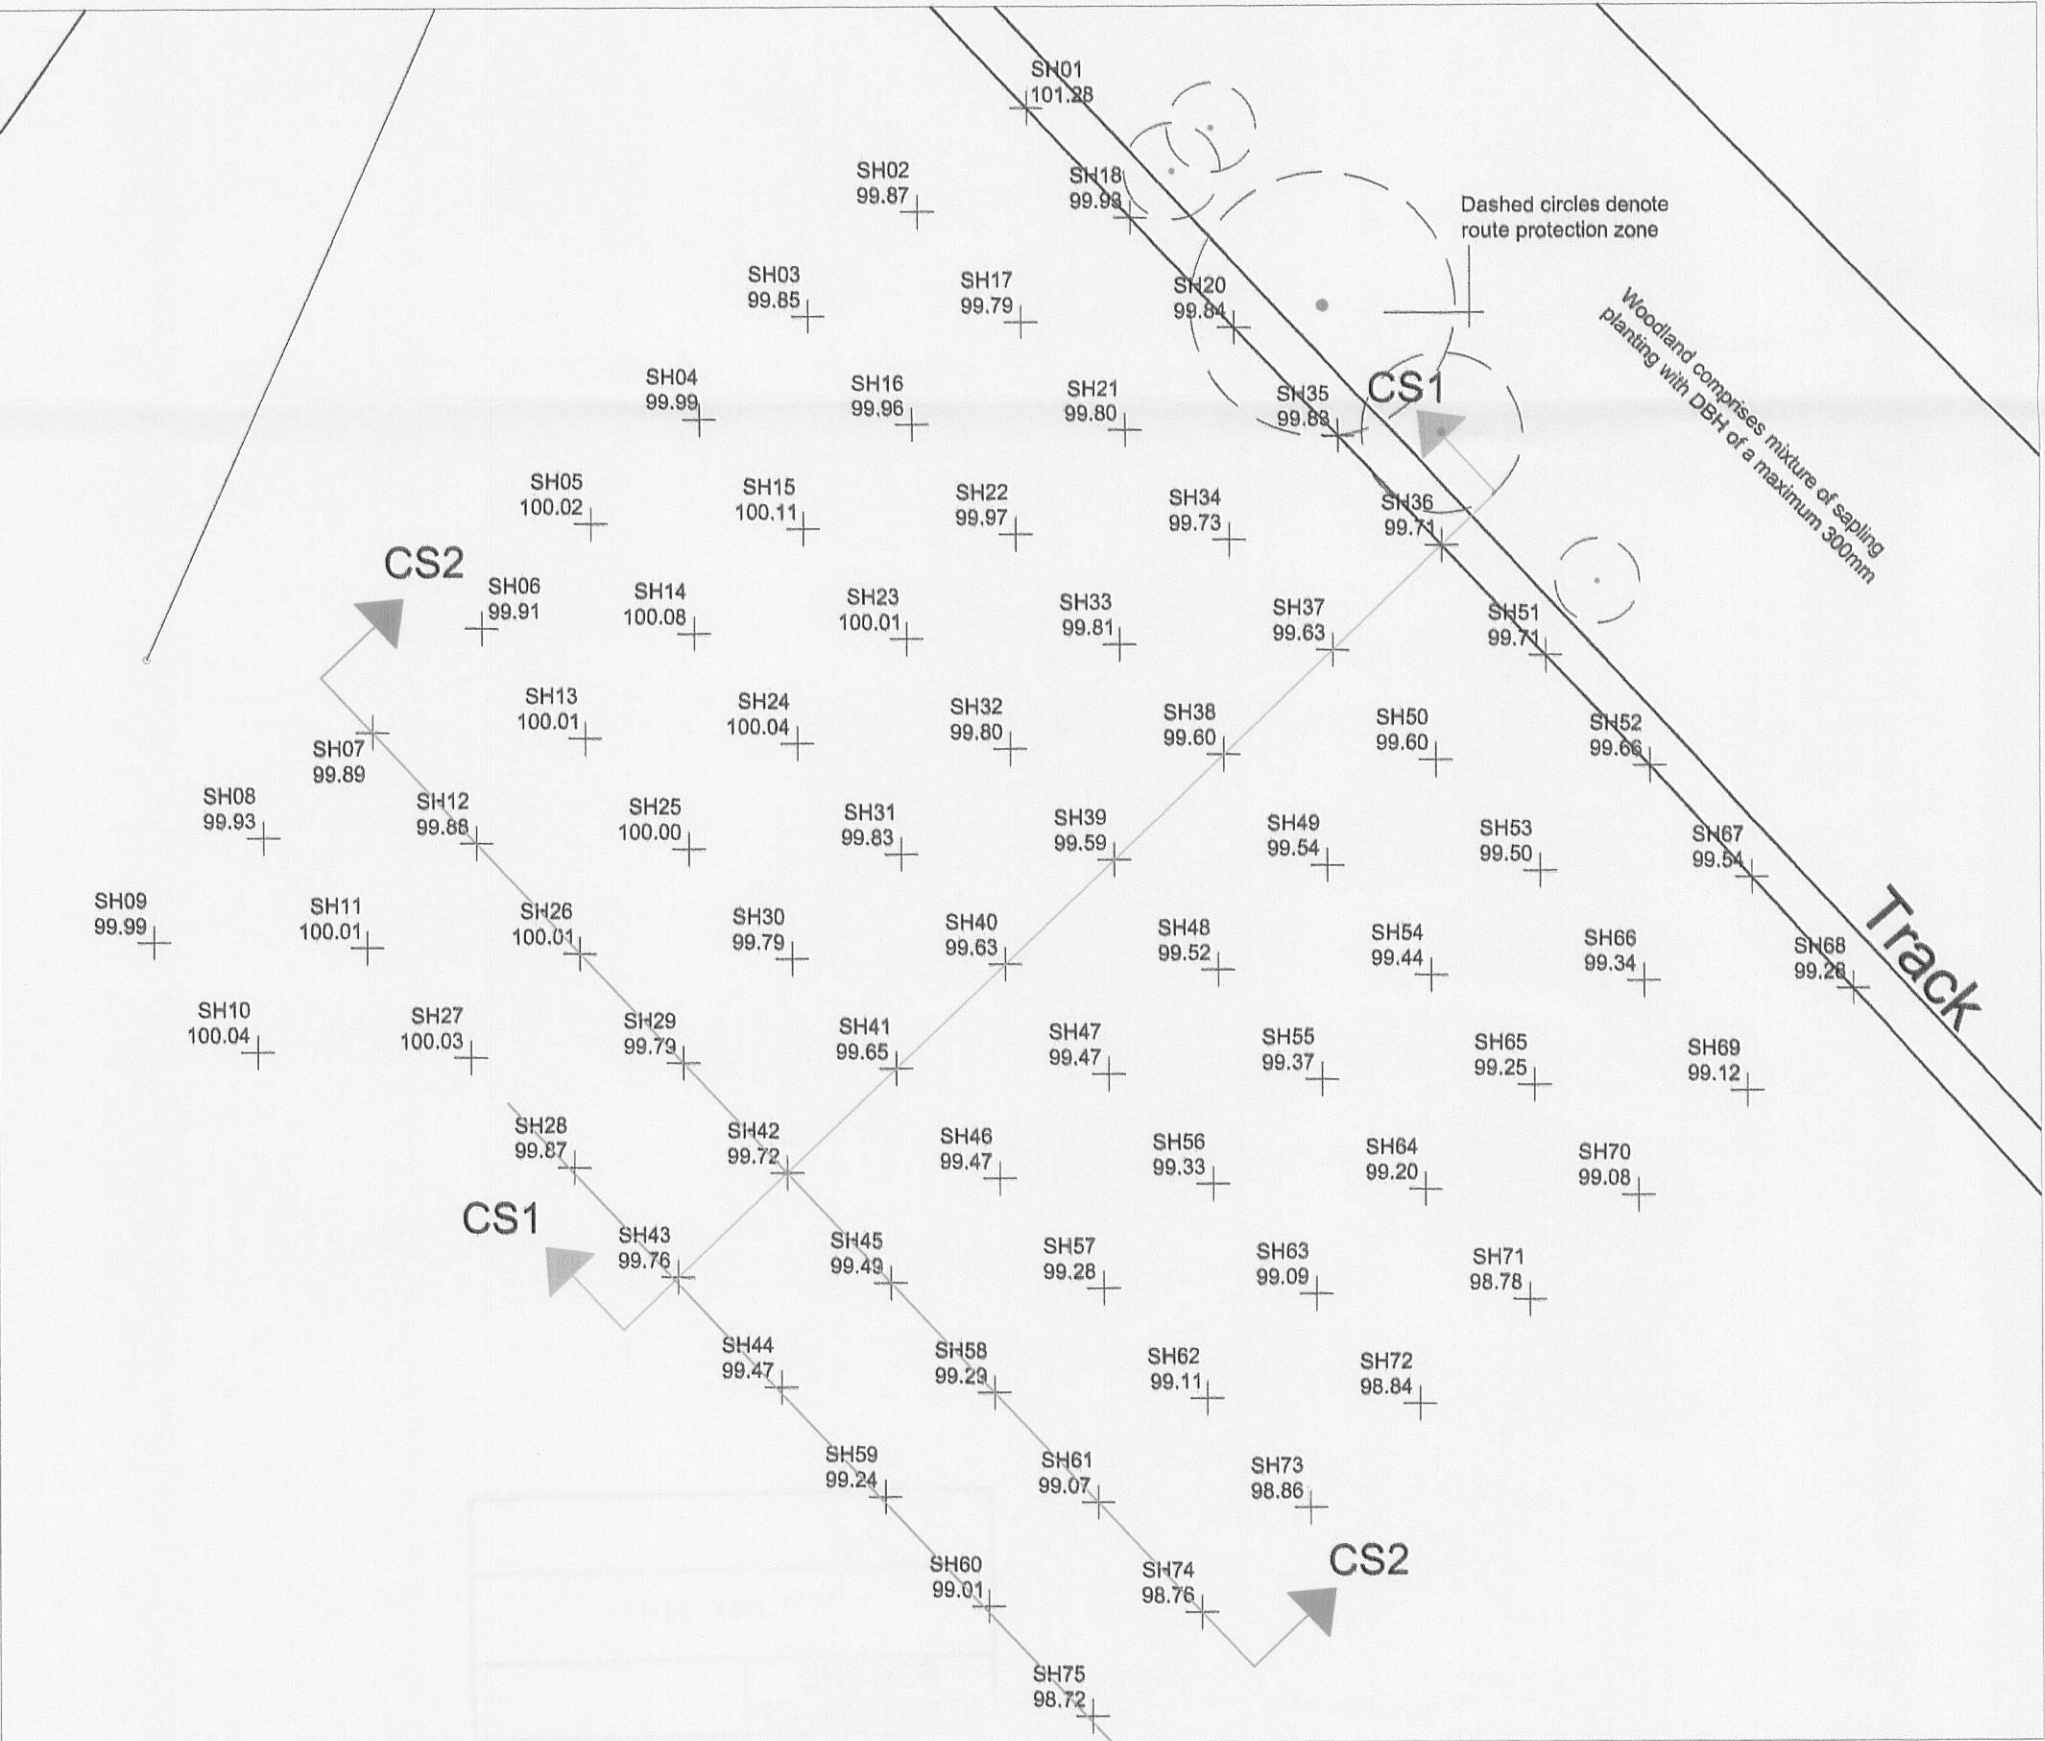

Level Survey Of Site 1:500

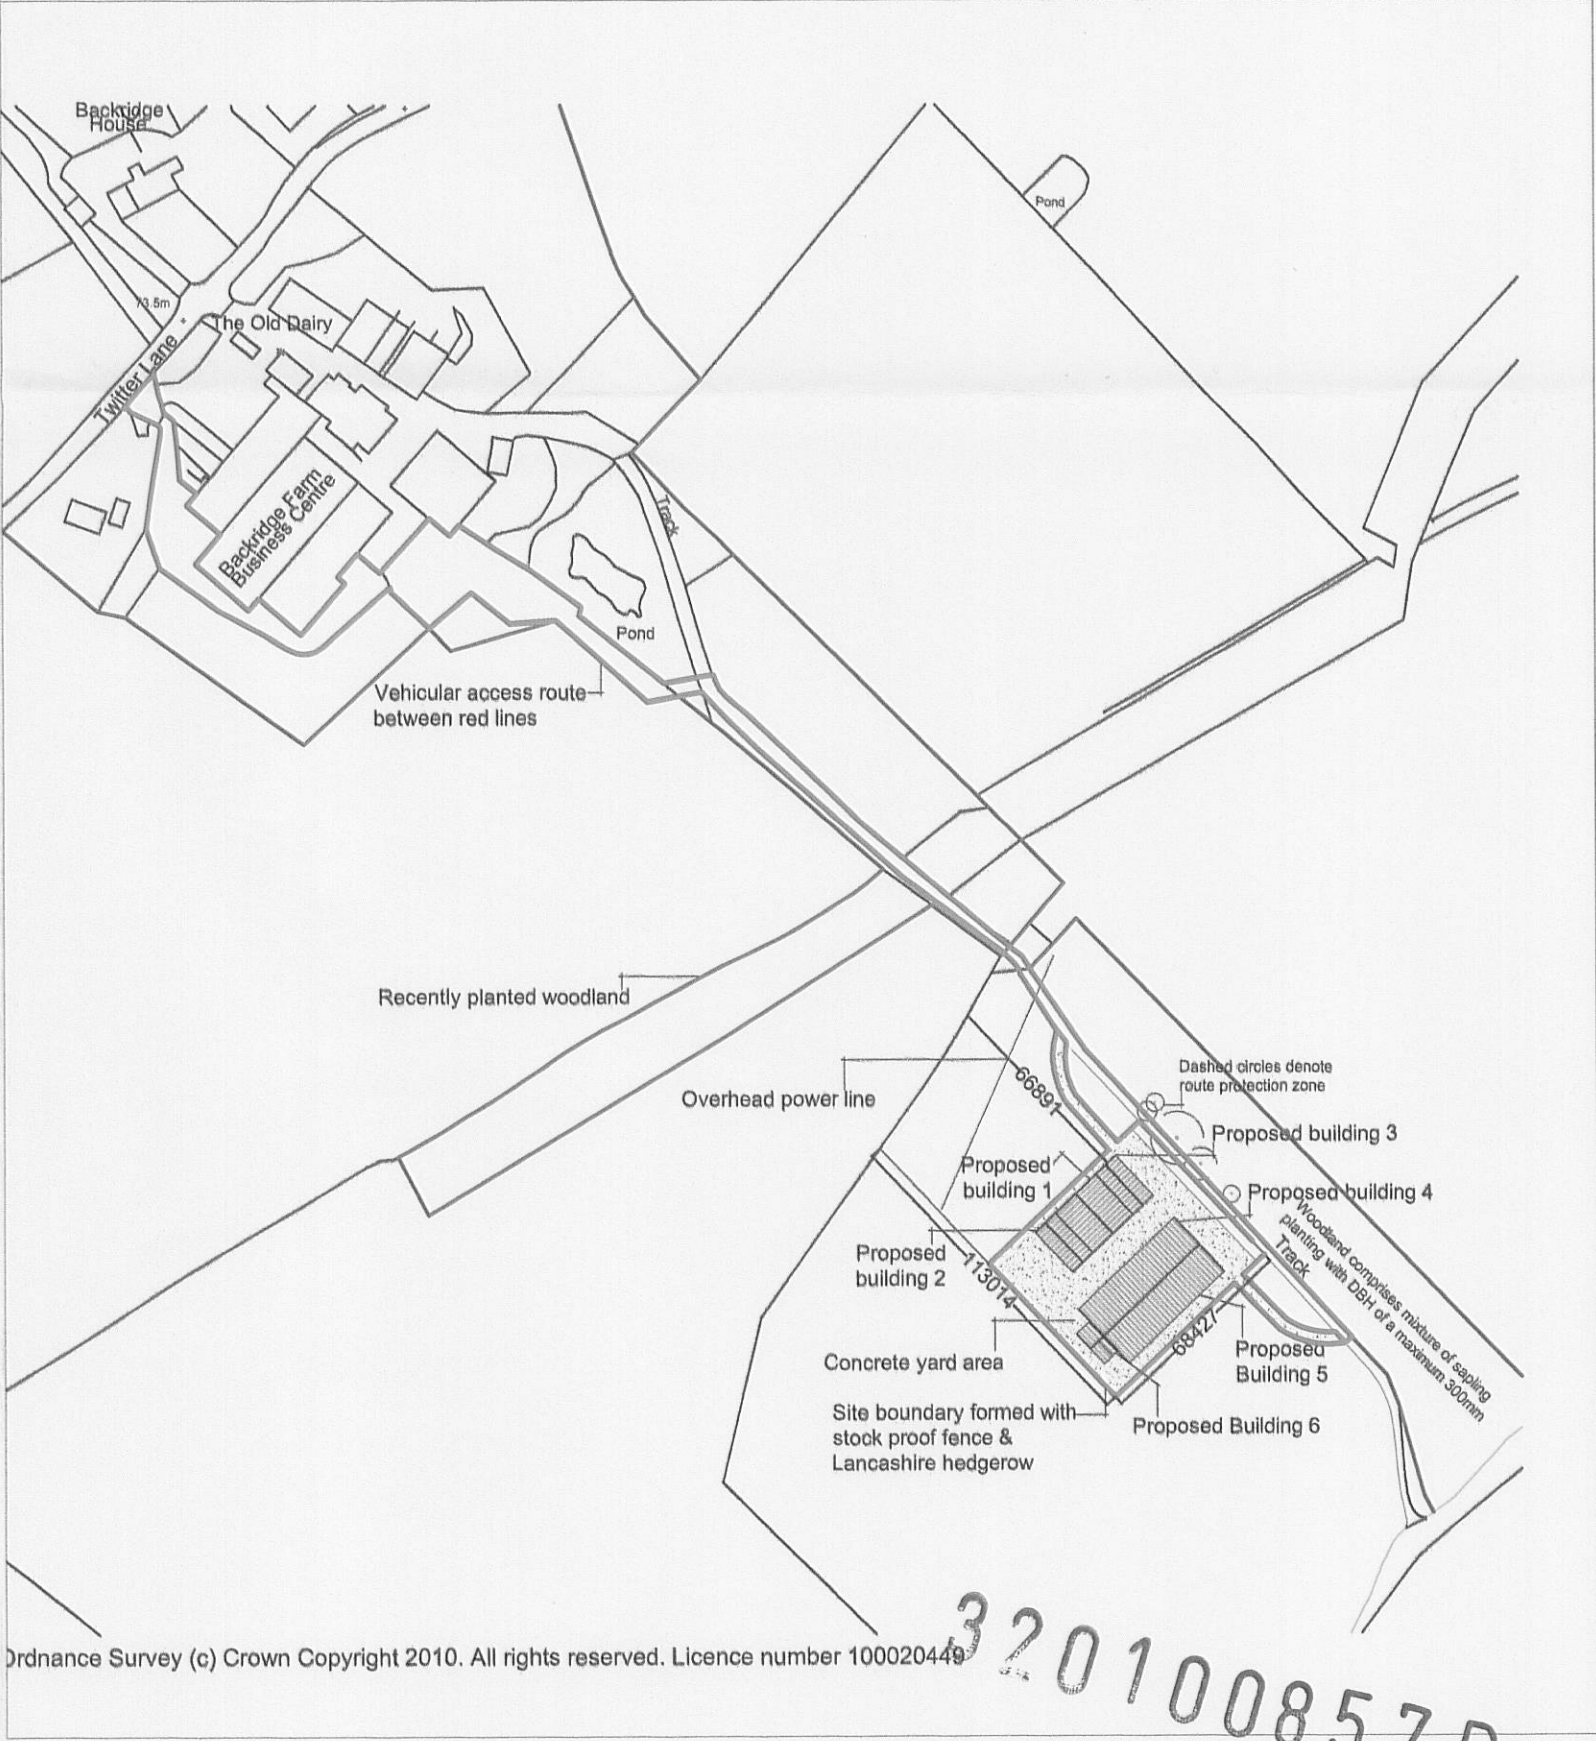

Proposed Location Plan 1:2500

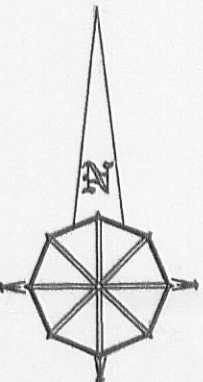

Notes:

All work is to be carried out to the latest current British standards Codes of Practice and recognised working practices.

All work and materials should comply with Health and Safety legislation.

All dimensions are in millimetres where explicitly shown otherwise.

The contractor should check and certify all dimensions as work proceeds and notify the architect of any discrepancies.

Do not scale off the drawings, if in doubt ask.

Amendment A: 28/04/11 plans amended further to correspondence by LPA dated 13/10/10. Plans amended & submitted to LPA for approval.

PLANNING DRAWING - proposed cross sections and combined site plan



Chartered Surveyors
34 Wellgate
Clitheroe
Lancashire BB7 2DP
T: 01200 442301
F: 01200 442302
Email: info@ghaonline.co.uk

Title: Proposed Farmstead
Backridge Farm
Bashall Eaves
Clitheroe
BB7 3LQ

Project No: Thr/475/1199/07B **Drawn:** RB

Client: Mr M. Throup

Date: 13.09.10 **Scale:** 1:200/500/2500

Amendments: A