



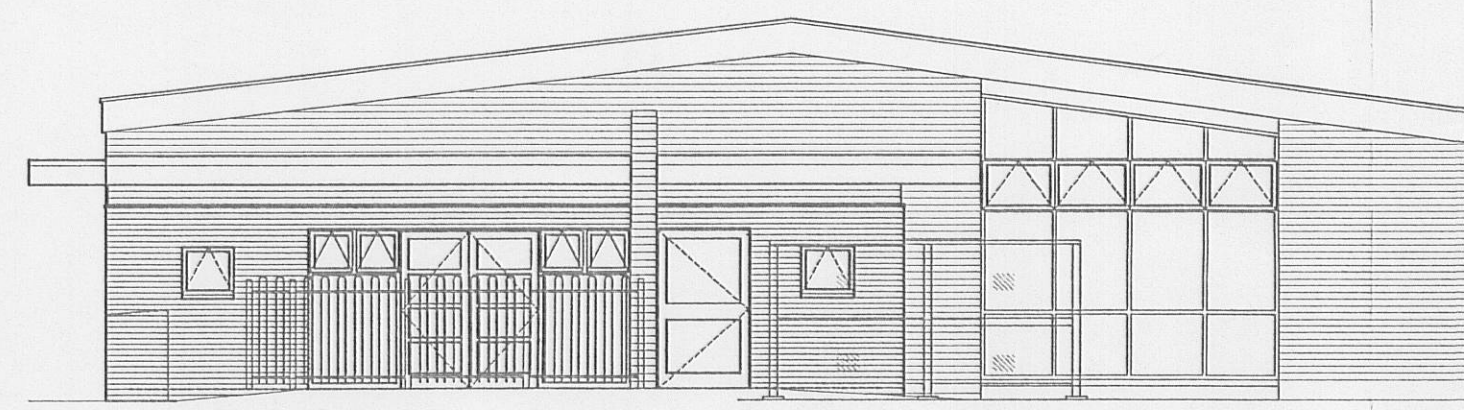

Existing Elevation A

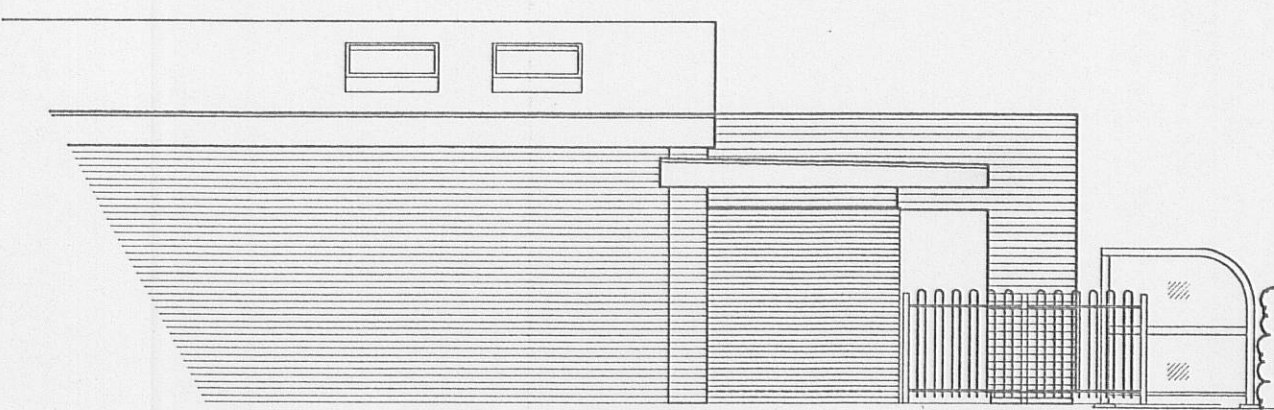

Existing Elevation B




Existing Elevation C




Proposed Elevation A



Proposed Elevation B

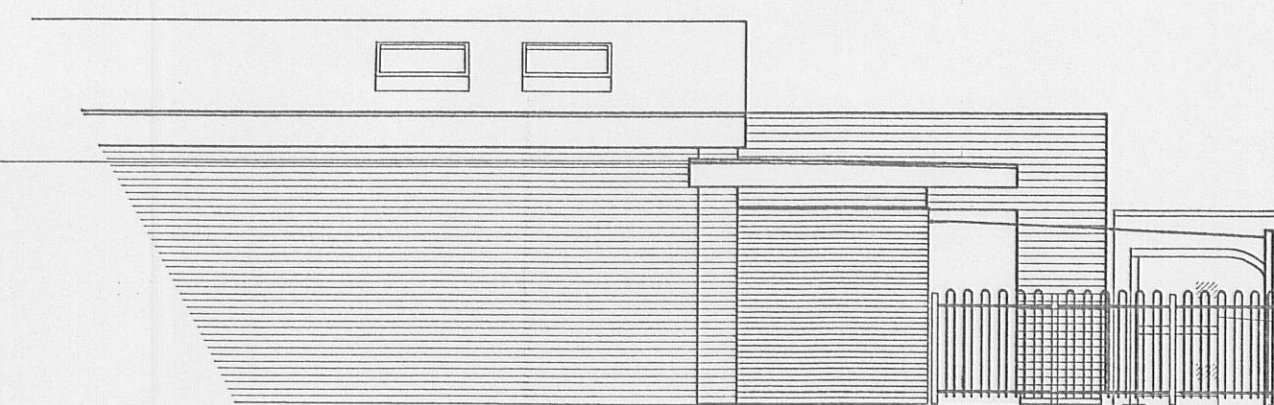

Proposed Elevation C

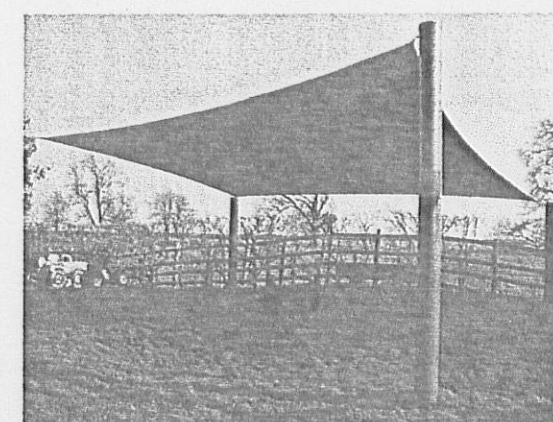

New LIS products Ltd, or similar approved fabric sun shade. Measuring approximately 6.5m<sup>2</sup>, the fabric shade is to be supported by 2 number galvanised & powder coated steel posts (colour Green) and 1 number galvanised steel bracket fixed to the building wall as shown. Canopy height to be approximately 2400mm.

Existing railings to be reconfigured as shown with the addition of new sections of Warrington Bow-Top fencing to BS1722, supplied by Broxap or similar approved. All fencing to be 1500mm high from ground level with gaps no larger than 88mm. Allow for installing new railings as per manufacturers details. All to be powder coated blue as existing.

Existing PCC flagstones to be replaced by new wetpour soft surface.

Existing freestanding timber bin store relocated.


Existing hedge boundary, approx. 1600mm high

New timber screen to pram shelter to be formed using 3 number 100x100mm treated SIV posts set in concrete pad foundations with 50 x 50mm framing @ 450 CC. Faced with 100mm deep Cedar wood boards to match that of the building facade.

New railings and gate as shown to be Warrington Bow-Top fencing to BS1722, supplied by Broxap or similar approved. All fencing to be 1500mm high from ground level with gaps no larger than 88mm. Allow for installing as per manufacturers details. All to be powder coated blue as existing. Allow for removal of existing concrete bollards.



Existing Front Elevation

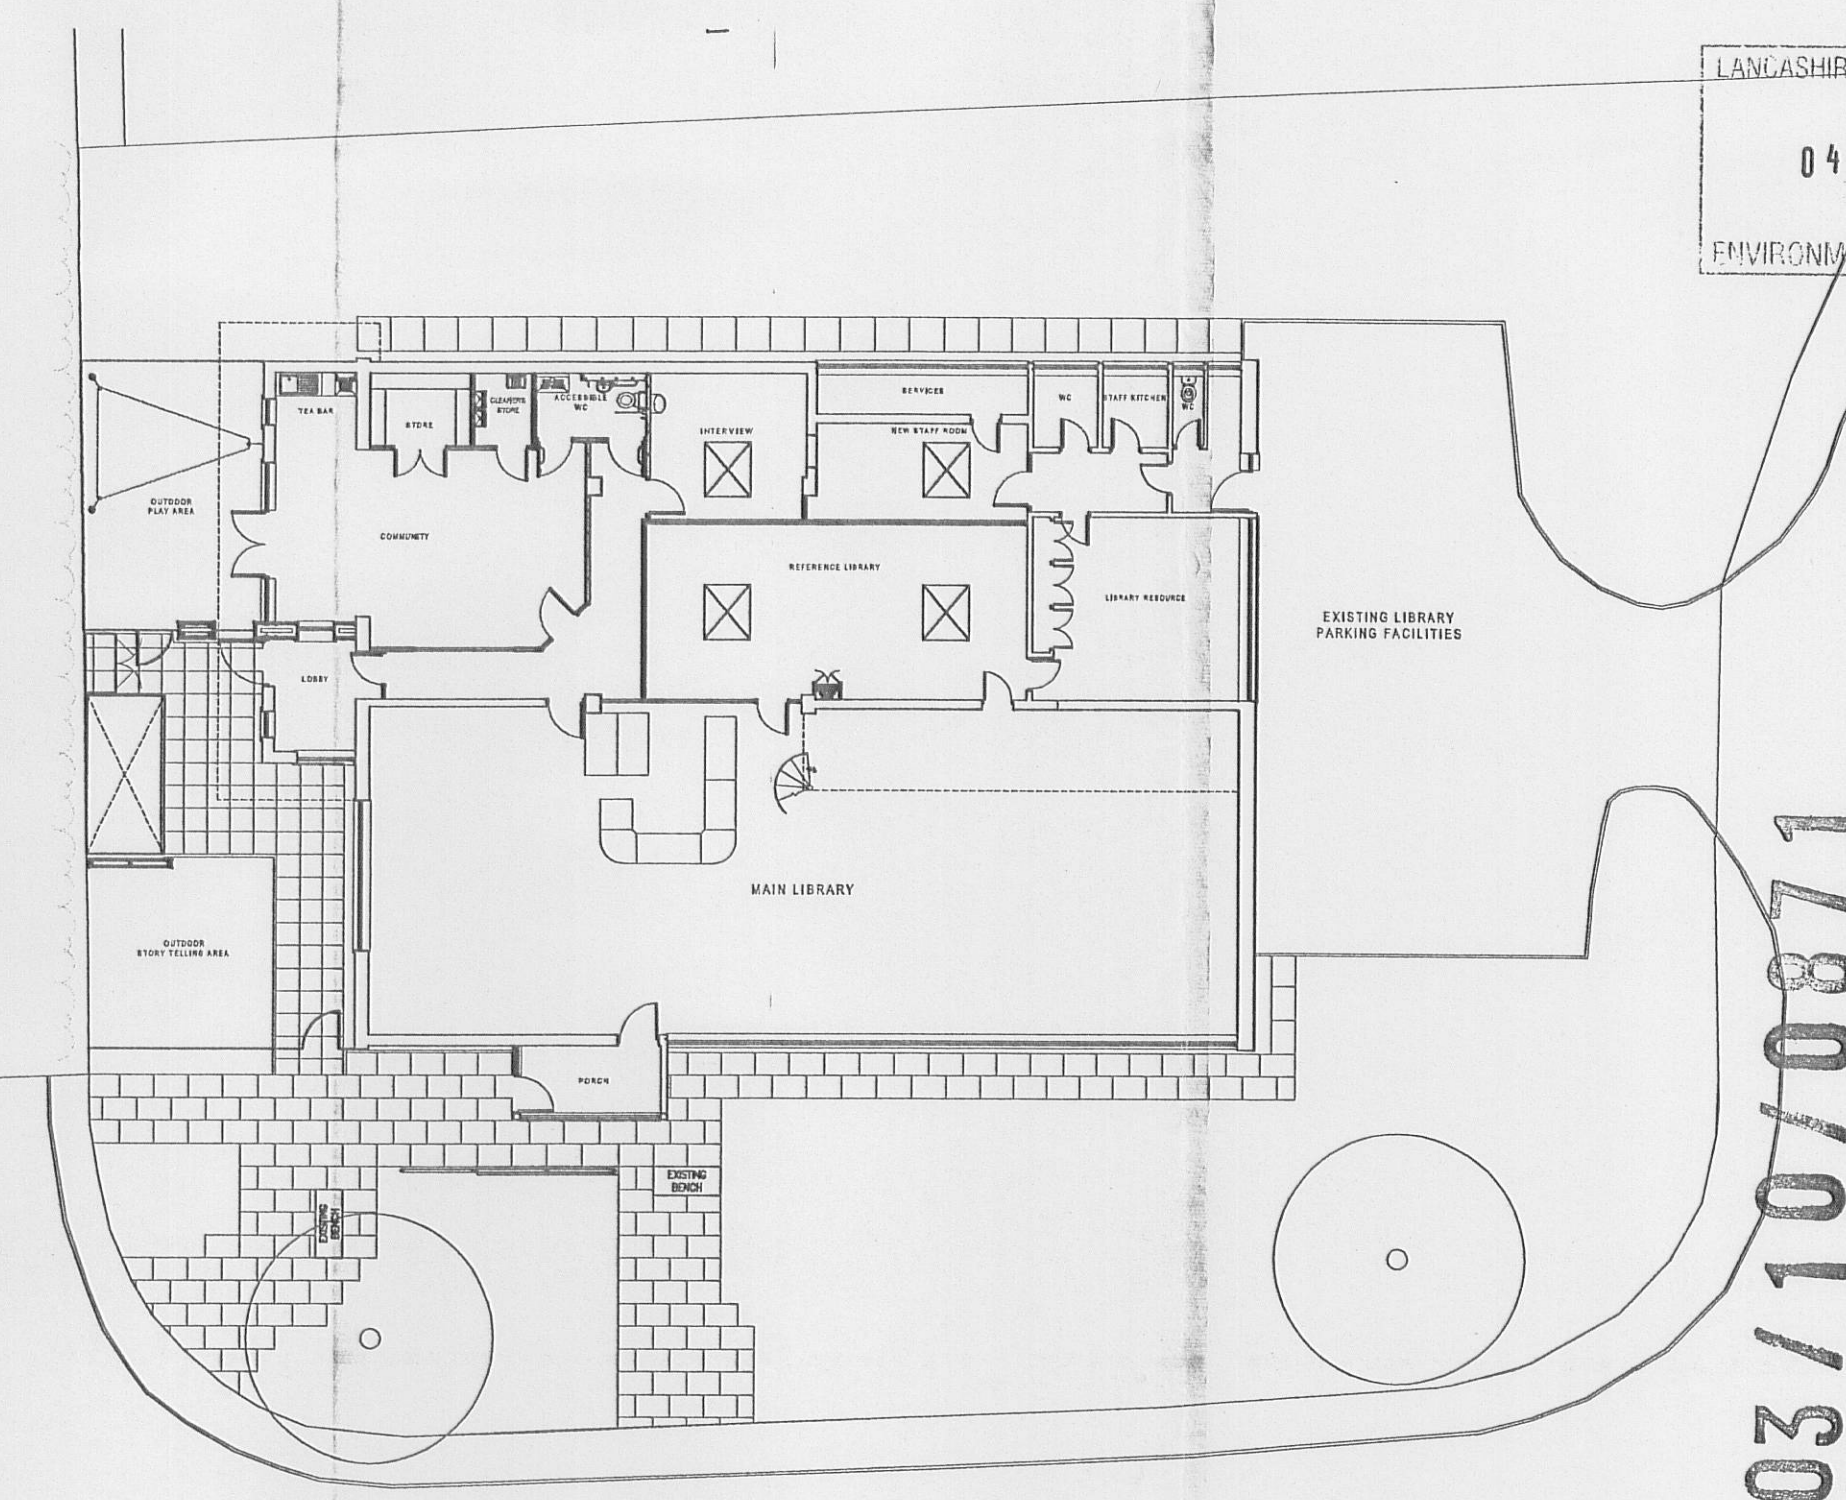

Proposed Site Plan  
Scale - 1:200



Site Location Plan  
Scale - 1:1250

Health & Safety Comments

|                 |     |                             |
|-----------------|-----|-----------------------------|
| 27.09.10        | A   | Amendments to Location Plan |
| Date            | Rev | Notes                       |
| Drawing Status: |     |                             |
| Preliminary     |     |                             |

All written measurements are to be checked on site by the contractor.

Town Name: Whalley  
Premises Name: Spring Wood Children's Centre  
Whalley Library  
Abbey Road, Whalley, BB7 9RP  
Premises No.

Project  
Proposed New Fencing, Sun Canopy  
and Pram Shelter Screen

Drawing Title  
Proposed/Existing Plans and Elevations

|            |           |             |          |
|------------|-----------|-------------|----------|
| Scale      | Drawn by: | Checked by: | Date     |
| Varies @A1 | MJE       |             | Sep 2010 |



Property Group  
Resources Directorate

HEADQUARTERS: County Hall, Preston, PR1 6RE  
Tel: (01772) 533265 Fax: (01772) 533184  
AREA OFFICES: The Red Rose Hub, Brian Johnson Way  
of Bluebell Way, Preston, PR2 1XY  
North Area: Tel: (01253) 892288 Fax: (01772) 532979  
East Area: Tel: (01254) 220627 Fax: (01772) 532979  
South Area: Tel: (01772) 533930 Fax: (01772) 532979

(C) Lancashire County Property Group MMIX

Note: All rights described in Chapter IV of the Copyright,  
Design and Patents Act 1988 have been generally asserted.

|             |             |          |
|-------------|-------------|----------|
| Project No. | Drawing No. | Revision |
| FWP4538     | L10         | A        |

Existing Plan

Proposed Plan