



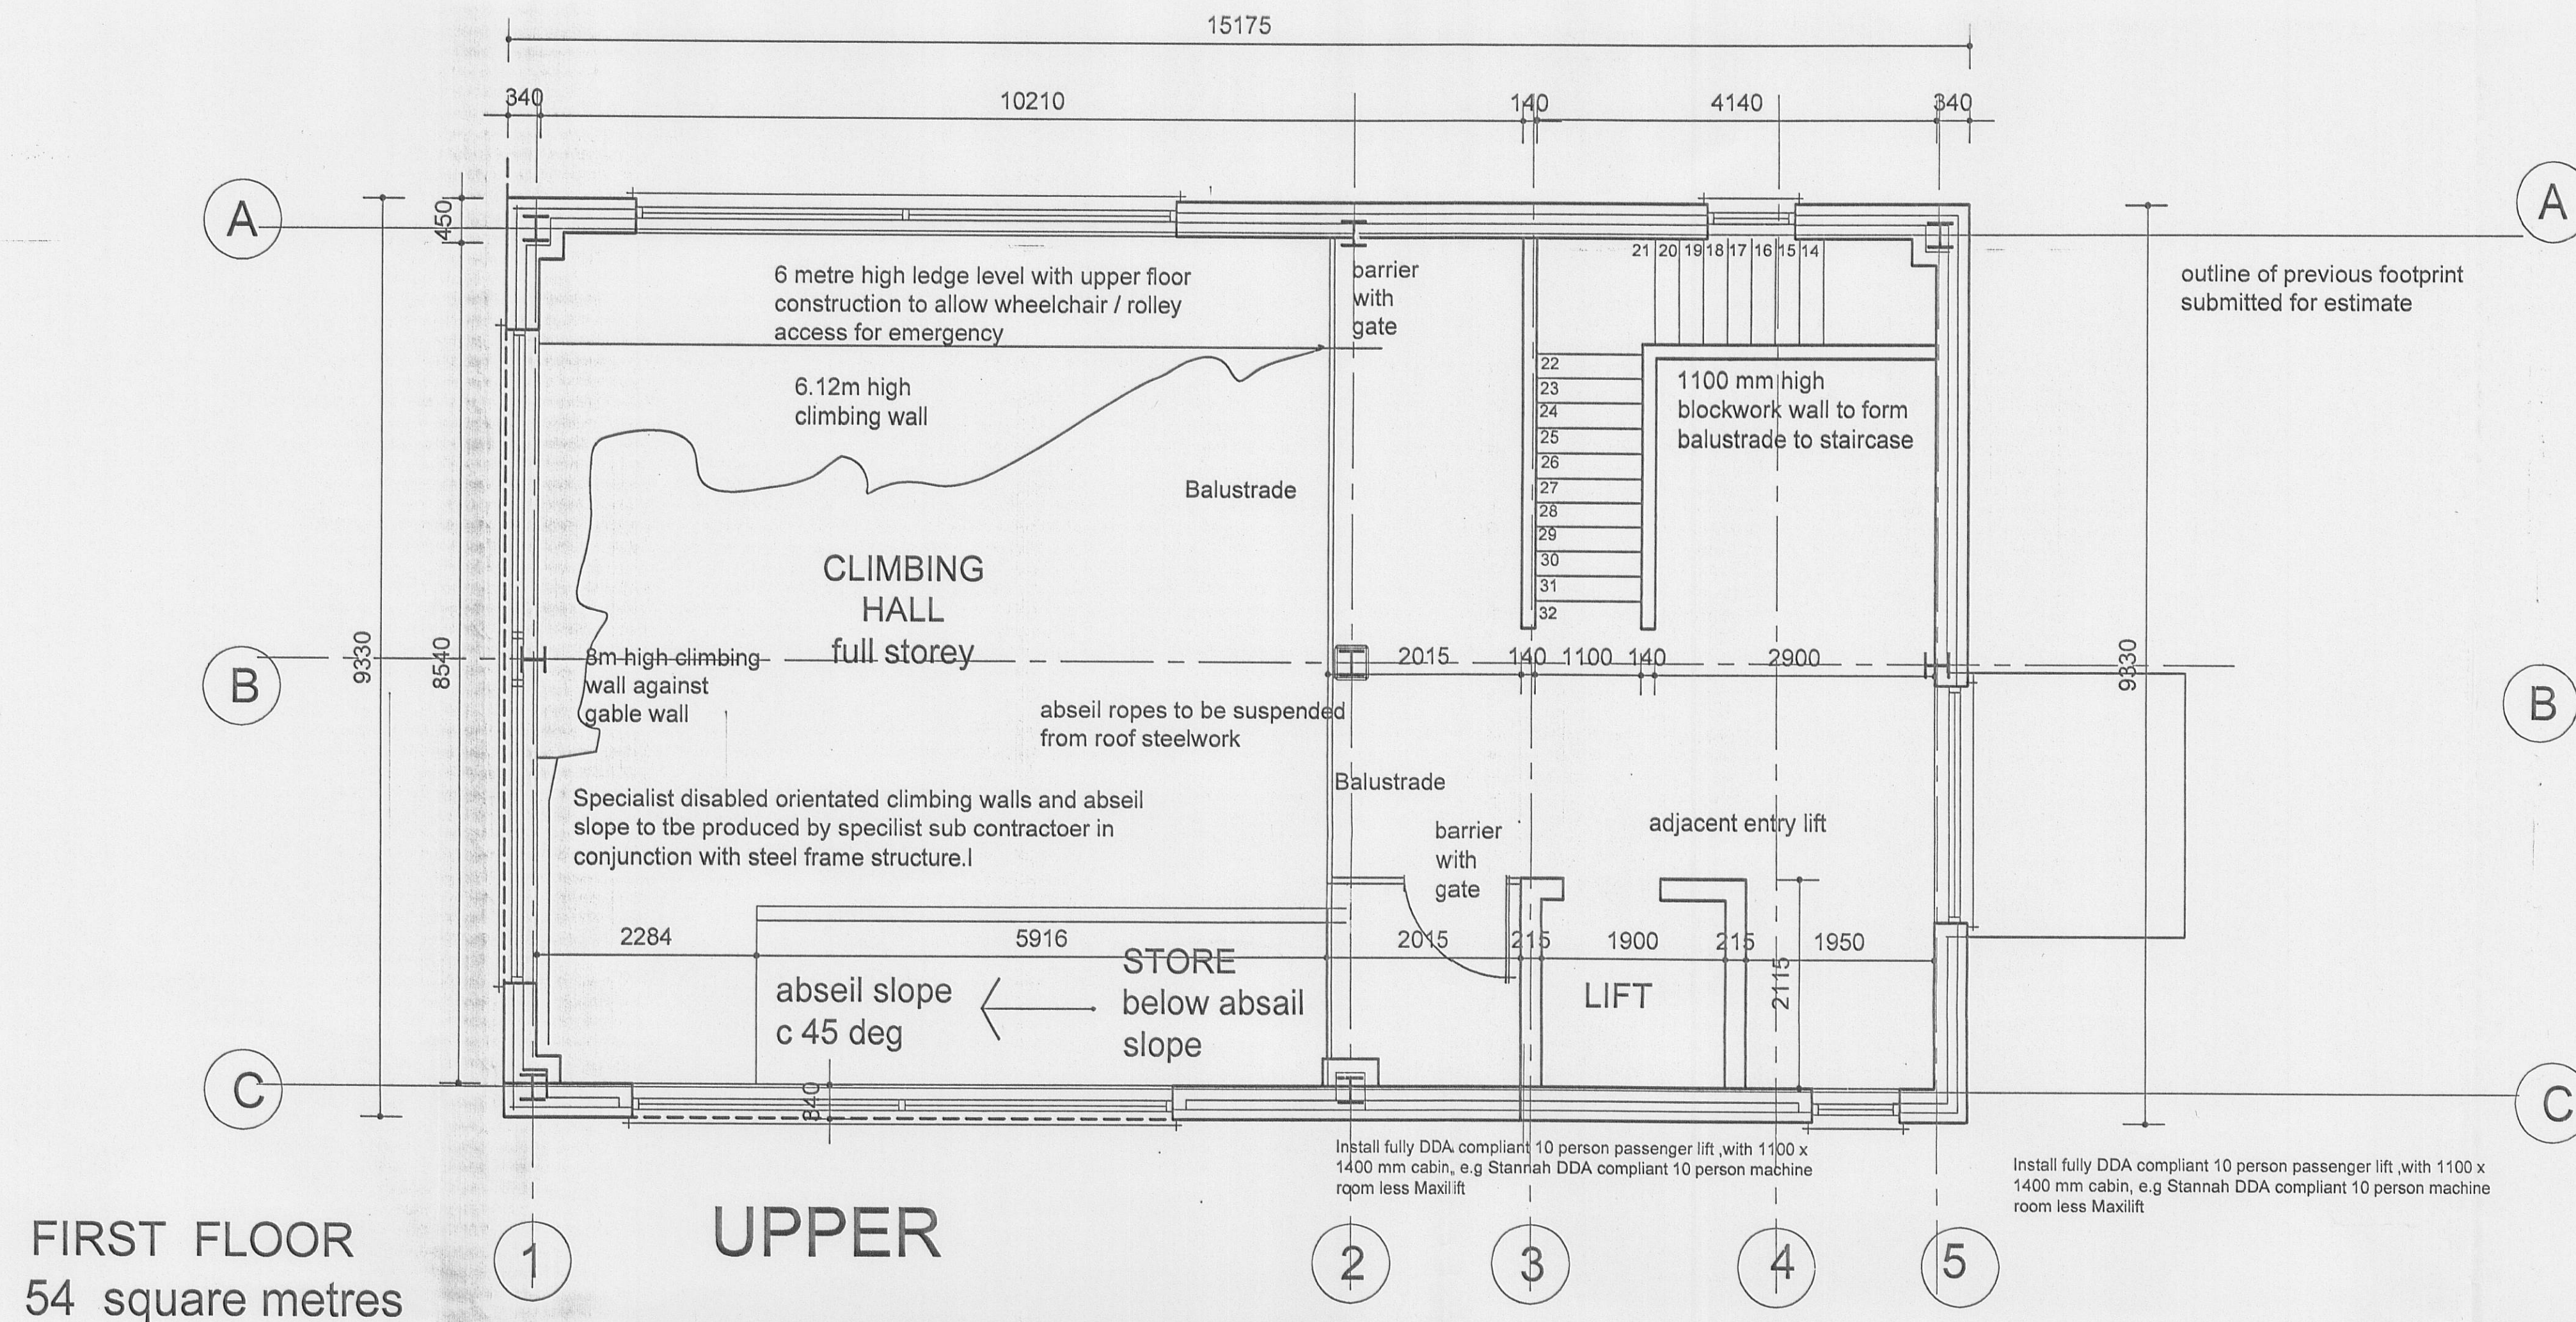

OPTION D

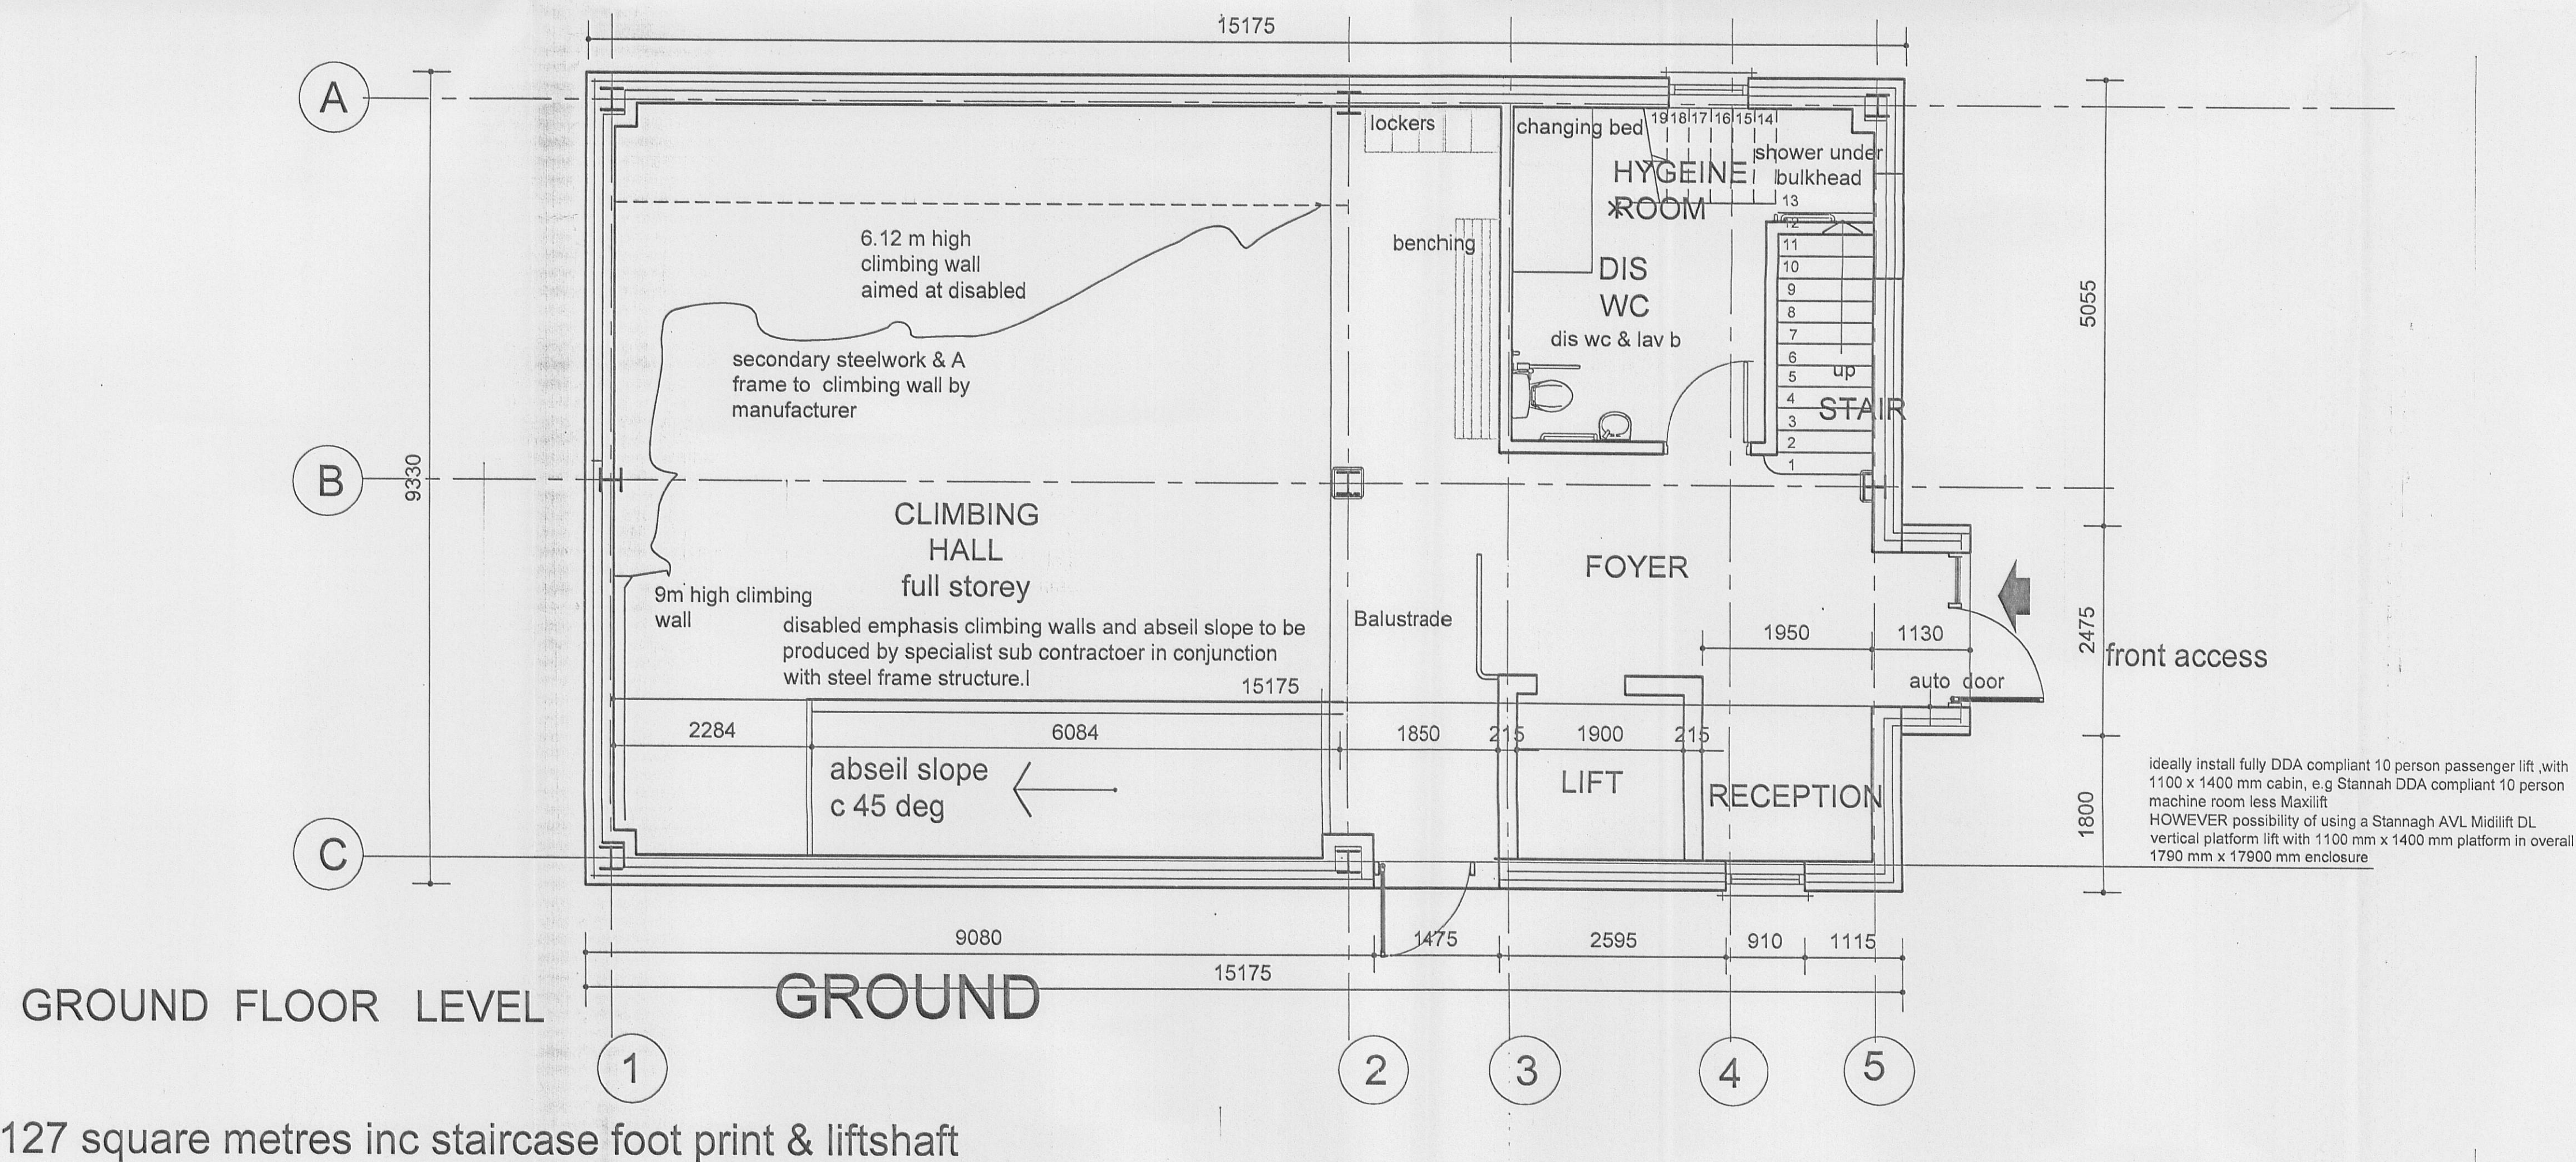

10-09-25	B	redrawn to reduced size, two storey only & different location on site	DC
Date	Rev	Notes	
Drawing Status:			
Note: Dimensions are not to be scaled from this drawing. All written measurements are to be checked on site by the contractor.			
Town Name: LONGRIDGE / RIBCHESTER			
Premises Name: HOTHERSALL LODGE, FIELD CENTRE HOTHERSALL LANE, LONGRIDGE, PR3 2XB			
Premises No.			
Project: PROPOSED INDOOR ADVENTURE BASE			
Drawing Title: PROPOSED FLOOR PLANS GROUND & UPPER FLOORS			
Scale: 1:50 @A1	Drawn by: DC	Checked by:	Date:
Lancashire County Council Property Group Resources Directorate HEADQUARTERS: County Hall, Preston, PR1 6RE Tel: (01772) 533285 Fax: (01772) 533164 AREA OFFICES: The Red Rose Hub, Brian Johnson Way off Bluebell Way, Preston, PR2 1XY North Area: Tel: (01253) 892288 Fax: (01772) 532979 East Area: Tel: (01254) 220627 Fax: (01772) 532979 South Area: Tel: (01772) 533930 Fax: (01772) 532979 © Lancashire County Property Group MMIX Note: All rights described in Chapter IV of the Copyright, Design and Patents Act 1988 have been generally asserted.			
Project No: NC002650	Drawing No: L 12	Revision:	