
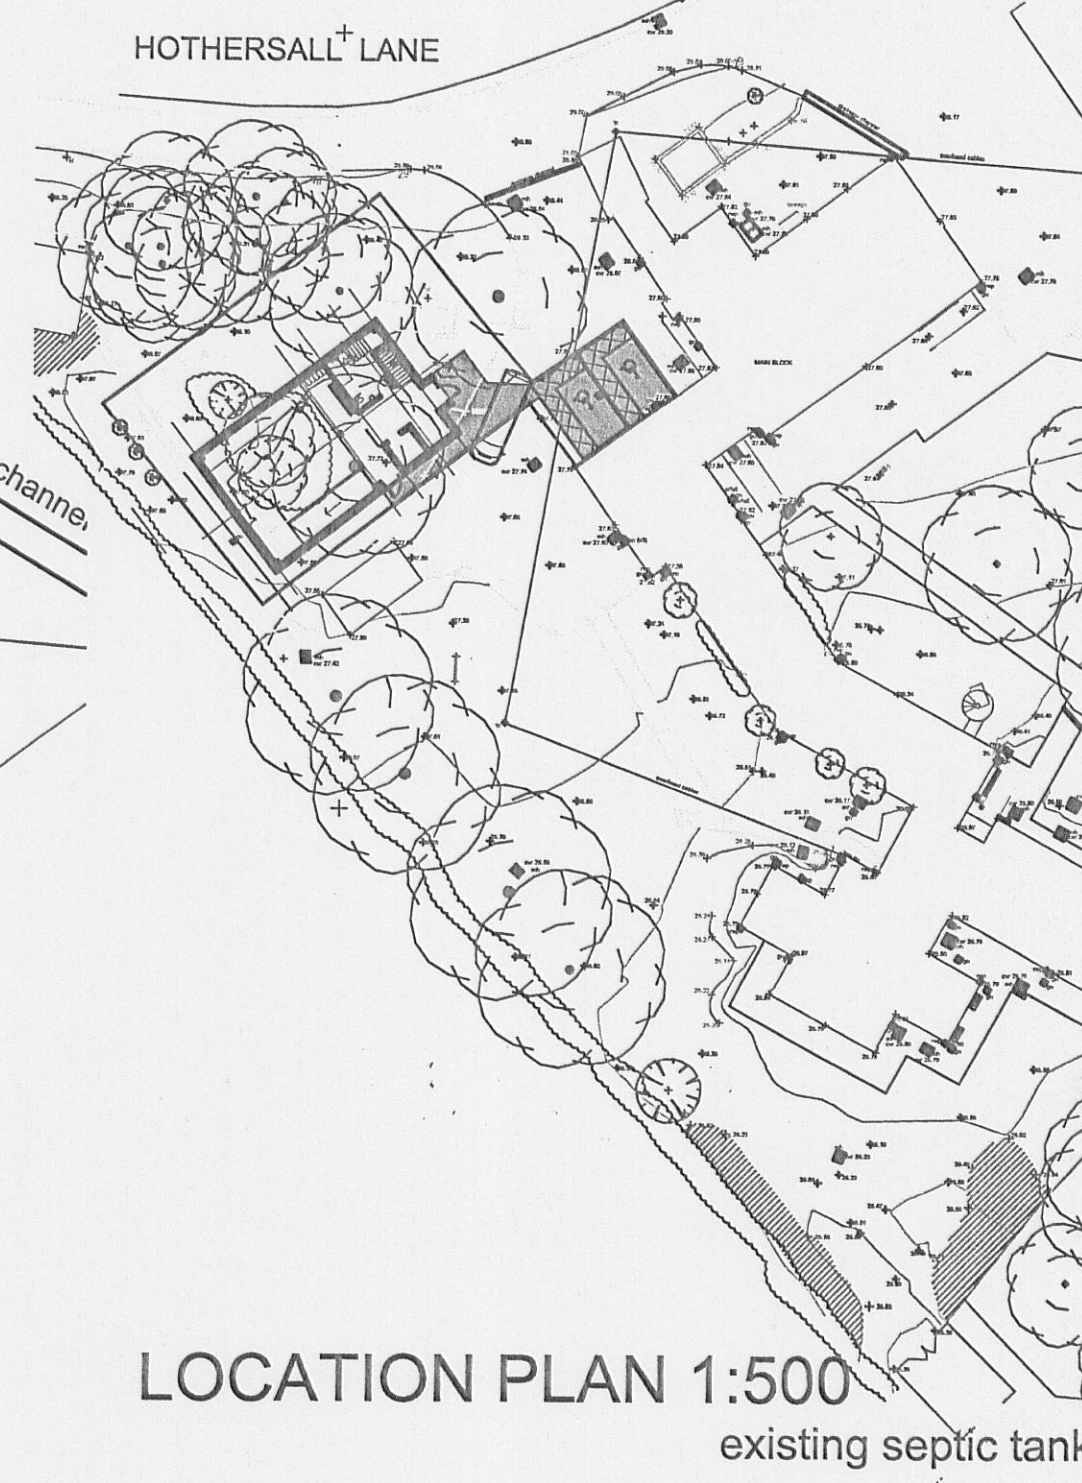


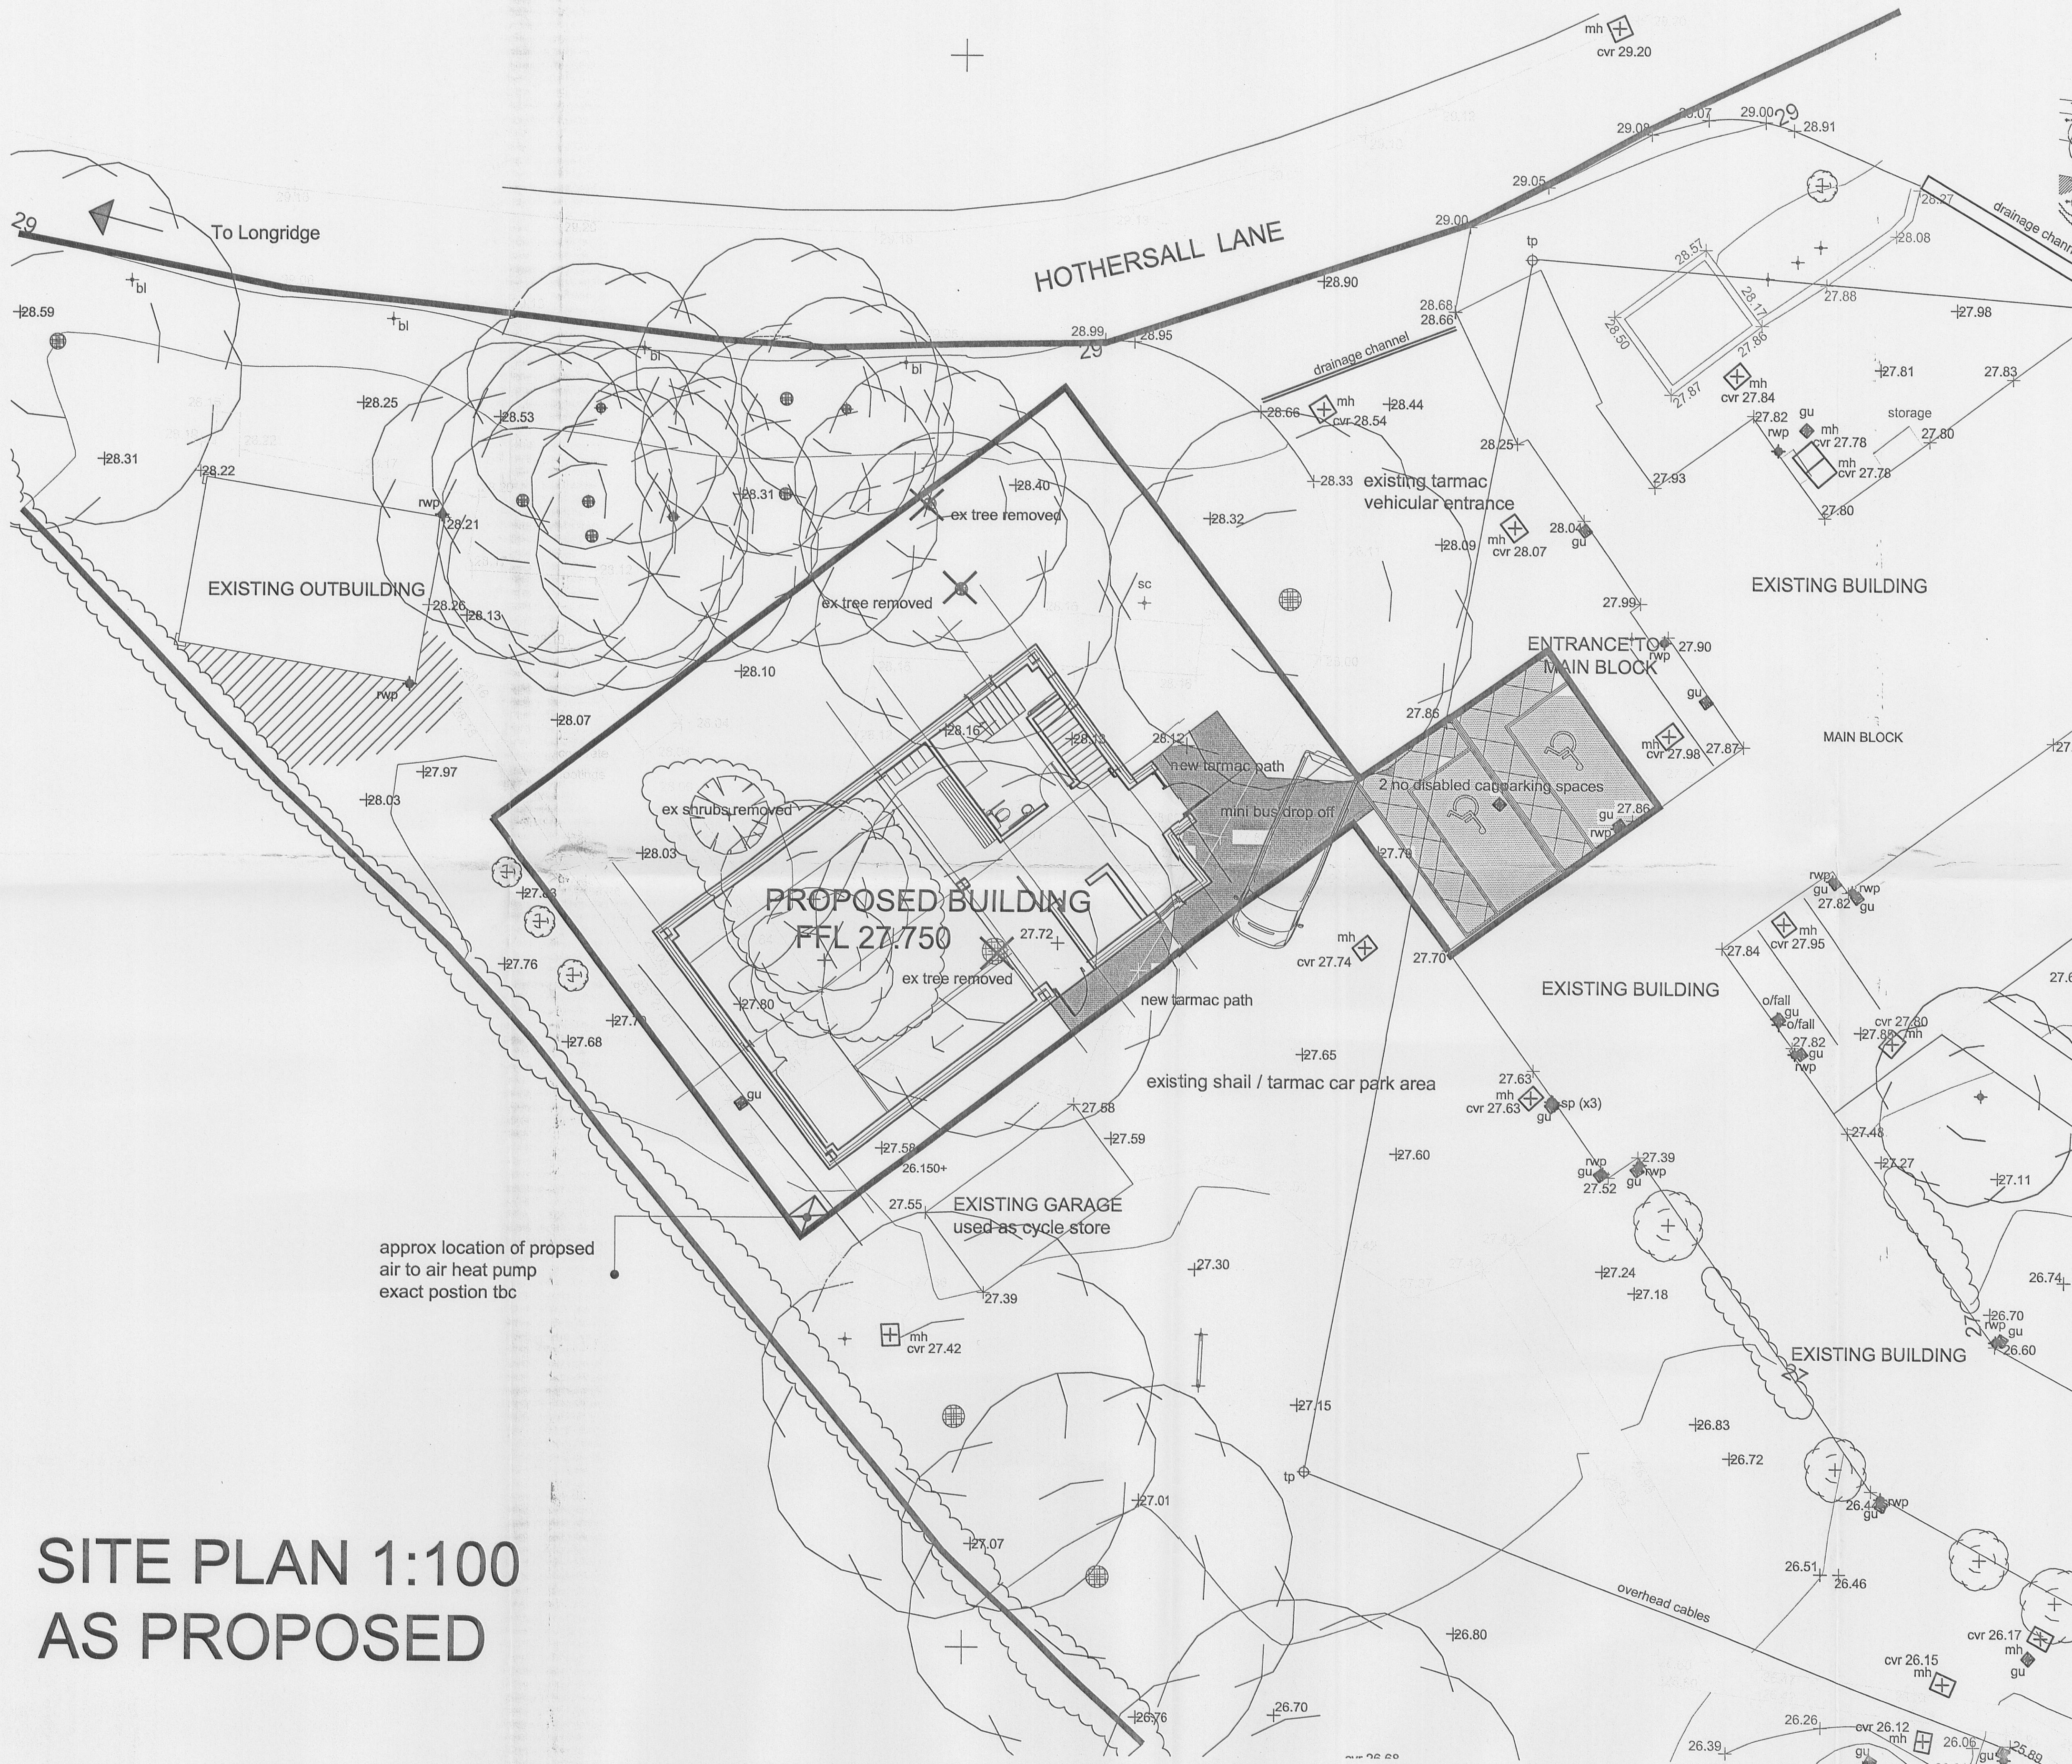

SITE PLAN 1:100
AS PROPOSED

OPTION D

10-09-25		redrawn to reduced size & only two storey	
Date	Rev	Notes	
Drawing Status:			
Note: Dimensions are not to be scaled from this drawing. All written measurements are to be checked on site by the contractor.			
Town Name: LONGRIDGE			
Premises Name: HOTHERSALL LODGE			
Premises No.			
Project: PROPOSED OUTDOOR ACTIVITY CENTRE			
Drawing Title: PROPOSED SITE PLAN			
Scale: 1:100 @A1	Drawn by: DC	Checked by:	Date: Sept 2010
Lancashire County Council			
Property Group Resources Directorate			
HEADQUARTERS: County Hall, Preston, PR1 8RE Tel: 0845 053 0000 Fax: (01772) 533184			
© Lancashire County Property Group MMX Note: All rights described in Chapter IV of the Copyright, Design and Patents Act 1988 have been generally asserted.			
Project No. NC002650	Drawing No. L-11	Revision	