






elevation A

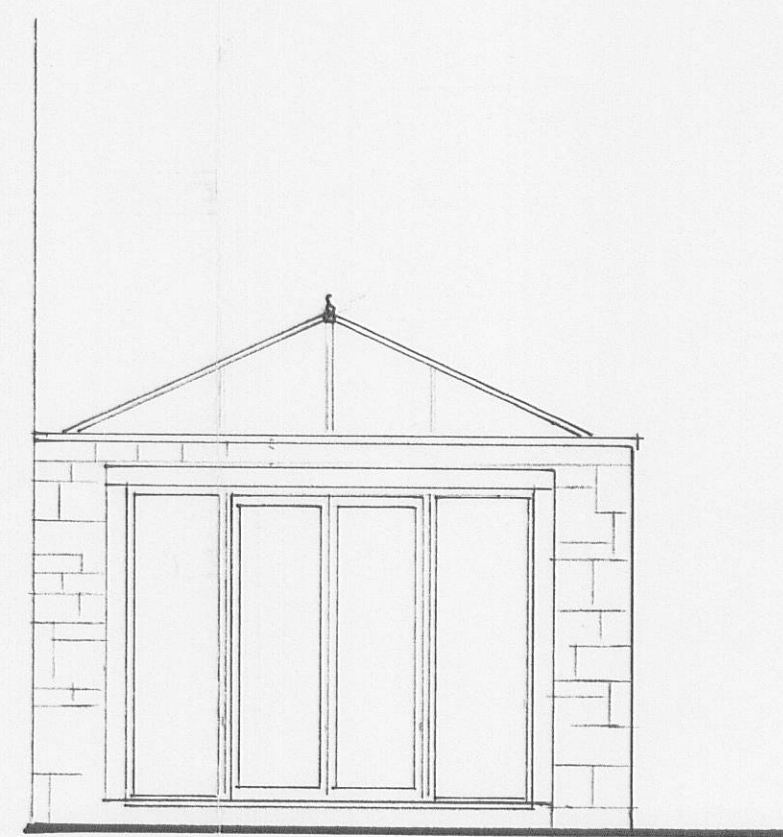

PROPOSED FRONT ELEVATION

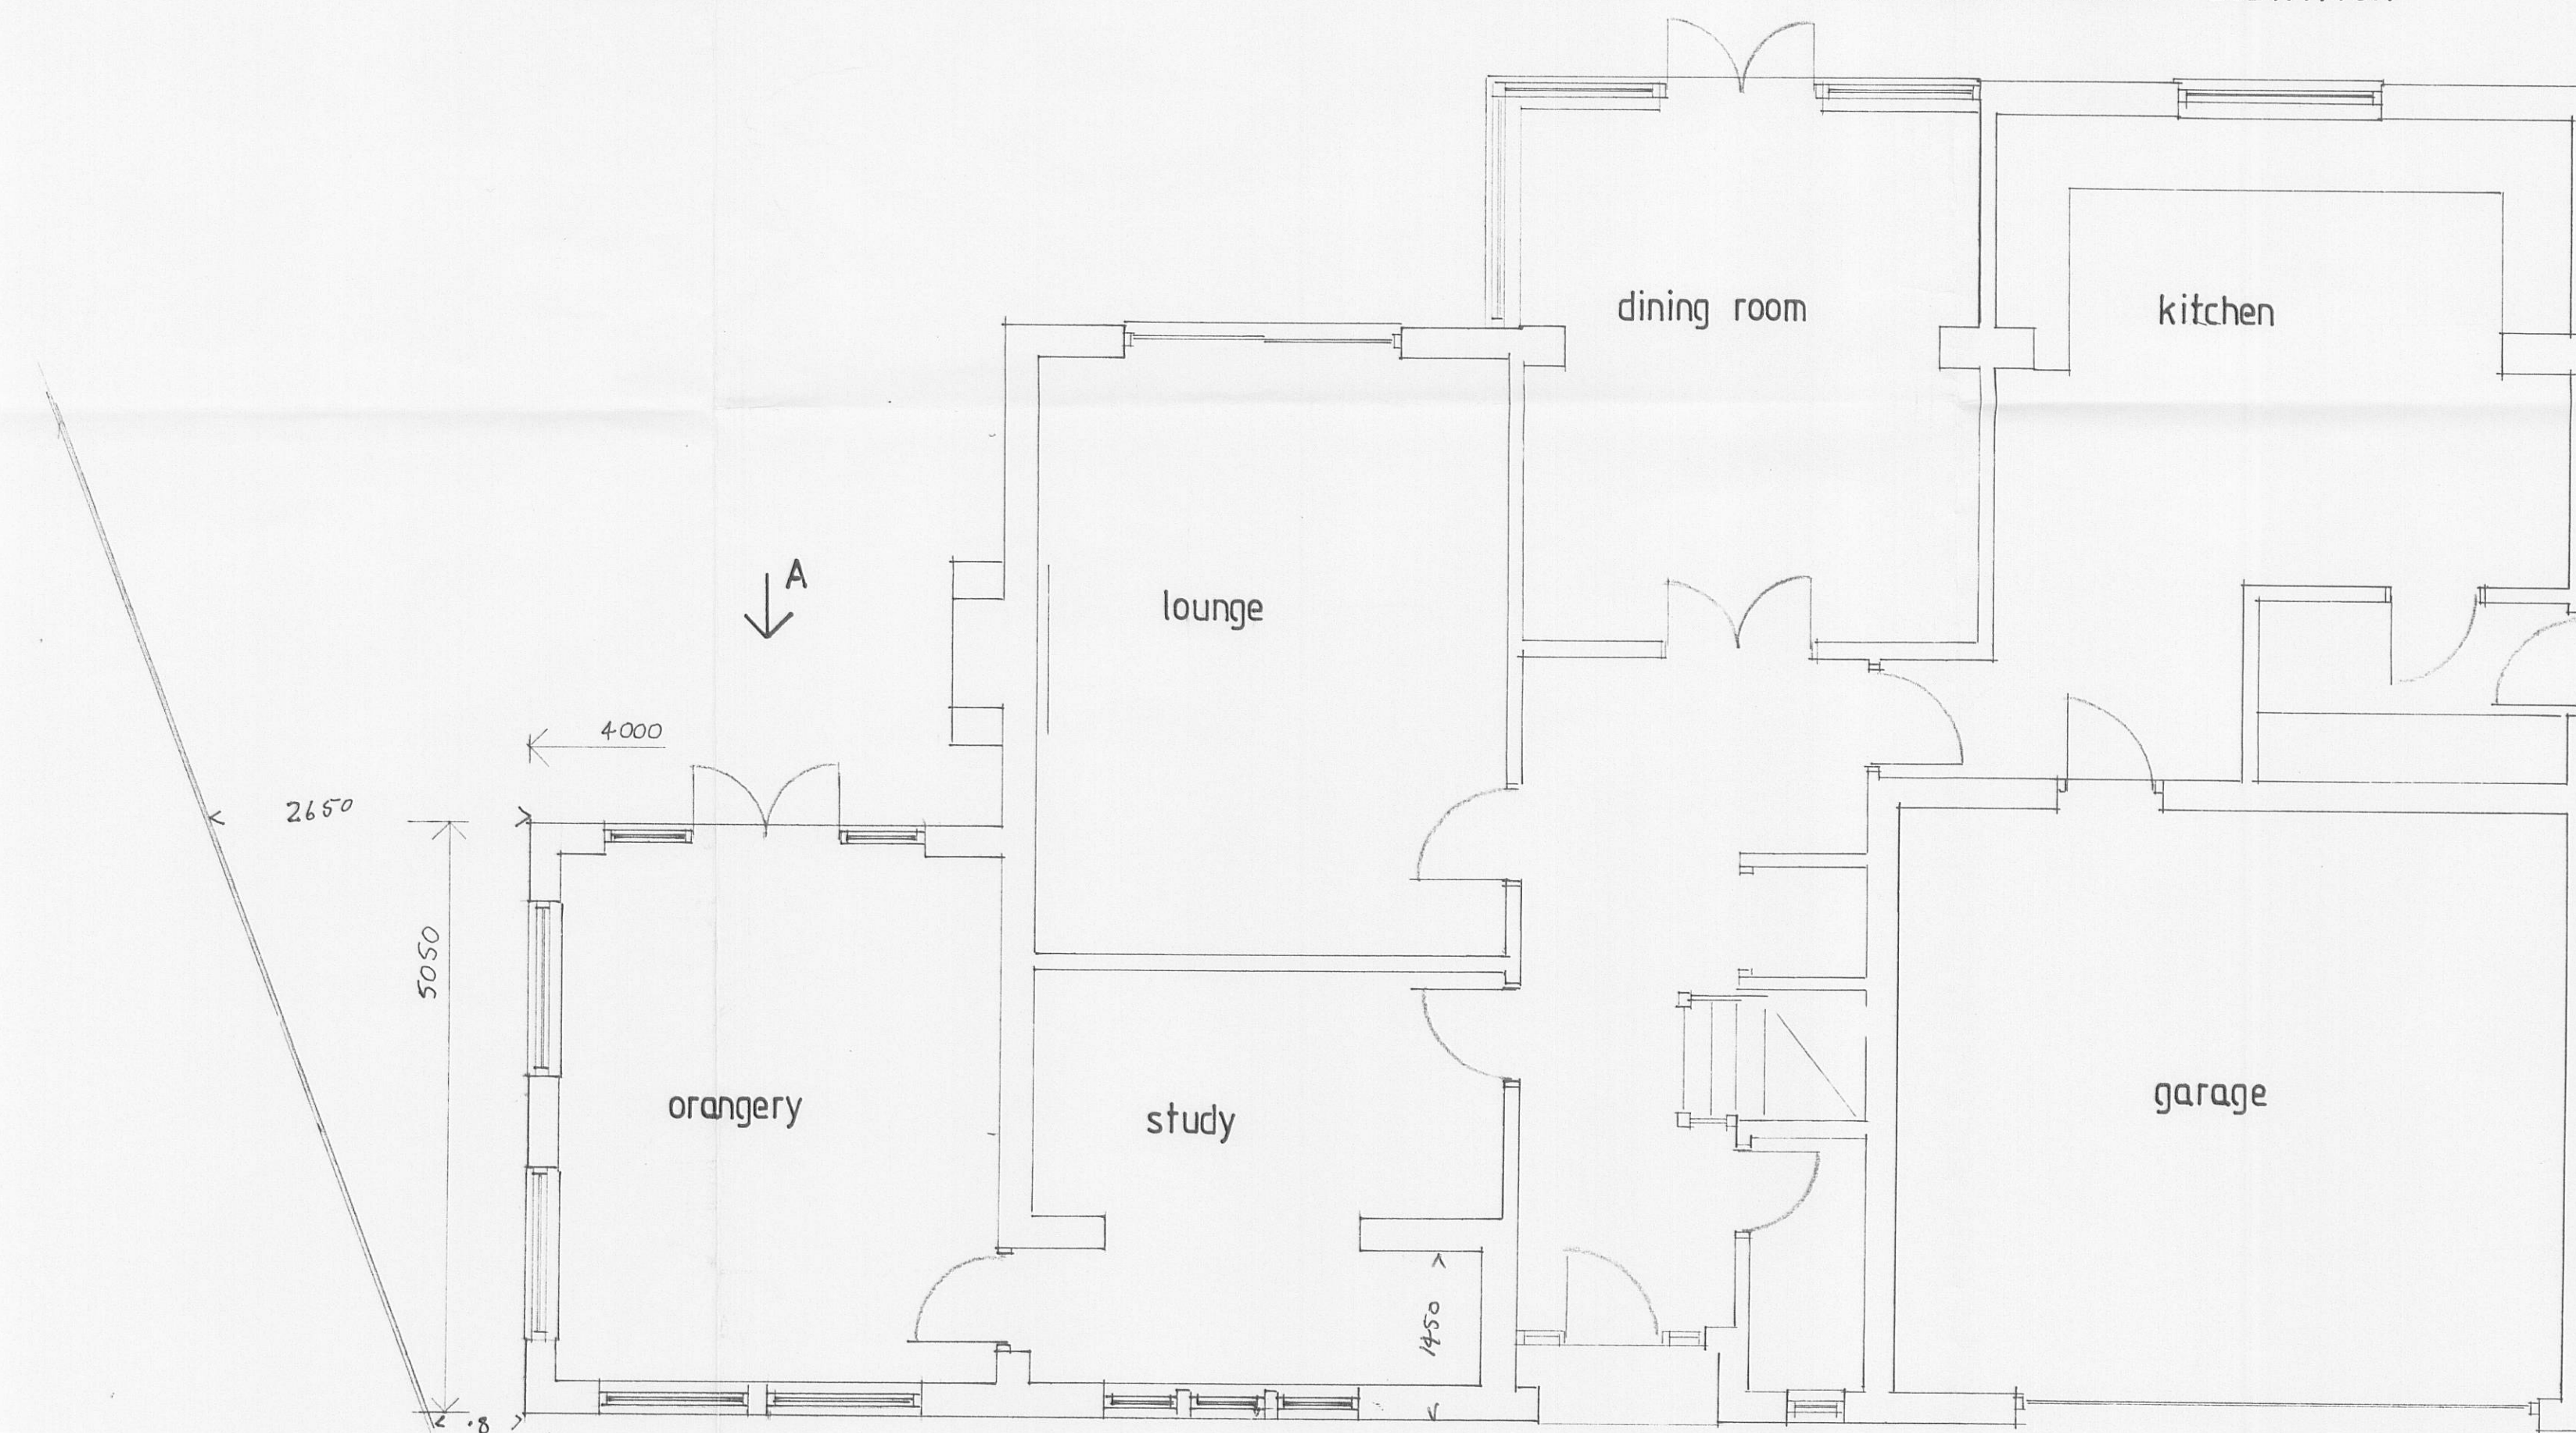

PROPOSED PLAN

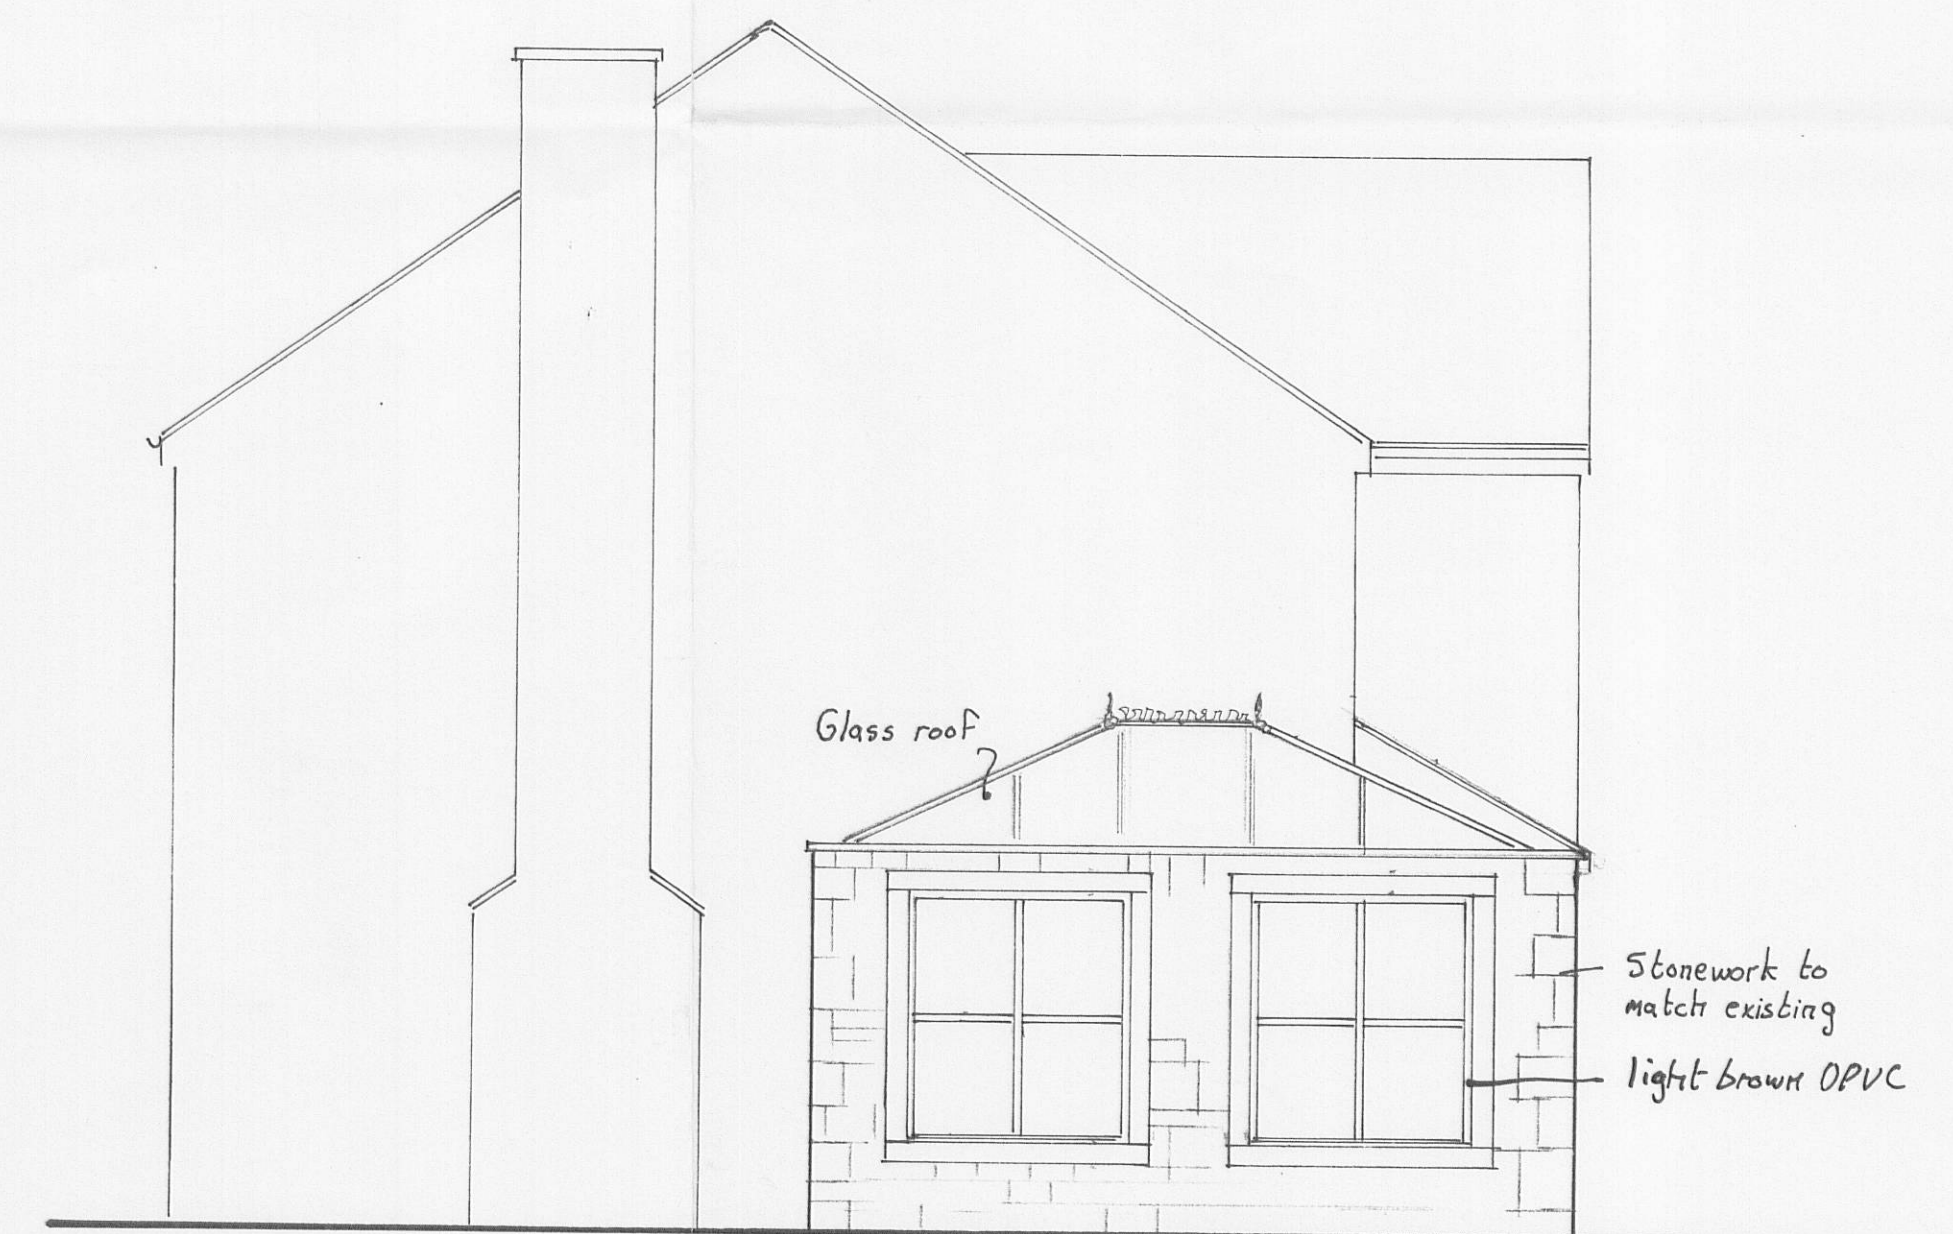

PROPOSED SIDE ELEVATION

320100873P

Proposed orangery for Mr. & Mrs. G. Greenwood
15 Browgate, Sawley

drawn by Artech Design 01772 456592

drawing no. Y1905/2

Scale 1:50