



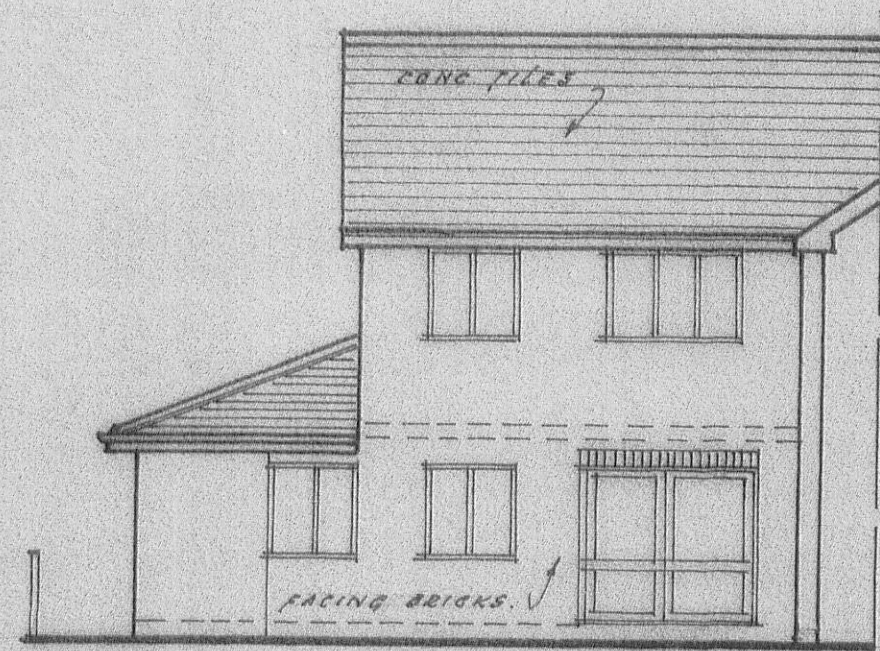


existing rear elevation



existing front elevation

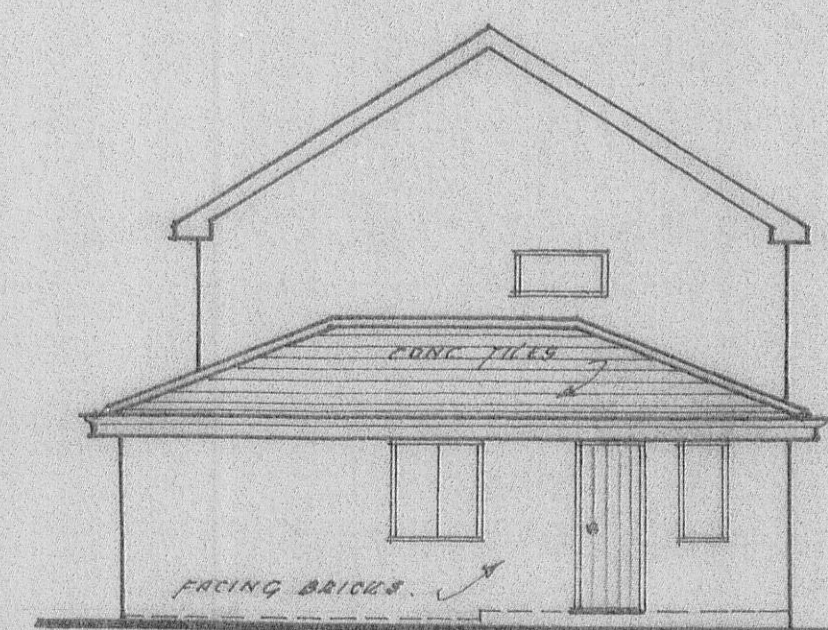


existing gable elevation

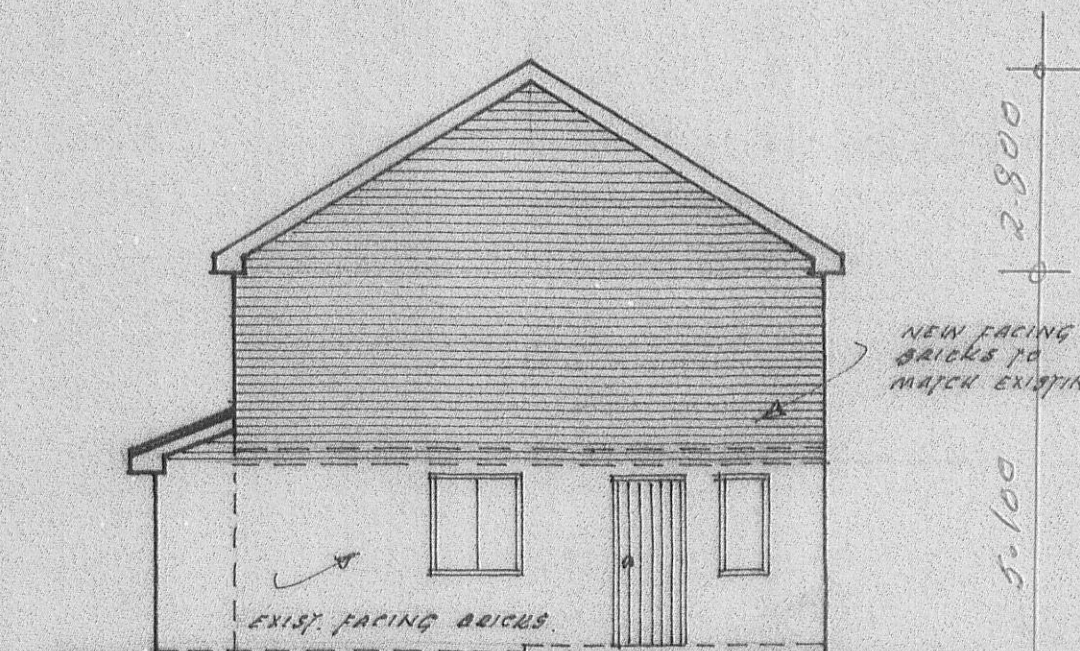


proposed gable elevation South




proposed front elevation facing road West

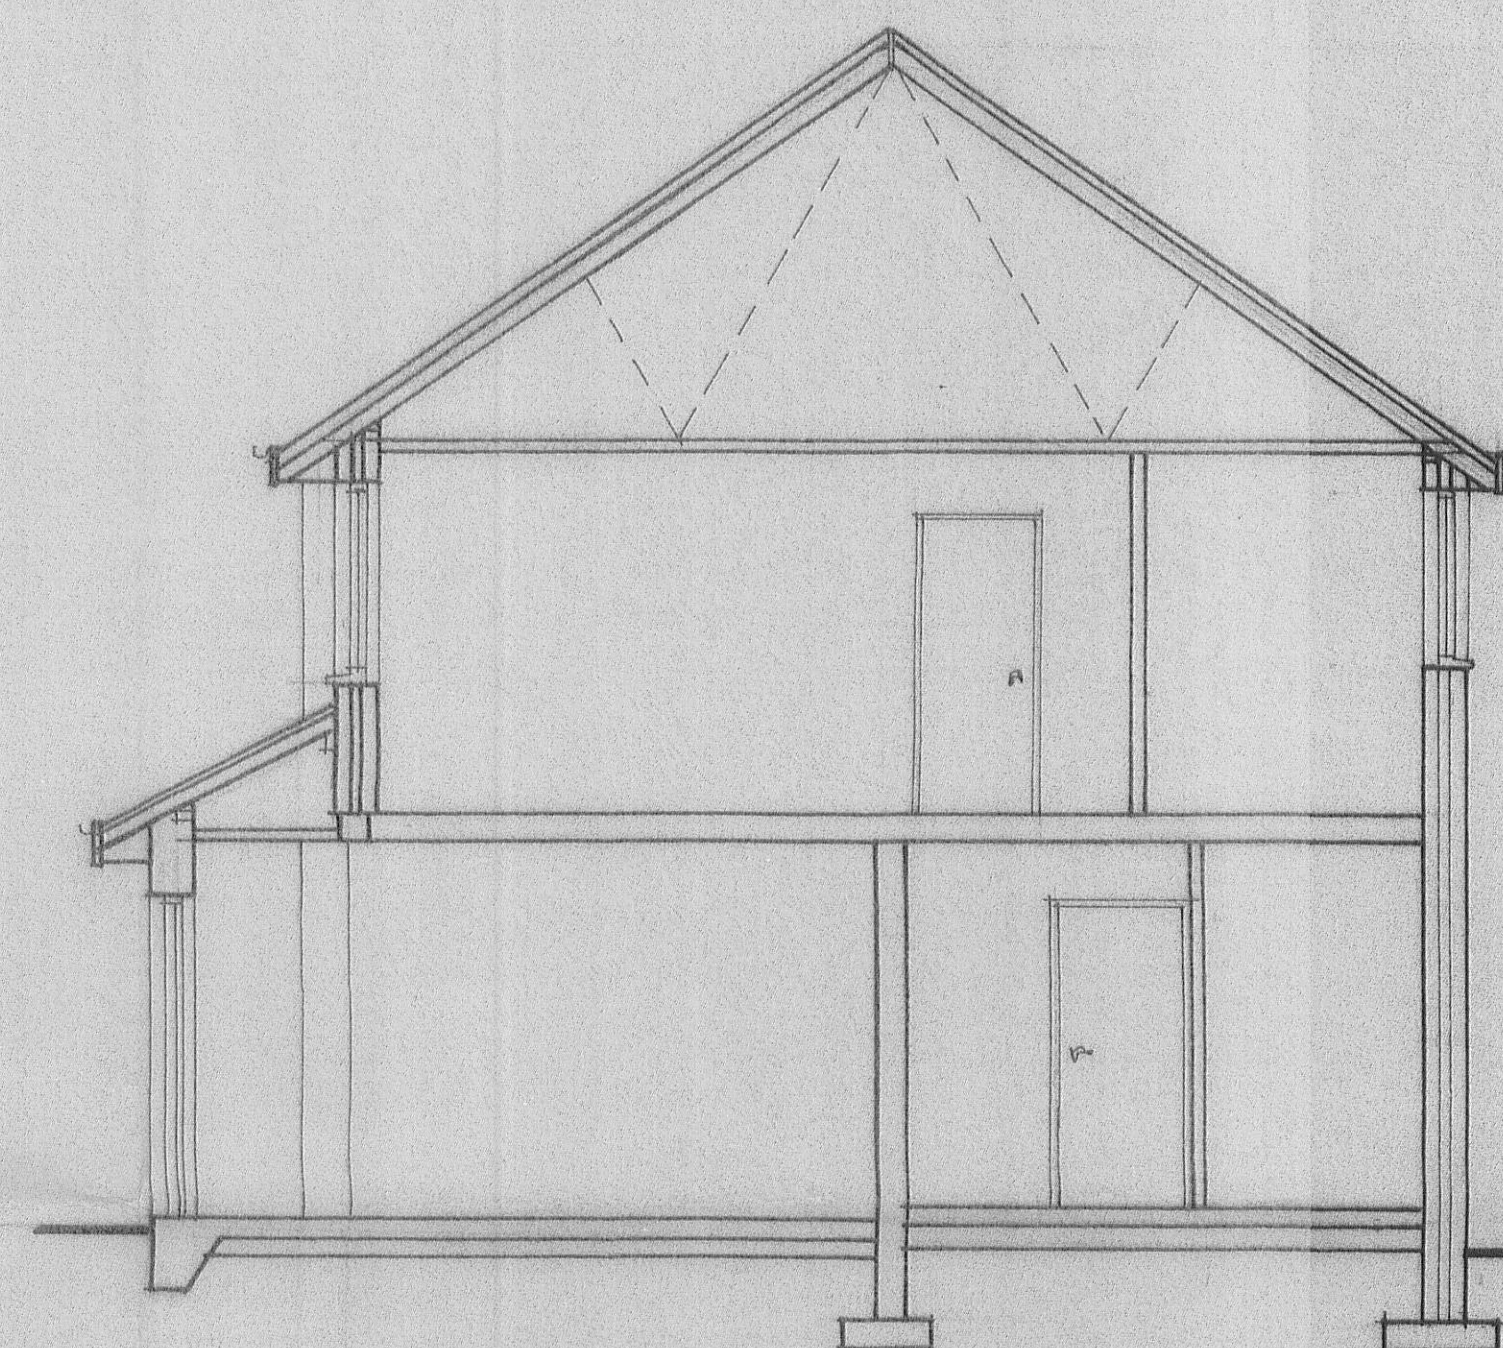


section through extension

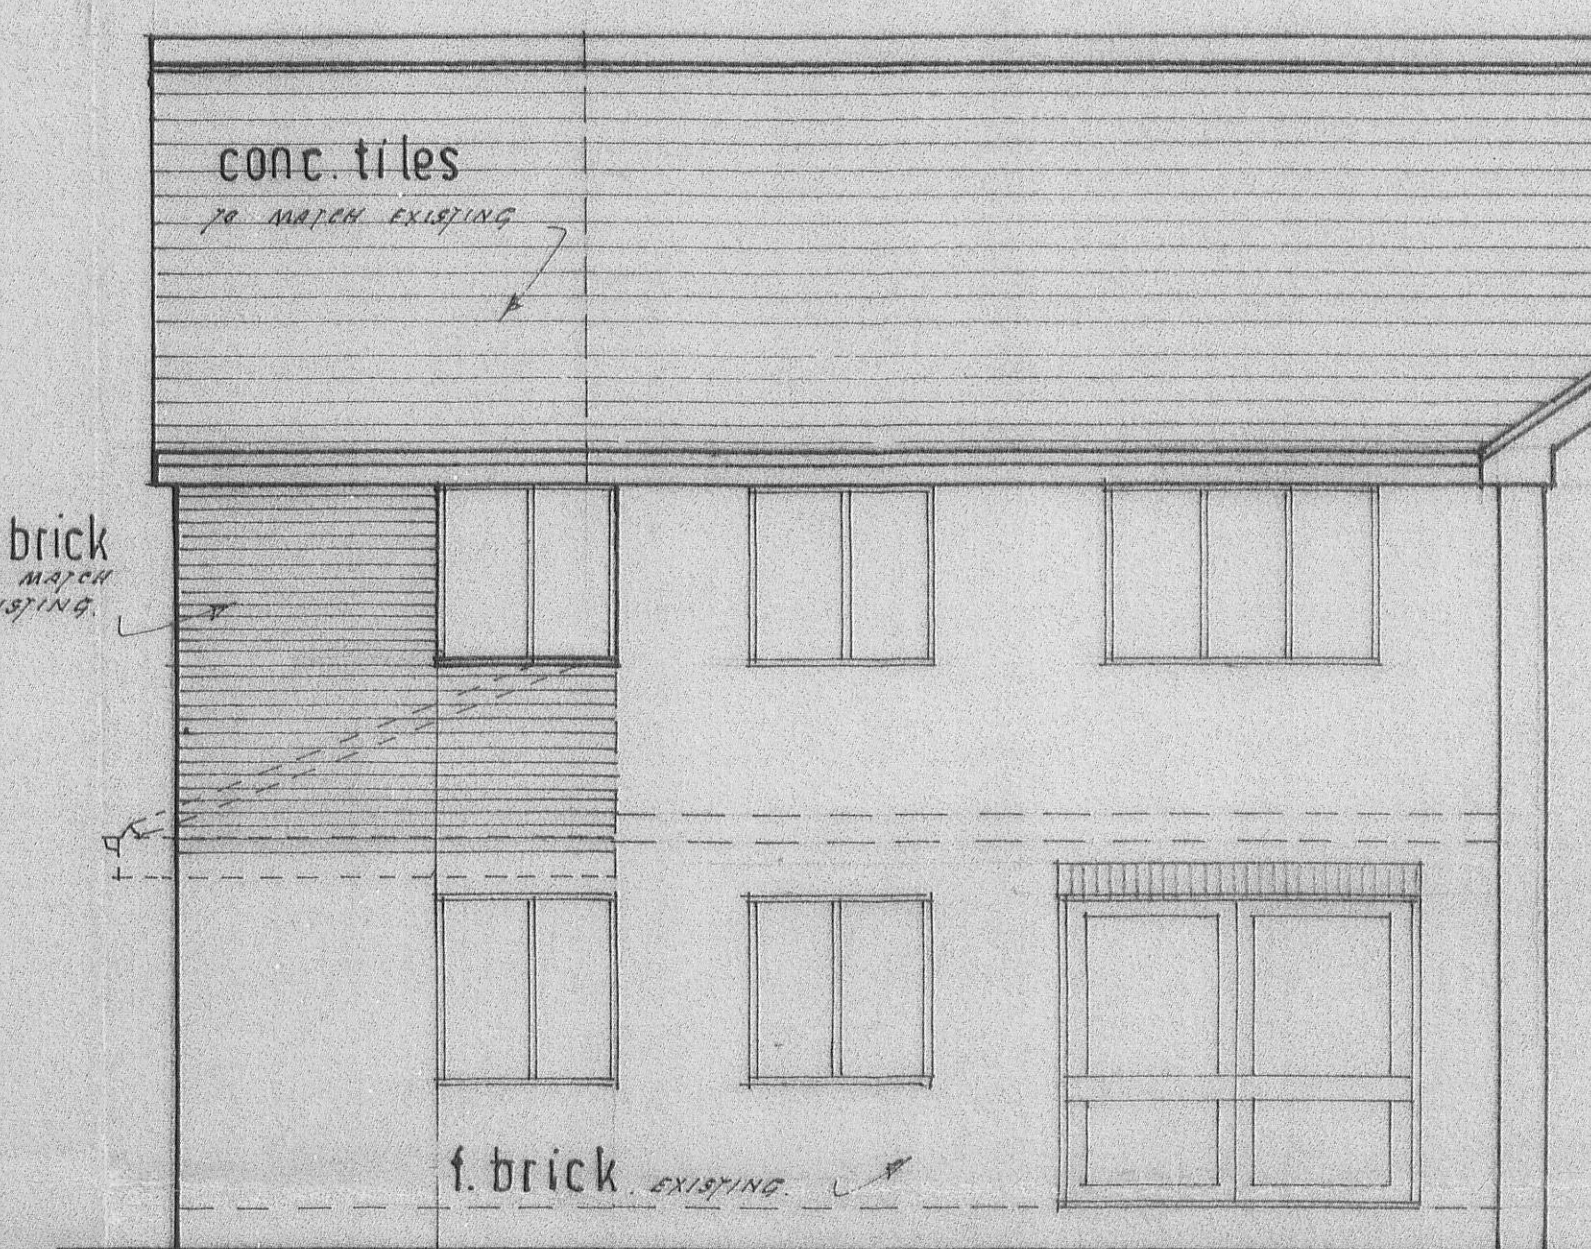


proposed rear elevation East

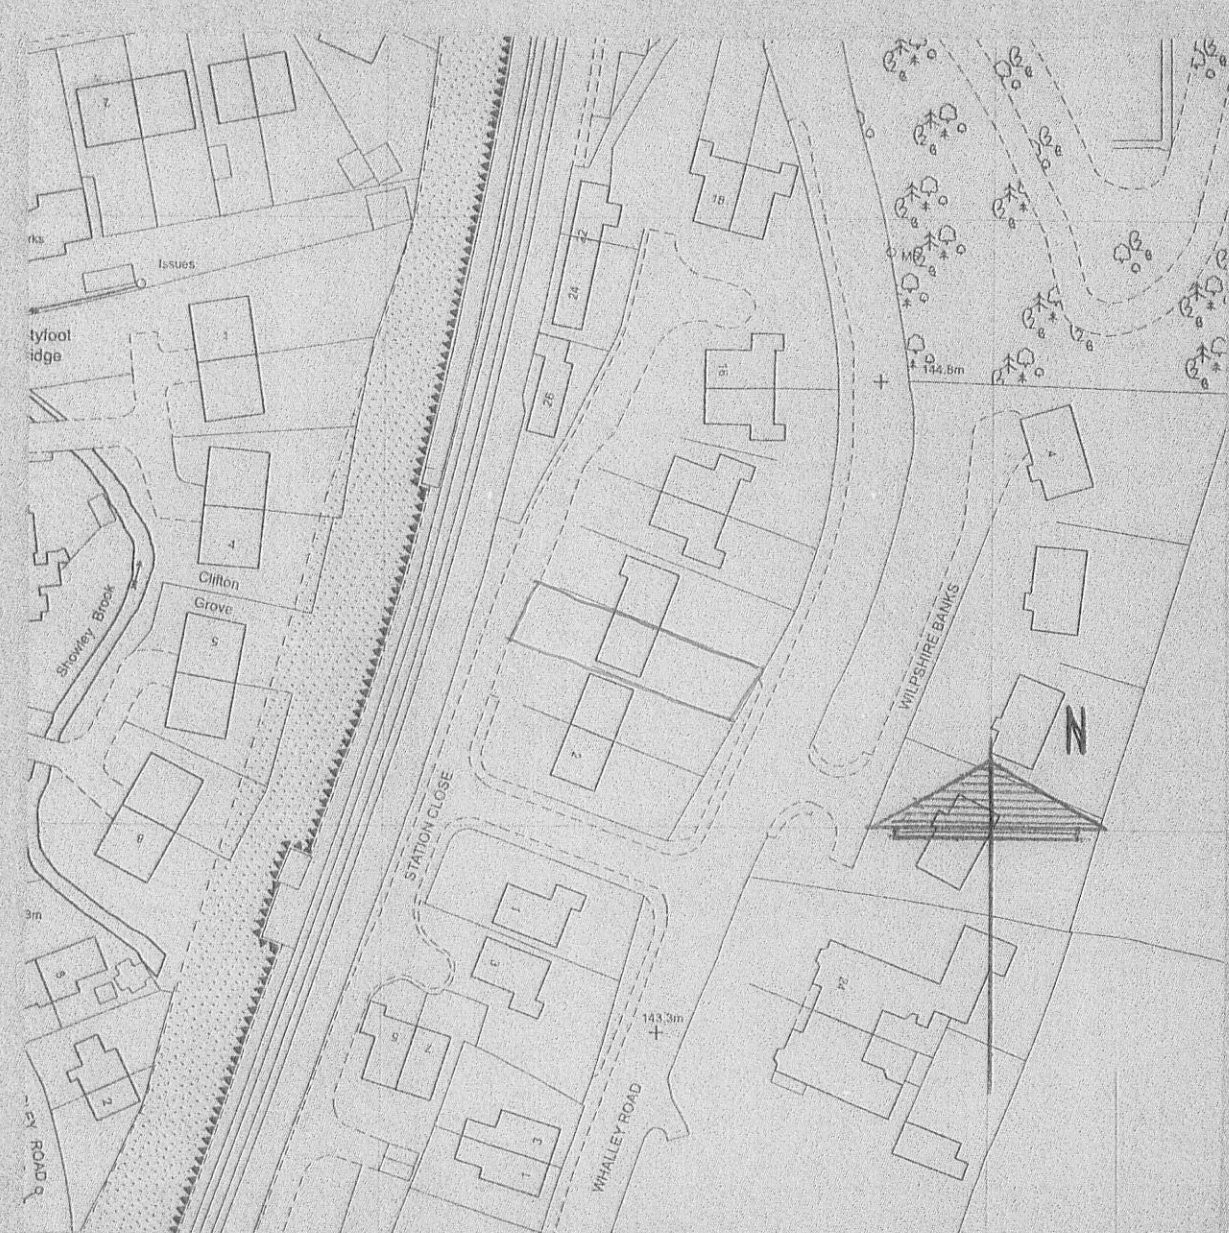


location plan. scale: 1:1250

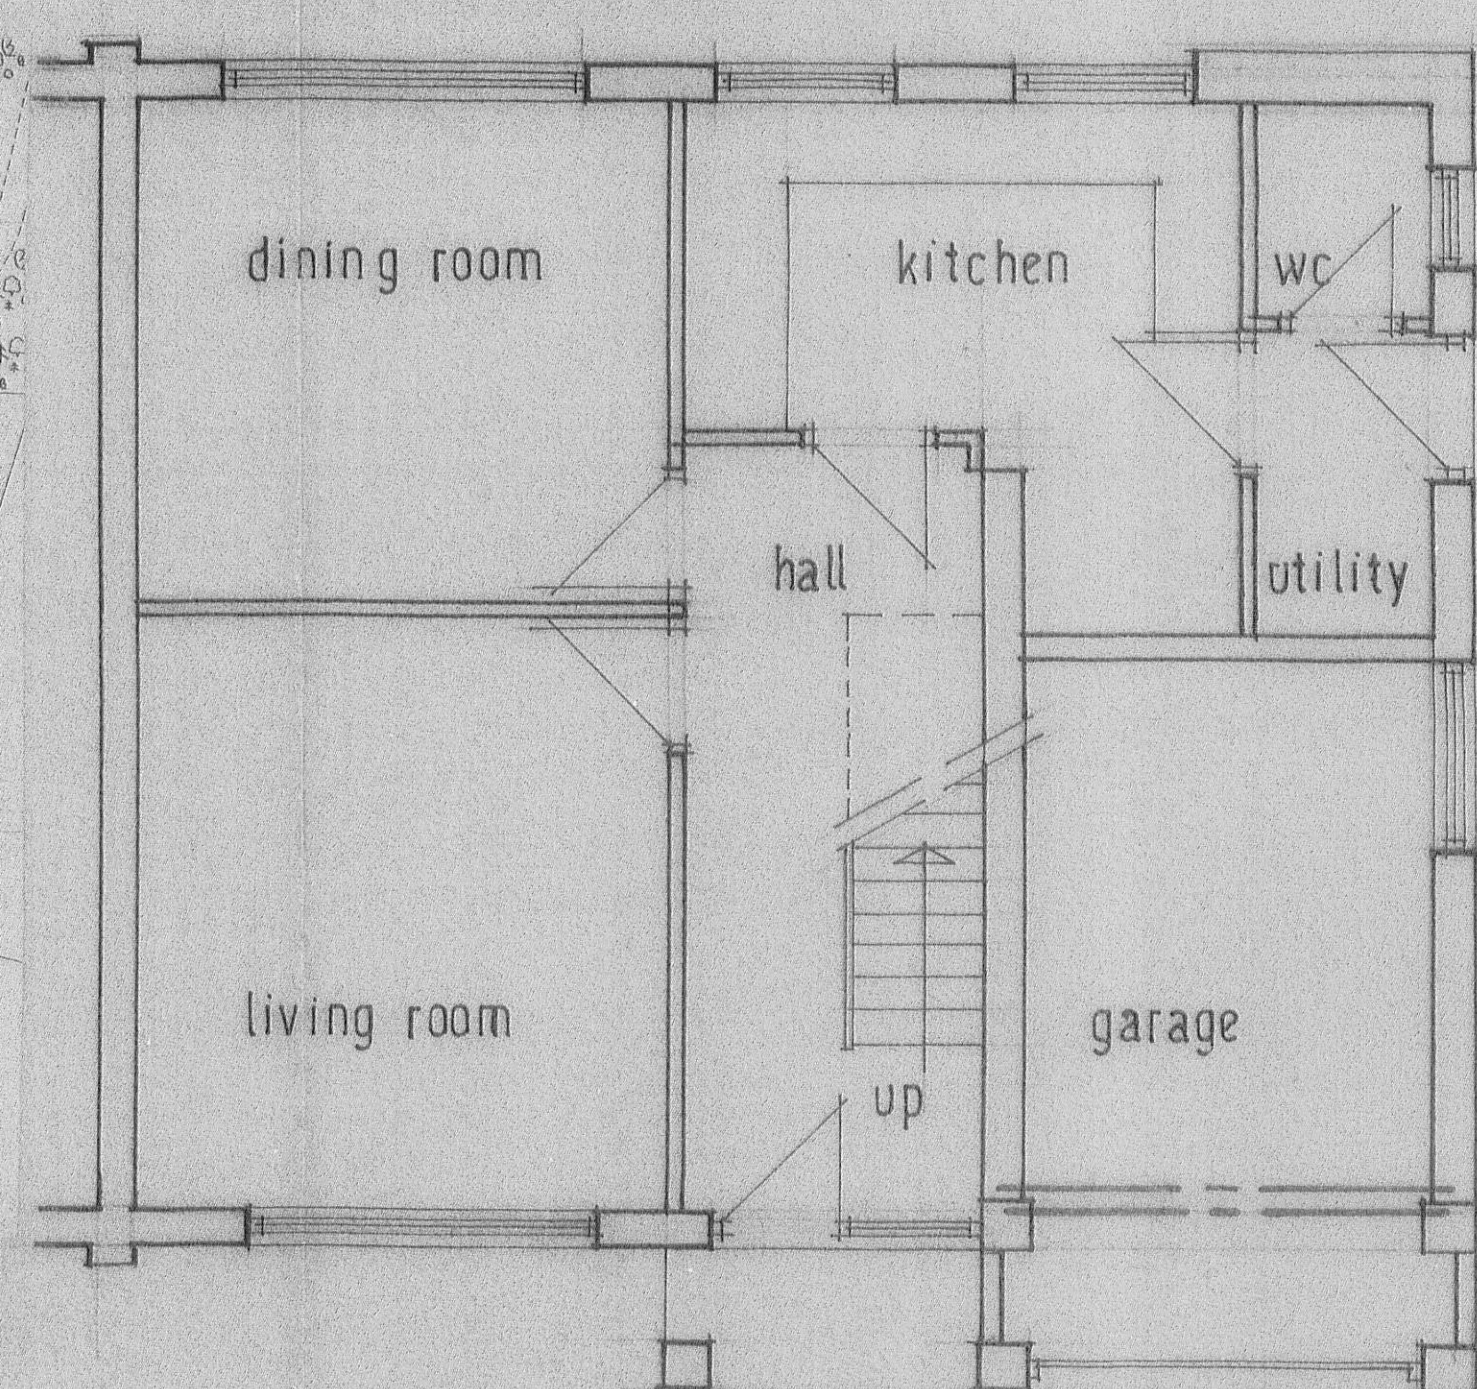

existing/proposed ground floor plan

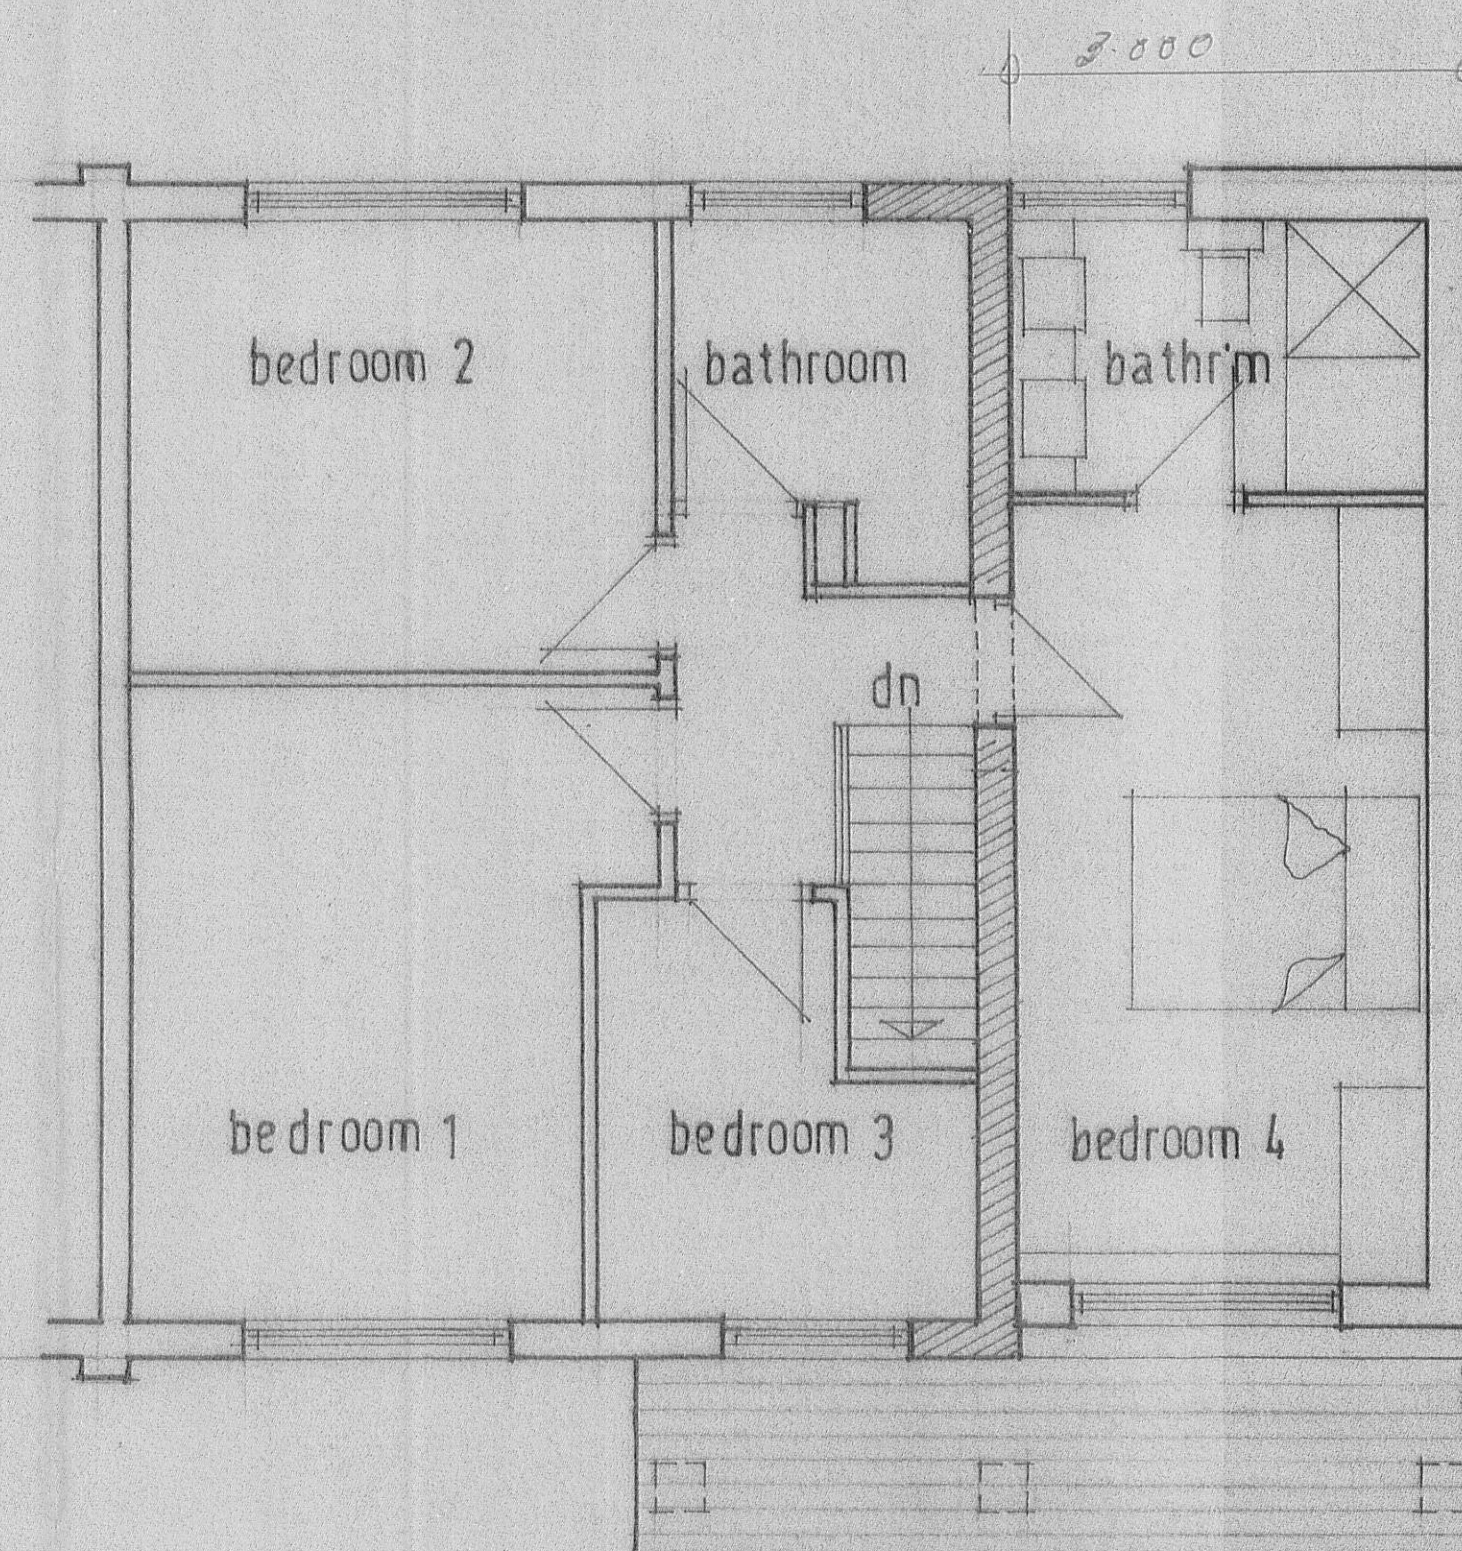

proposed first floor plan

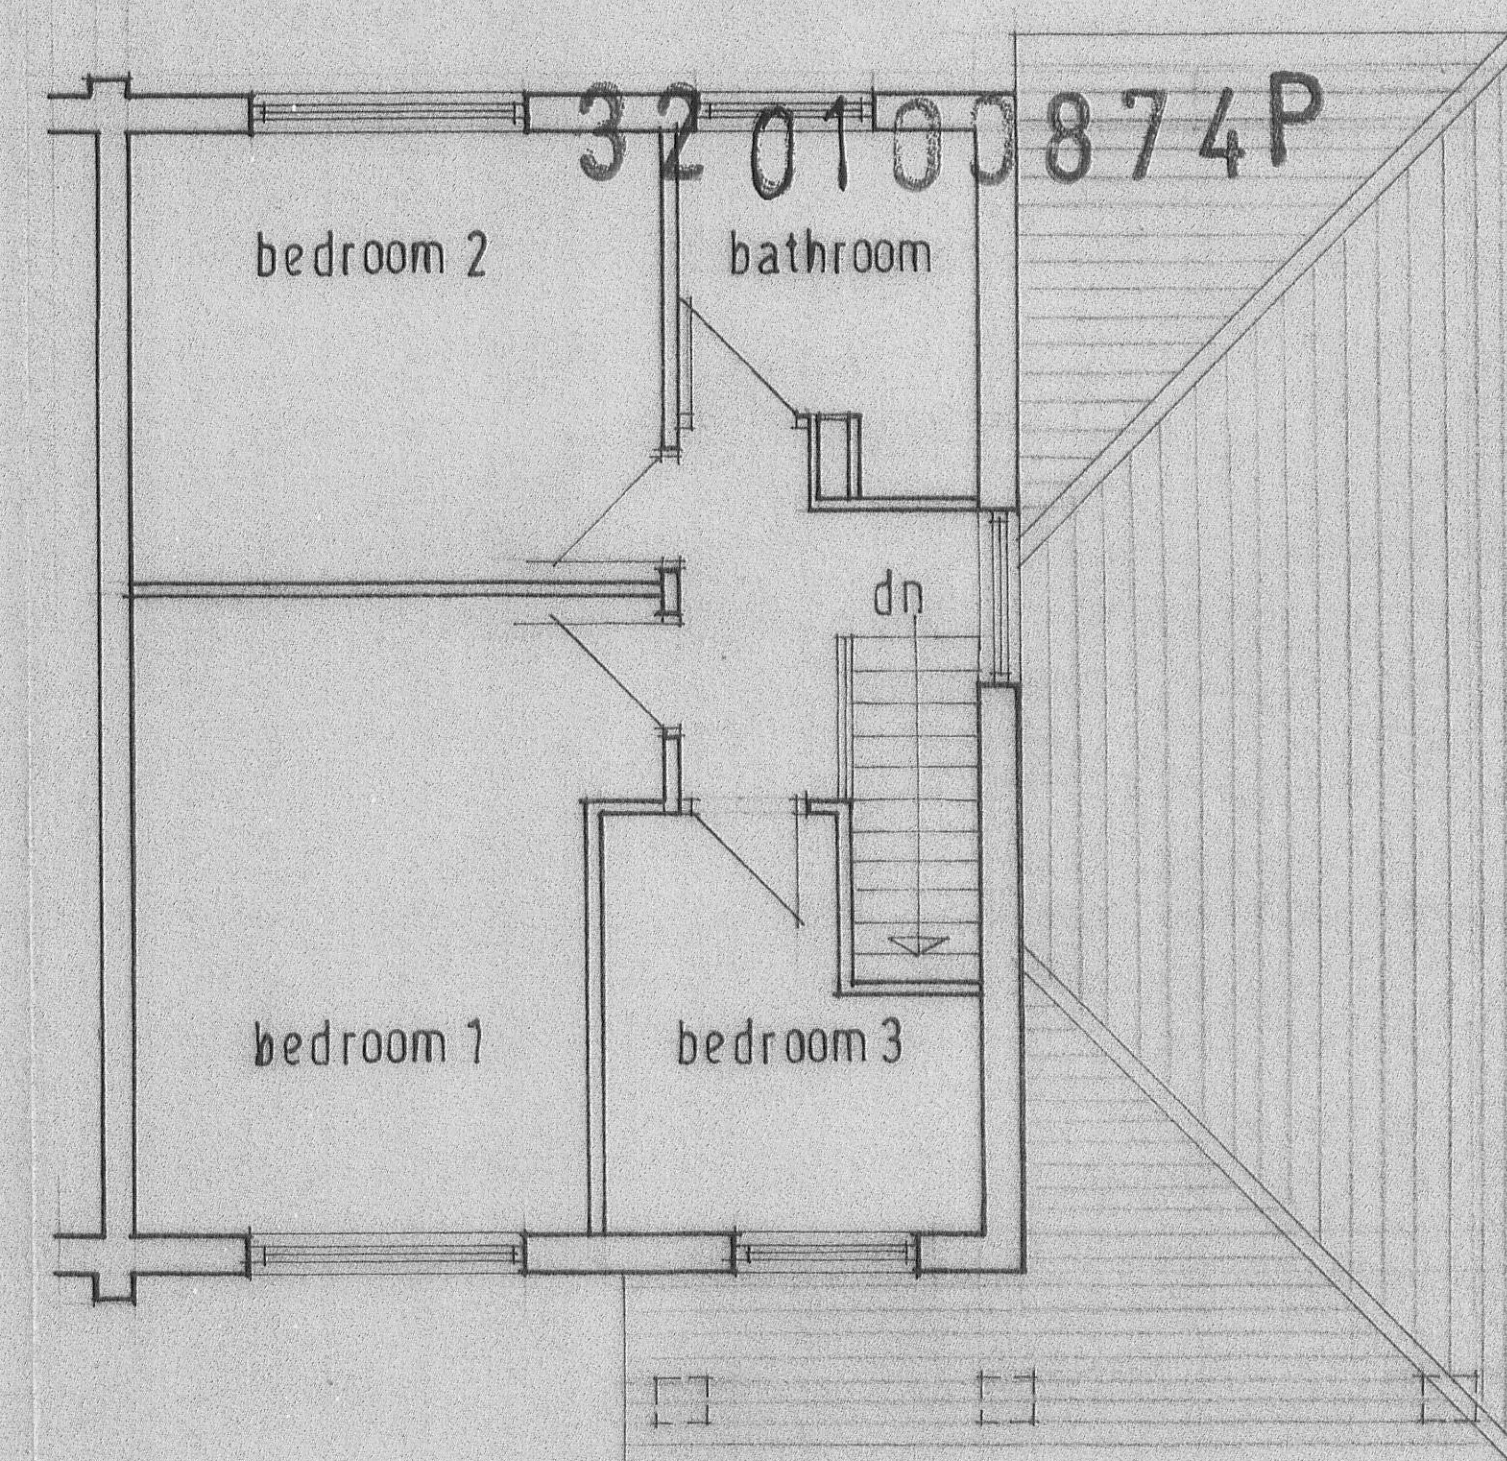

existing first floor plan