


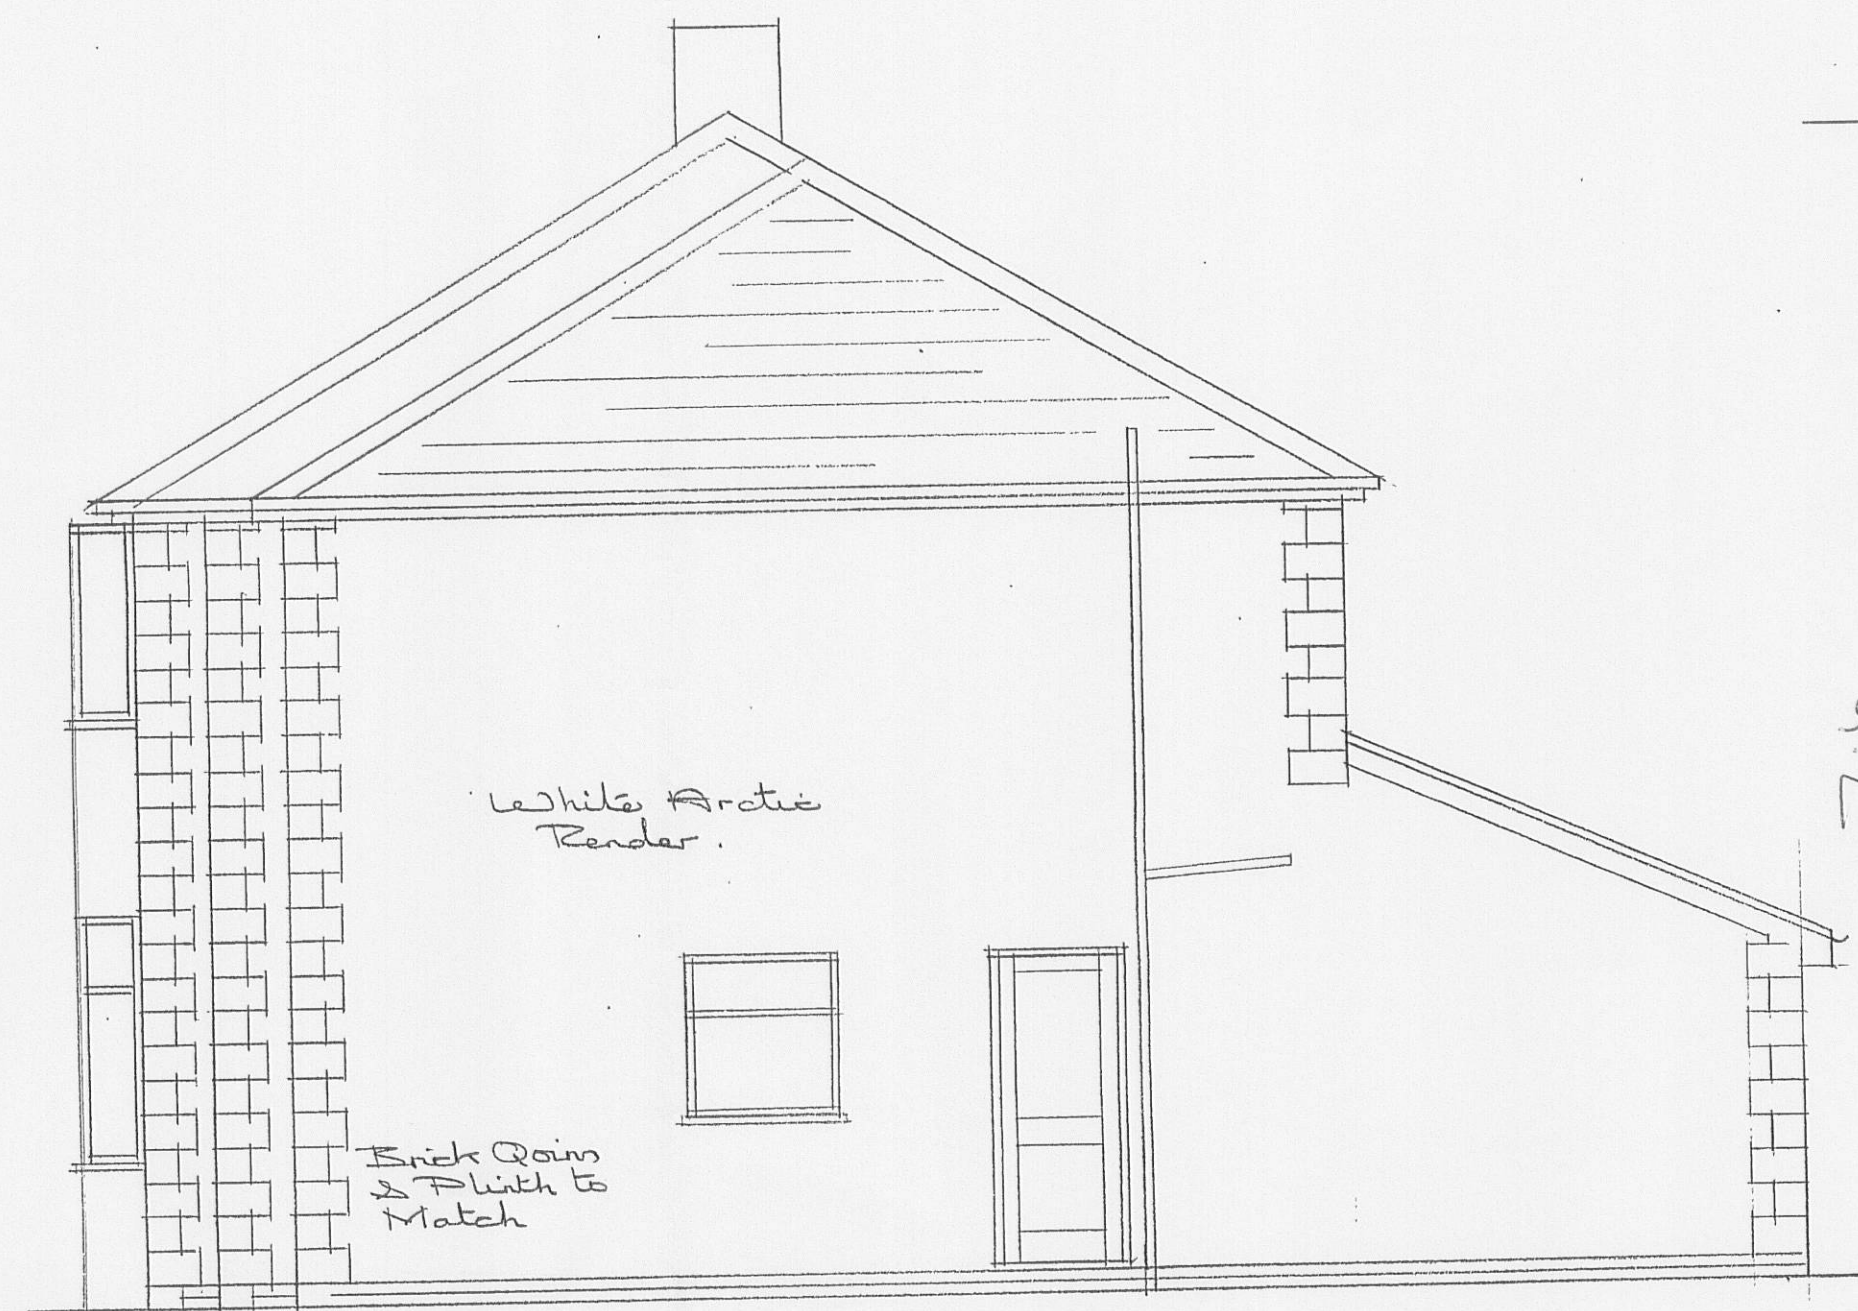


SIDE
ELEVATION
NORTH


PROPOSED REAR ELEVATION
EAST.




PROPOSED SIDE ELEVATION
SOUTH

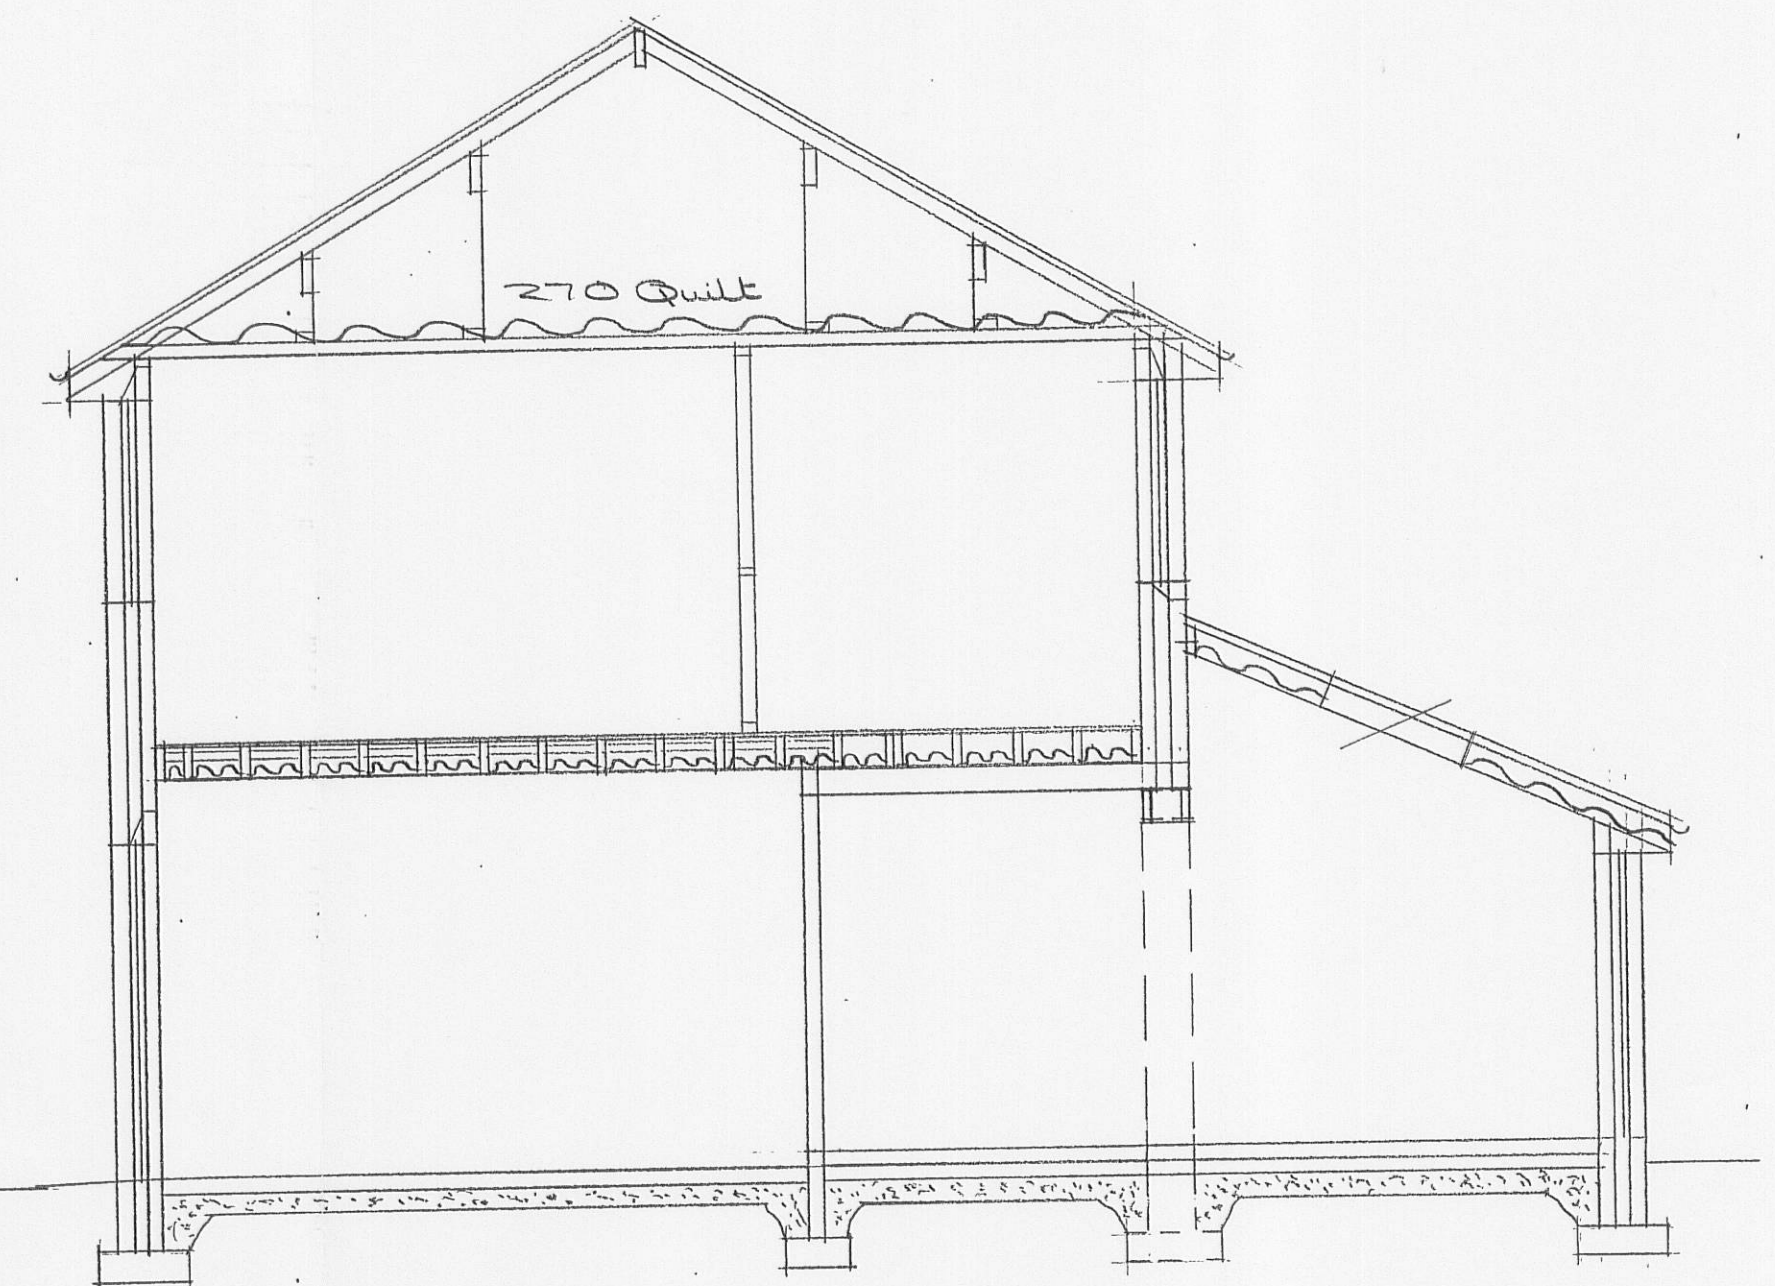

PROPOSED SECTION

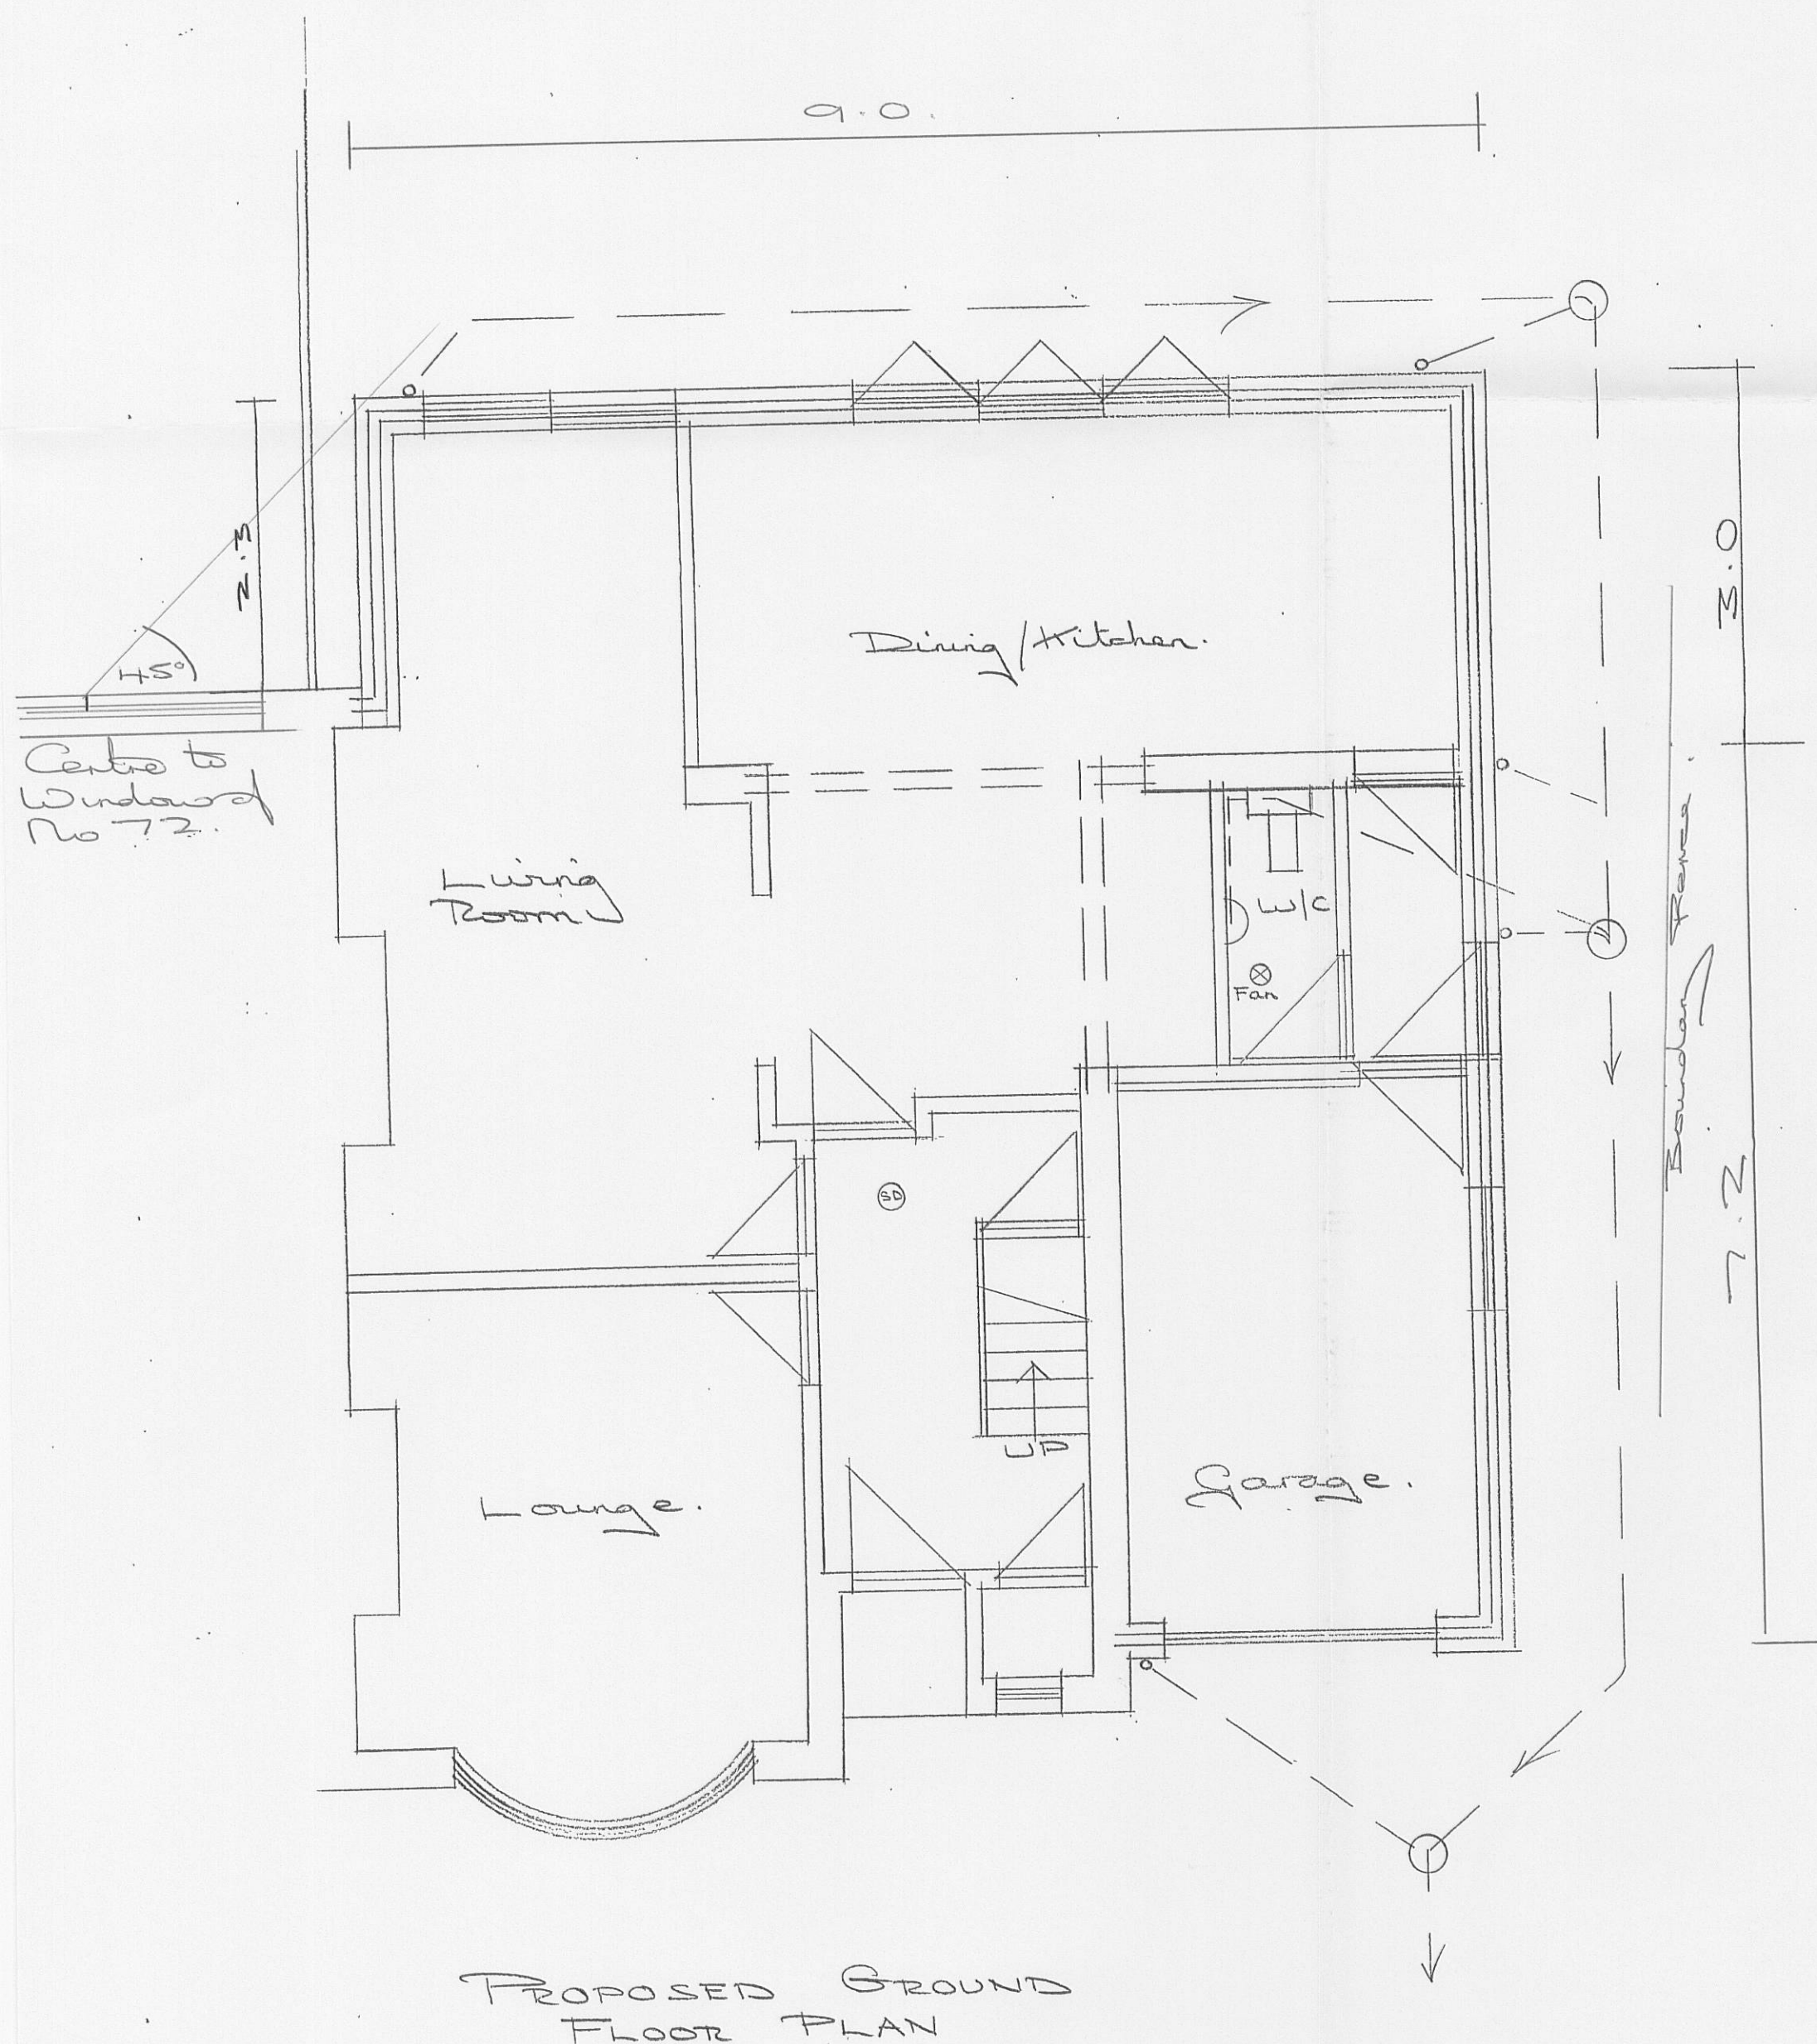

PROPOSED GROUND
FLOOR PLAN

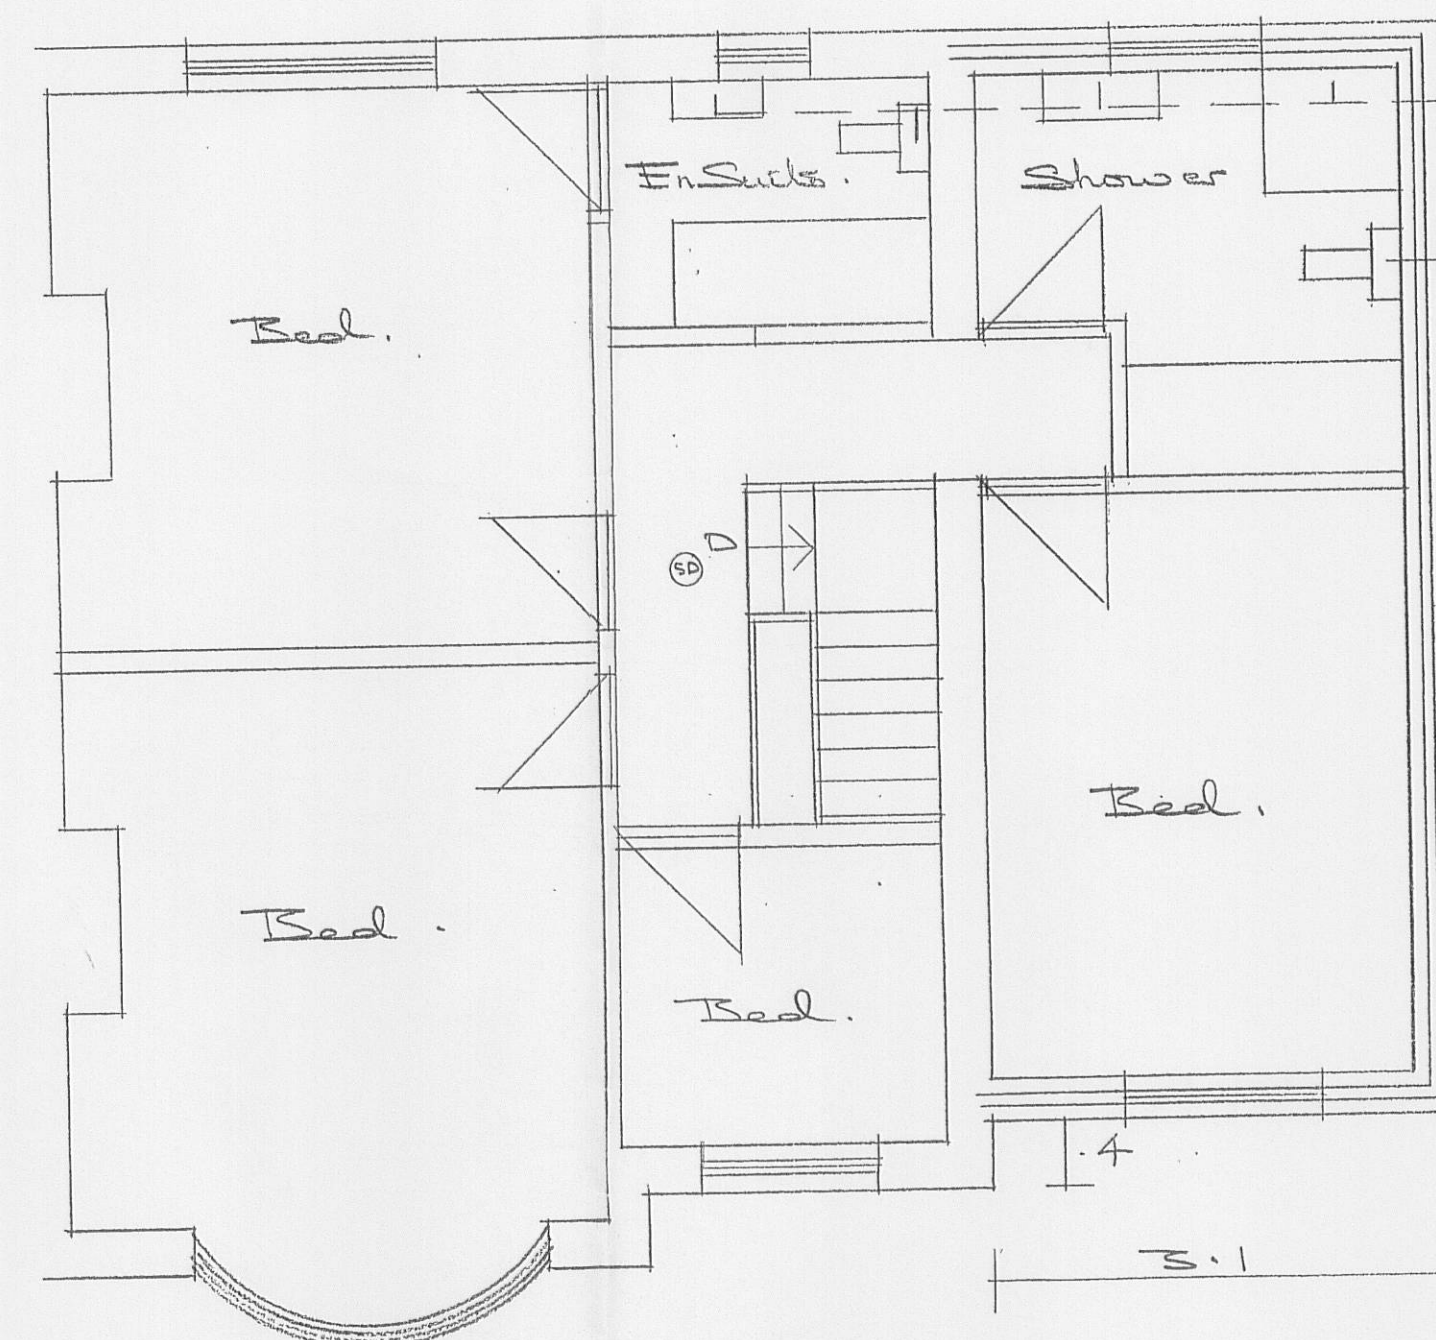

PROPOSED FIRST
FLOOR PLAN



Proposed Front Elevation
WEST

320100882P

PROPOSED 2 STOREY SIDE EXTENSION
SINGLE STOREY REAR
ALTERATIONS
70 MITTON RD
WHALLEY

SCALE 1:50