




Materials:- Roof Eternit Farmscape Profile 6 Cement fibre sheets in Gray Upper walls tanalized timber yorkshire boarding to 3 sides and gable to square and lower walls to be constructed from concrete panels

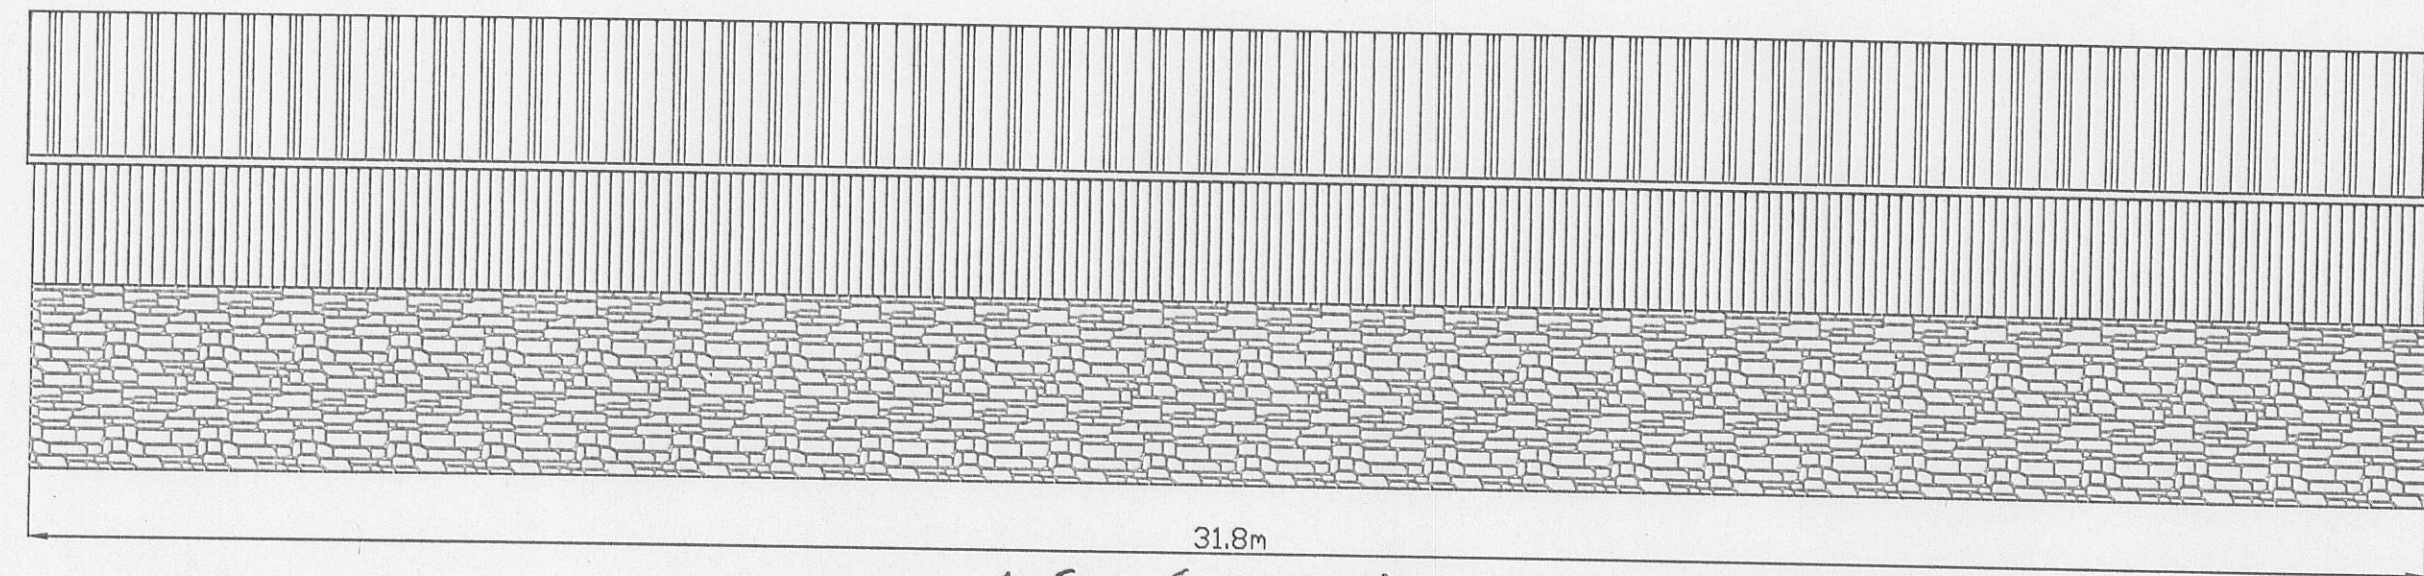


WEST ELEVATION

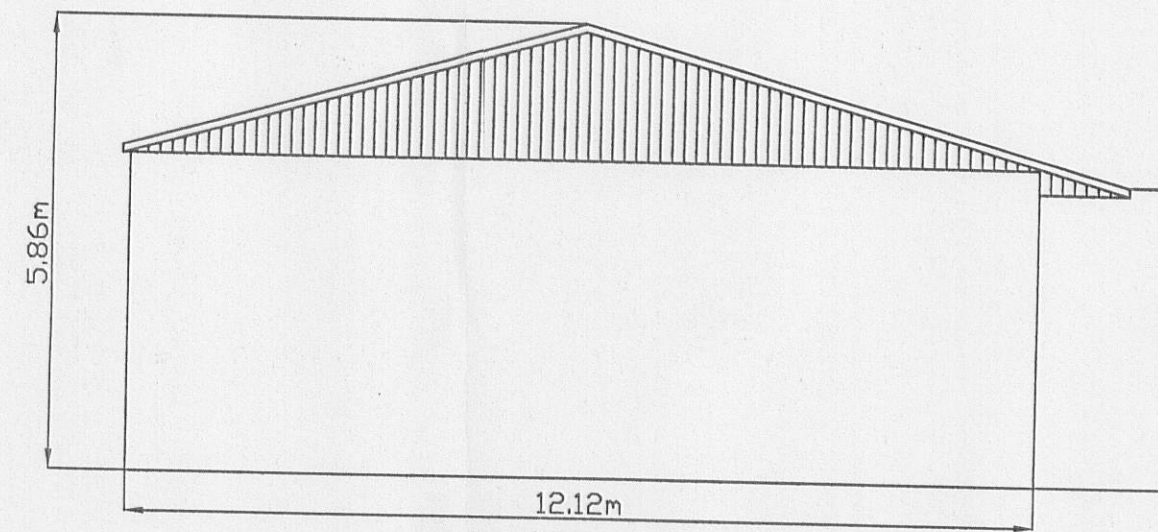

NORTH ELEVATION

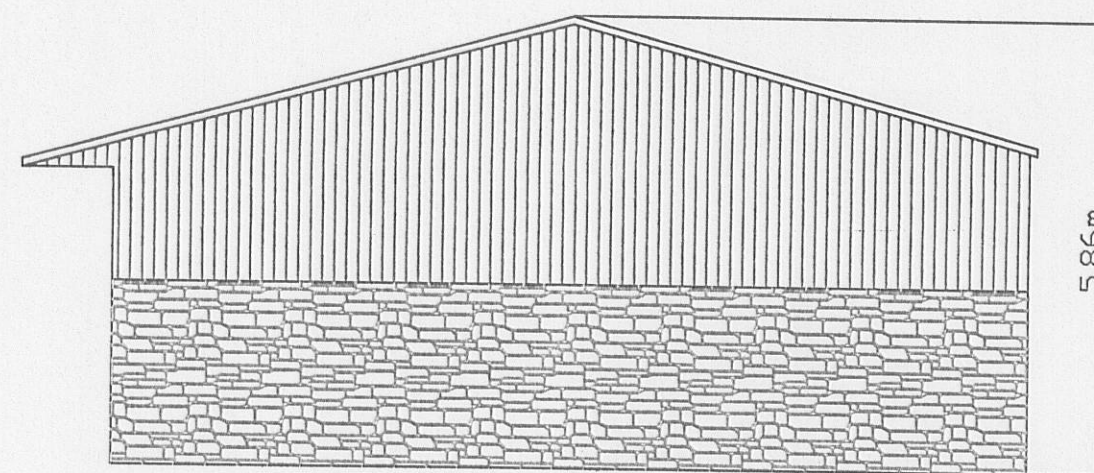

SOUTH ELEVATION

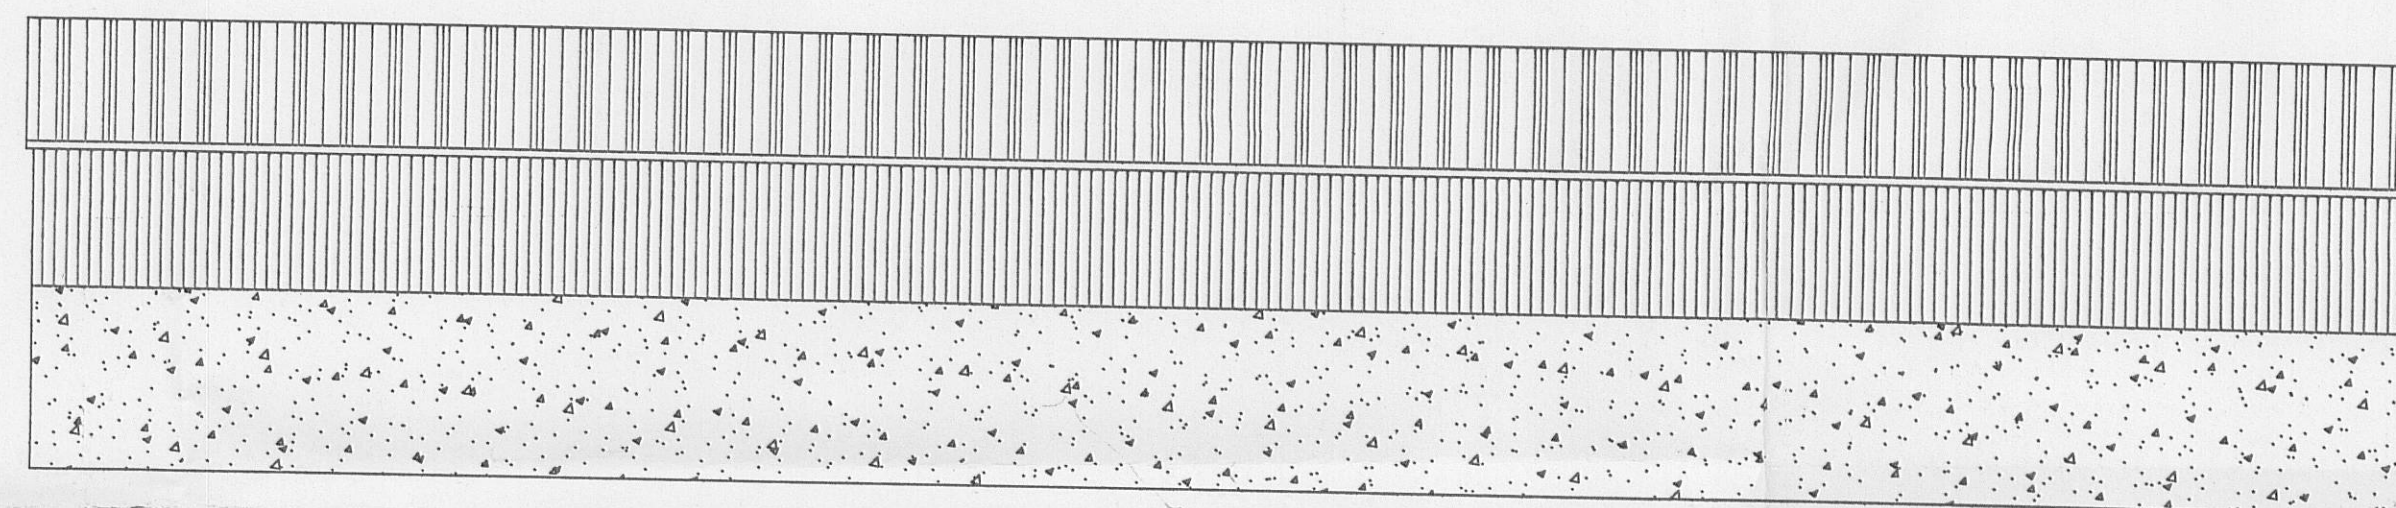


EAST ELEVATION

AMENDED PLANS RECEIVED
DATE 10/02/11

3201008845

Open Plan Storage for Manure

Scale = 1:100

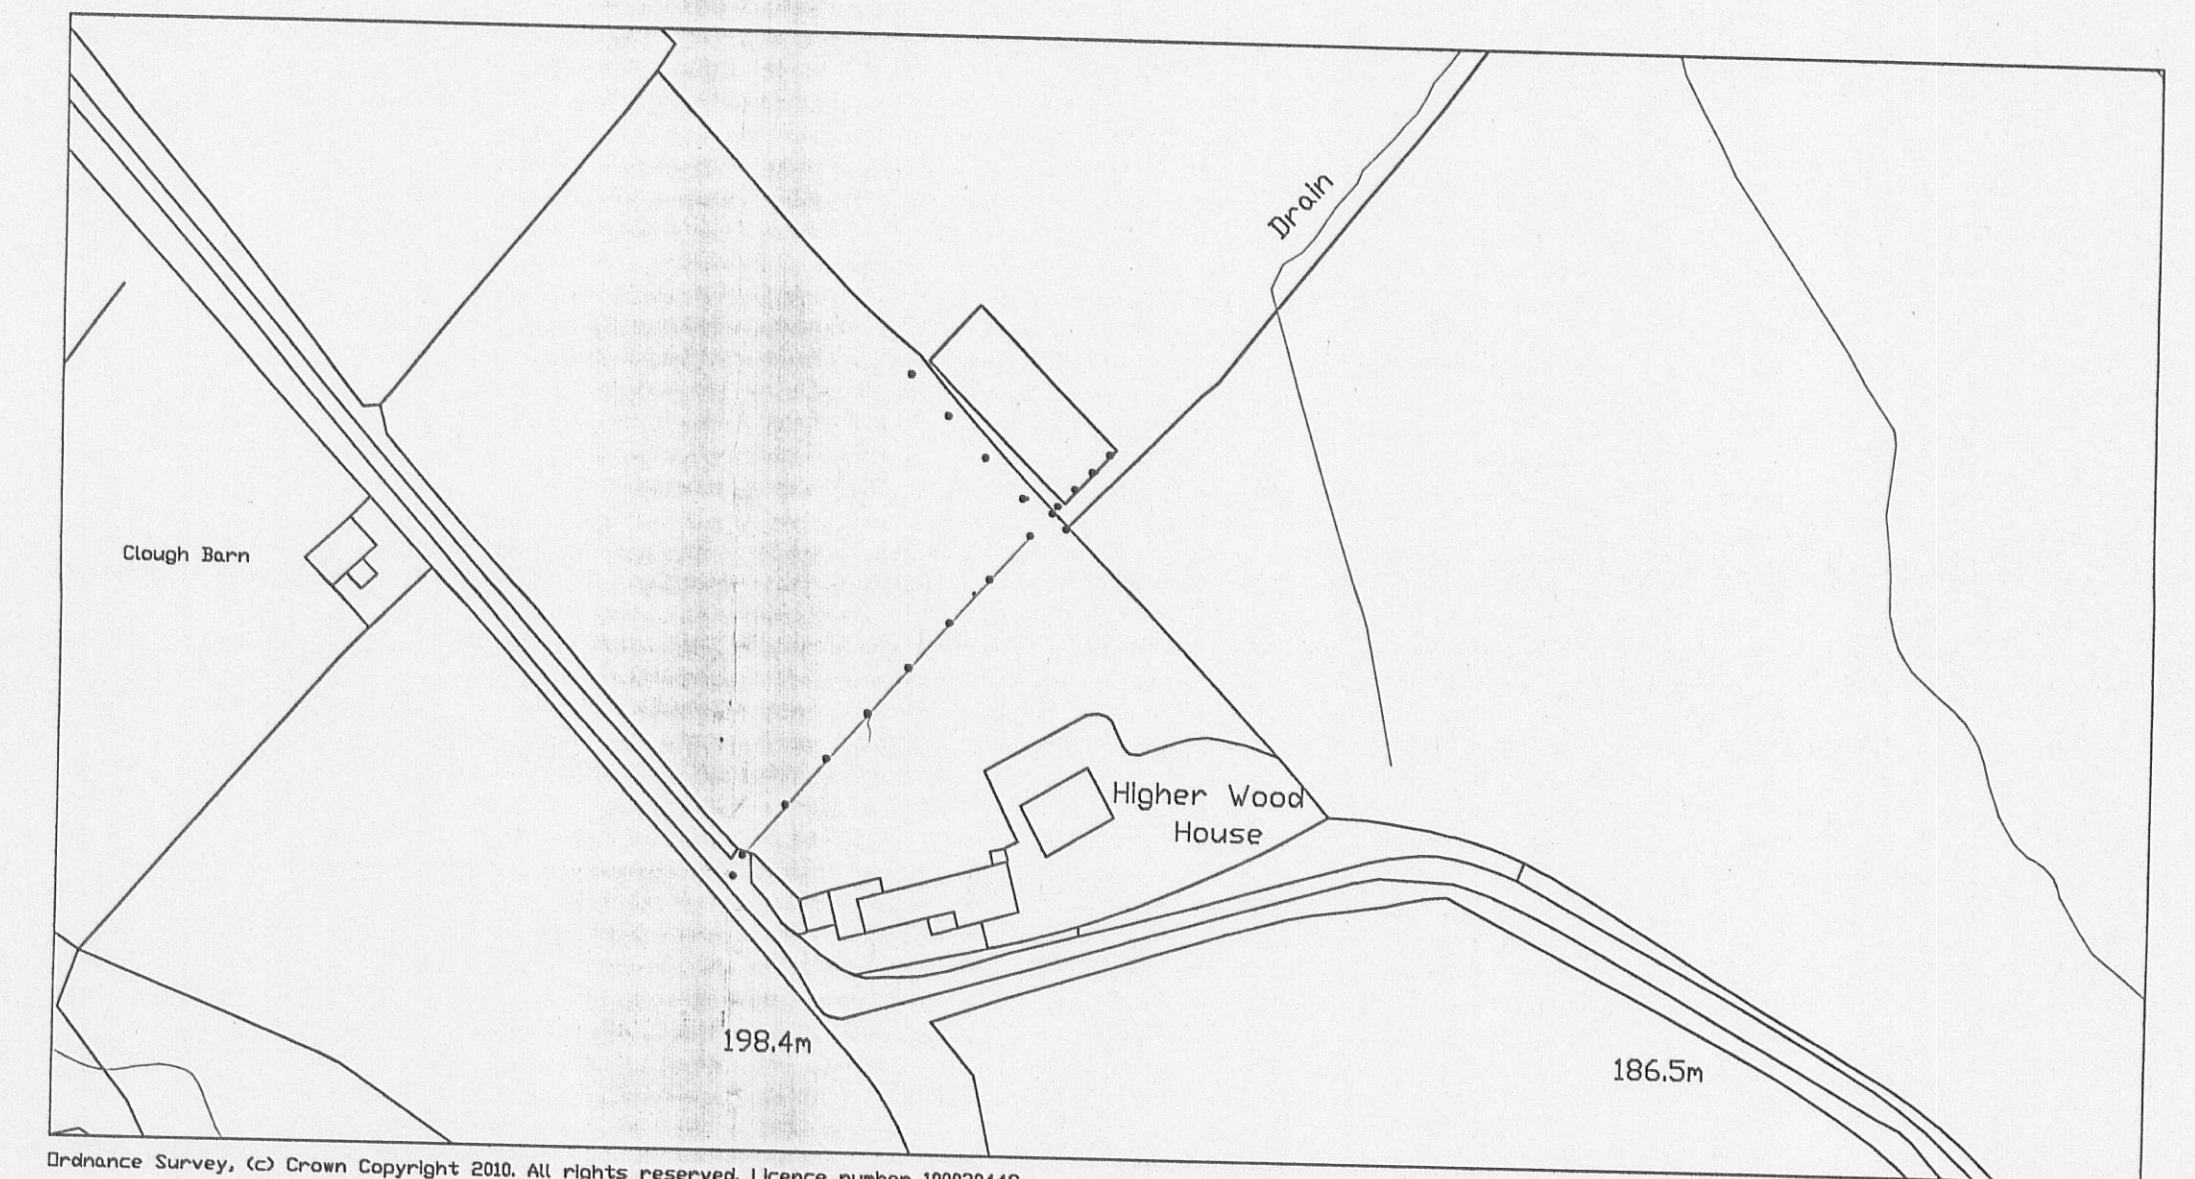

Ordnance Survey, (C) Crown Copyright 2010. All rights reserved. Licence number 100020449

Metres
0 10 20 30 40 50
1:1250

320100884P

AMENDED PLANS RECEIVED
DATE 10/02/11

413-8 ELEVATIONS CONFIRMED AS PER CONVERSATION WITH JULIA PYE 21/12/11 214.

Drawn By Julia Pye Hill Crest Farm Chipping Preston Lancashire PR3 2NP Tel:- 01995 61878 0771 265 8436 email:- juliapye1@hotmail.com	CLIENT: Mr A Rigby PROJECT : Phase 1 of a 4 Phase Application for the erection of an agricultural covered manure store LOCATION: HIGHER WOOD HOUSE FARM, WOODHOUSE LANE, SLAIDBURN, BB7 3AH	DATE: 11th October 2010 DWG NO. JP/AR/3311/4 SCALE: 1:100 & 1:200 AMEND - B
---	--	---