




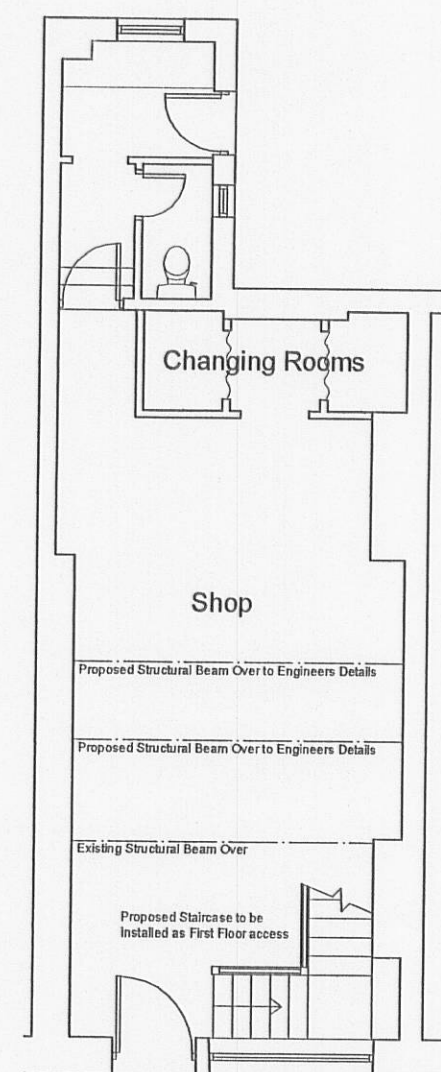

Ground Floor Plan

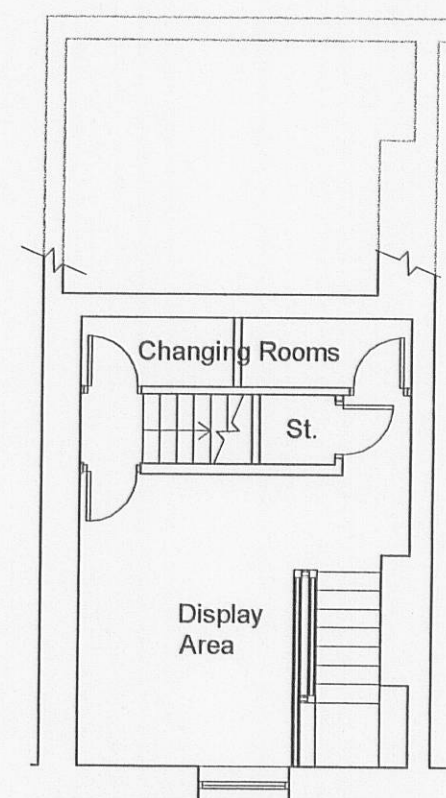

First Floor Plan

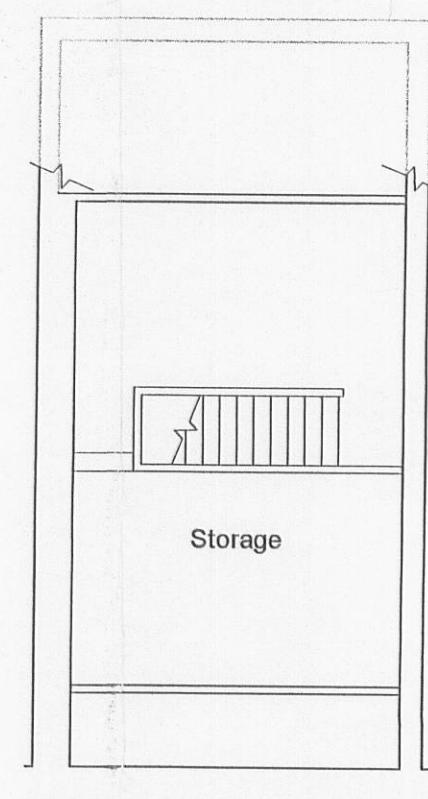

Second Floor Plan



Front Elevation

Notes:

All work is to be carried out to the latest current British standards Codes of Practice and recognised working practices.

All work and materials should comply with Health and Safety legislation.

All work and materials to be approved by the District Authority Building Control Officer.

All dimensions are in millimetres unless where explicitly shown otherwise.

The contractor should check and certify all dimensions as work proceeds and notify the architect of any discrepancies.

Do not scale off the drawings, if in doubt ask.

Reedley Chartered Town Planning & Architectural
Consultancy are not liable for work undertaken prior
to Full Planning Consent and or Building
Regulations Approval



Ordinance Survey (c) Crown Copyright 2010; All rights reserved. Licence number 100020449

Site Location Plan (1:500)

320100890P

Reedley

Chartered Town Planning &
Architectural Consultancy

2 Reedley Business Centre, Redman Road
Reedley, Burnley, Lancashire, BB10 2TY

Tel: 01282 834834 Fax: 01282 451666
eMail: planning@reedley.co.uk

Title: Proposed Alterations at
EQ Woman Clothing
36 King Street
Clitheroe

PROPOSED PLANS AND ELEVATIONS

Project No: LEE/02 Dwg 02

Drawn: DS

Client: Mr and Mrs Leeming

Date: 15.07.10

Scale: 1:100

Amendments: