



THIS DRAWING IS A PLANNING SUBMISSION DRAWING BUT THE PLANNING DECISION NOTICE ISSUED BY THE LOCAL AUTHORITY SHOULD BE CONSIDERED AS BEING THE DEFINITIVE DOCUMENT WITH REGARD TO THE PERMISSION GRANTED.

THIS DRAWING SHOULD NOT BE USED AS A WORKING DRAWING OR FOR ERECTION PURPOSES . IT IS ONLY AN ELEVATION DRAWING FOR SUBMISSION TO THE LOCAL AUTHORITY TO TRY TO GAIN PLANNING PERMISSION.


320100898P

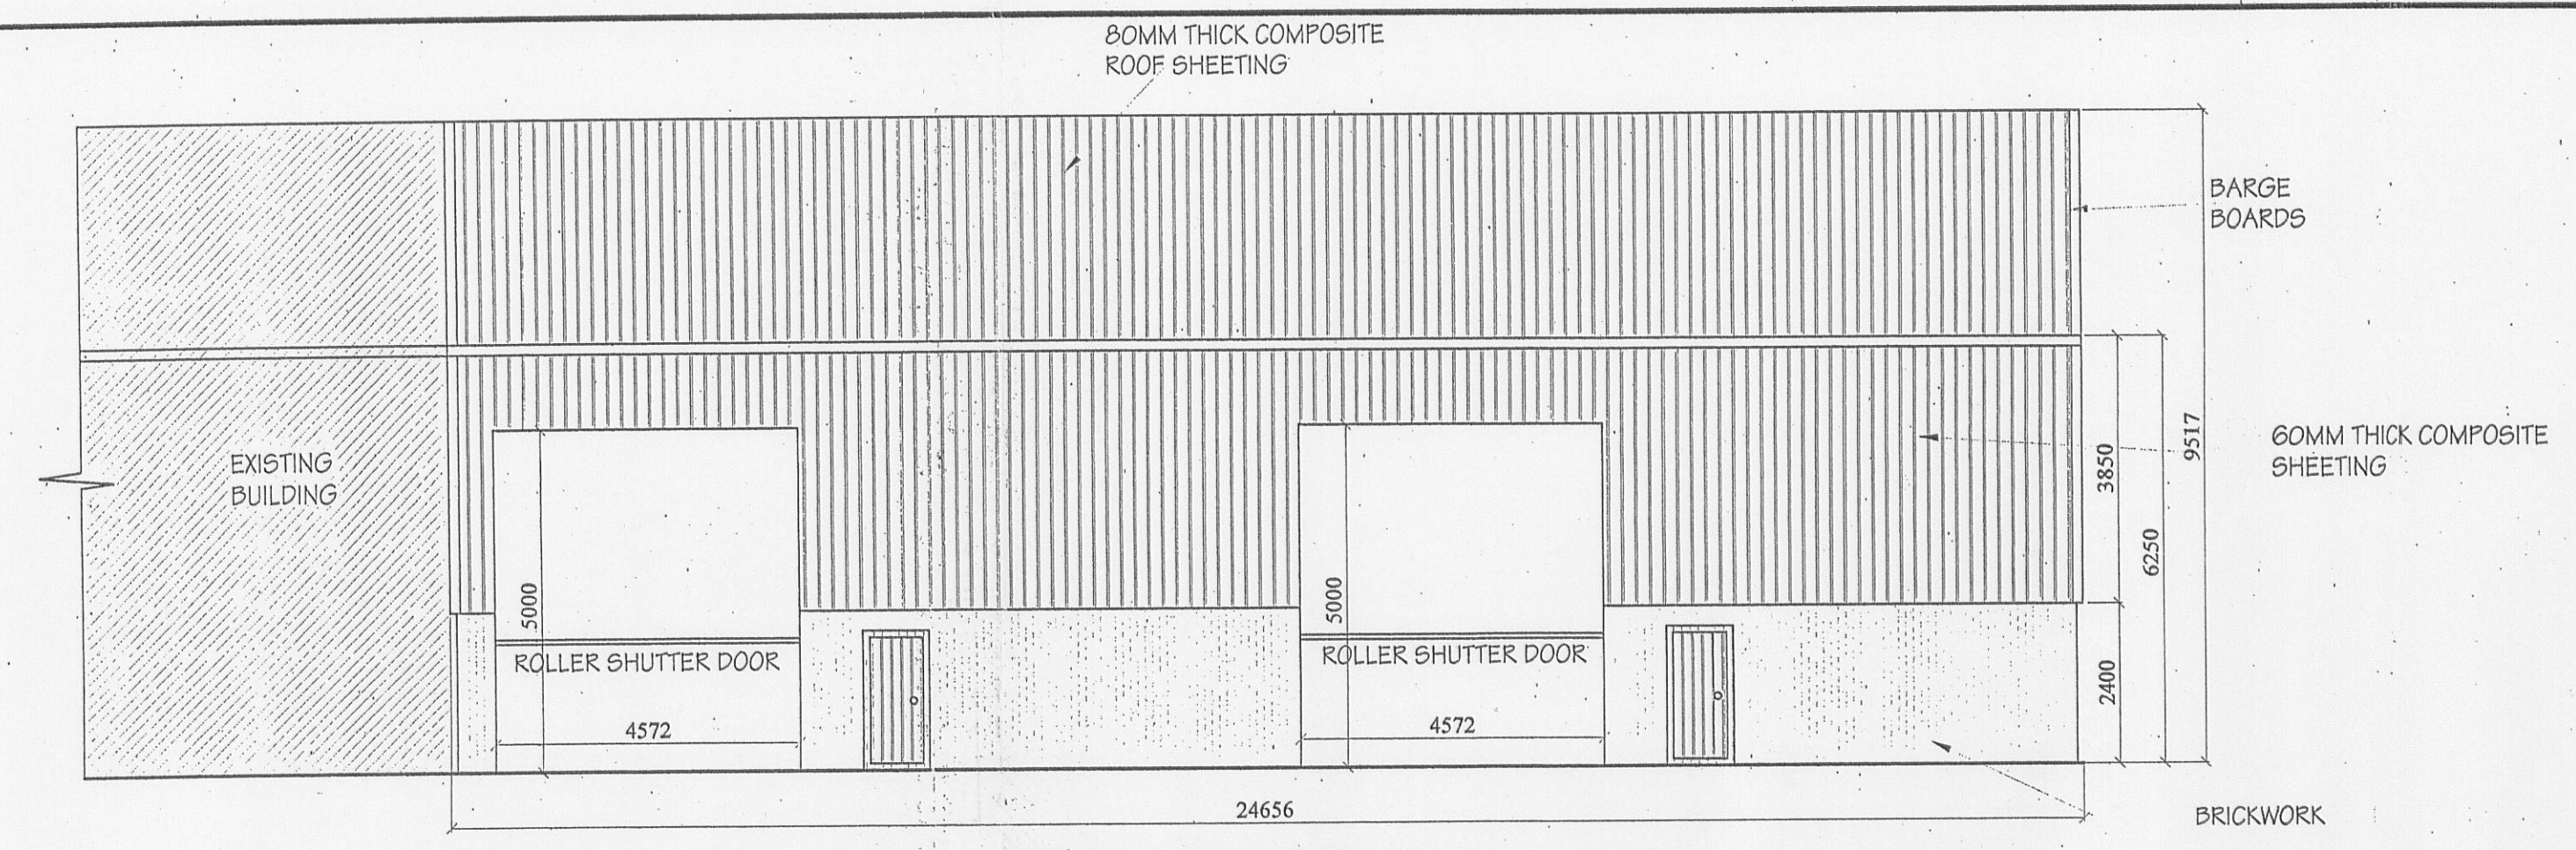


VIEW ON SIDE ELEVATION
South Elevation

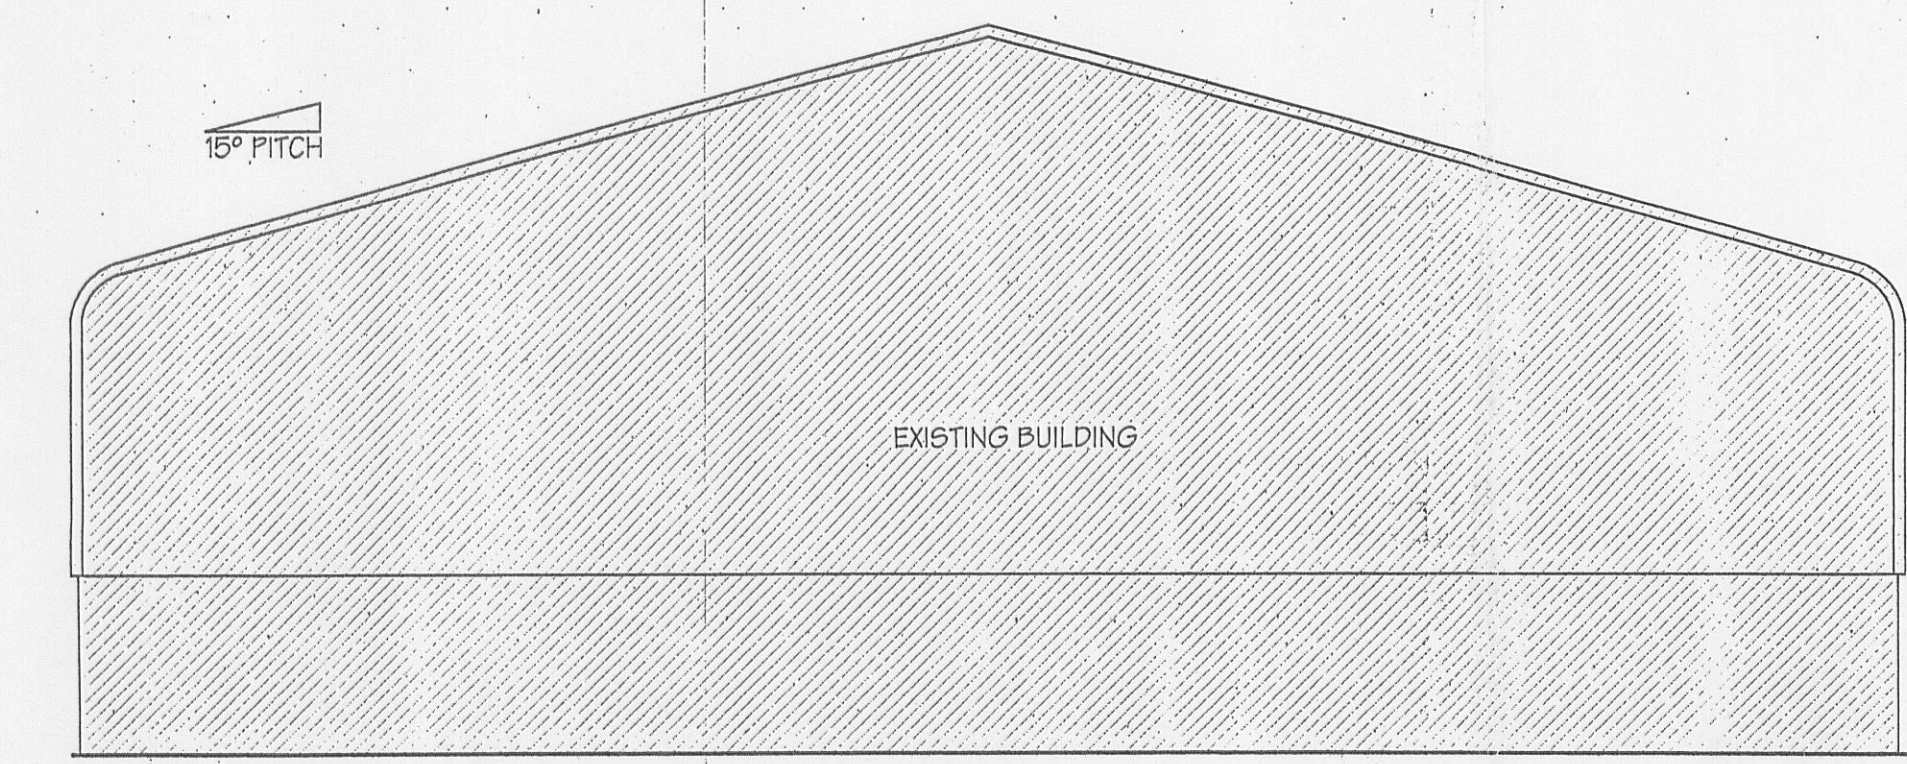


VIEW ON GABLE END
West Elevation

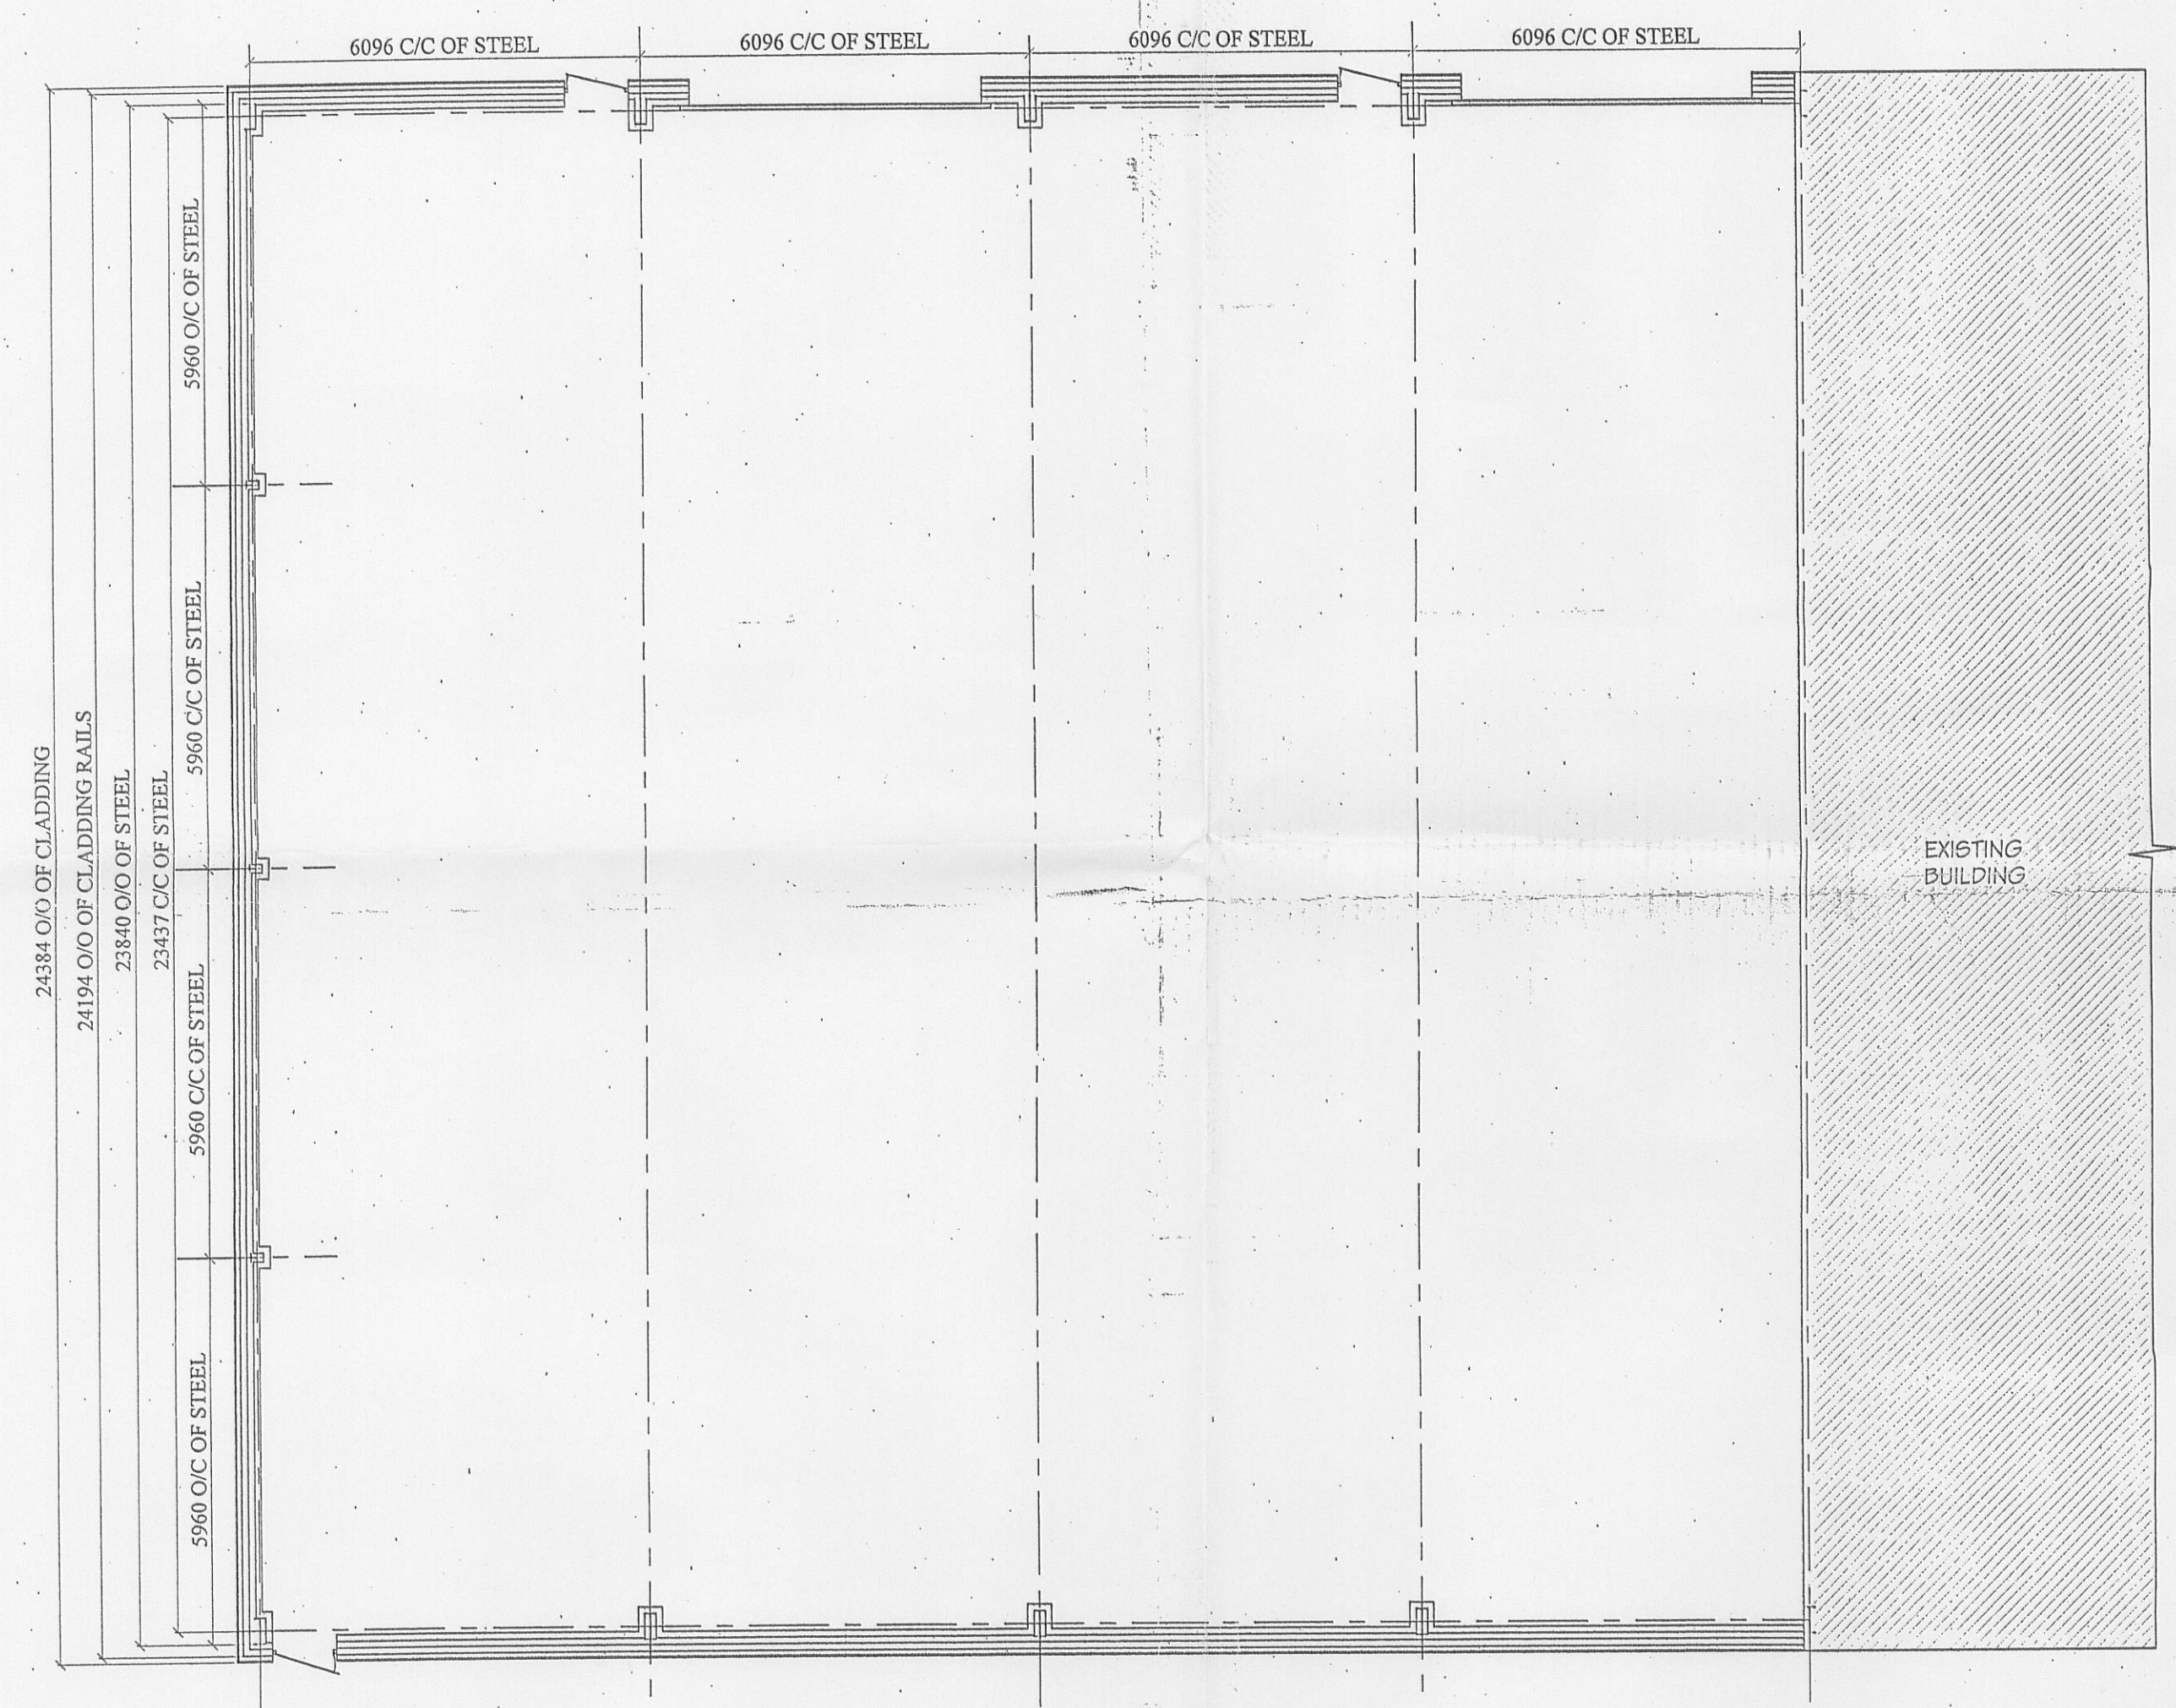

ROOF PLAN

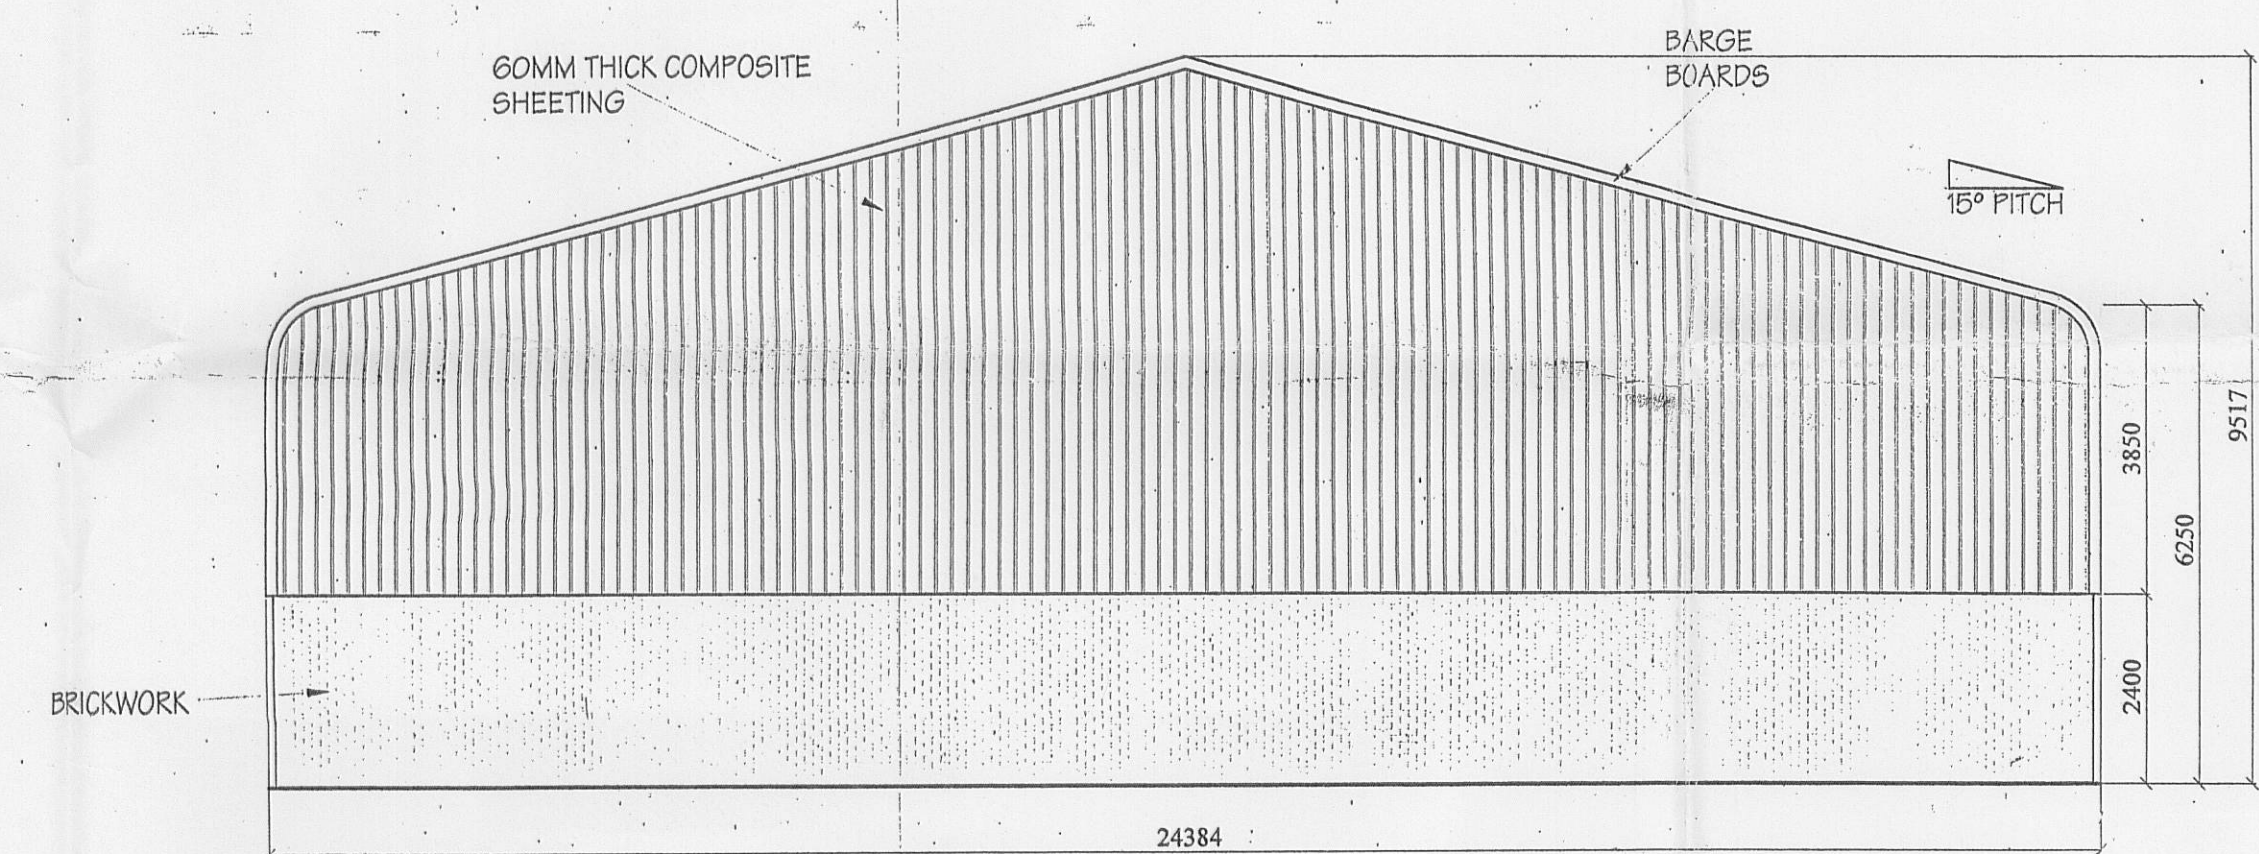

VIEW ON GABLE END
East Elevation

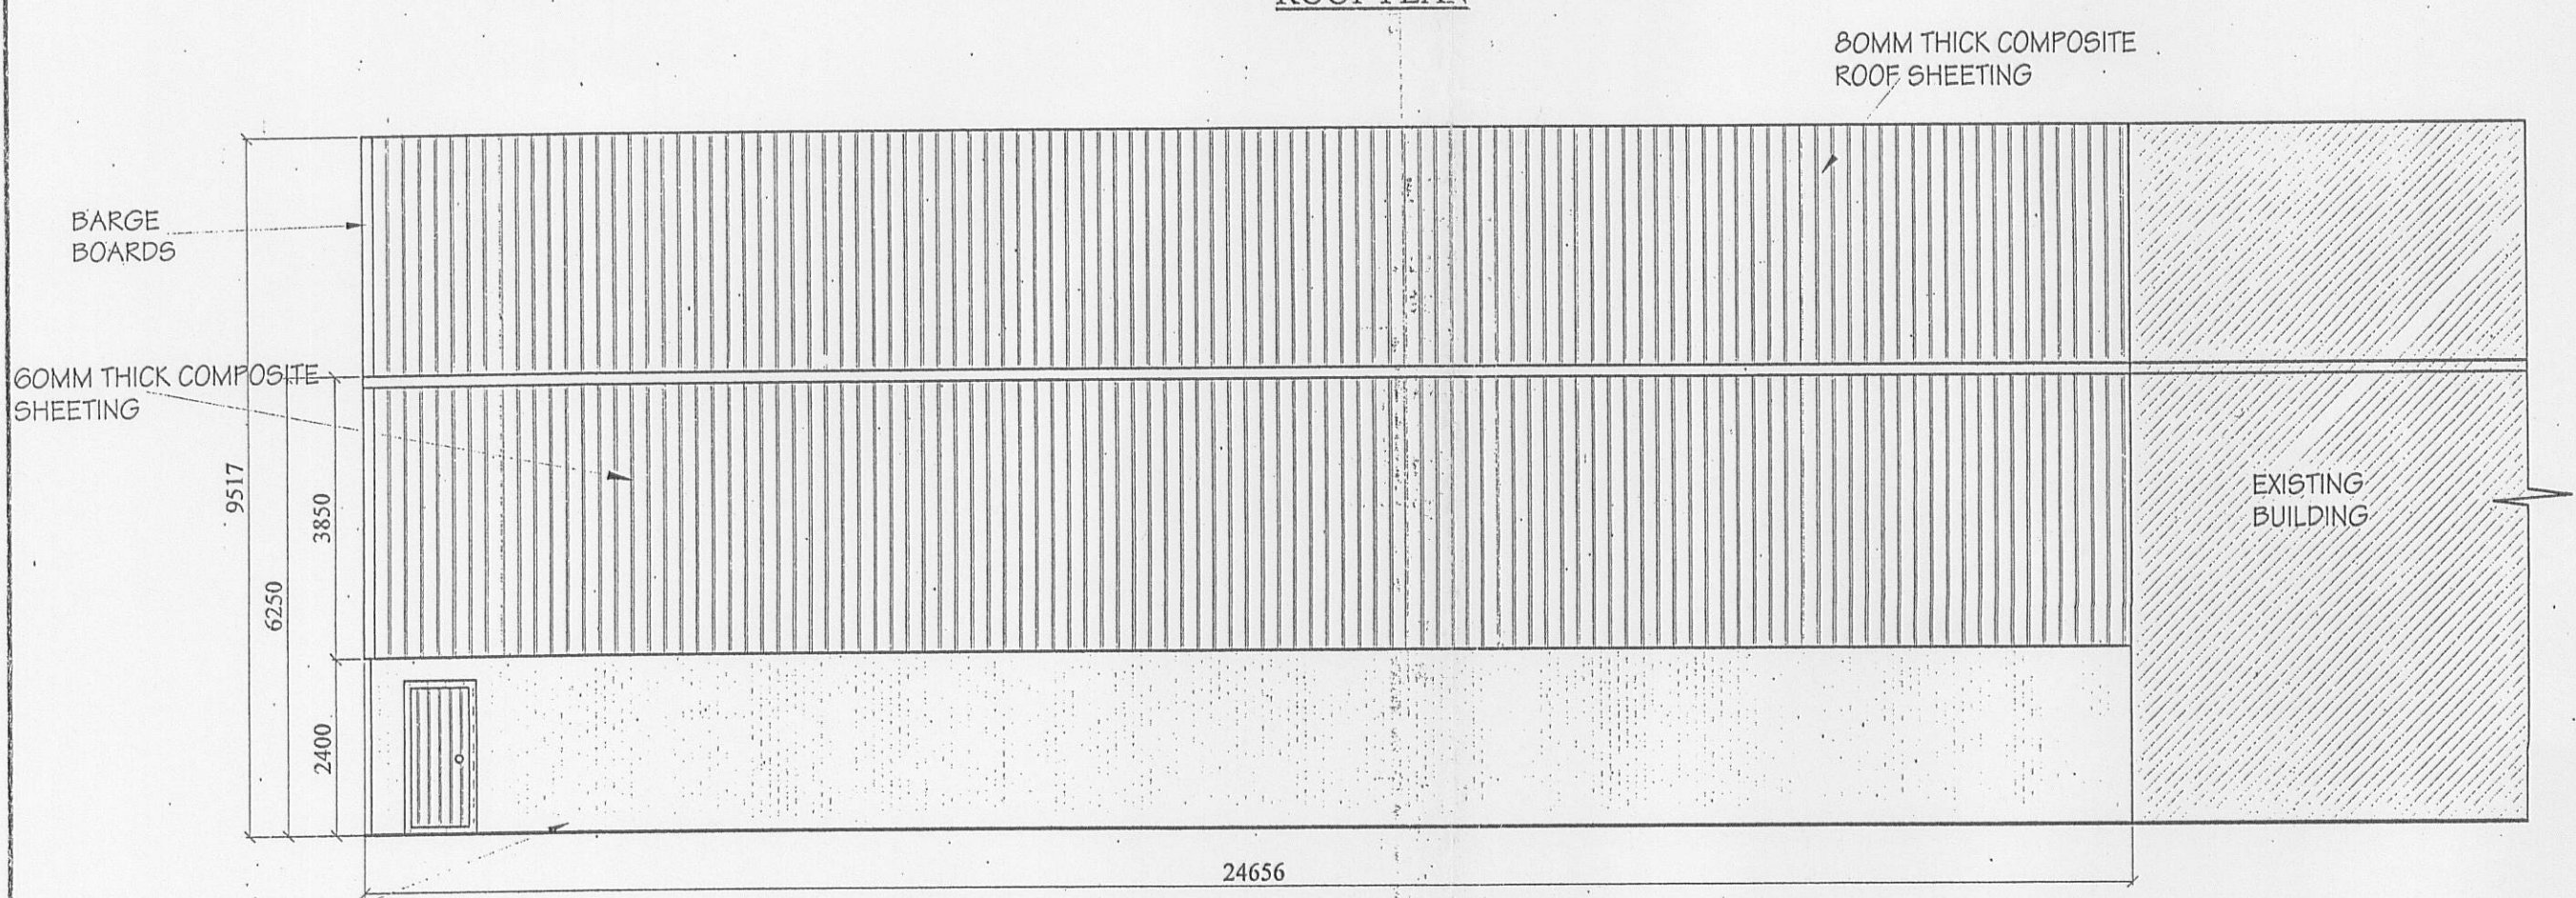

VIEW ON SIDE ELEVATION
North Elevation

Cladding:

Roof: 80MM thick insulated composite pannel sheeting, with a PIR, LPC approved foam insulated core, formed with the insulation material bonded between the outer 0.5mm thick plastic coated weather sheet and the internal 0.4mm white faced polyester liner panel complete with crown ridge, barge flashings and foam ridge fillers.
Each eaves to have a hidden trimline box type gutters complete with PVC fall pipes.

Verticals:

60mm thick PIR core composite pannel sheeting, complete with vertical corner flashings, bottom cill flashings.

all cladding materials to be agreed with the local authority, but generally to match the existing adjacent buildings.

REVISION (11/09): LENGTH AMENDED		
Client A. J. A. SMITH TRANSPORT LTD		
Job Title PROPOSED EXTENSION TO EXISTING BUILDING		
Drawing Title PLAN AND ELEVATIONS		
 email: sales@wareingbuildings.co.uk web: www.wareingbuildings.co.uk J Wareing & Son (Wrea Green) Ltd Whinbrick Works Blackpool Road Westby Preston PR4 2RJ Tel: 01772 682159 or 01772 682924 Fax: 01772 671071		
Scale 1:100 @ A1	Date OCT 2009	Drawn MTH
Drawing Number P4226-03		Rev. A