


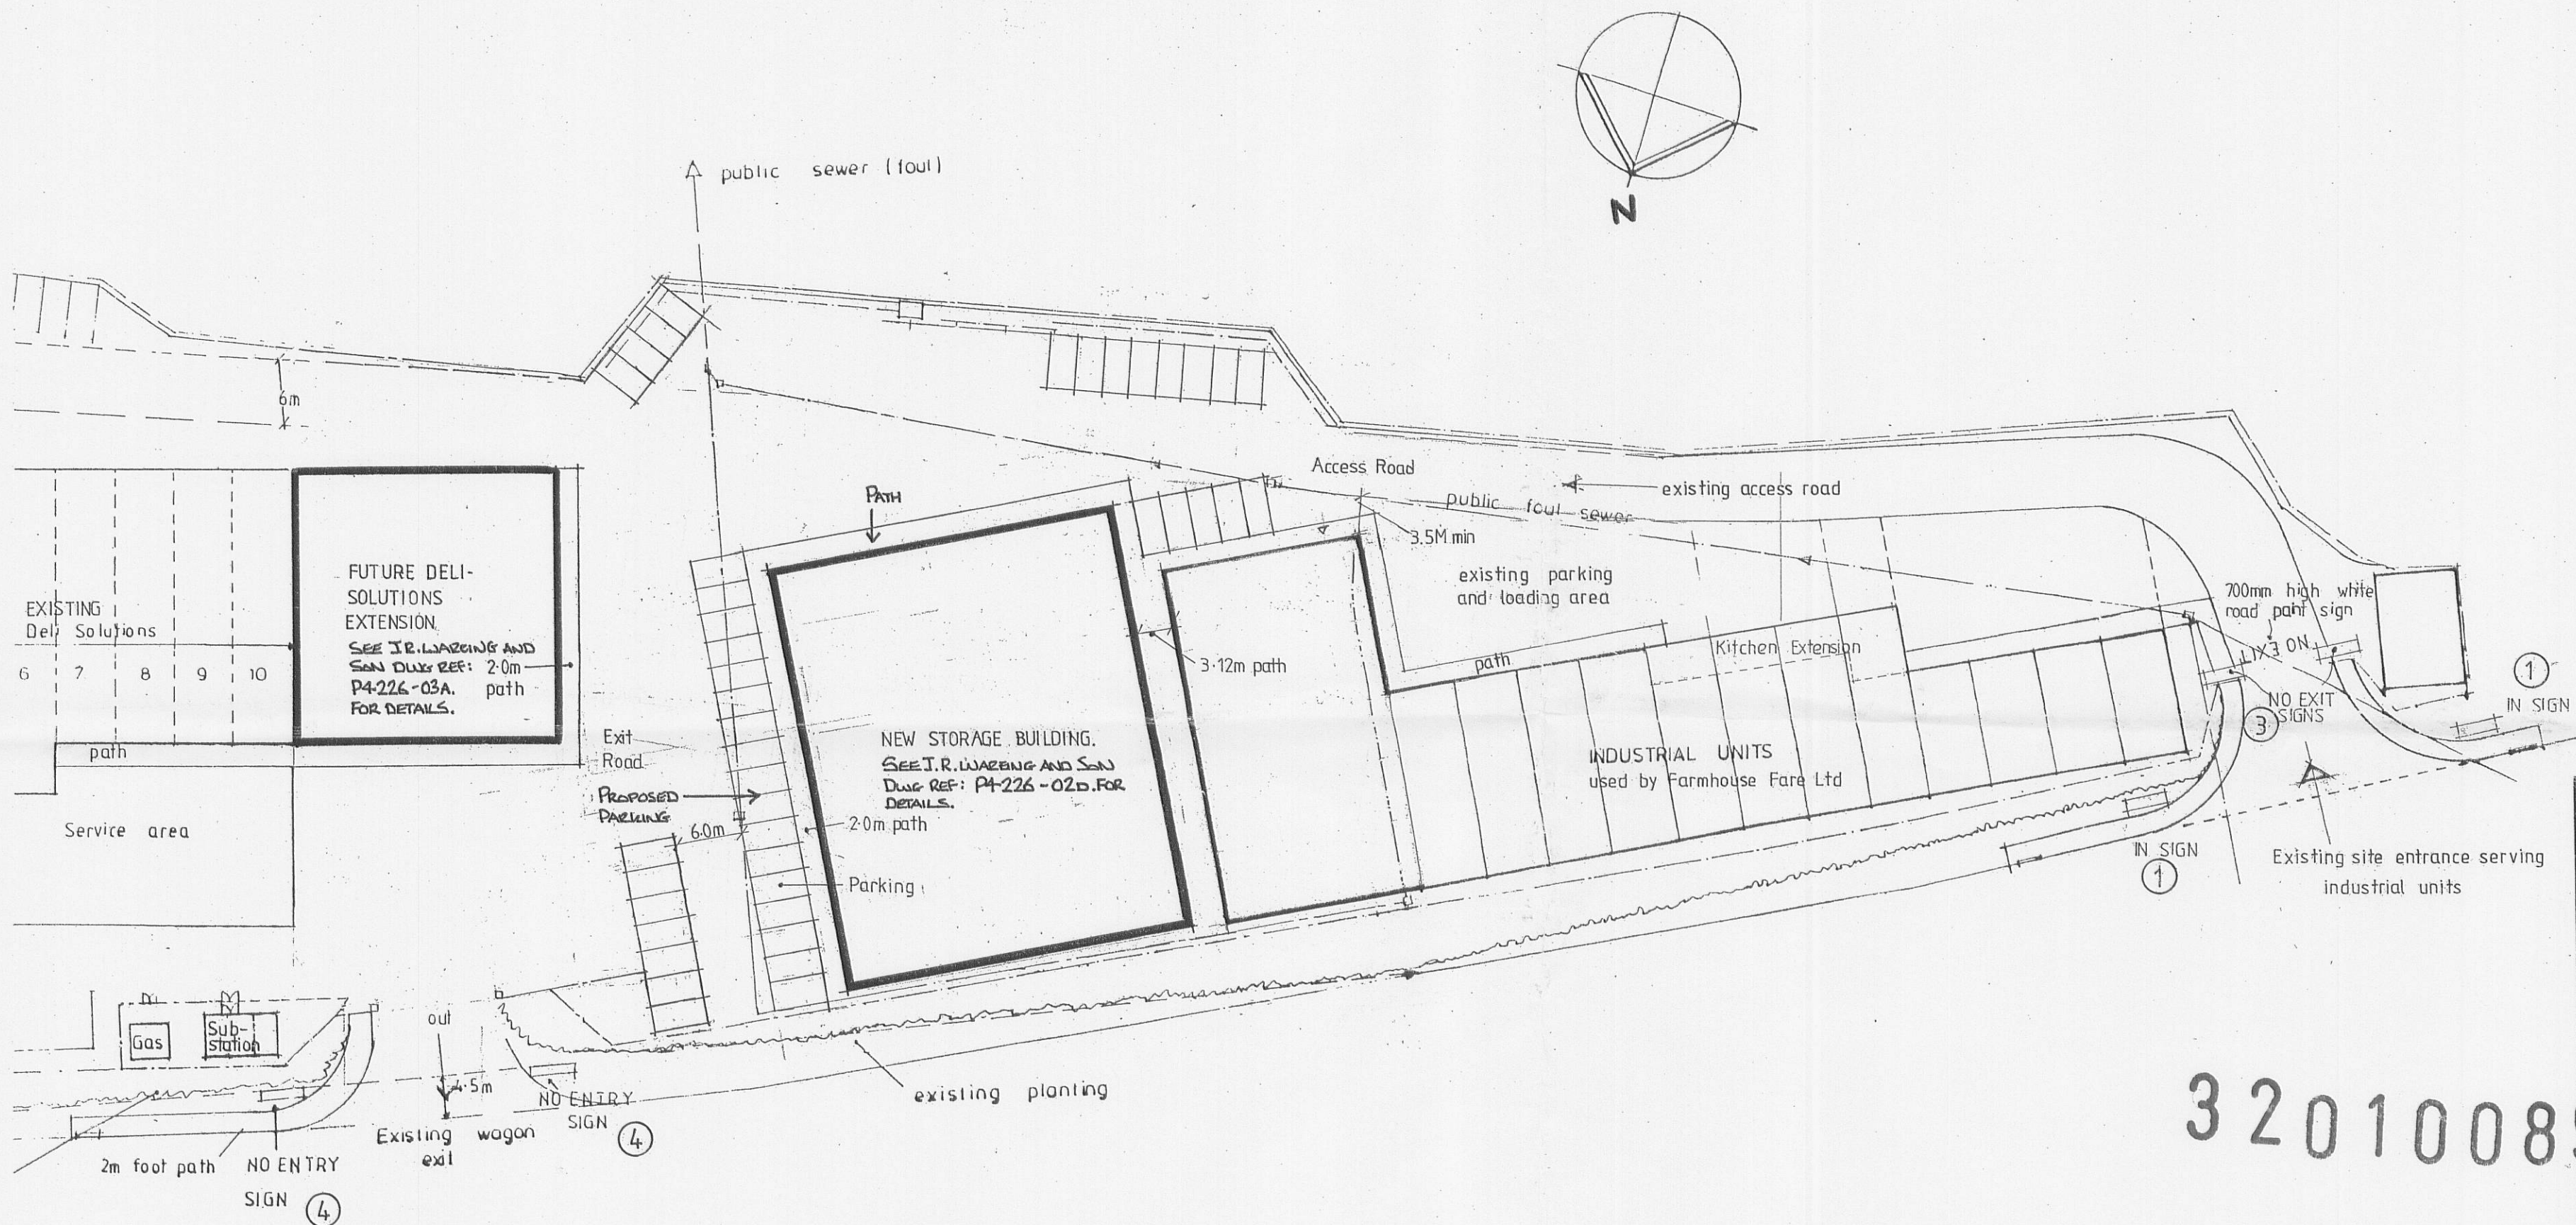

Client	
AJA SMITH PROPERTIES LTD.	
Job Title	
SALTHILL INDUSTRIAL ESTATE	
LINCOLN WAY	
CLITHEROE	
Drawing Title	
PROPOSED SITE PLAN.	
Scale	Date
1/500	OCT 2010
4075 - 02	

320100898P