


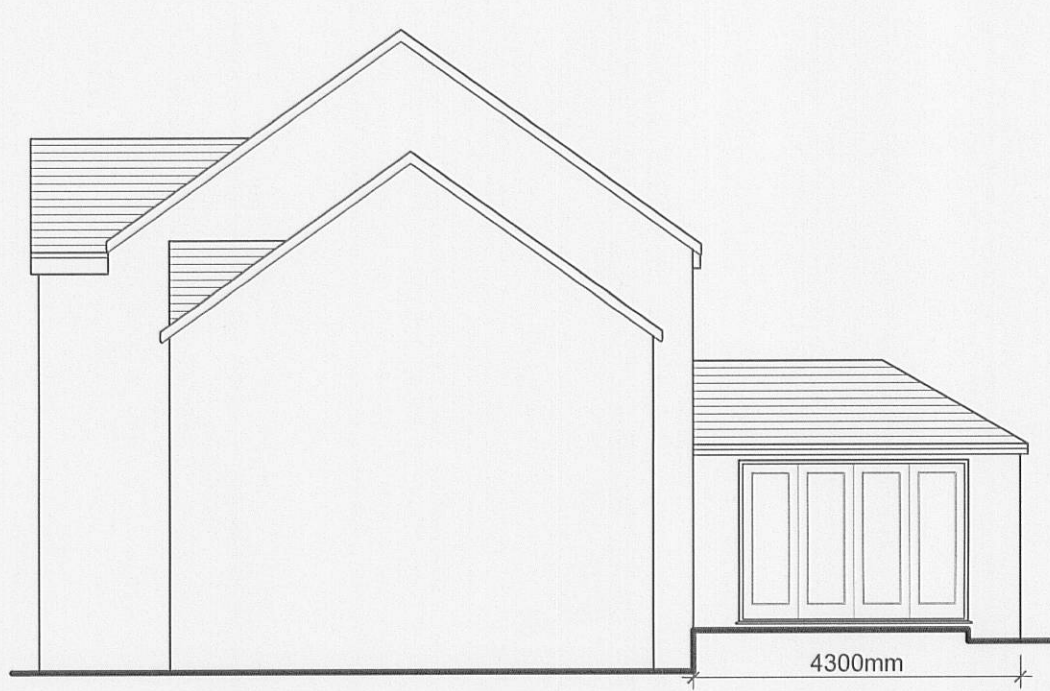


South West Elevation Option A




South East Elevation




North East Elevation

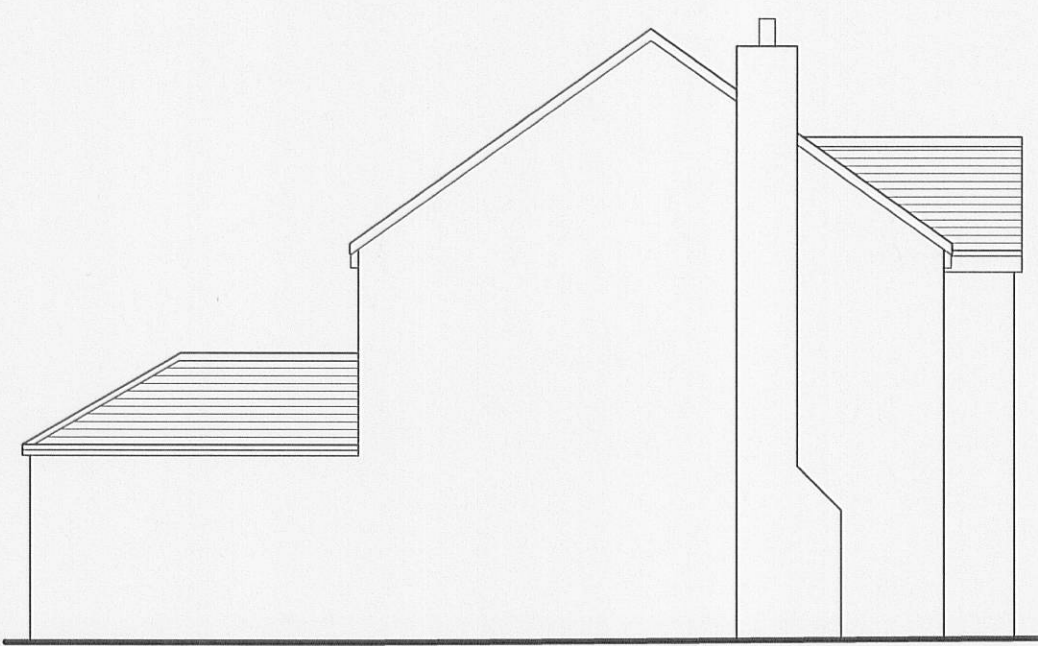


North West Elevation

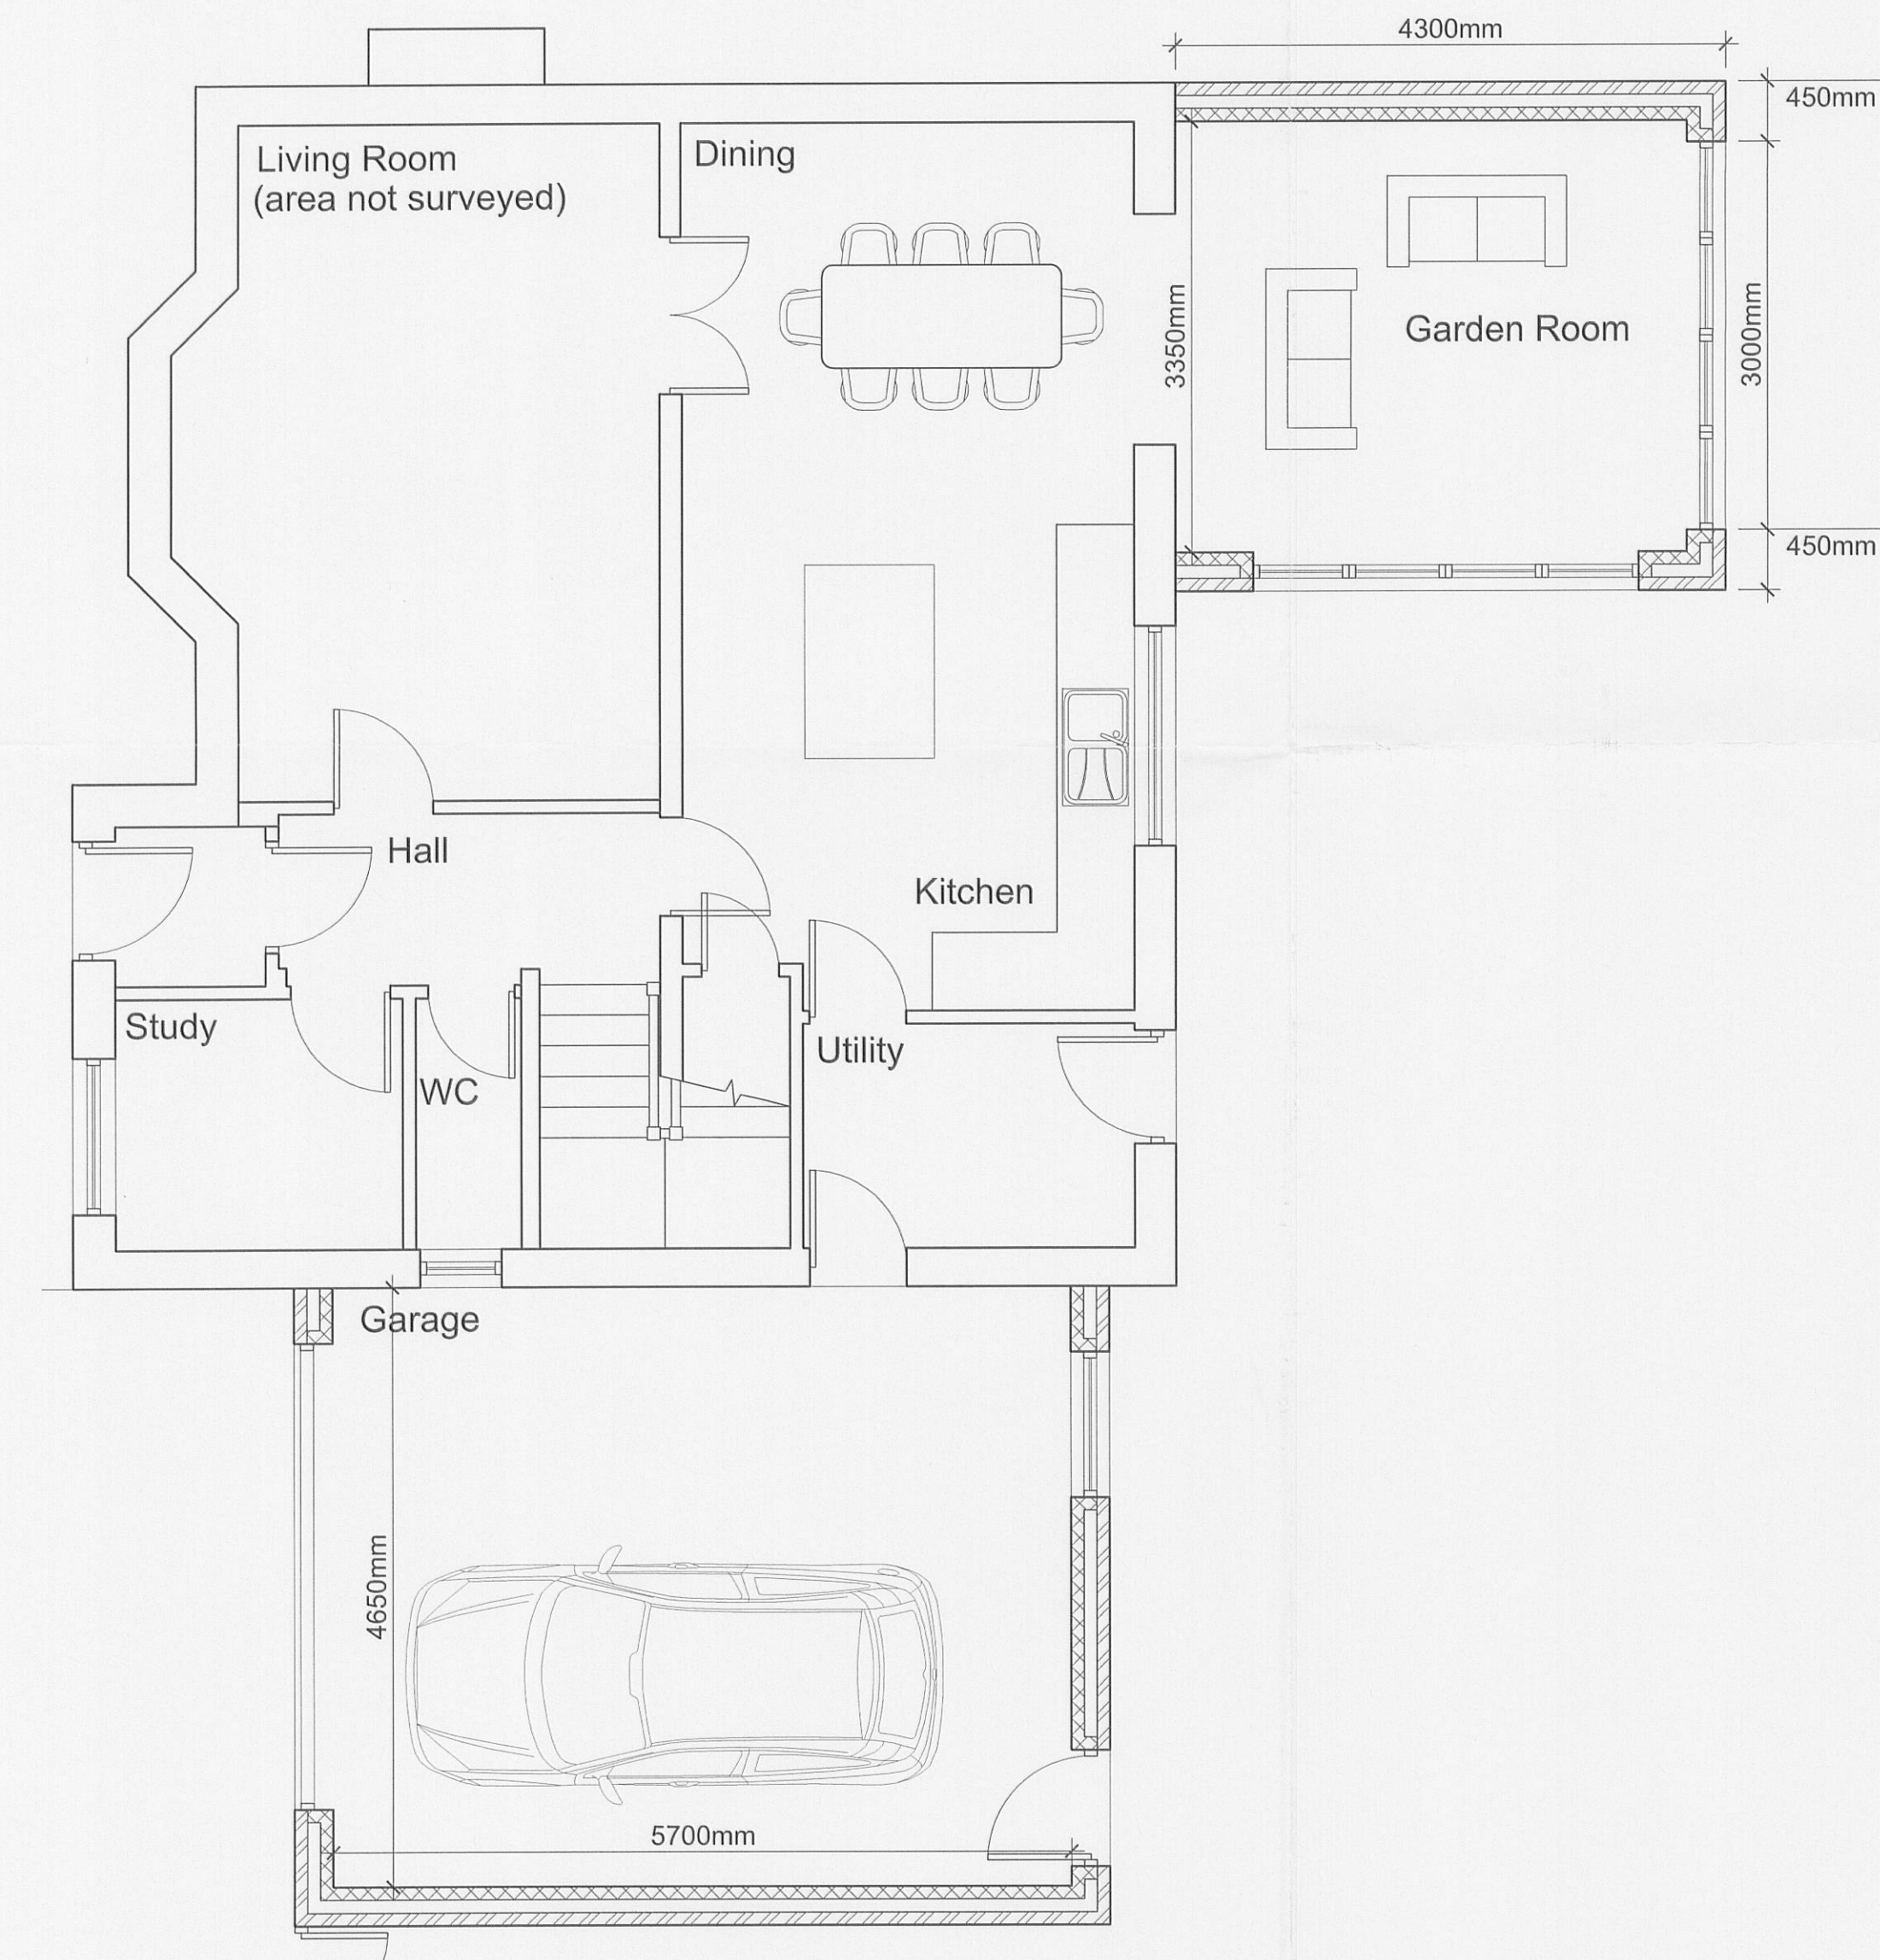

Ground Floor Plan

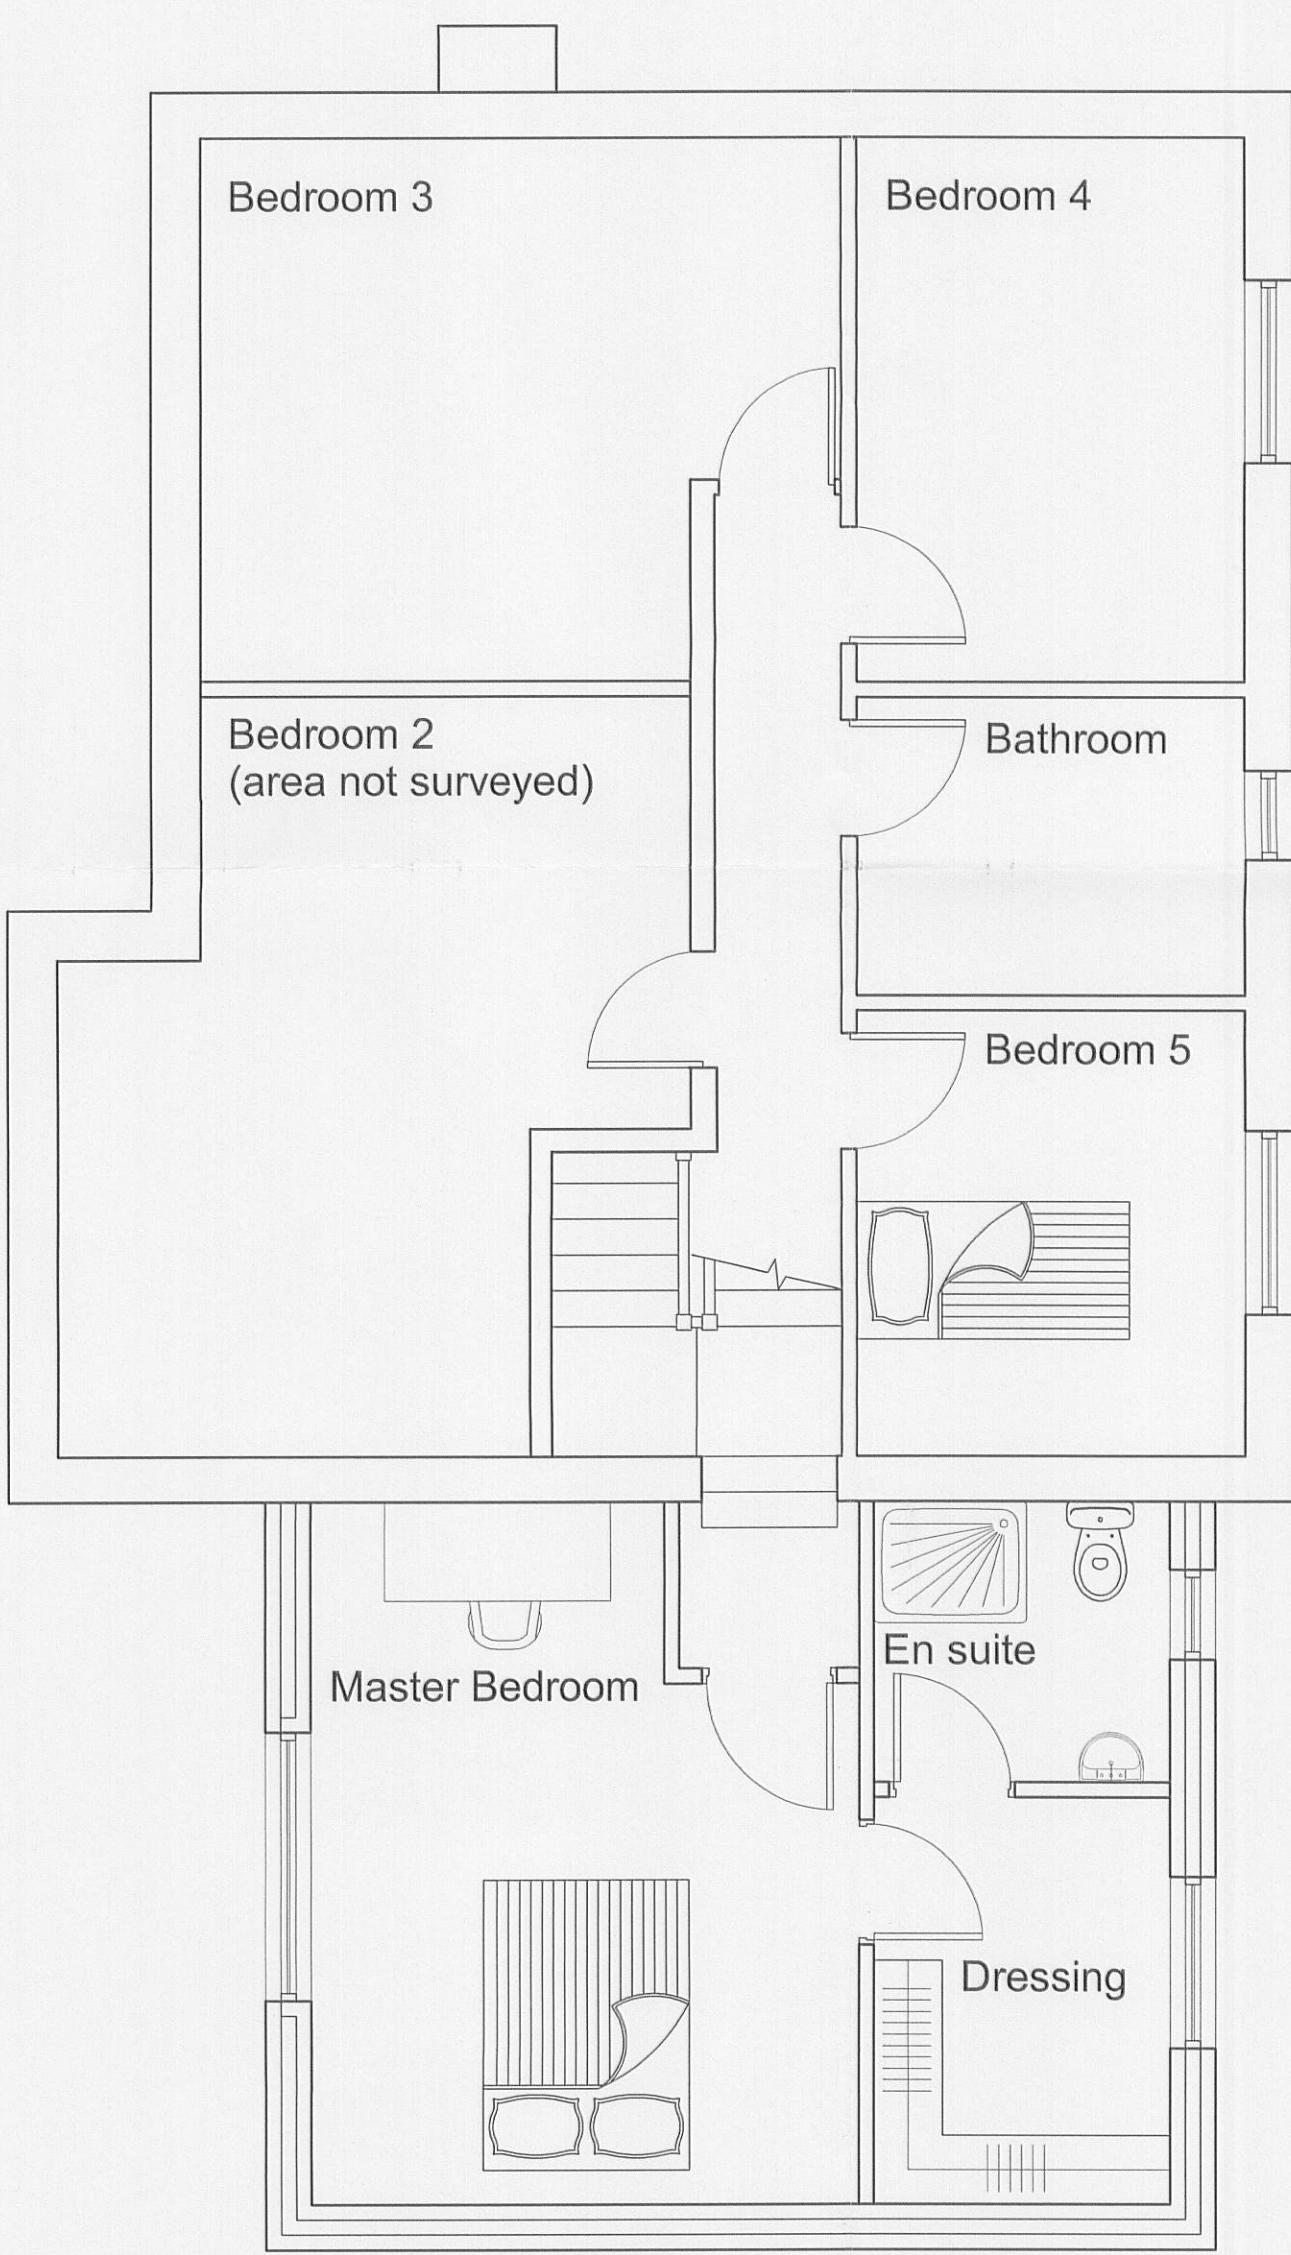

First Floor Plan

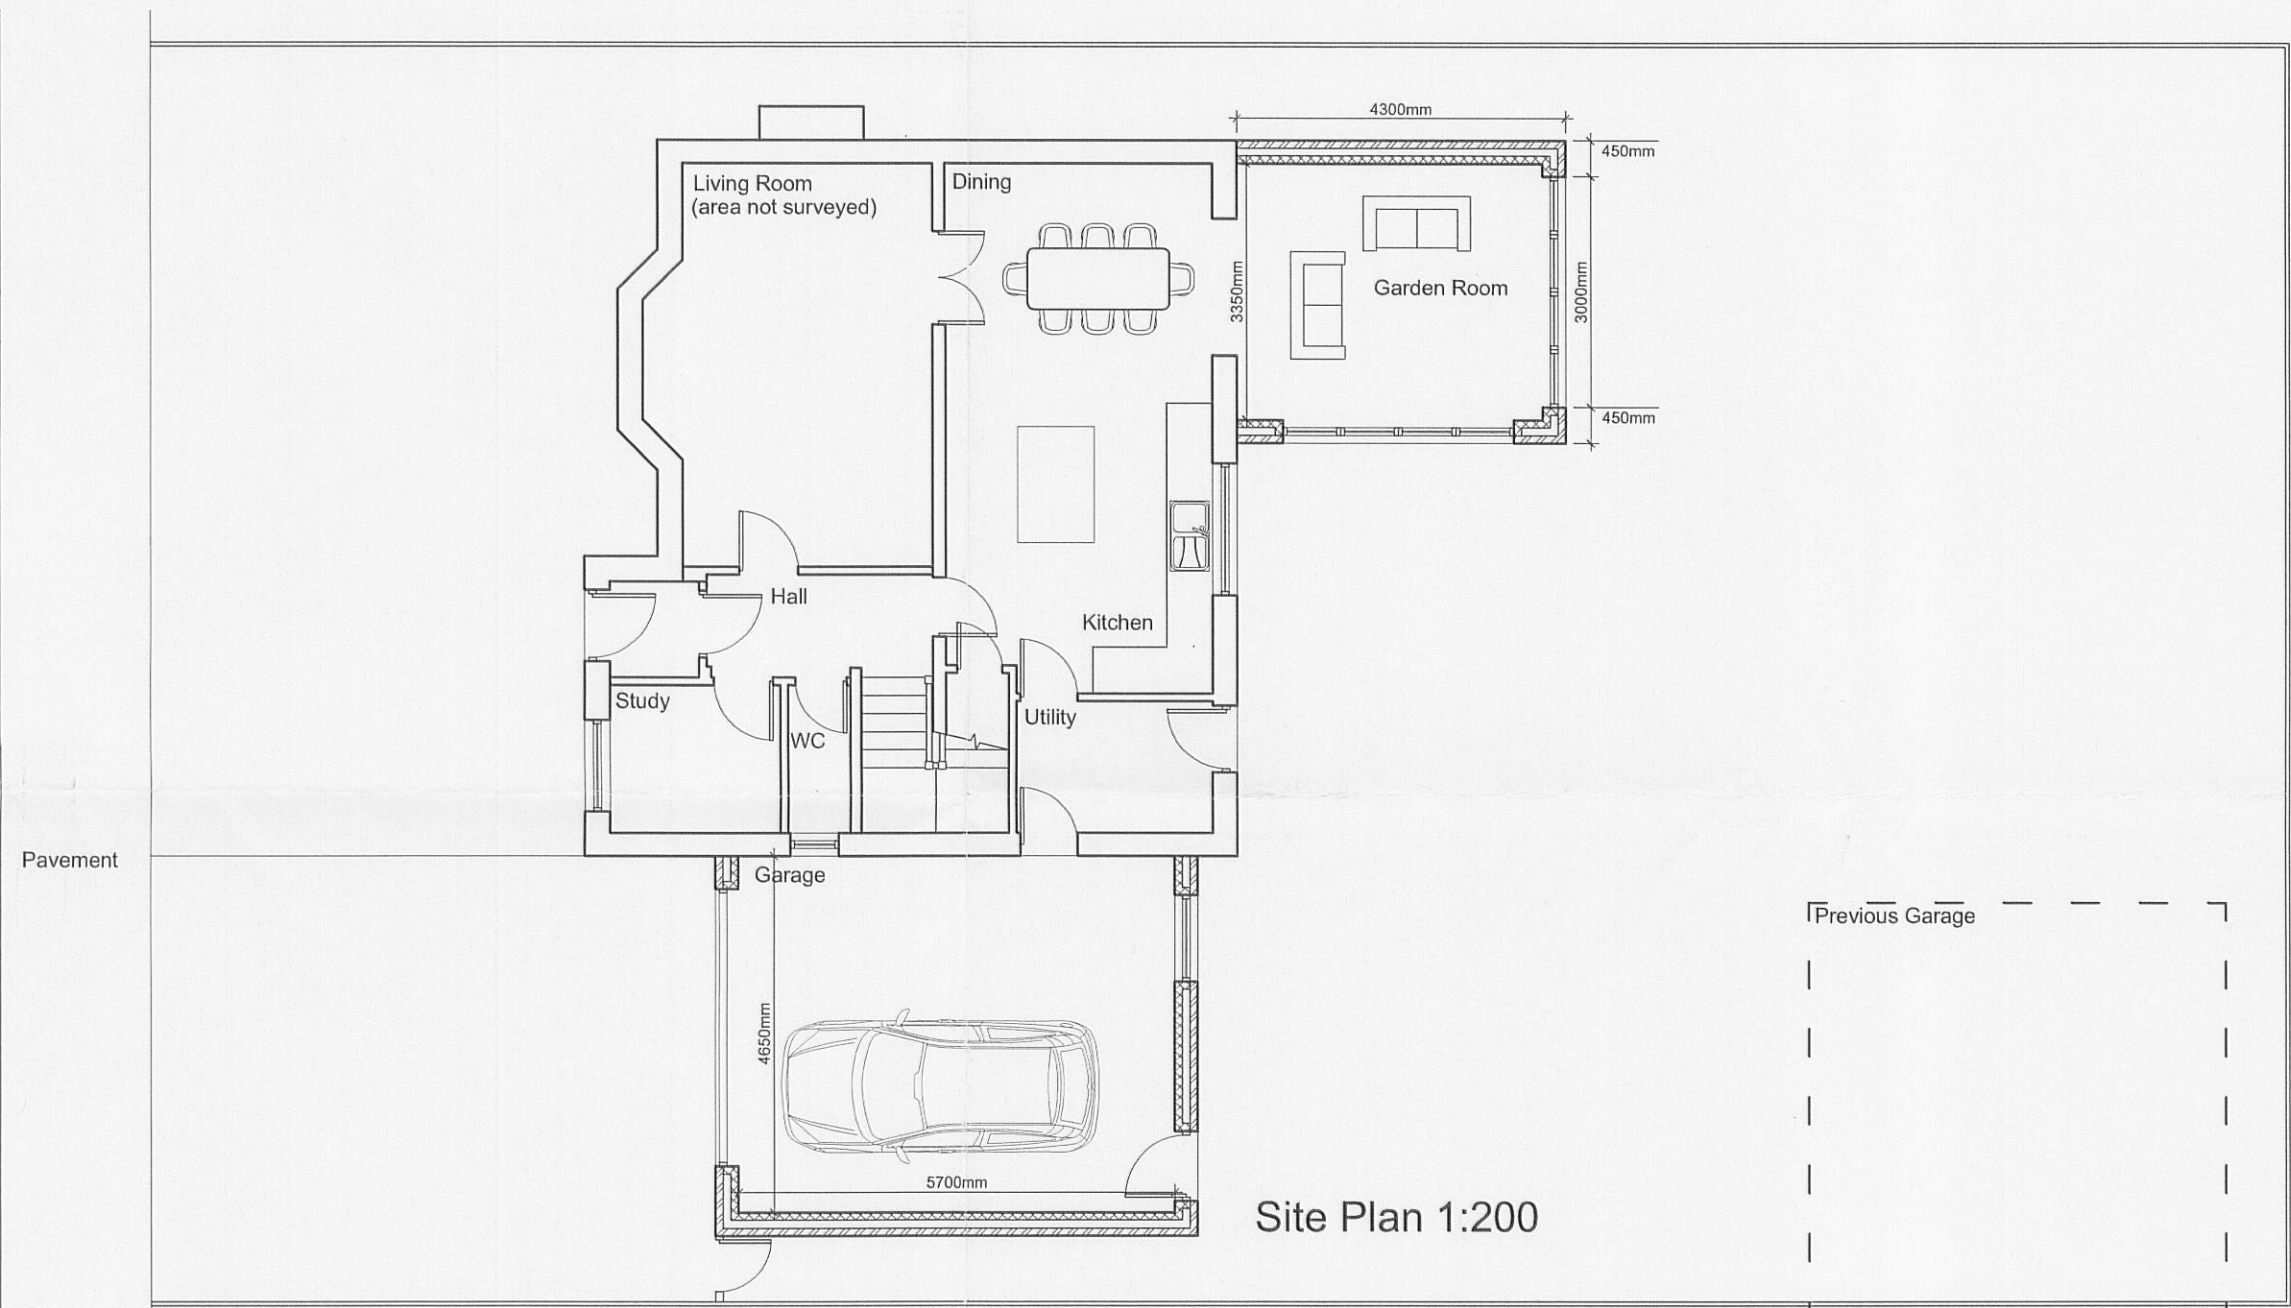

Site Plan 1:100

320100899P

Rev. A, Alterations to kitchen and garden room, neighbouring property added 13.10.2010 JB

Client
Mr and Mrs Goodman

Job Title
Proposed Replacement of Garage and Garden Room at 52 Hawthorn Place Clitheroe

Drawing Title
Proposed Plans and Elevations

Scale
1:50/100 @ A1

Date
04/10/10

Drawn
A Harrison

spa ARCHITECTS

SUNDERLAND PEACOCK & ASSOCIATES LTD.
HAZELHIRE, PIRLICO ROAD, CLITHEROE
LANCASHIRE, BB7 2AG
T 01200 423178 F 01200 427328
E info@sunderlandpeacock.com
www.sunderlandpeacock.com



4072 -02A