



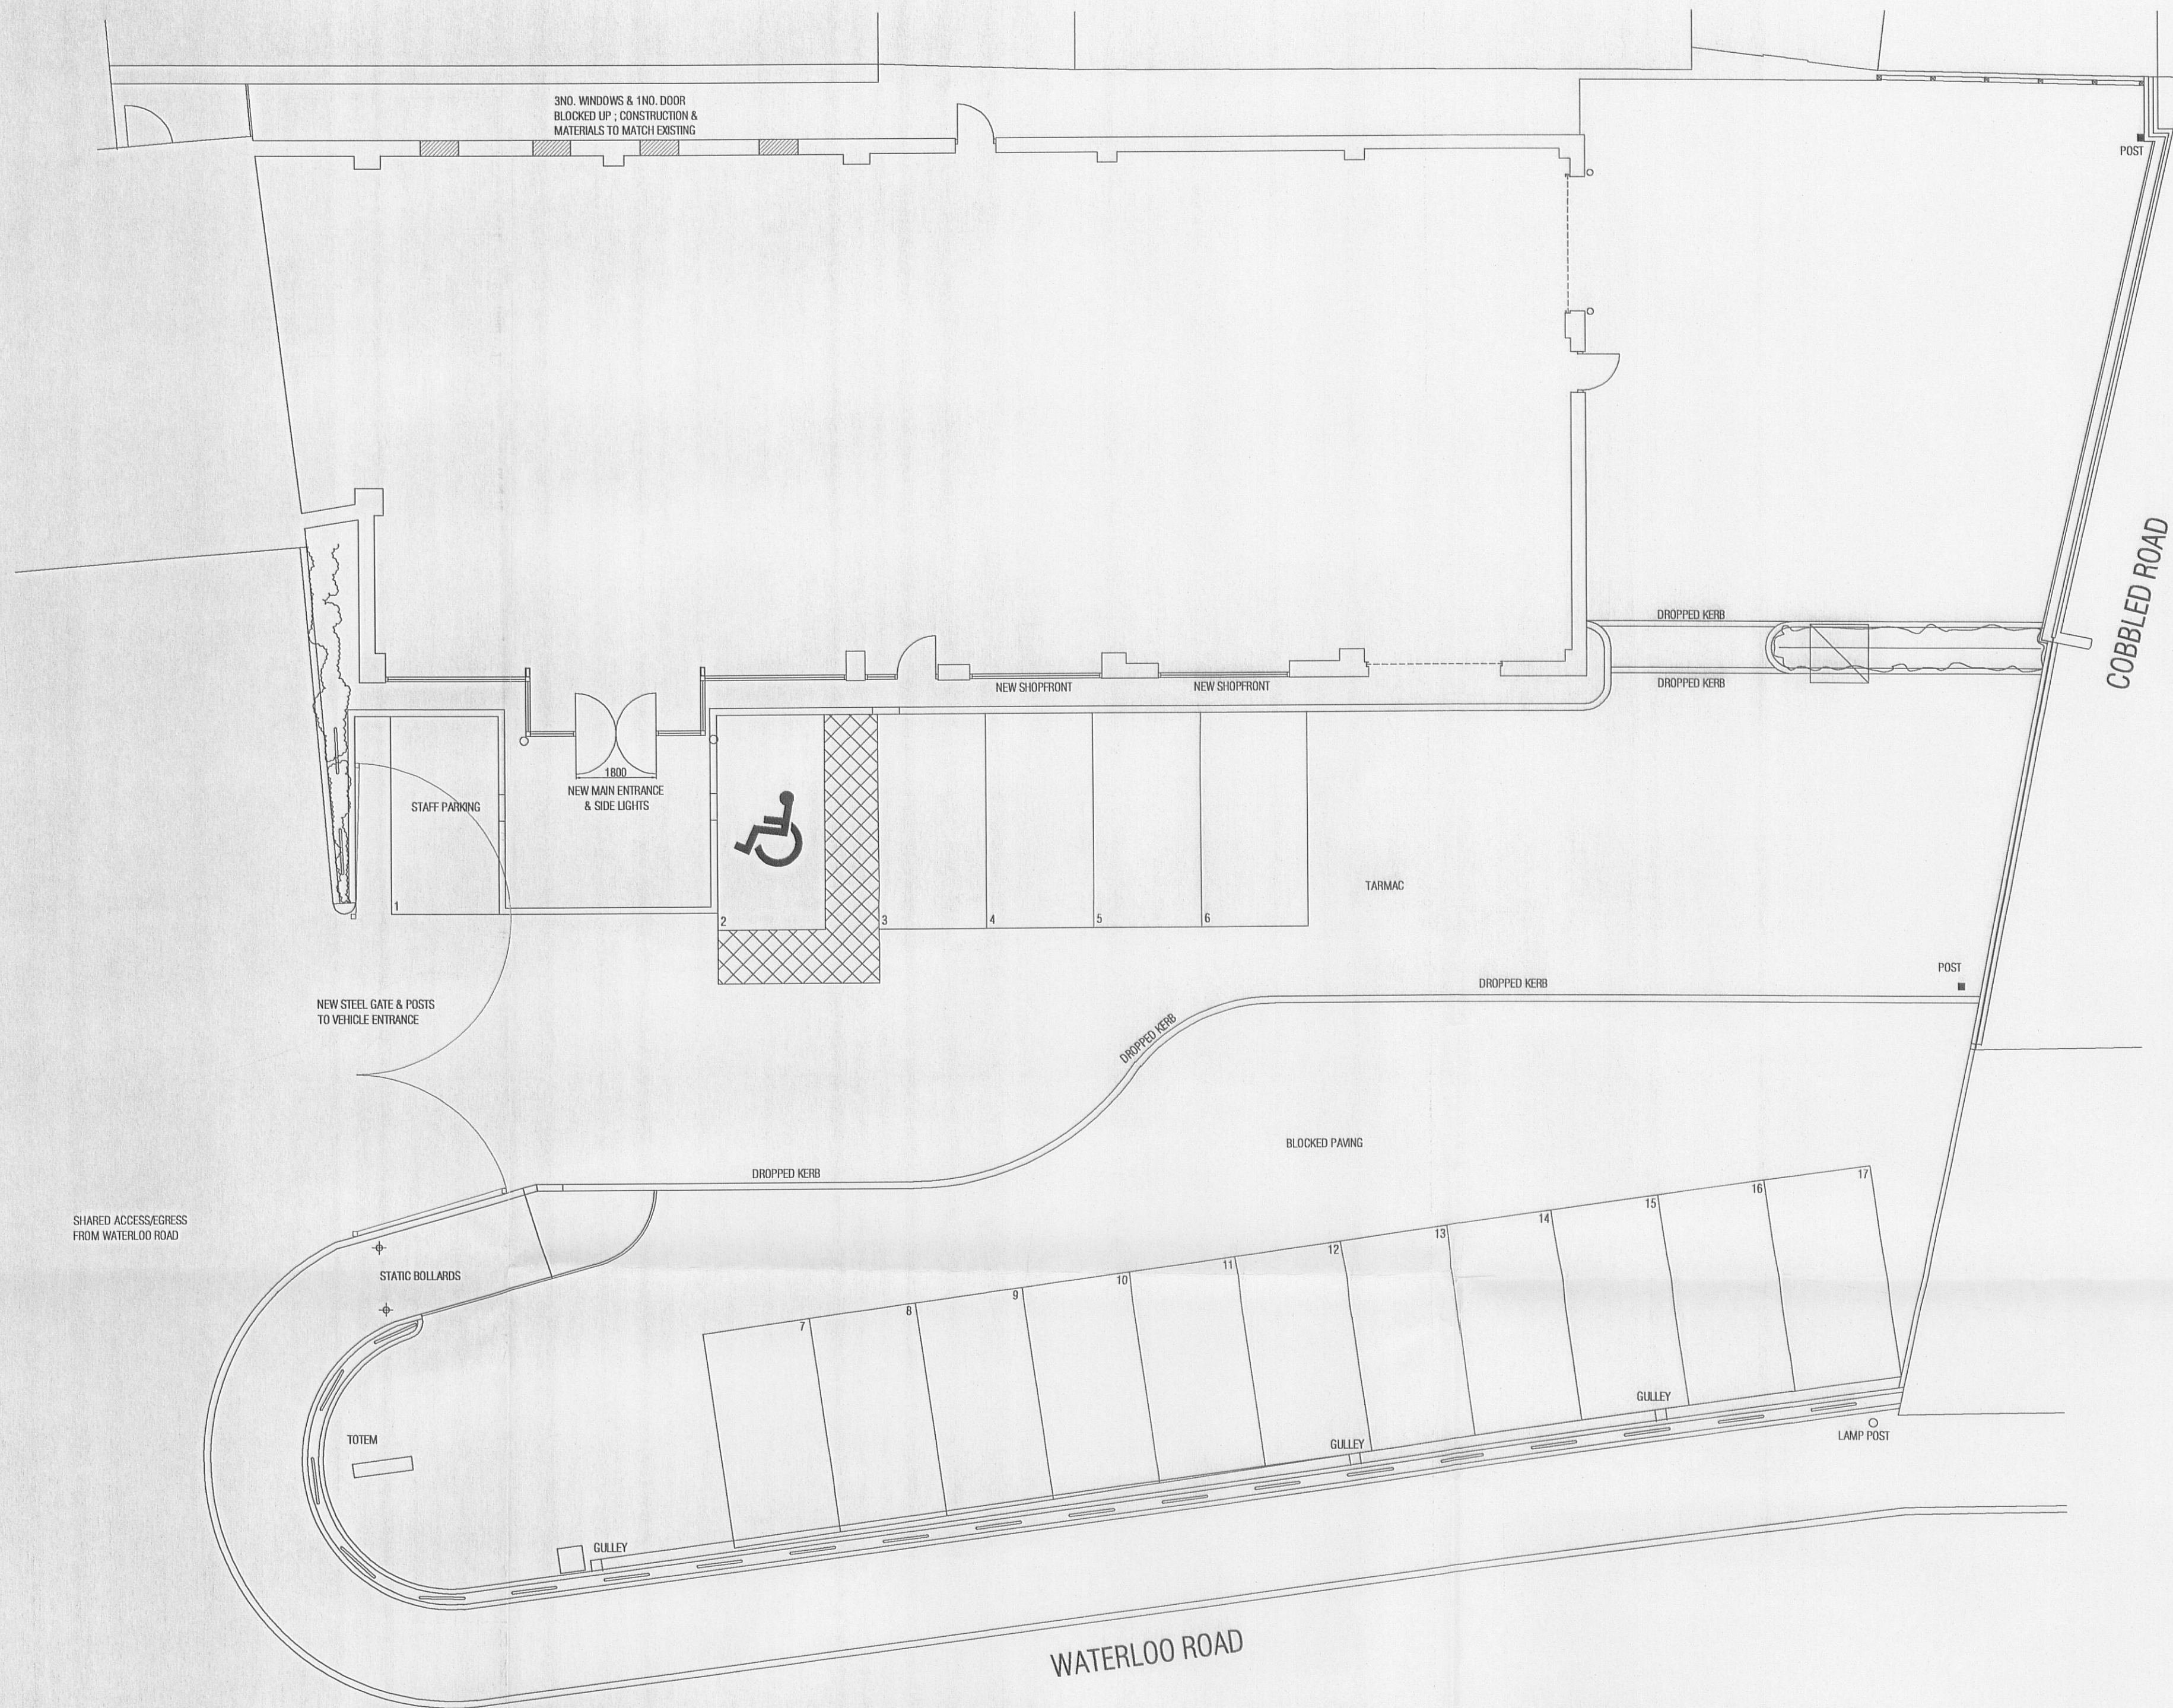


SITE PLAN


FINISHES:
WALLS - EXISTING CONCRETE BLOCKWORK; COLOUR YELLOW/SANDSTONE
WINDOWS - RETAINED EXISTING POWDER COATED ALUMINUM FRAMES TO BE SPRAYED GUN METAL GREY BS 18 B25
DOORS - NEW POWDER COATED ALUMINUM FRAMES; COLOUR GUN METAL GREY BS 18 B25
 CLEAR GLAZING TO ALL SCREENS
 RETAINED EXISTING POWDER COATED ALUMINUM FRAMES TO BE RESPRAYED GUN METAL GREY BS 18 B25; CLEAR GLAZING
 NEW POWDER COATED ALUMINUM MAIN ENTRANCE DOORS & SIDE LIGHT; COLOUR GUN METAL GREY BS 18 B25; CLEAR GLAZING
SHUTTERS - RETAINED EXISTING STEEL SECURITY DOORS; RESPRAYED GUNMETAL GREY BS18B25
ROOF - EXISTING PROFILE METAL SHEETING; LIGHT GREY SHEETING TO BE RETAINED; BLUE SHEETING TO FRONT ELEVATION AND PART SIDE ELEVATION TO BE RESPRAYED GUNMETAL GREY BS 18B25.

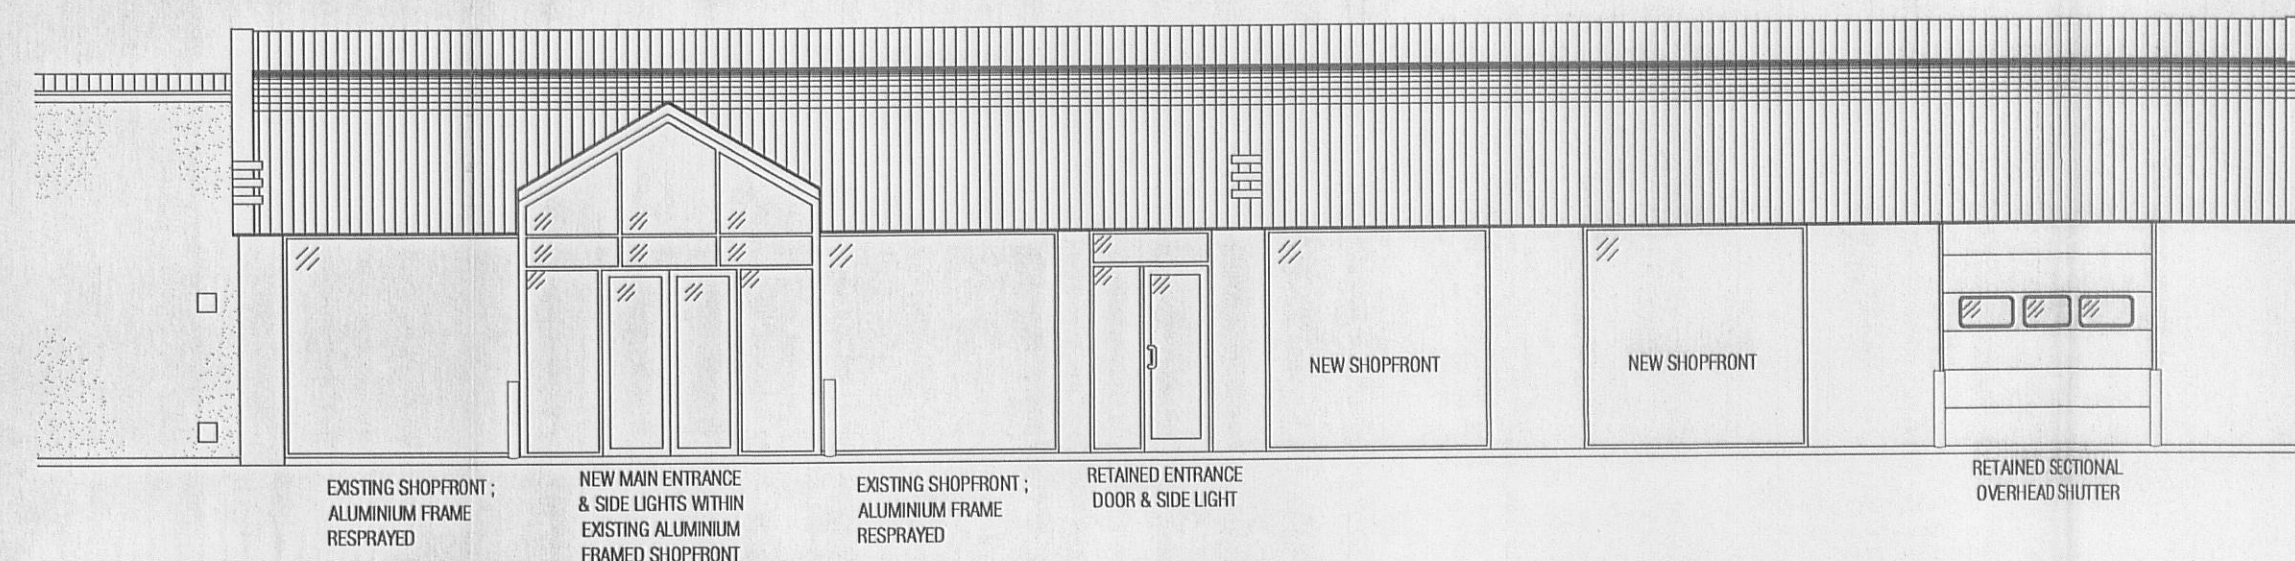


FRONT ELEVATION

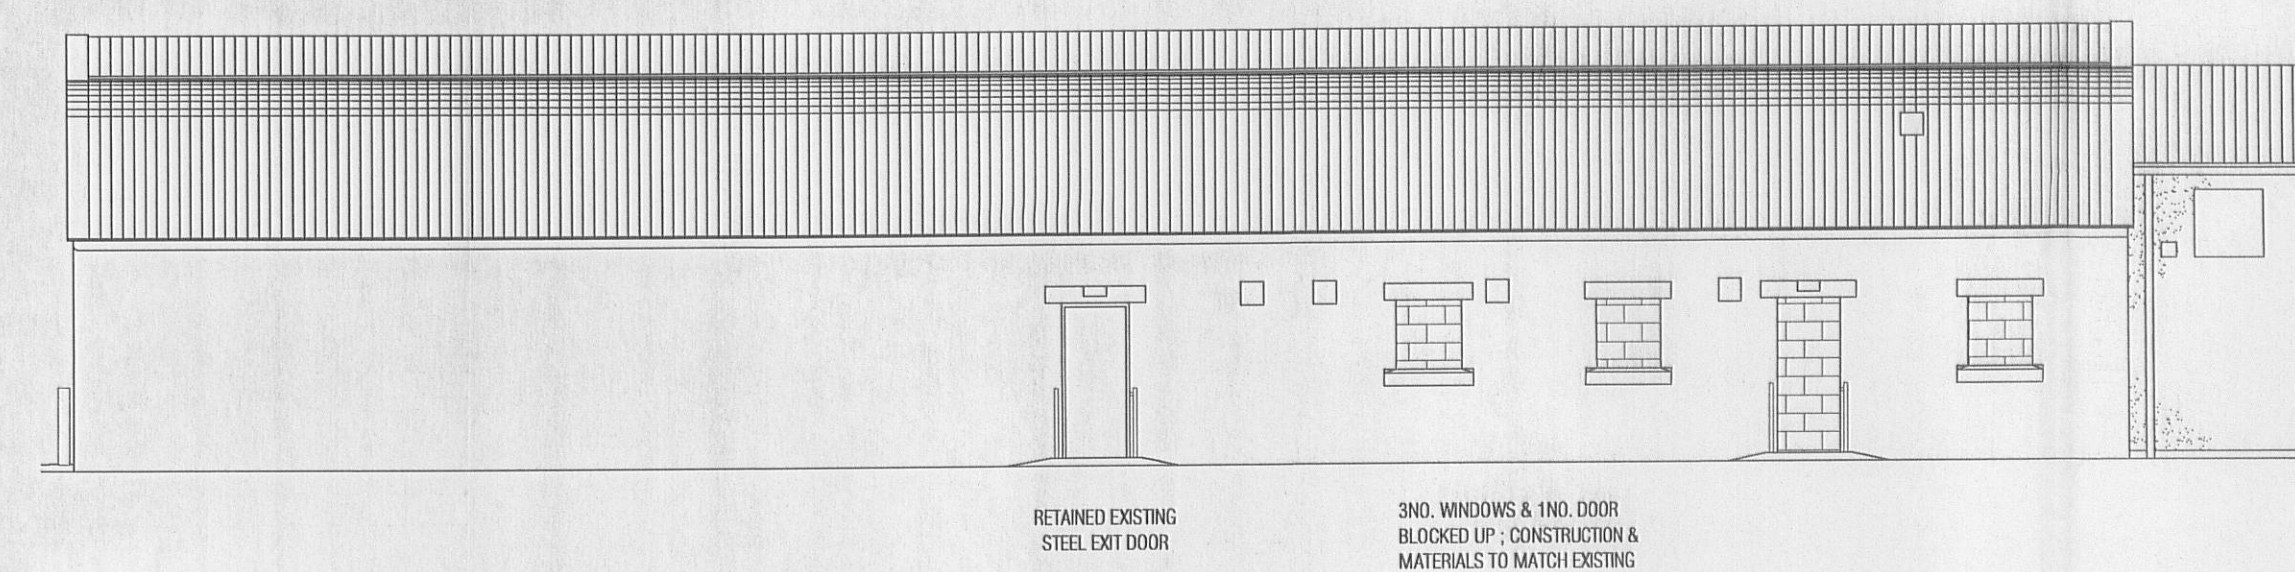

REAR ELEVATION

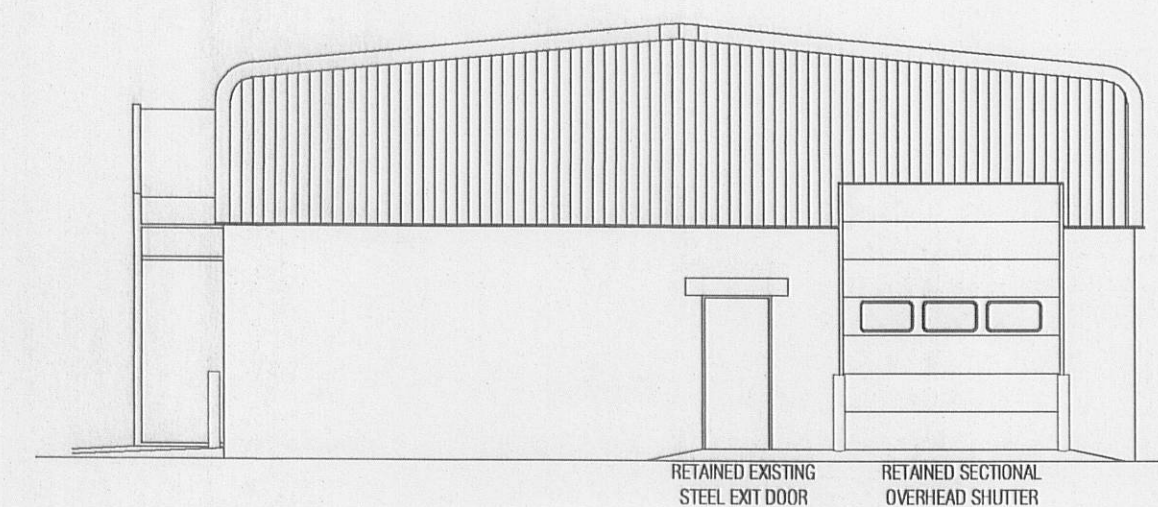

SIDE ELEVATION

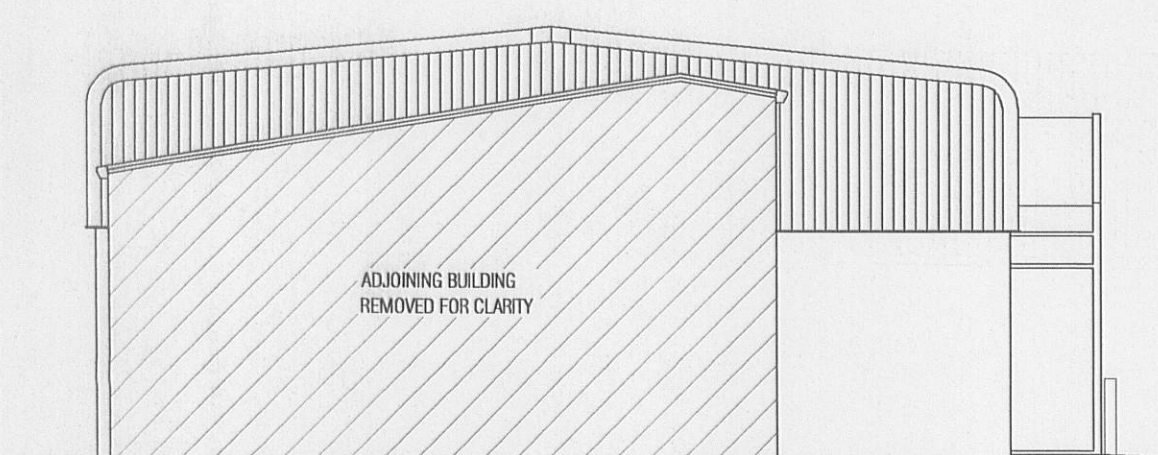

SECTION

320100916P

B - UPDATED FOR PLANNING SUBMISSION 10.08.10 FMS
 A - AMENDED FOLLOWING SW TELEPHONE COMMENTS 11.08.10 12.08.10 GU


REVISIONS

*No reliance should be placed upon dimensions which are scaled off this drawing.
 Please see annotation project*

MAJESTIC WINE WAREHOUSE
 NEW SITE

WATERLOO ROAD
 CLITHEROE
 LANCASHIRE
 BB7 1NS

PROPOSED LAYOUT & ELEVATIONS - PLANNING DRAWING

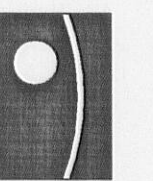

ORMEROD DESIGN LTD

date AUG 10

scale 1:100

drawn GU

checked

job no. 3299

drawing no. 102

revision B

CHARTERED ARCHITECTS
 INTERIOR DESIGN
 PROJECT MANAGEMENT

SUITE 4 ARENA PARK
 TARN LANE, SCARCROFT
 LEEDS LS17 9BF
 TEL 0113 2893763
 FAX 0113 2893769