
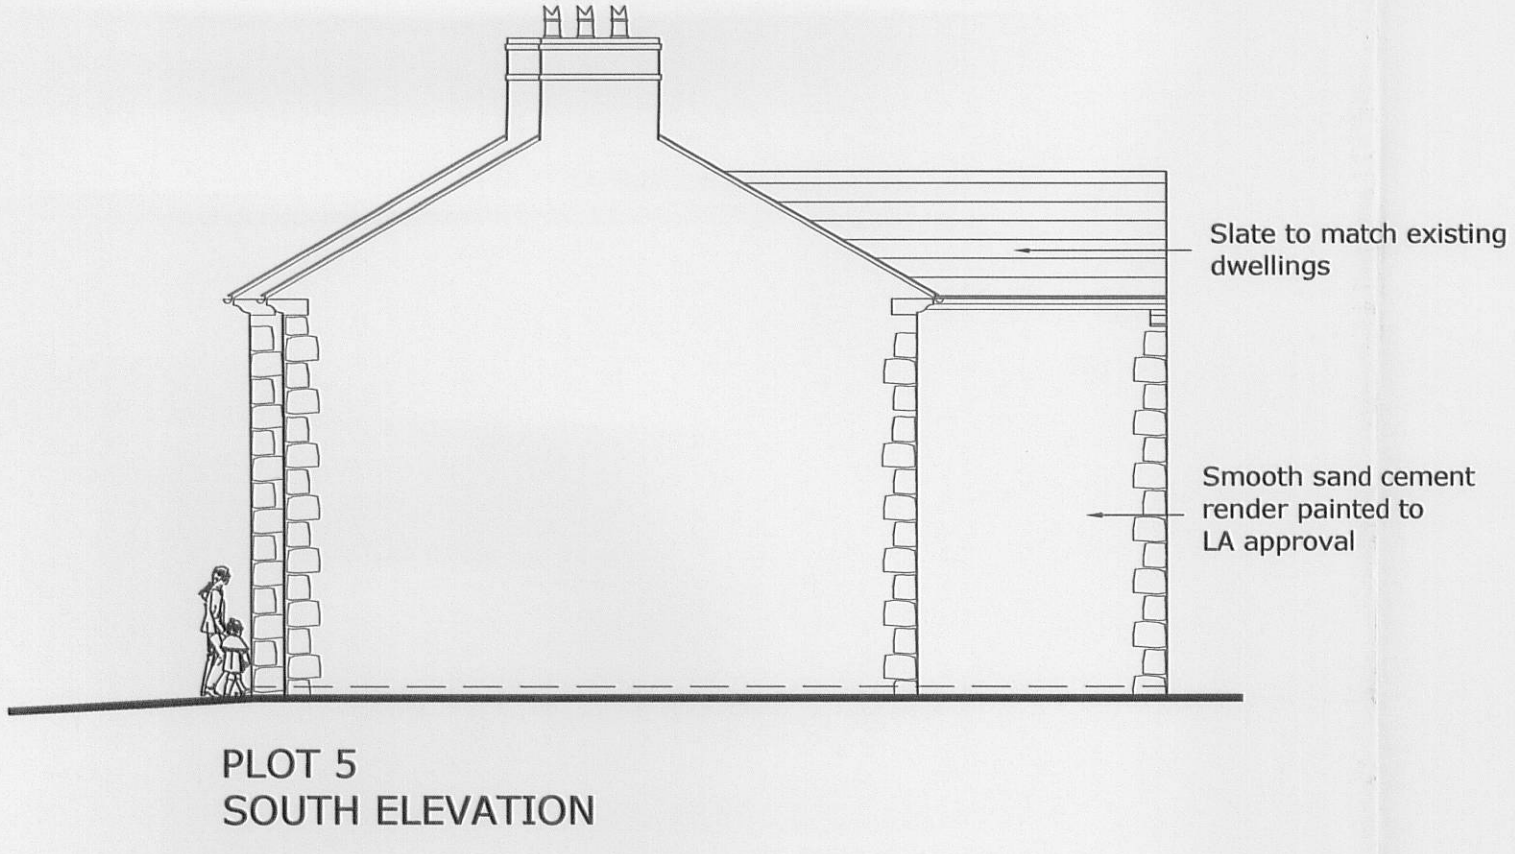
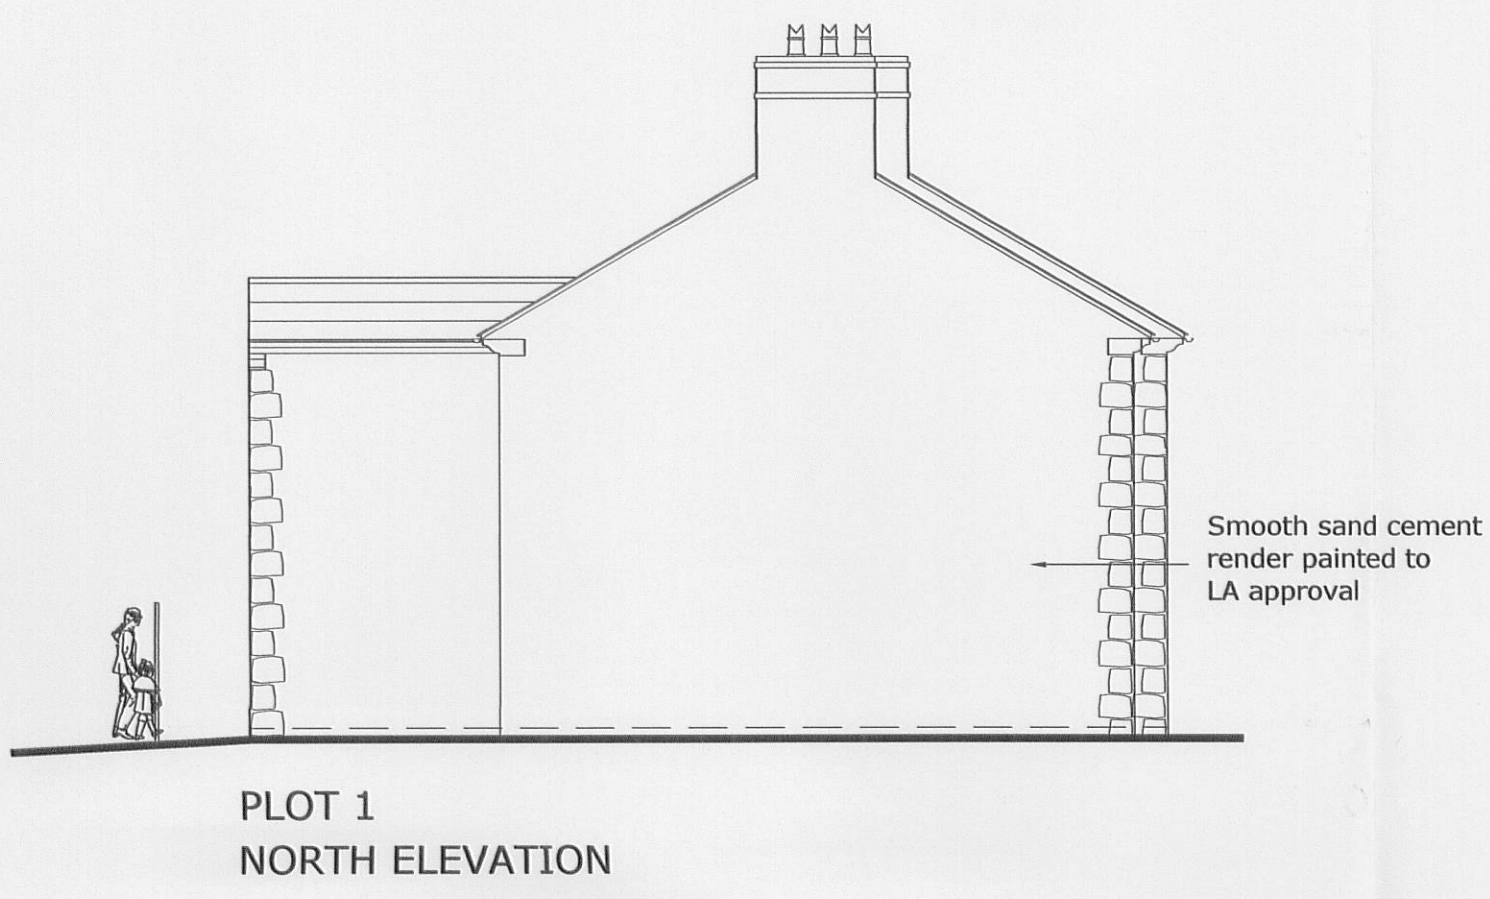


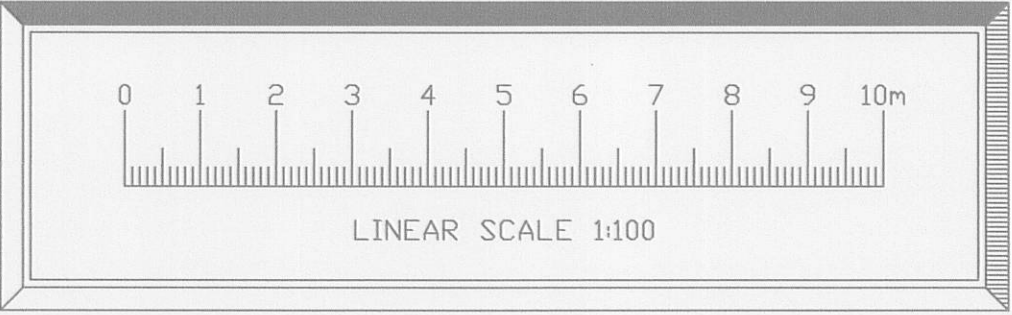

32 0100934P

C	Window to front elevation revised	lp	05.10.10
B	Revised in accordance with layout	lp	22.06.10
A	1no plot removed. Numbering adjusted accordingly	lp	08.07.09

Rev	Details	Alt.	Date/Chk
-----	---------	------	----------

CLIENT
THWAITES BREWERY

PROJECT
PROPOSED HOUSING DEVELOPMENT
BLACK BULL PUBLIC HOUSE, CHURCH STREET, RIBCHESTER

DRAWINGS
PROPOSED ELEVATIONS
PLOTS 1 - 5

DRAWING NUMBER	REVISION	SCALE	DATE
08/1120-05	C	1:100	NOV 08