



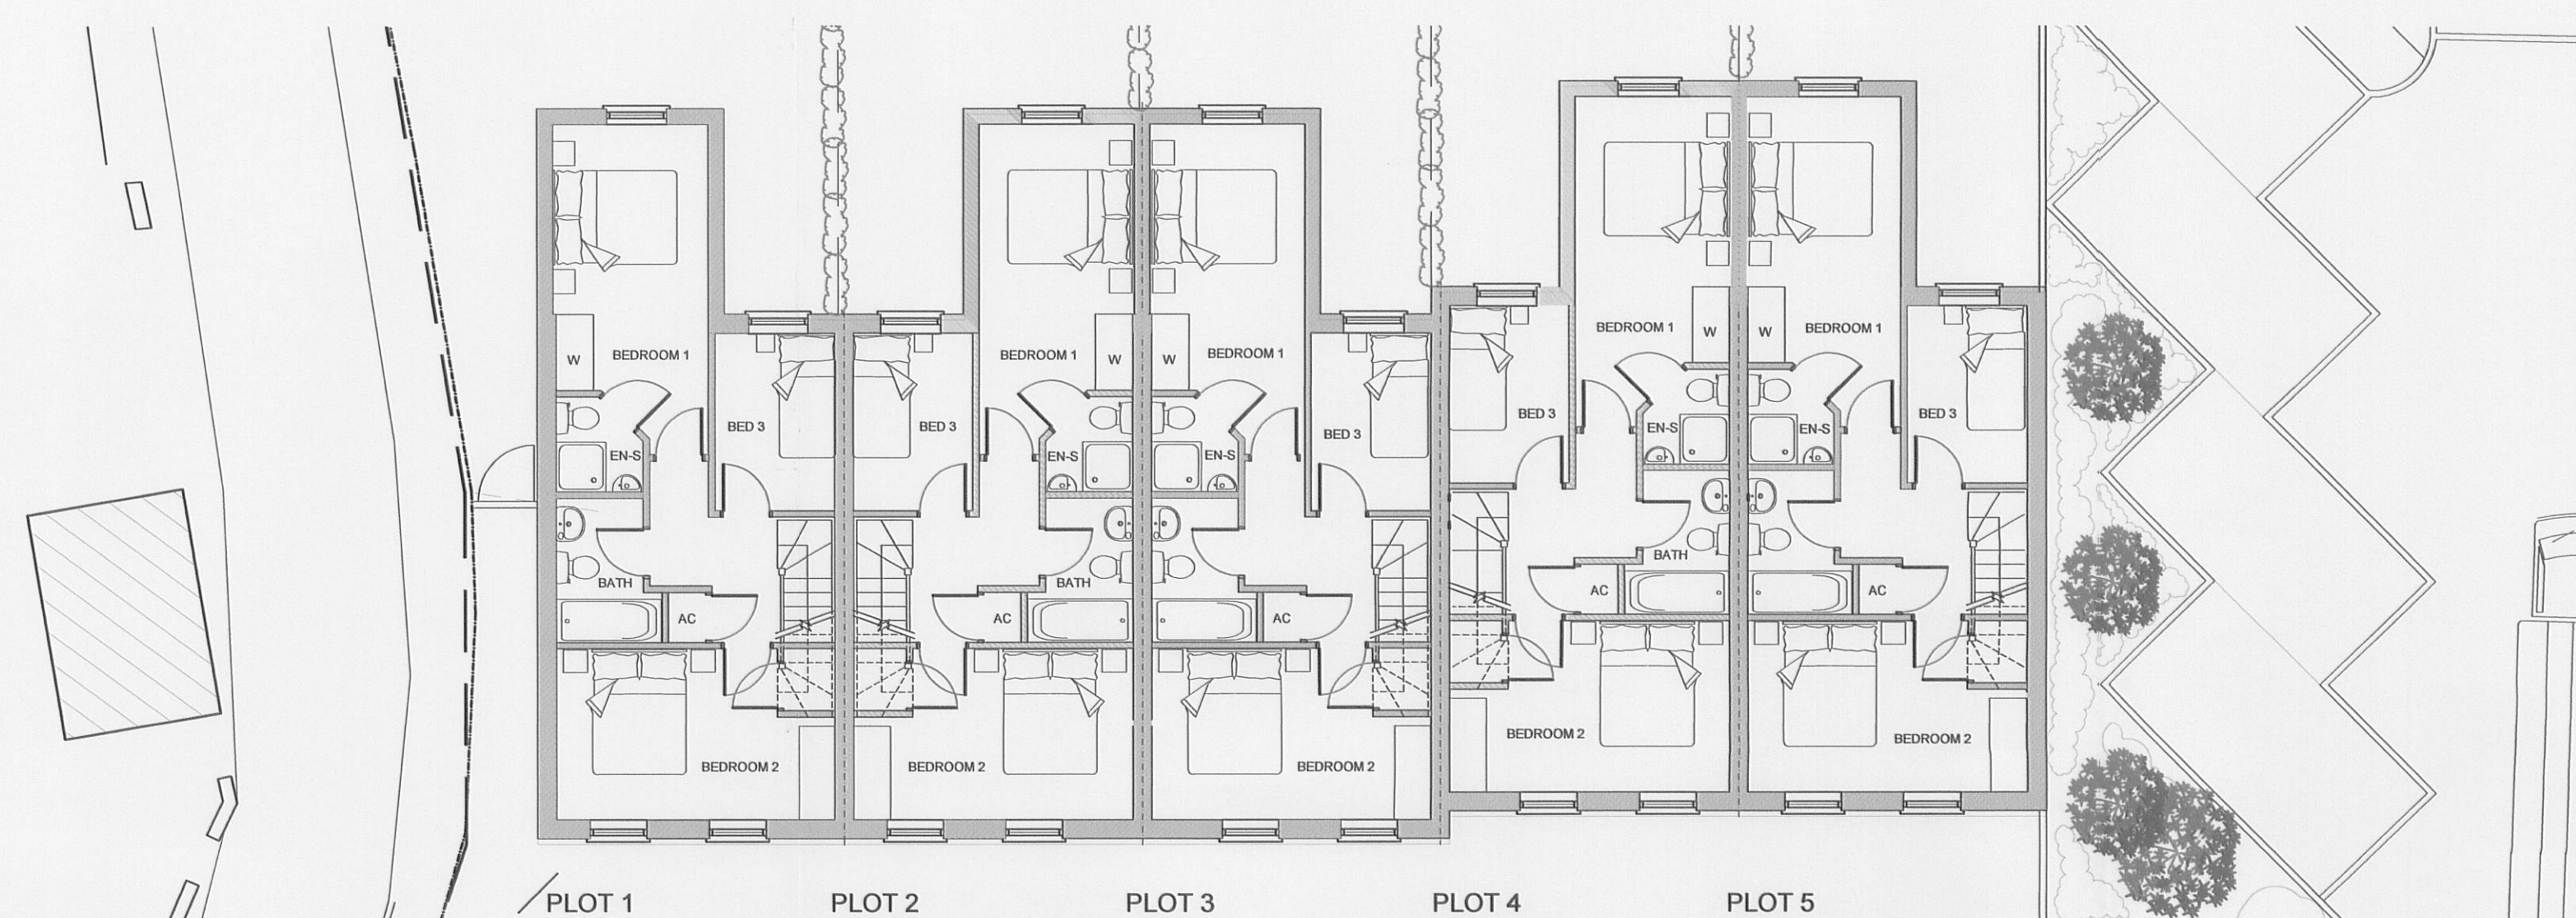

FIRST FLOOR PLANS

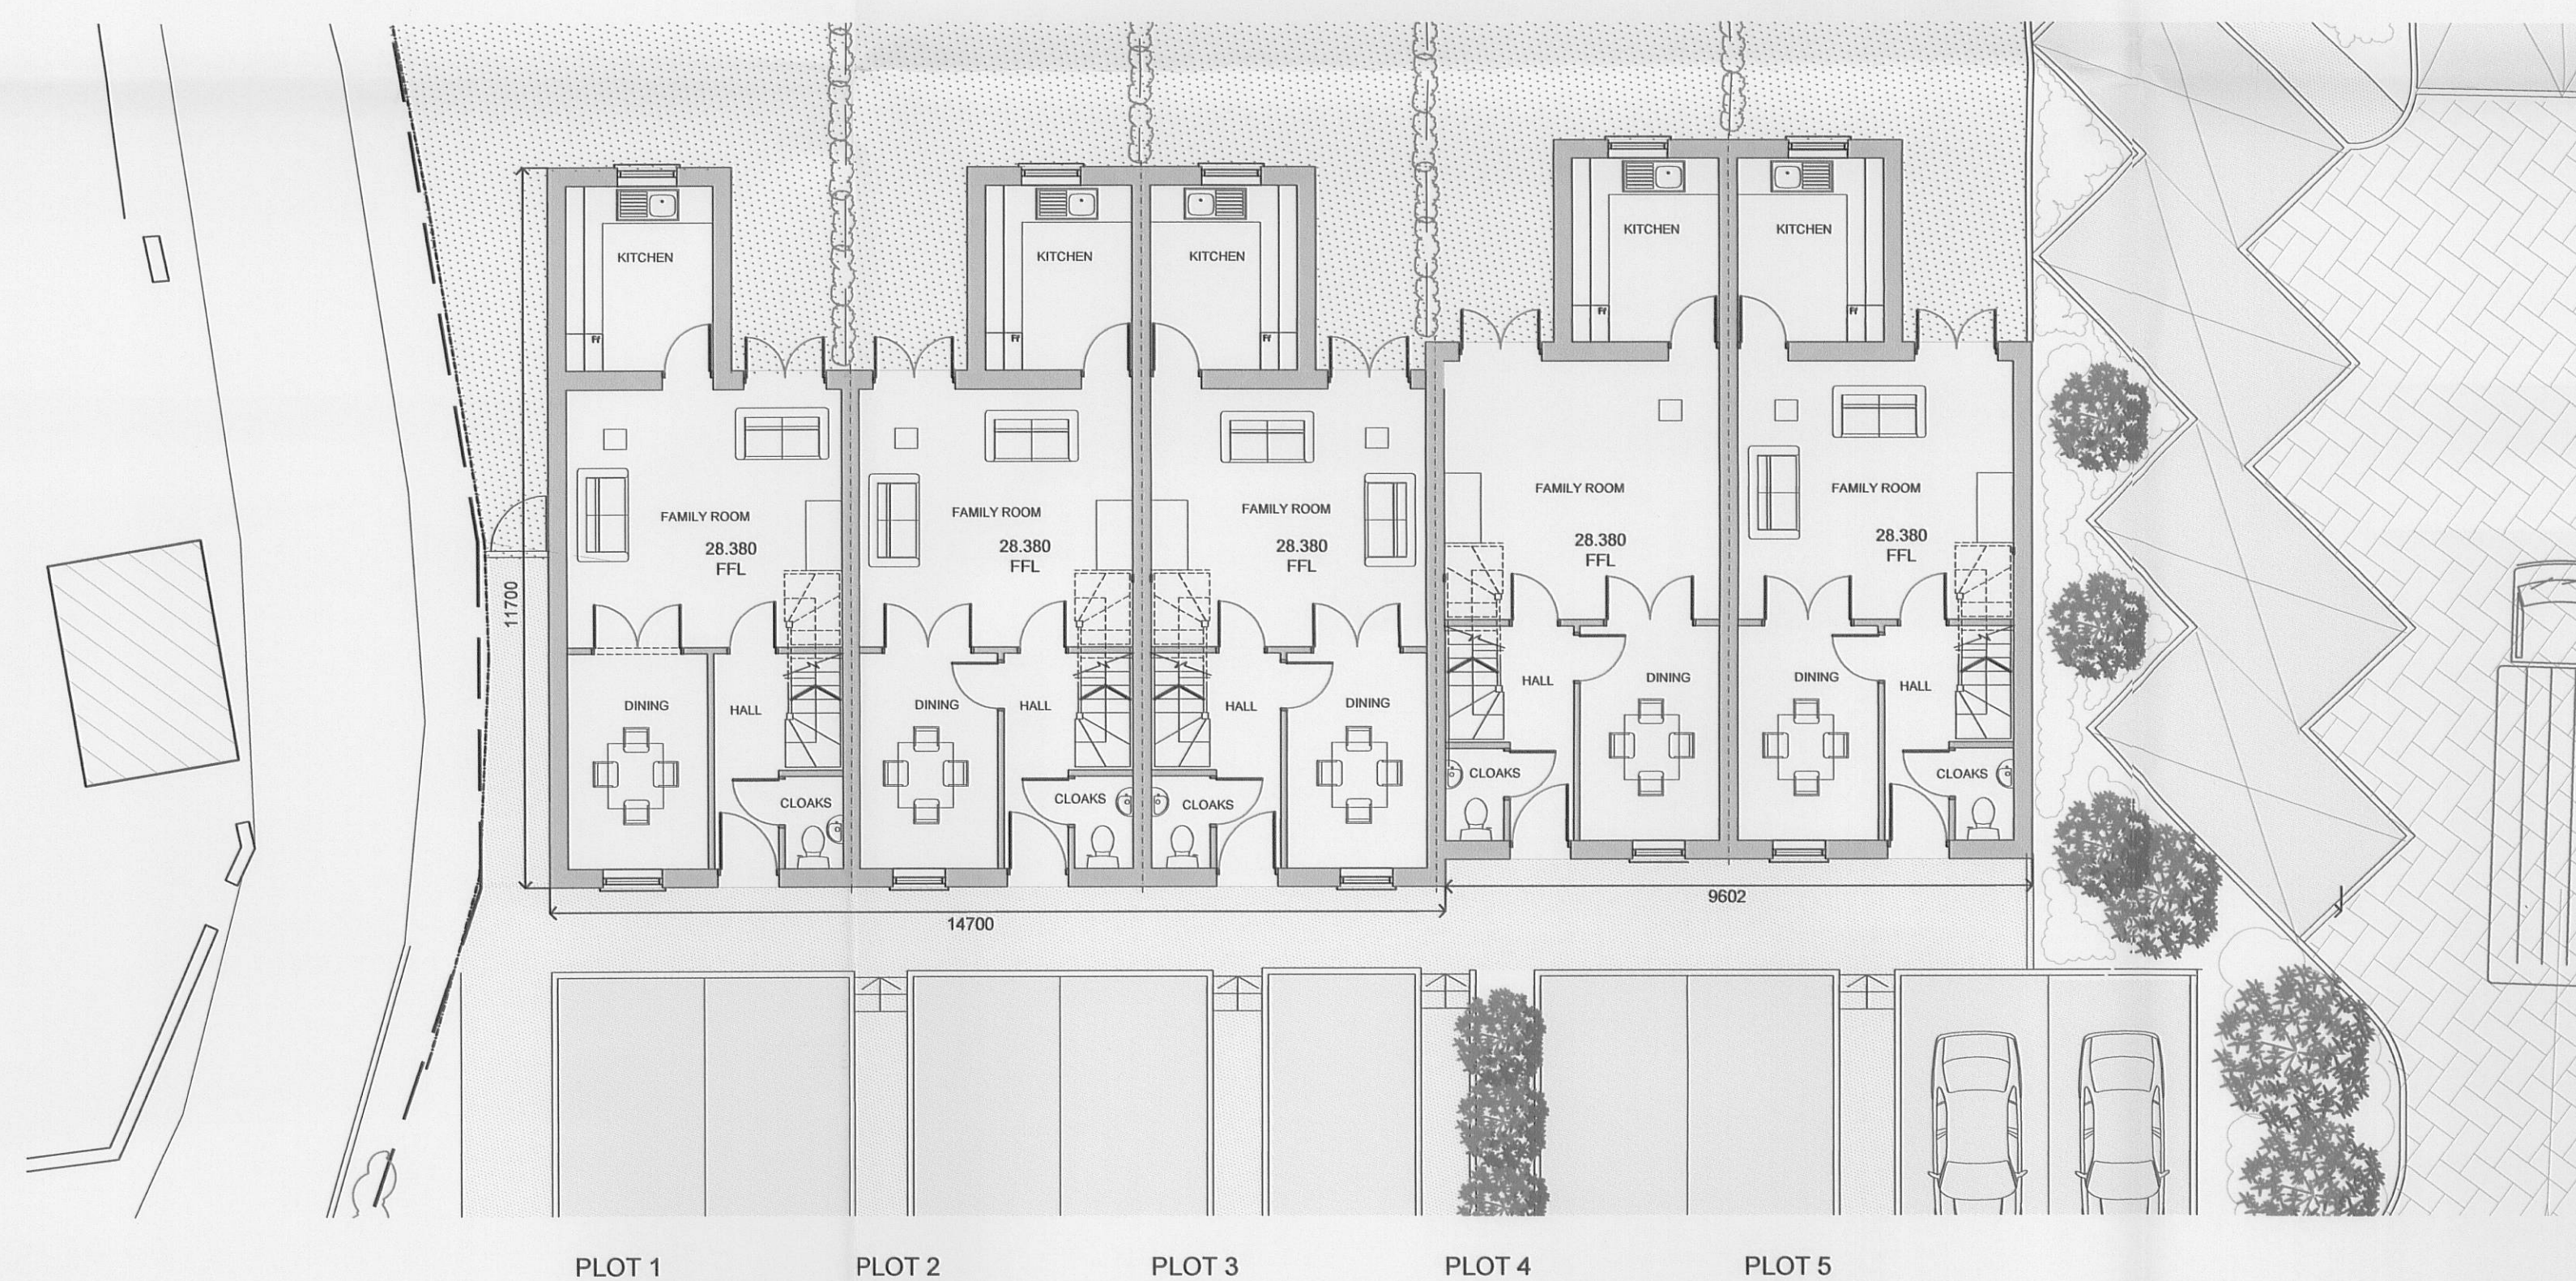

GROUND FLOOR PLANS

32 01 00 934P

C	Revised in accordance elevations	lp	14.10.10
B	Revised in accordance with site plan	lp	19.05.10
A	1no plot removed. Numbering adjusted accordingly	lp	08.07.09
Rev	Details	Alt.	Date/Chk

	CLIENT
--	--------

THWAITES BREWERY

	PROJECT
--	---------

PROPOSED HOUSING DEVELOPMENT
BLACK BULL PUBLIC HOUSE, CHURCH
STREET, RIBCHESTER

DRAWN

PROPOSED FLOOR PLANS PLOTS 1 - 5

DRAWING NUMBER		REVISION	SCALE 1:100	DATE NOV 08
08/1120-04		C	DRAWN BY LP	CHECKED BY



turnbull tweeddale
61 J. K. L. R. S.
C. J. S. Ill. S. C. U. L. S. T. A. I. S.
Wolverhampton
WV8 2AW
Tel 01902 840 077 Fax 01902 843 269