




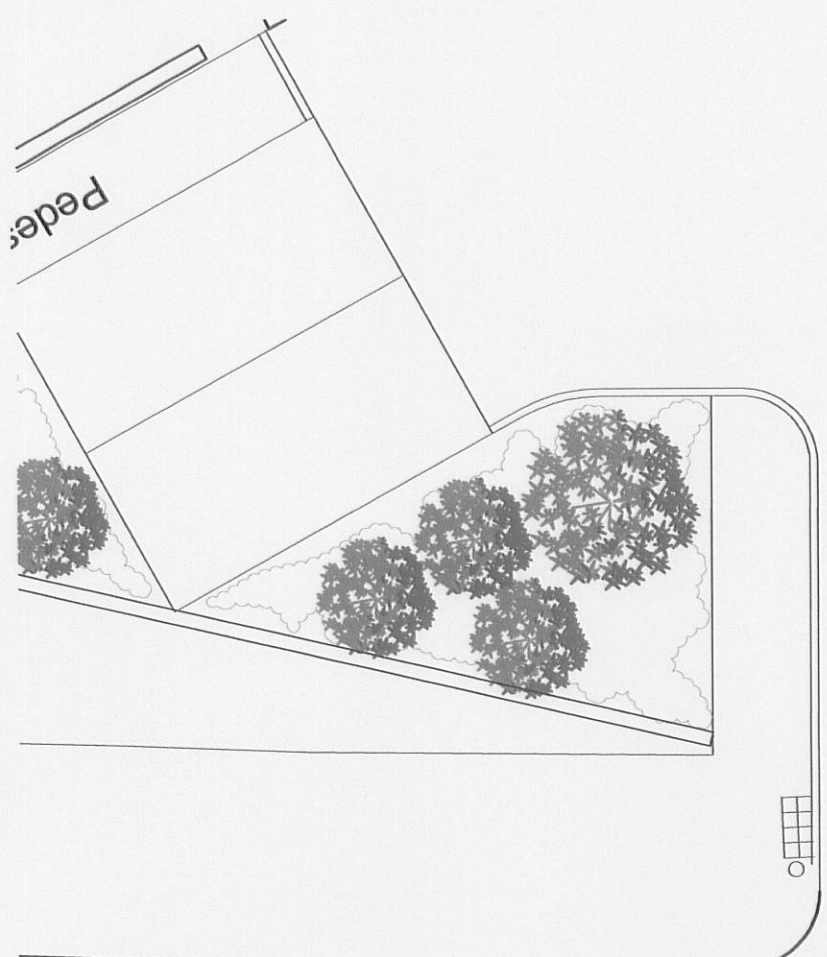


SECOND FLOOR PLANS

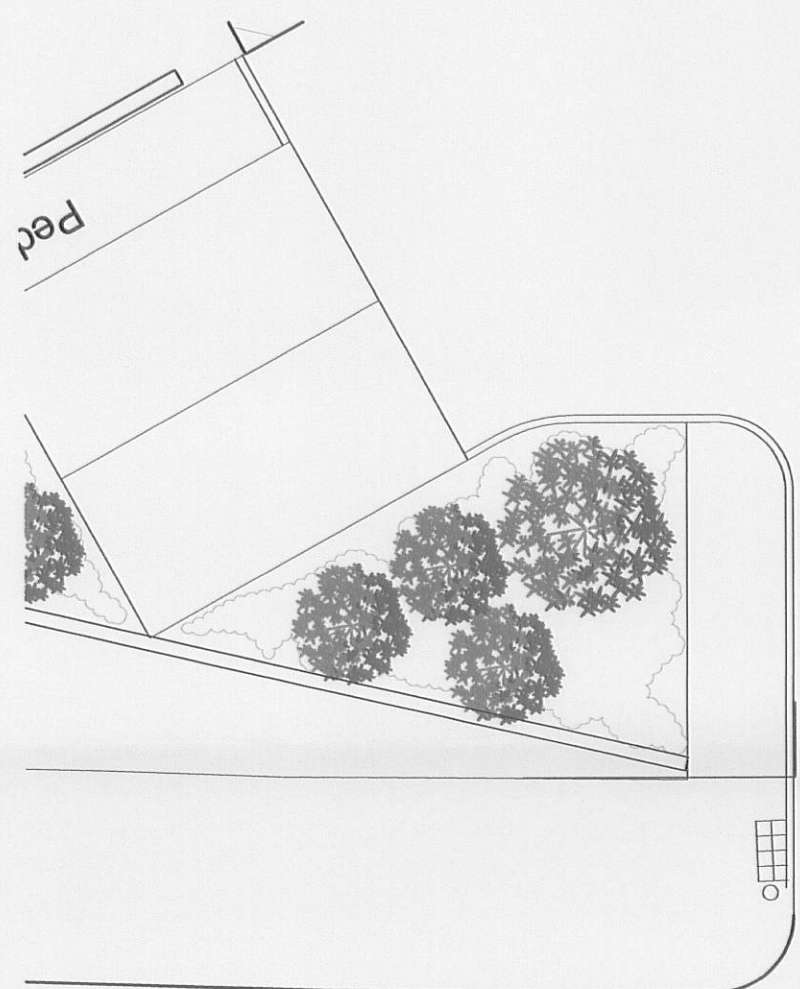

FIRST FLOOR PLANS

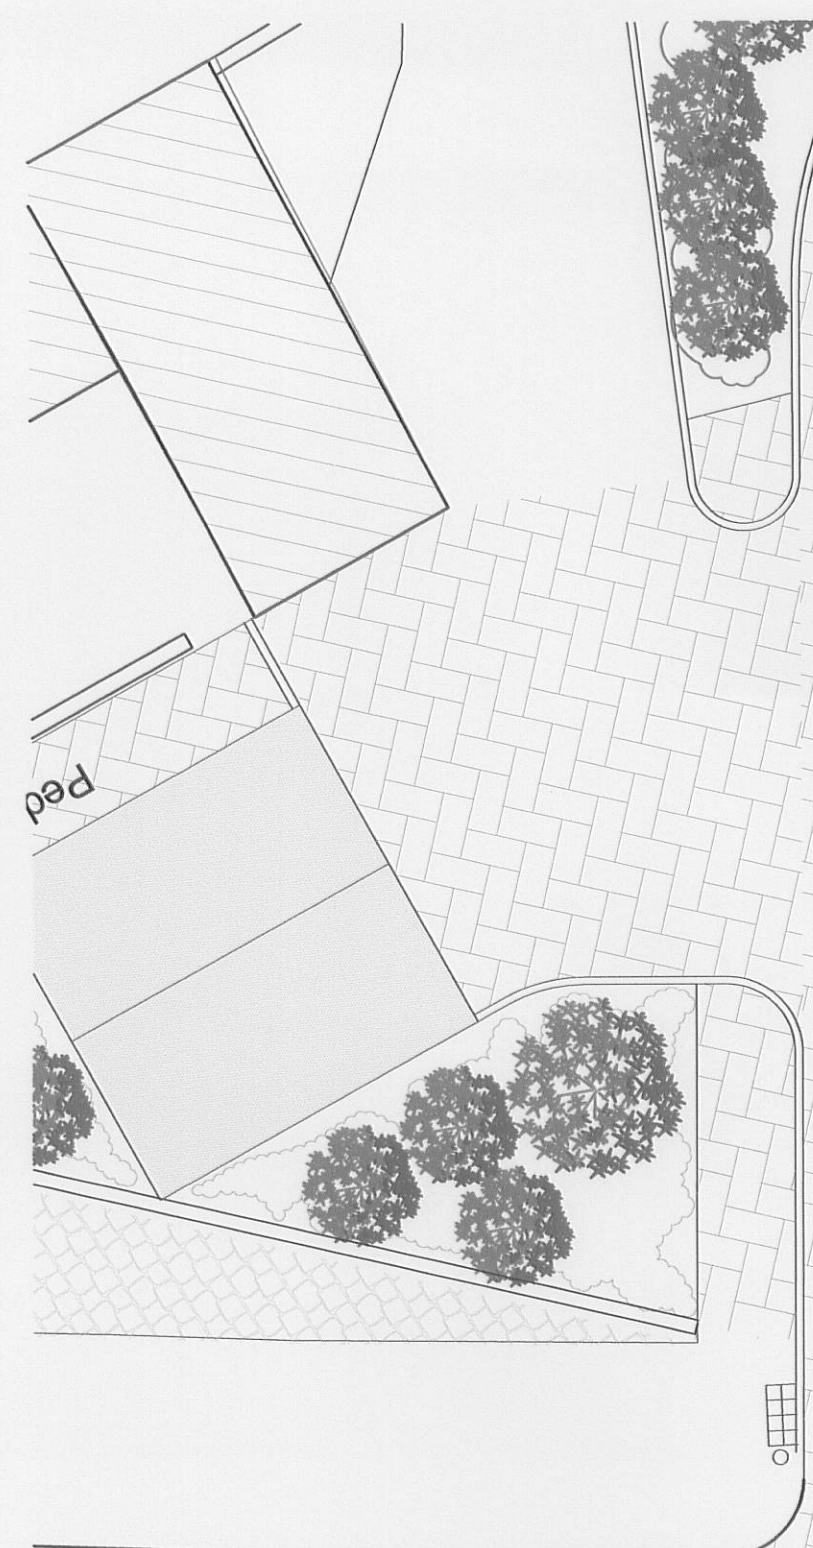

GROUND FLOOR PLANS

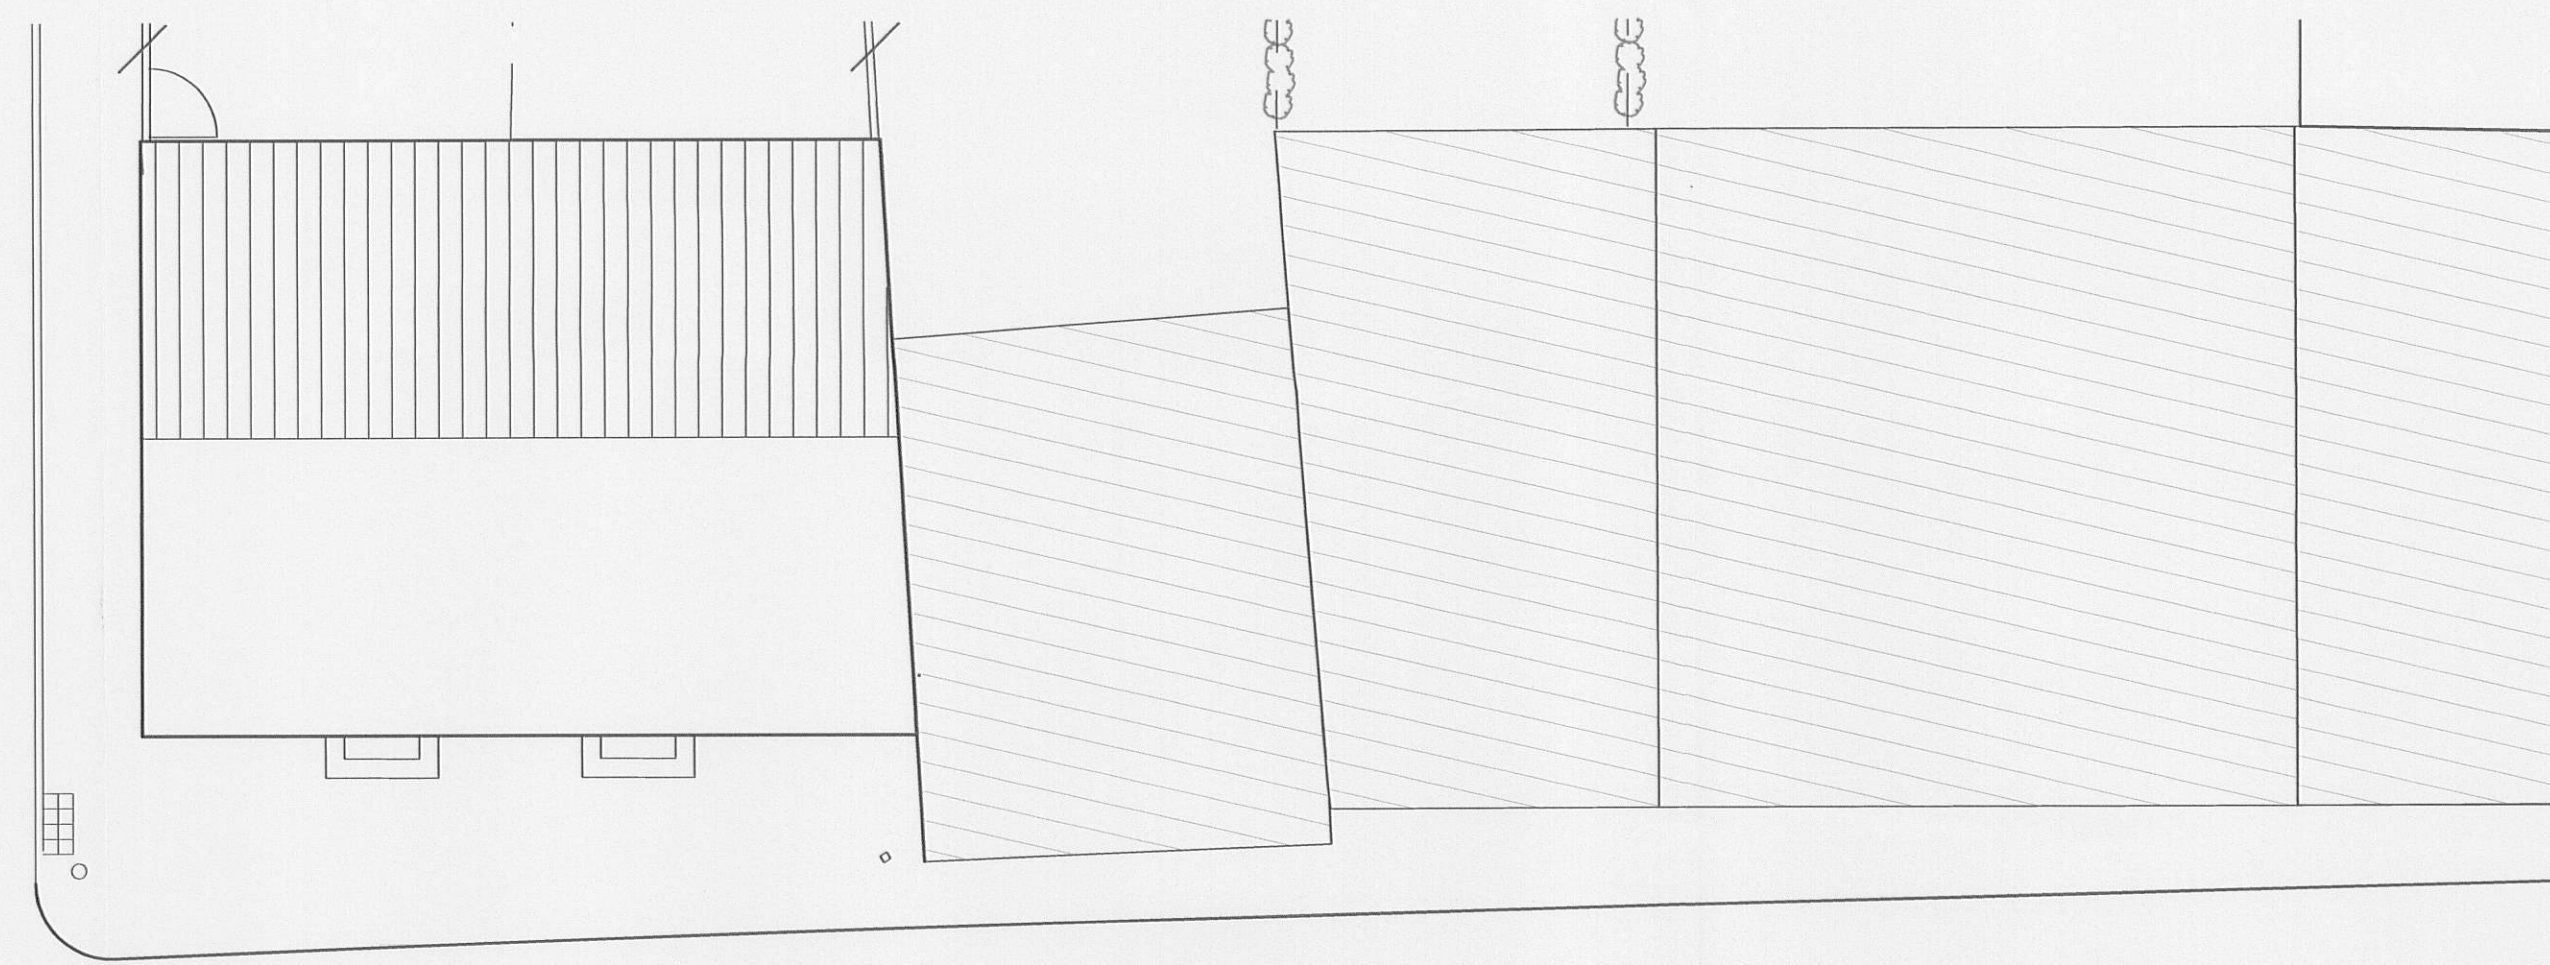


PLOT 6

PLOT 7

No 49

No 50

Existing Bunkhouse

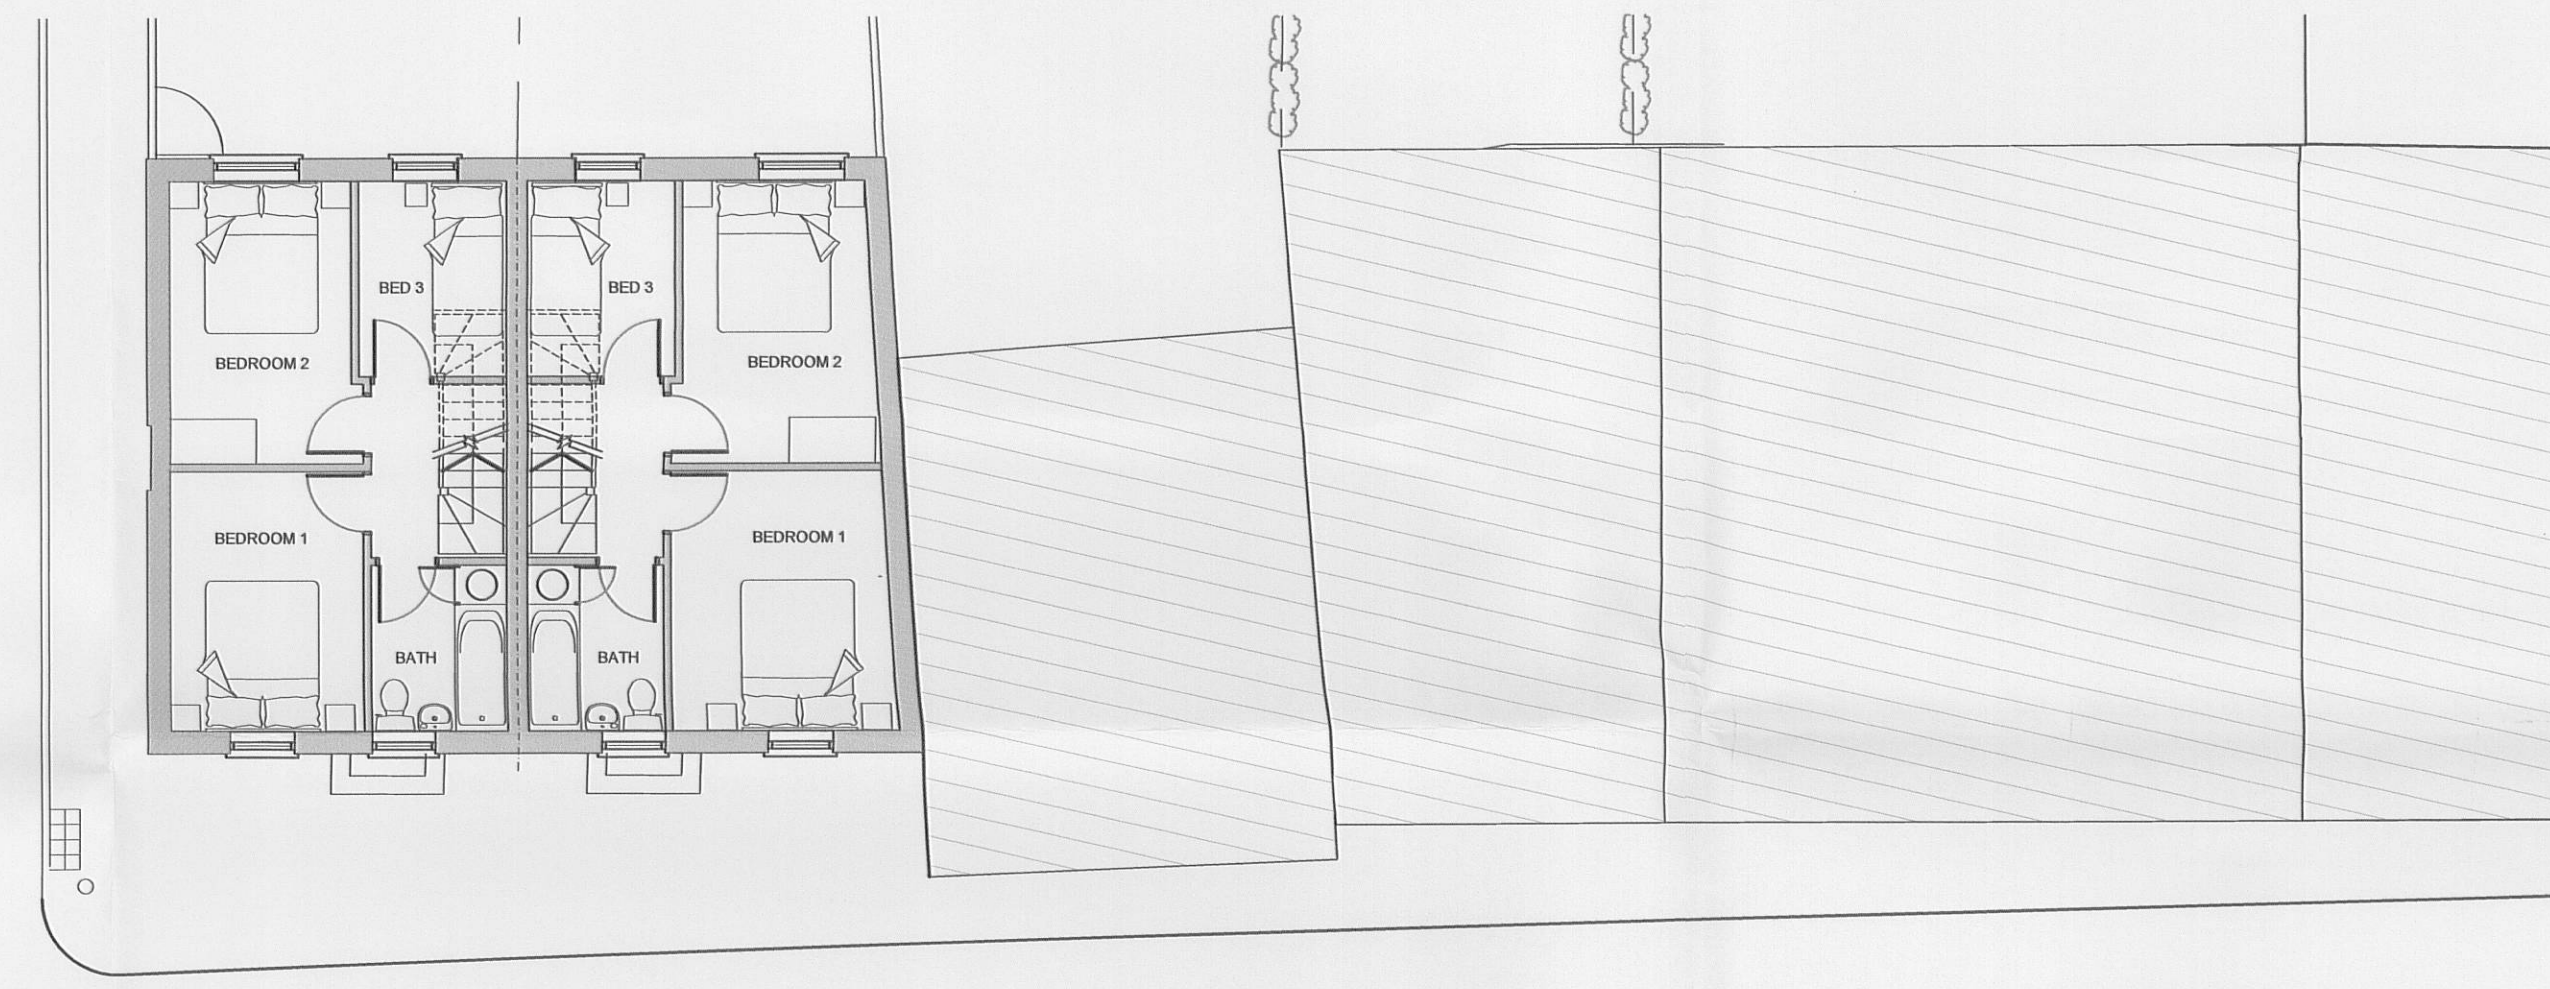


PLOT 6

PLOT 7

No 49

No 50

Existing Bunkhouse

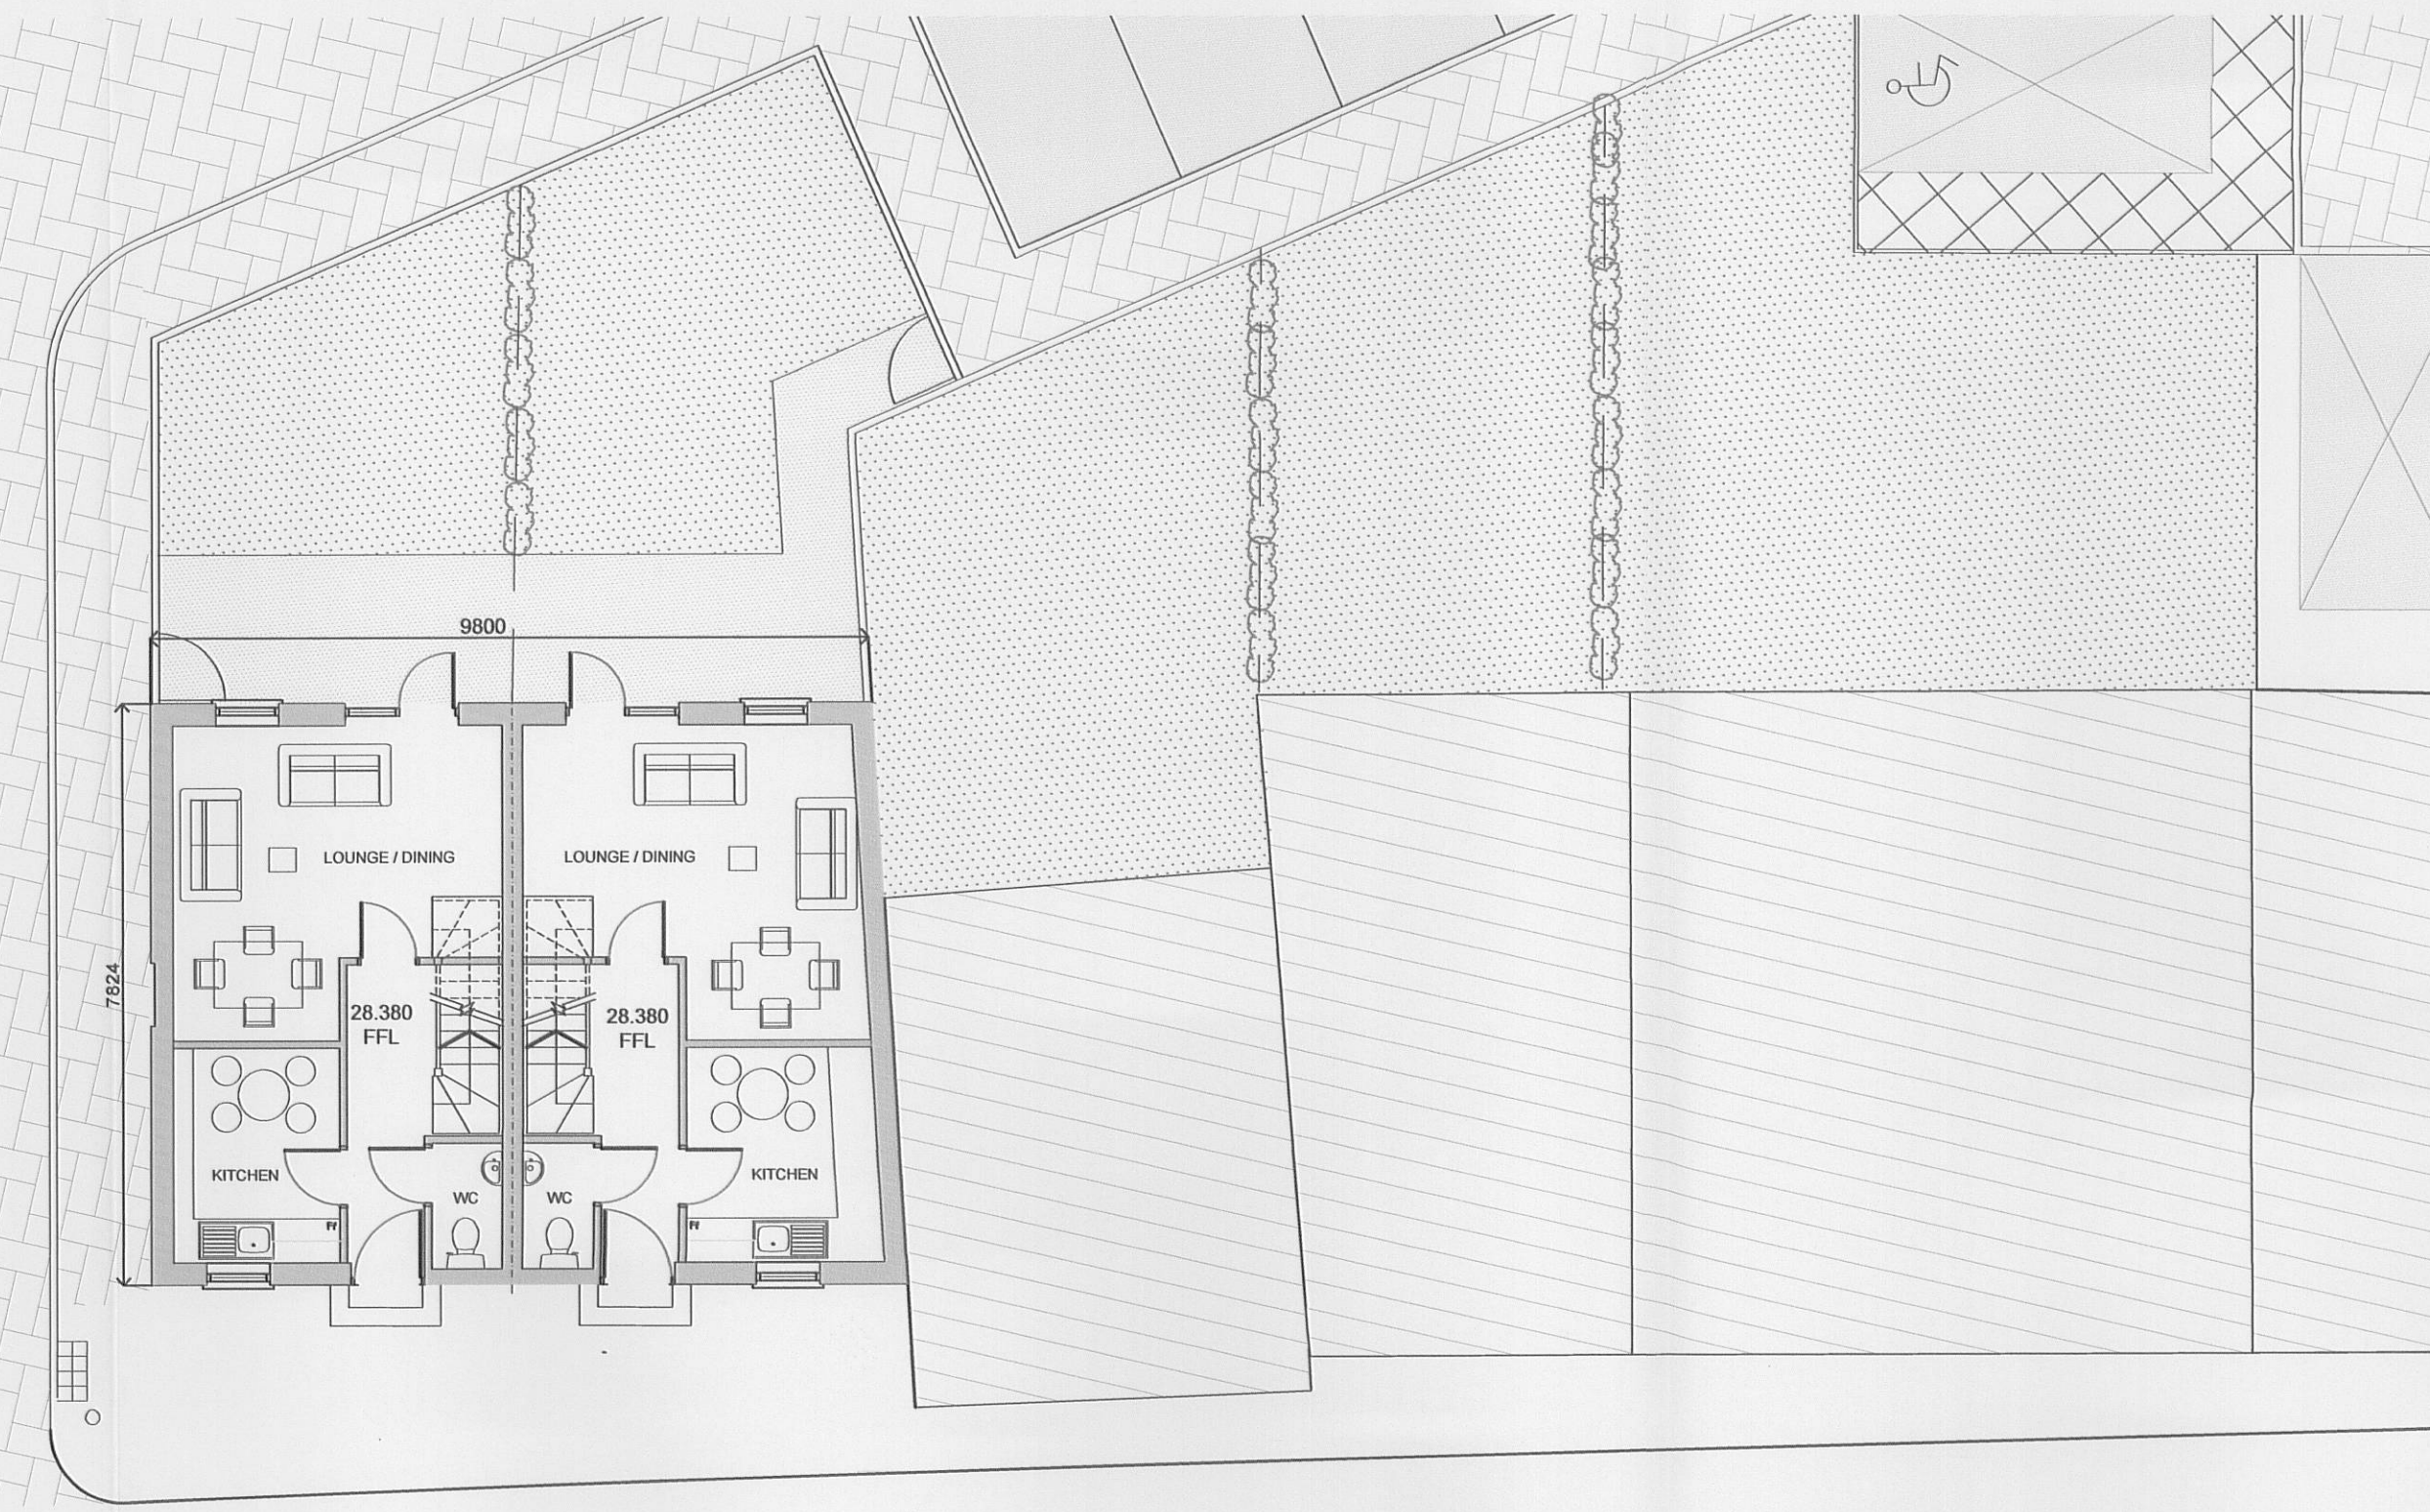


PLOT 6

PLOT 7

No 49

No 50

Existing Bunkhouse

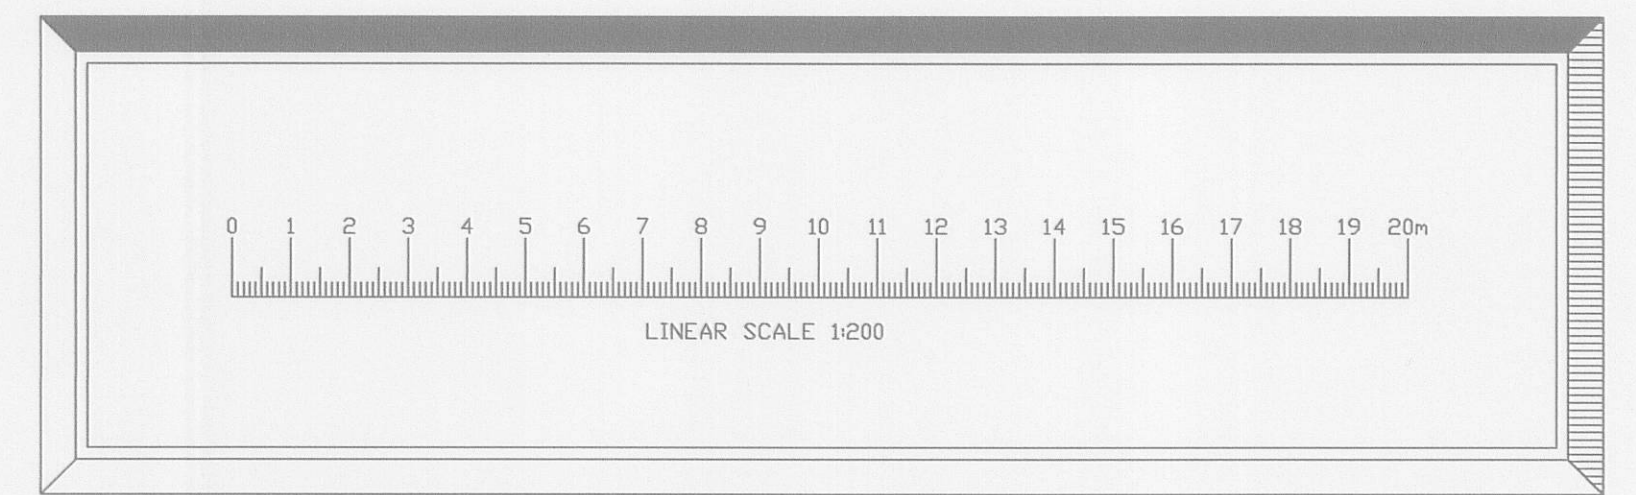

320100934P

C	Bunkhouse removed from scheme	lp	13.10.10
B	Revised in accordance with site plan	lp	19.05.10
A	Plot 7 and 8 revised to allow access to the neighbouring garage	lp	19.05.09
Rev	Details	Alt	Date/Chk

CLIENT
THWAITES BREWERY

PROJECT
PROPOSED HOUSING DEVELOPMENT
BLACK BULL PUBLIC HOUSE, CHURCH
STREET, RIBCHESTER

DRAWING
PROPOSED FLOOR PLANS
PLOTS 6 - 7

DRAWING NUMBER	REVISION	SCALE	DATE
08/1120-02	C	1:100	NOV 08
	LP		

turnbull tweedale
architects
town planners
building surveyors
Wolverhampton
WV6 2AW
Tel 01902 840 077 Fax 01902 843 269