


NOTES
THIS DRAWING IS TO BE READ IN CONJUNCTION WITH ALL OTHER DRAWINGS FOR THIS PROJECT.
ALL LEVELS AND DIMENSIONS ARE TO BE CHECKED ON SITE BY THE CONTRACTOR, PRIOR TO
PLACING ORDERS OR COMMENCING ANY OF THE RELEVANT WORKS.
ALL DIMENSIONS ARE IN MILLIMETRES UNLESS STATED OTHERWISE.
ANY DISCREPANCIES BETWEEN THE INFORMATION SHOWN ON THE PLAN AND THAT FOUND ON
SITE ARE TO BE REPORTED TO THE DESIGNER IMMEDIATELY.

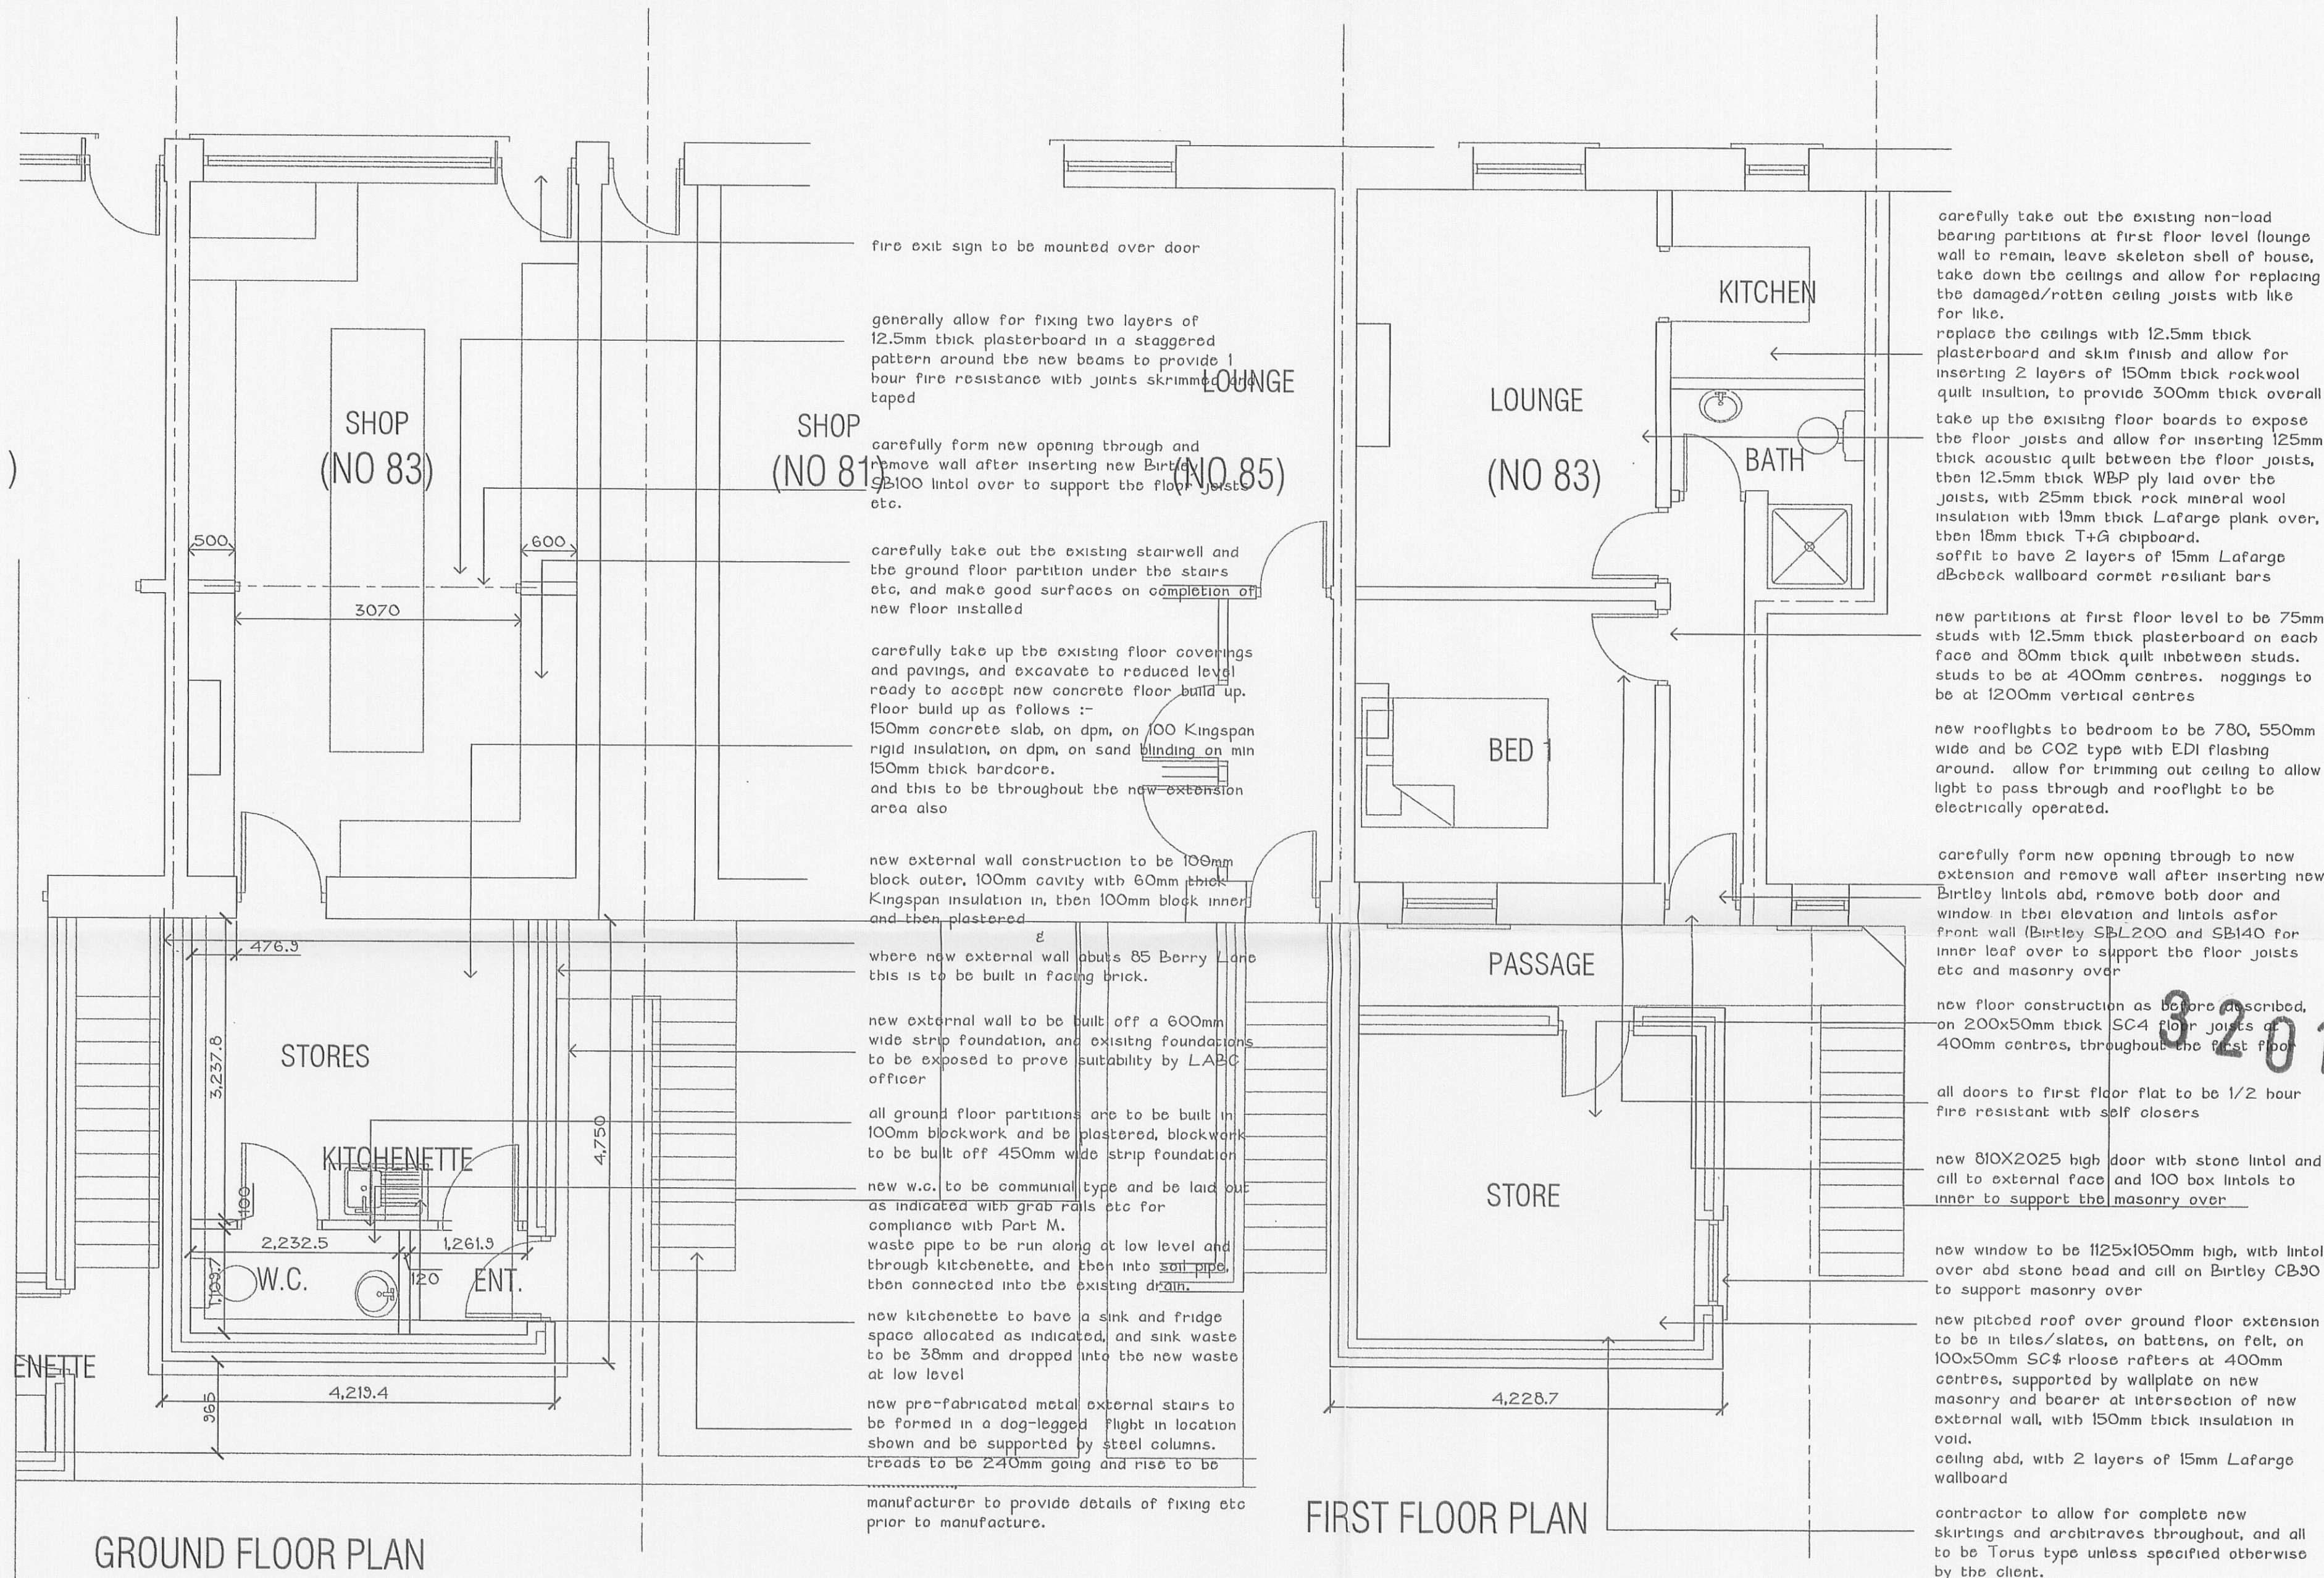

GROUND FLOOR PLAN

FIRST FLOOR PLAN

Rev. Date Description
D 09.11.10 Extrl stairs amended to suit as-built and first floor amended
C 13.09.10 Building Notes added
B 19.05.10 add'l info added for planner
A 06.05.10 external stairs added

A.L.H. Design Services
Barley Cottage, Brewery Street, Longridge, Lancs.
PR3 3NB, Tel & Fax : (01772) 785719

Client
Mr T. Jackson,
10 Fairsnape Avenue
Longridge,
Nr Preston,
Lancs.

Job/Scheme Title

TWO STOREY REAR EXTENSION
TO EXISTING SHOP, AT
83 BERRY LANE, LONGRIDGE

Drawing Title

PROPOSED FLOOR PLANS
(Ground)

Job/Scheme Number Drawing Number

0371193 Drawing No 101

Scale Date Drawn Checked

1/75th Apr 10 a.t.l-h.