




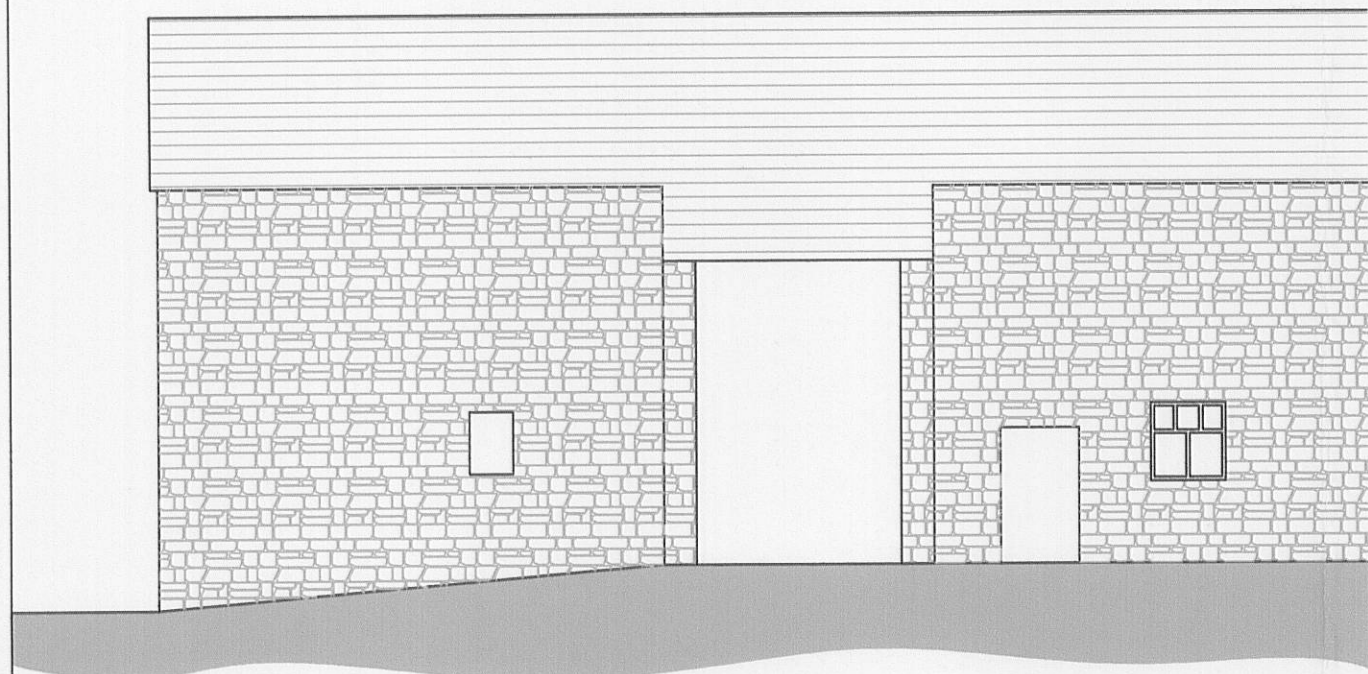


South Elevation
Scale 1:100

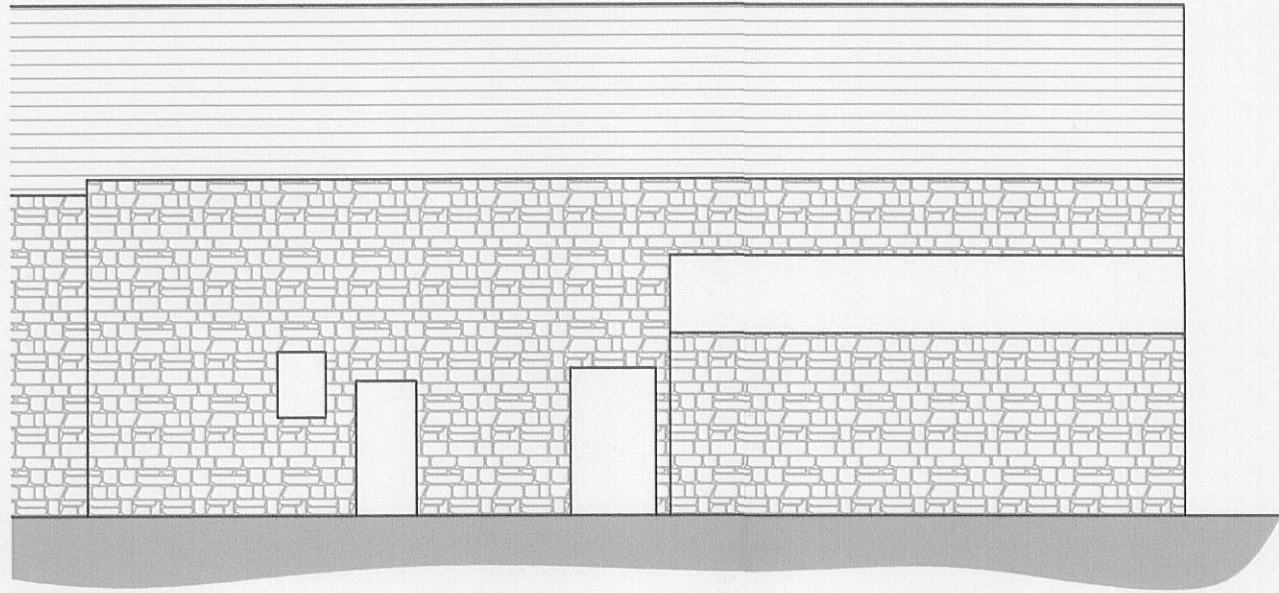


North Elevation
Scale 1:100

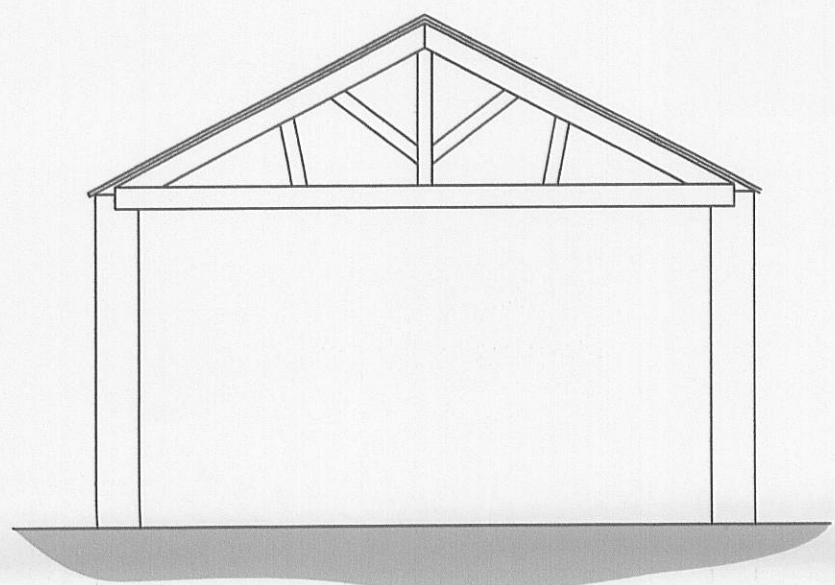


Typical Section
Scale 1:100

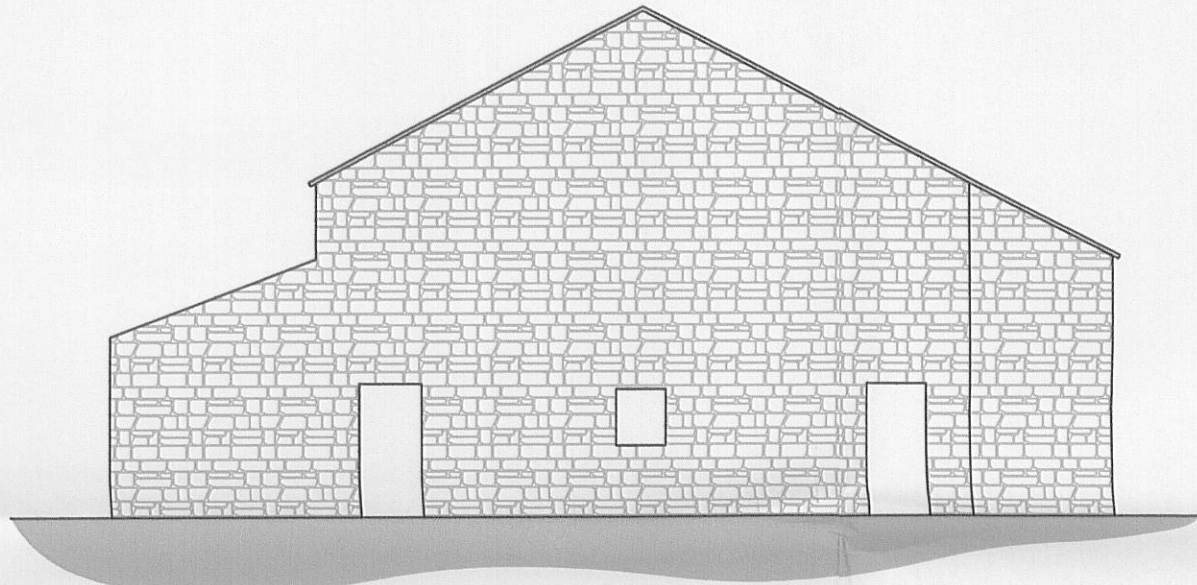

West Elevation
Scale 1:100

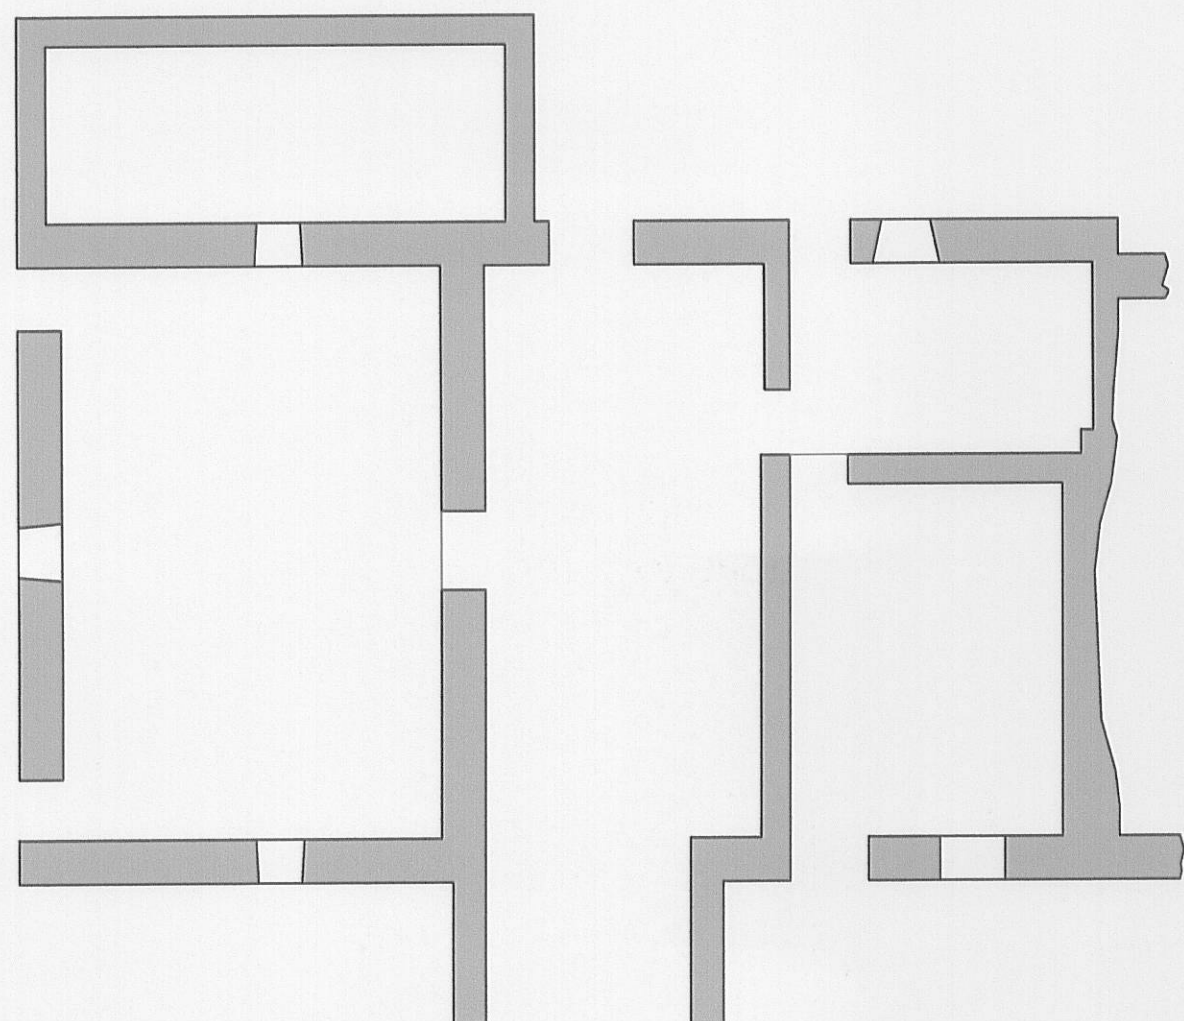

Ground Floor Plan
Scale 1:100

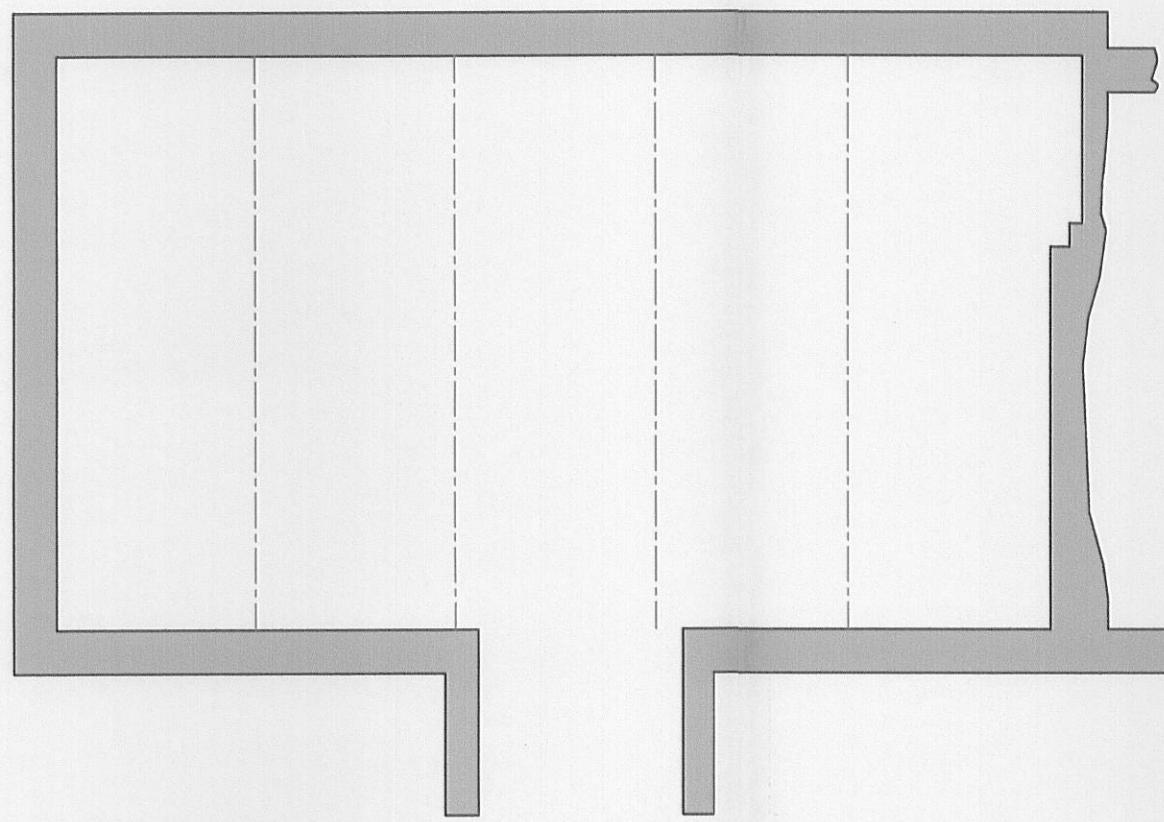

First Floor Plan
Scale 1:100

320101002P

Mr & Mrs Weare				
Conversion of Barn to Holiday Let Huckle Ing Farm, Gisburn			Scale 1:100	
Existing Plans and Elevations			Drawn DME	Checked Approved
www.psadesign.co.uk mail@psadesign.co.uk			Drawing Number A1323/PL01	
PSA DESIGN engineering your environment CIVIL, STRUCTURAL, GEOTECHNICAL, TRANSPORT			Date June 2010	
PSA Design The Old Bank House 6 Berry Lane, Longridge Preston, PR3 3JA Tel. 01772 786066 Fax. 01772 786265			Rev.	.

P:\320101002P\320101002P.dwg - amended proposed Plans and Elevations.dwg