




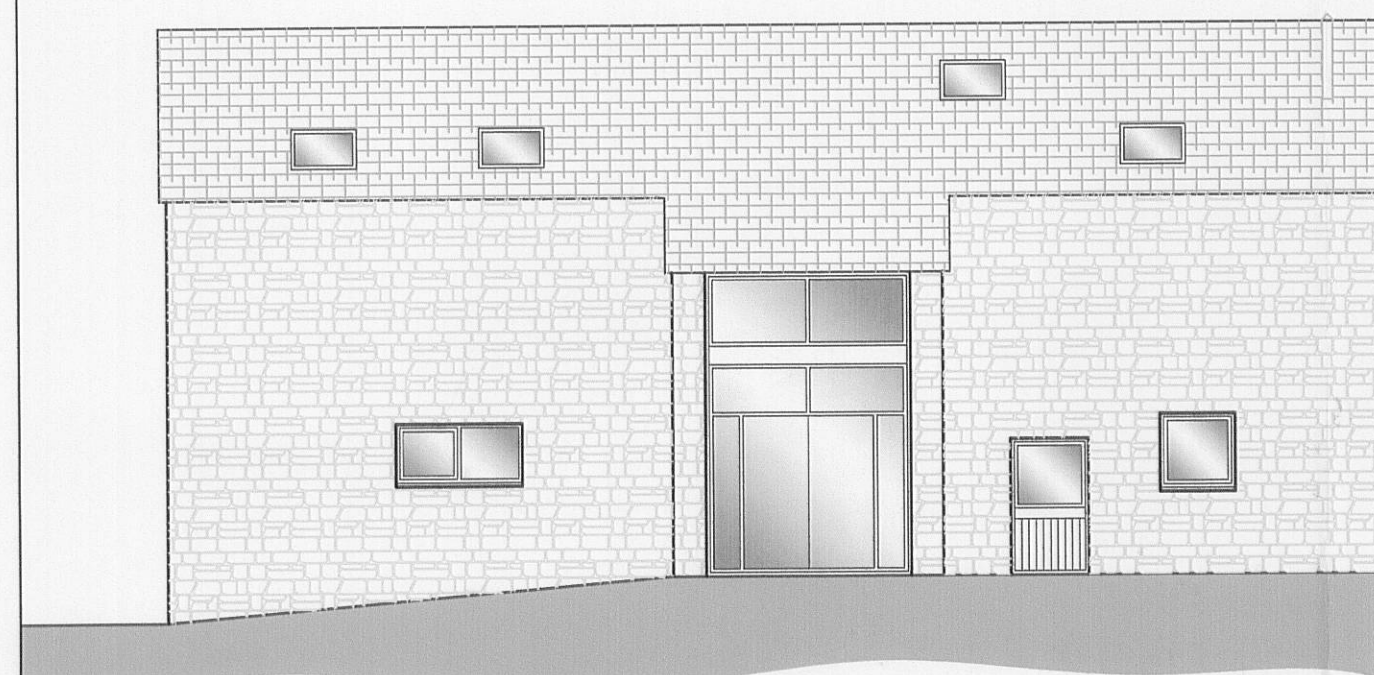


South Elevation
Scale 1:100

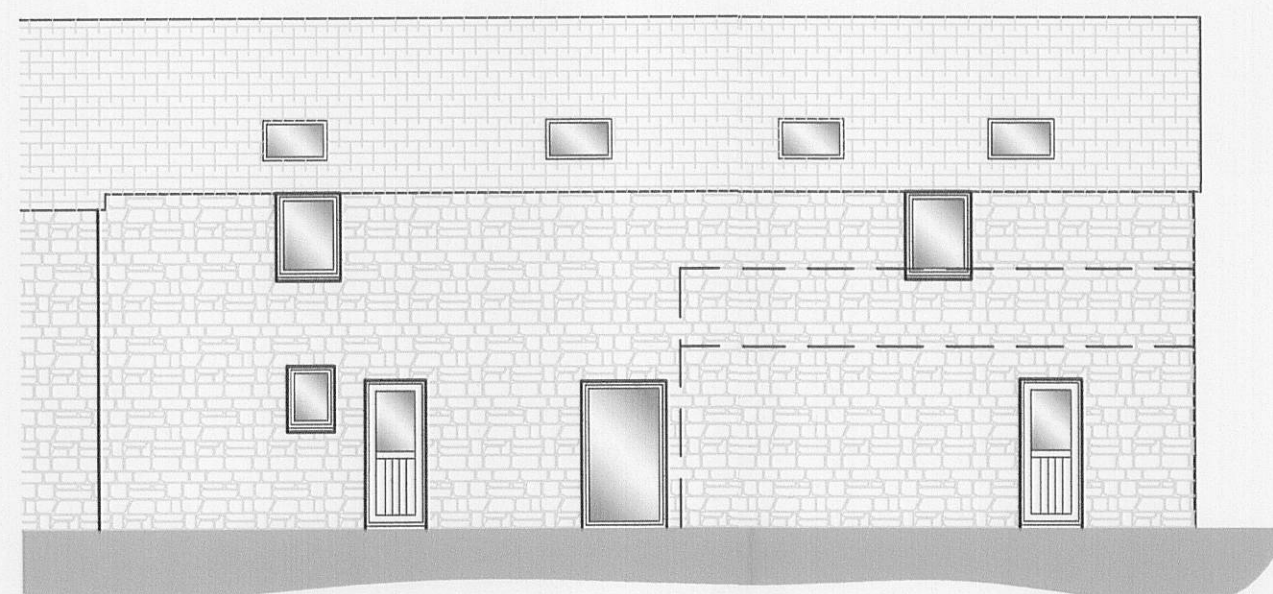


North Elevation
Scale 1:100

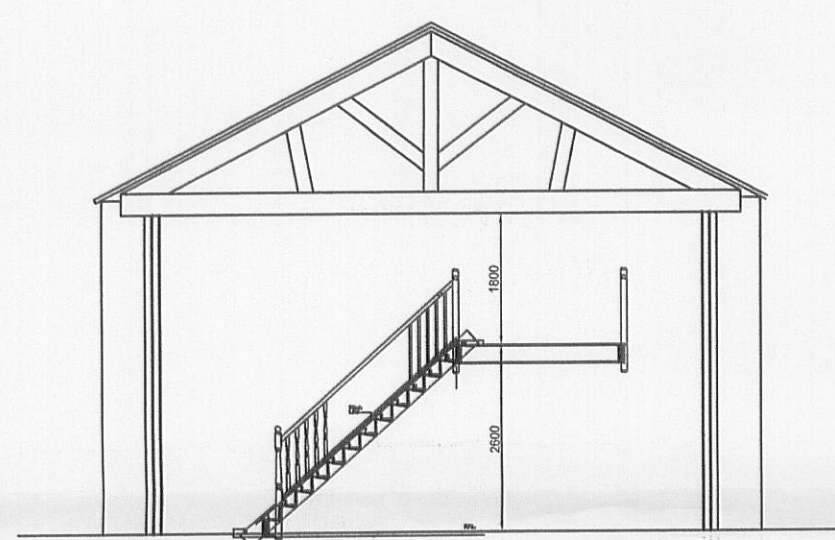


Typical Section
Scale 1:100

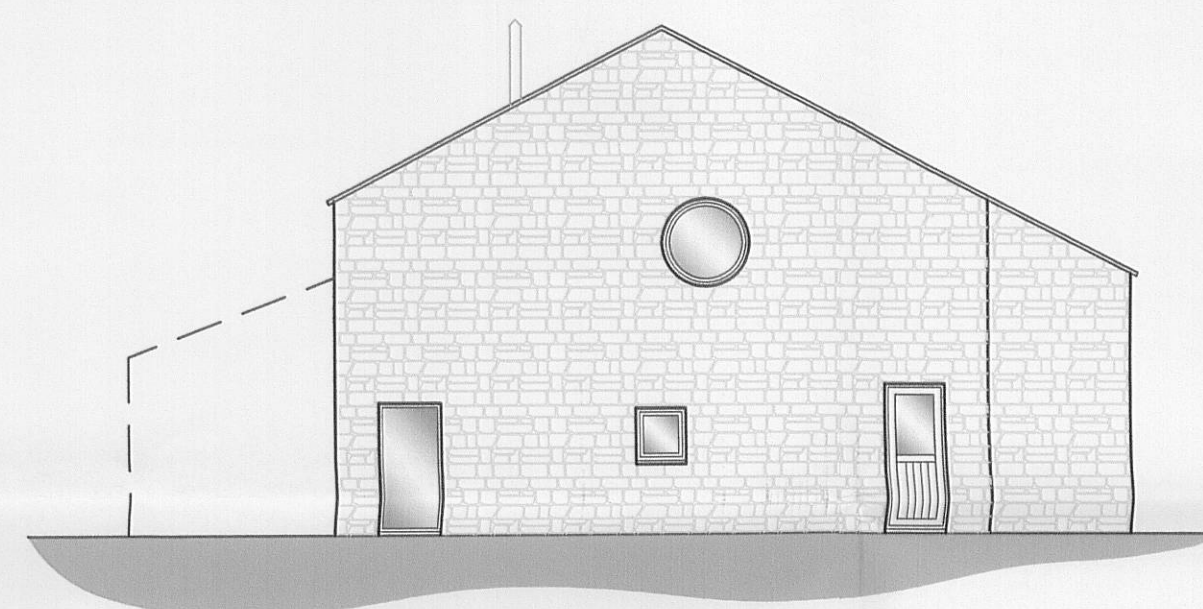


West Elevation
Scale 1:100

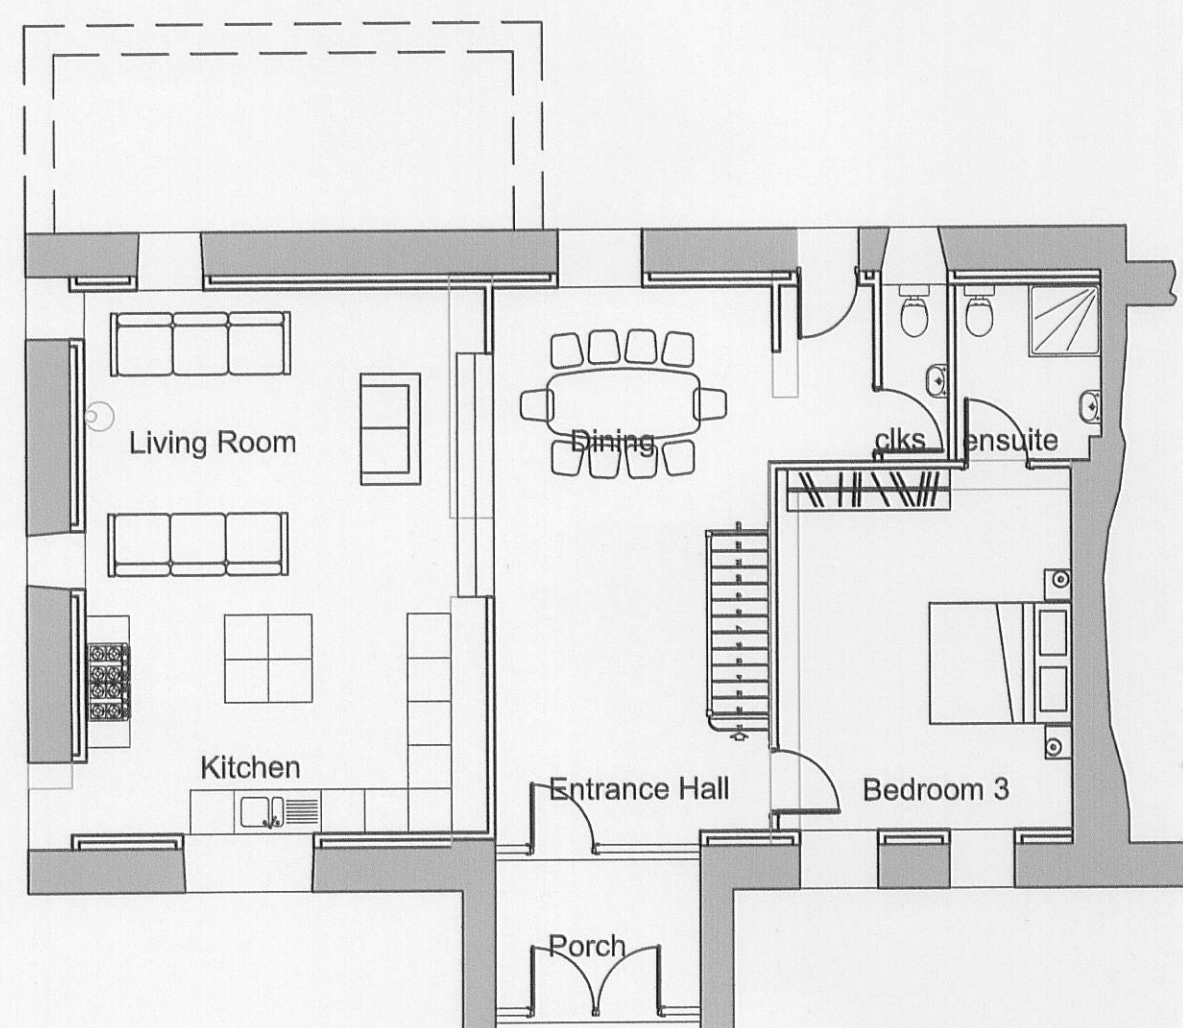


Ground Floor Plan
Scale 1:100

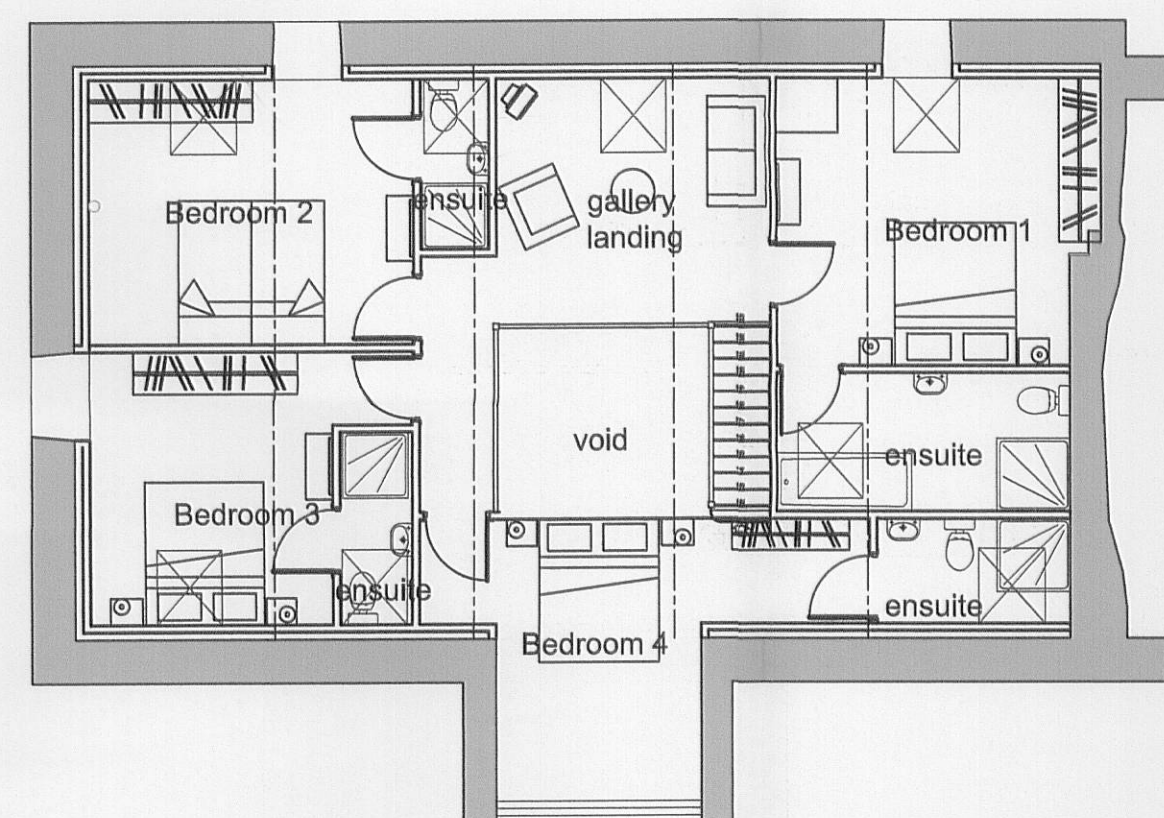

First Floor Plan
Scale 1:100

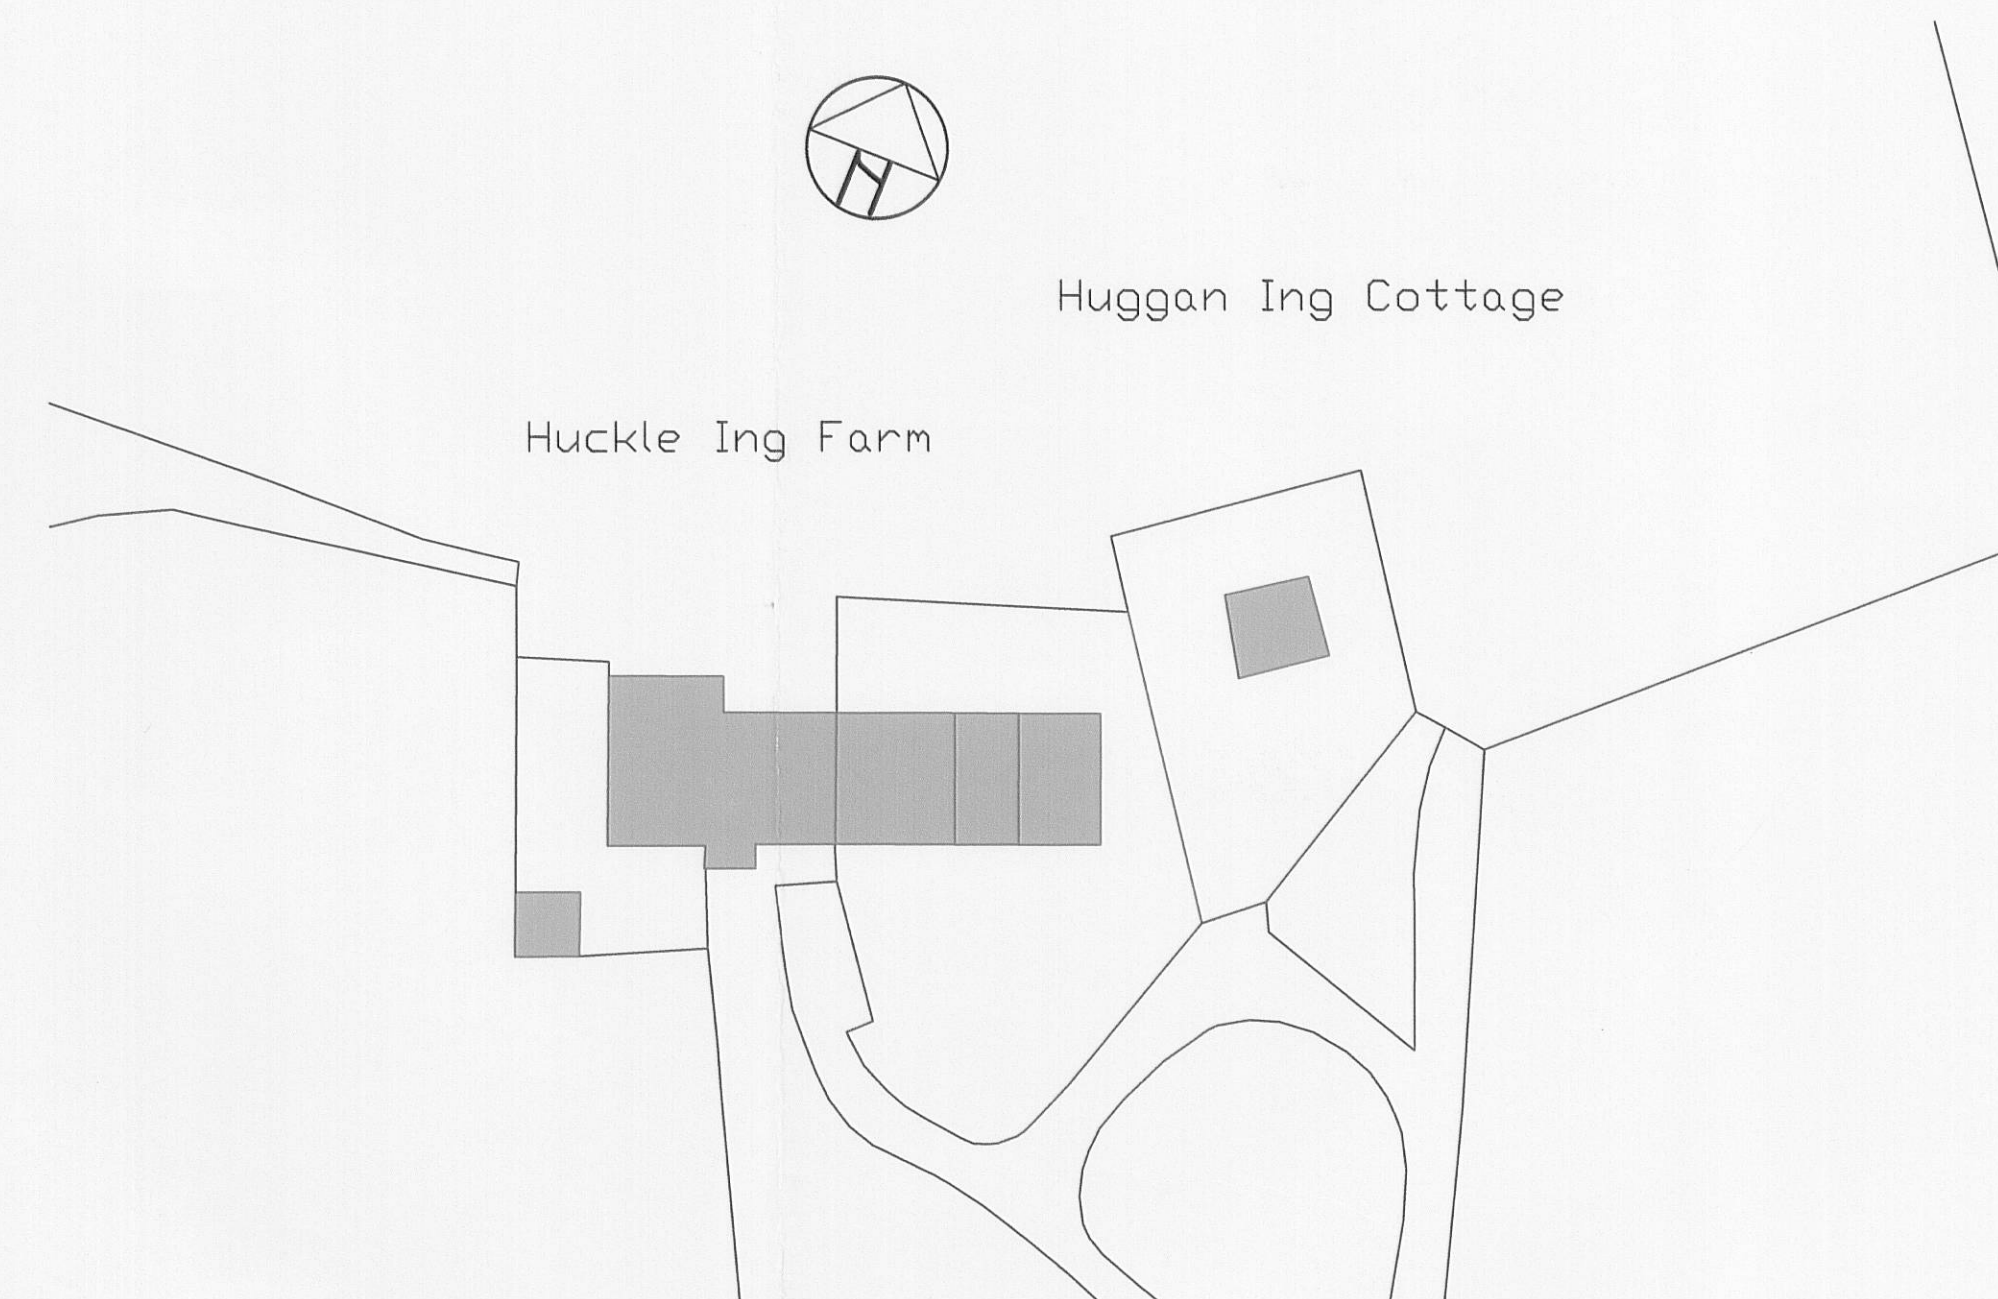

Site Layout Plan scale 1:500

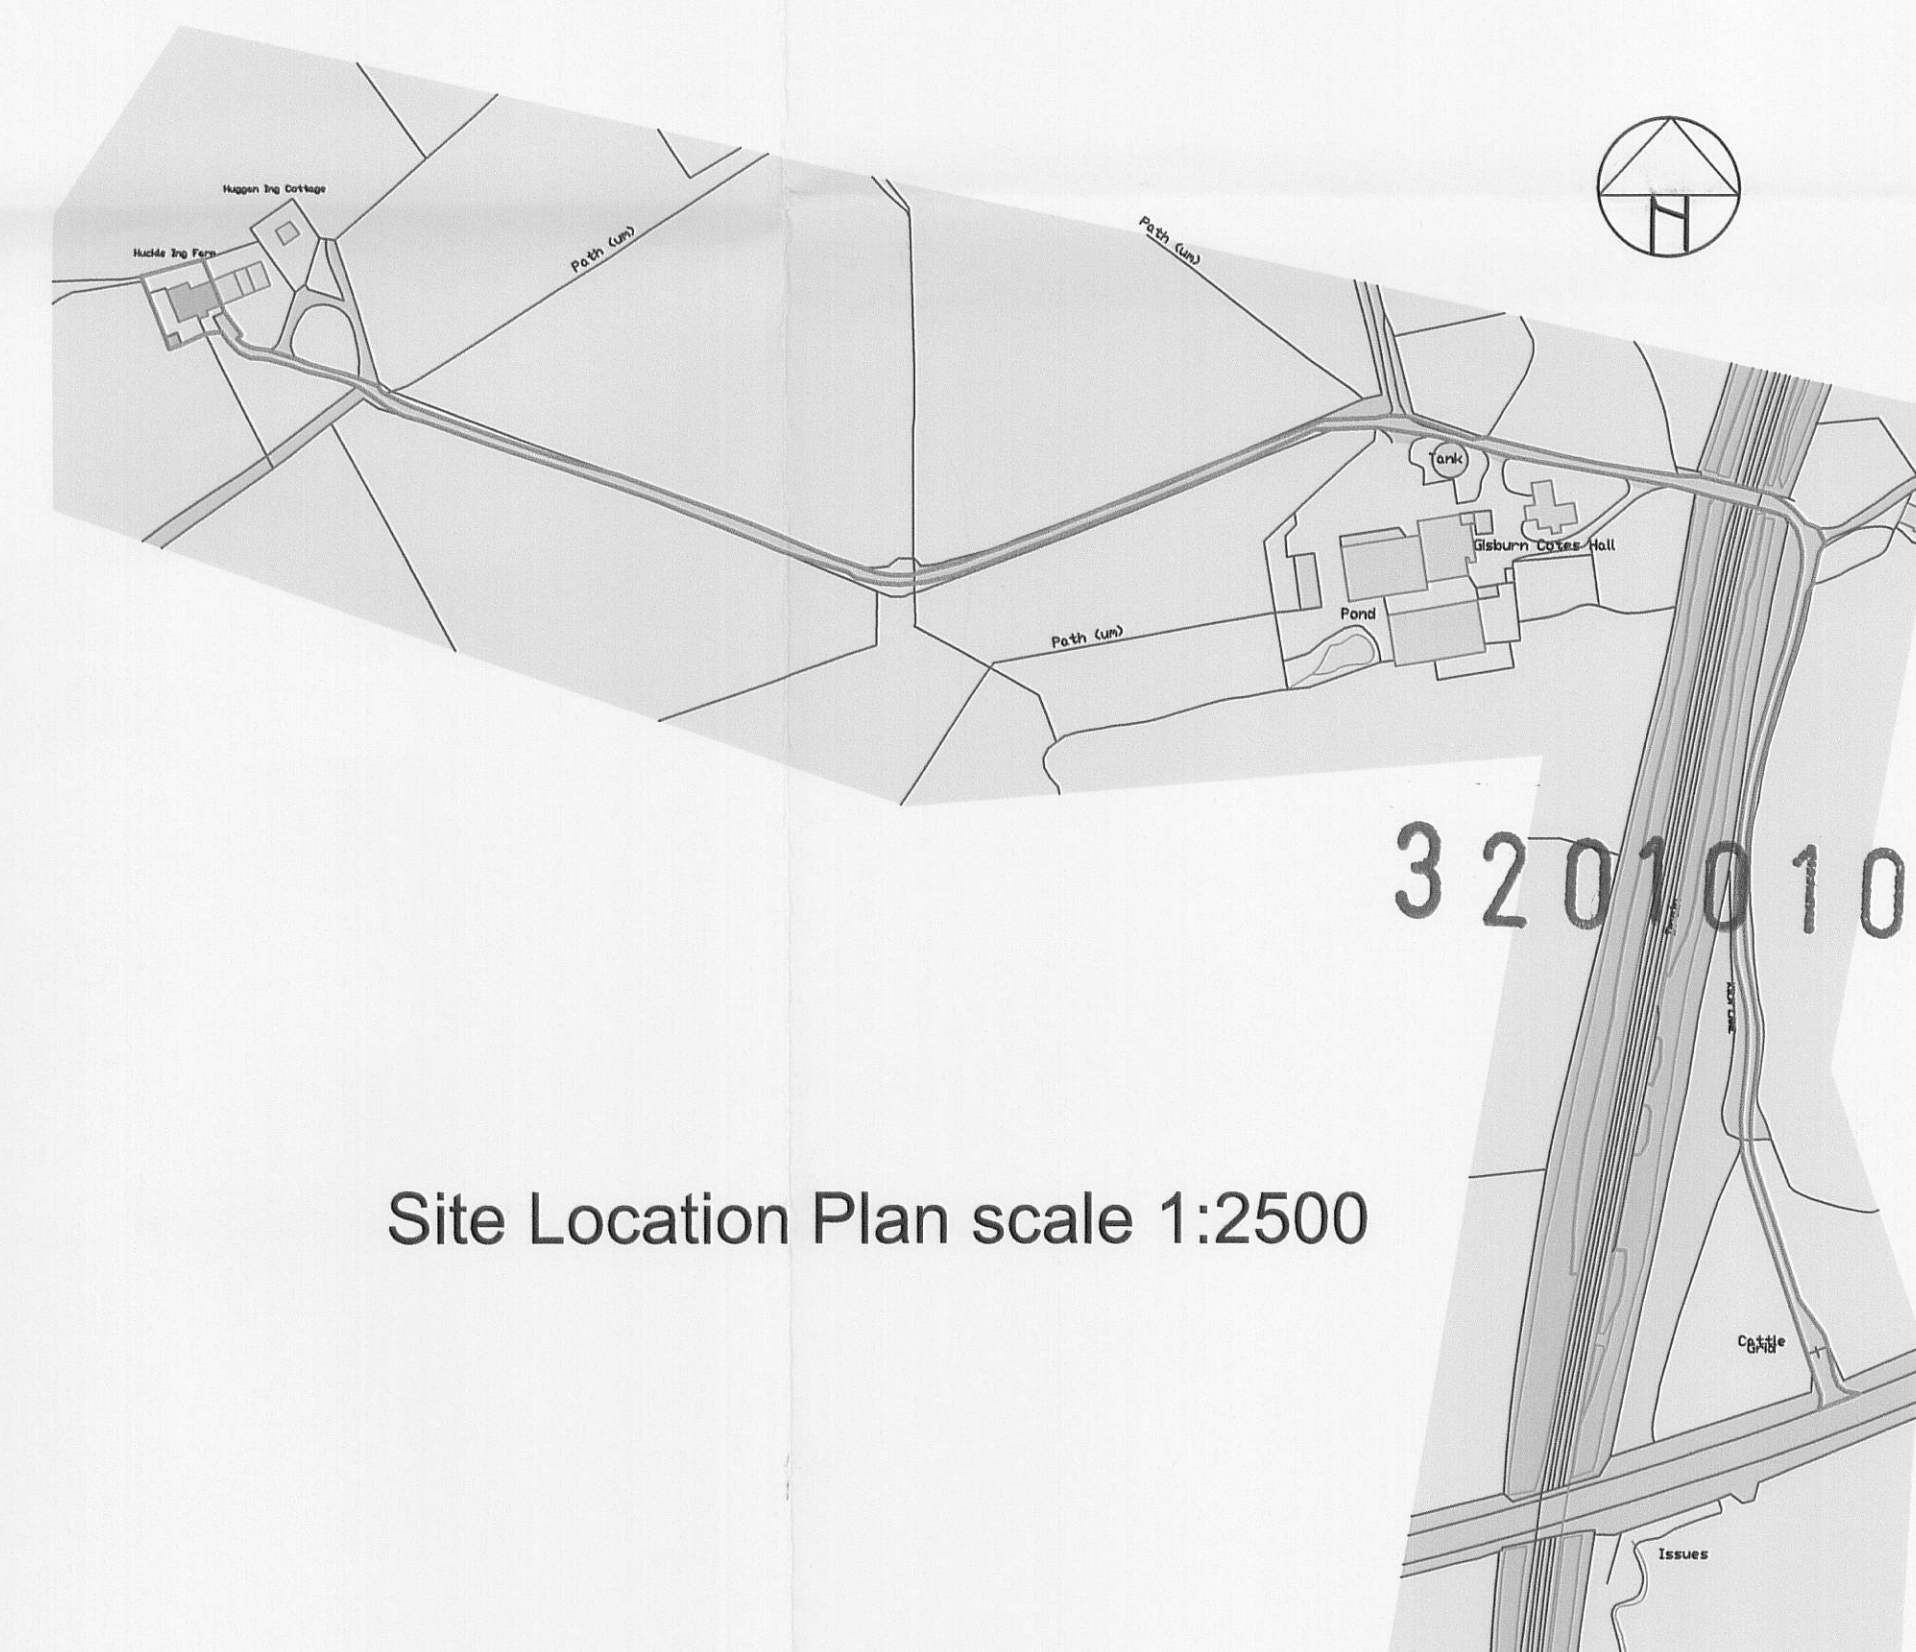

Site Location Plan scale 1:2500

320101002P

Mr & Mrs Weare			
Conversion of Barn to Holiday Let Huckle Ing Farm, Gisburn			Scale 1:100
Proposed Plans and Elevations			Drawn DME
www.psadesign.co.uk mail@psadesign.co.uk			Checked .
PSA DESIGN			Approved .
PSA Design The Old Bank House 6 Berry Lane, Longridge Preston, PR3 3JA Tel. 01772 786066 Fax. 01772 786265			Drawing Number A1323/PL02
engineering your environment CIVIL, STRUCTURAL, GEOTECHNICAL, TRANSPORT			Date June 2010
			Rev. a b . . .