




Materials:- Roof Eternit Farmscape Profile 6 Cement fibre sheets in Gray Upper walls tanalized timber yorkshire boarding to 3 sides and gable to square and lower walls to be constructed from concrete panels

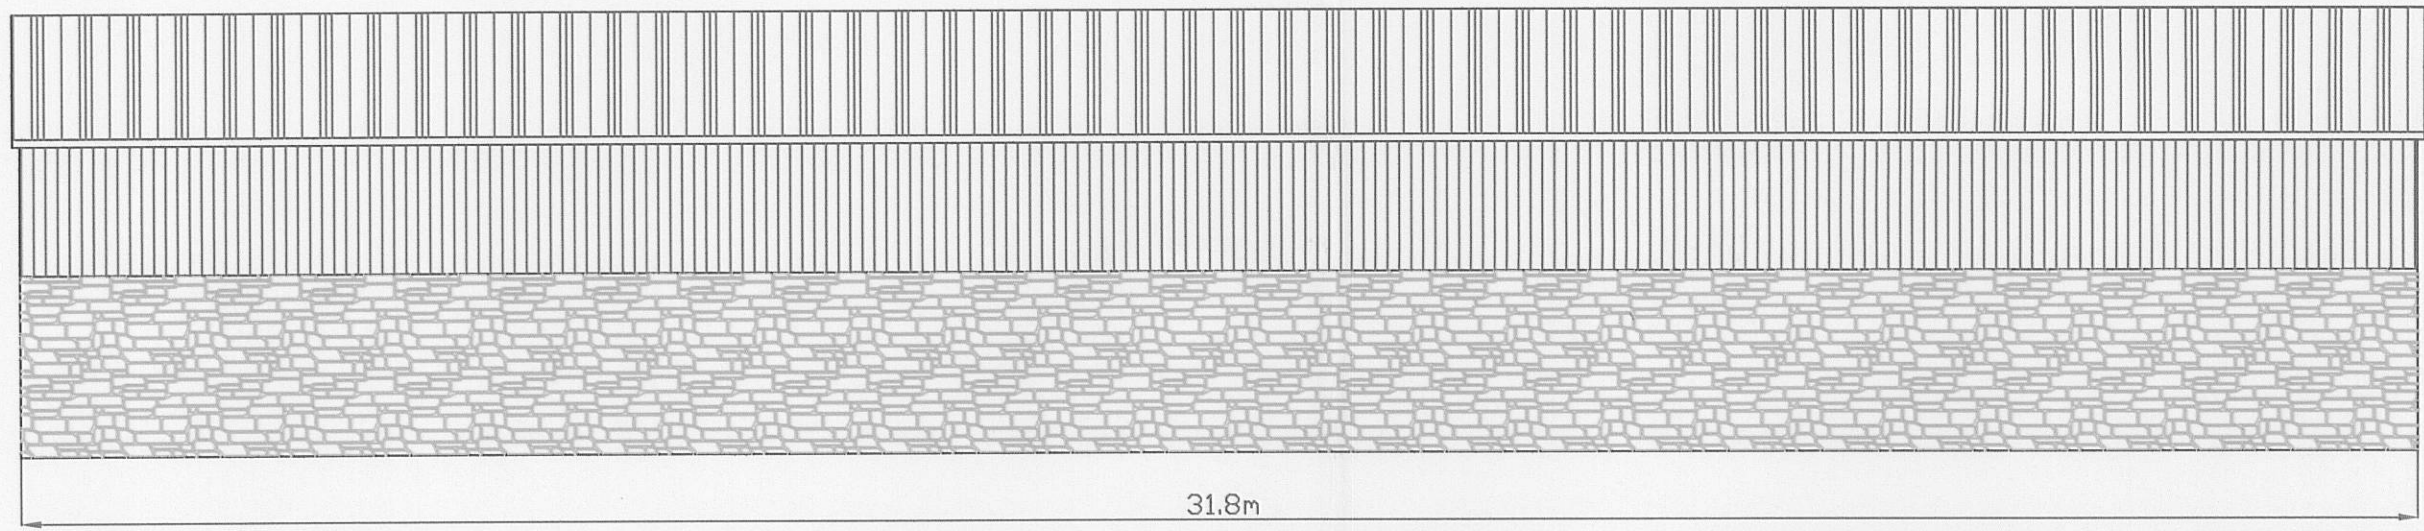


Proposed South West Elevation

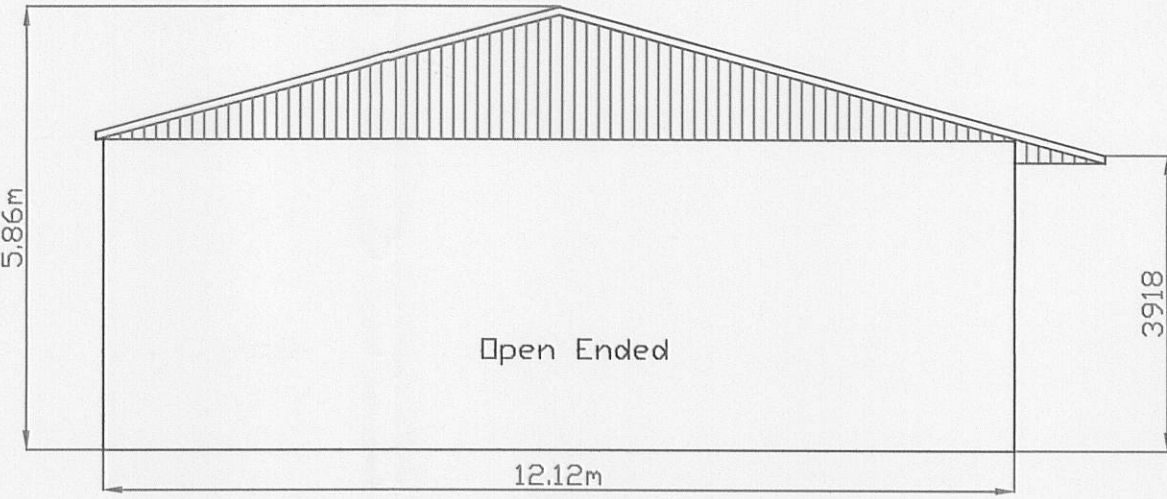


Proposed South East Elevation

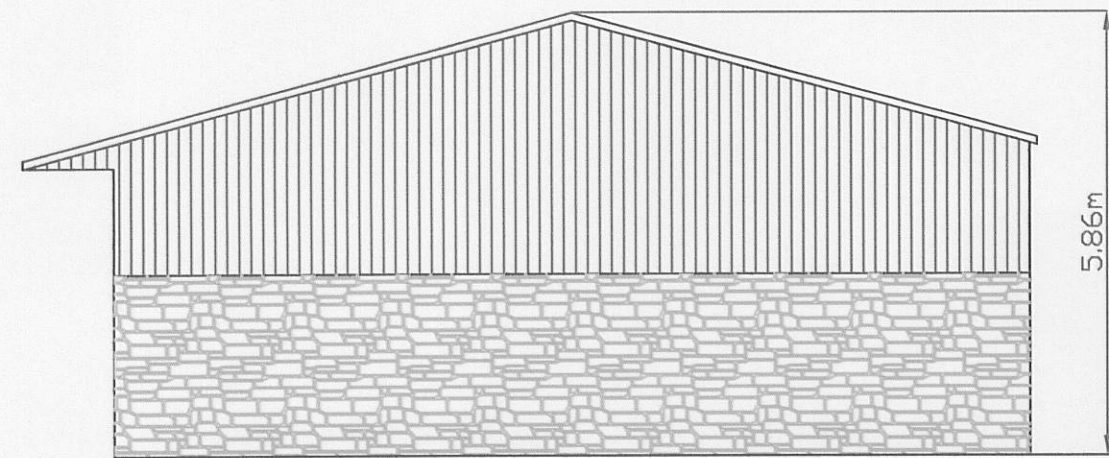

Proposed North West Elevation

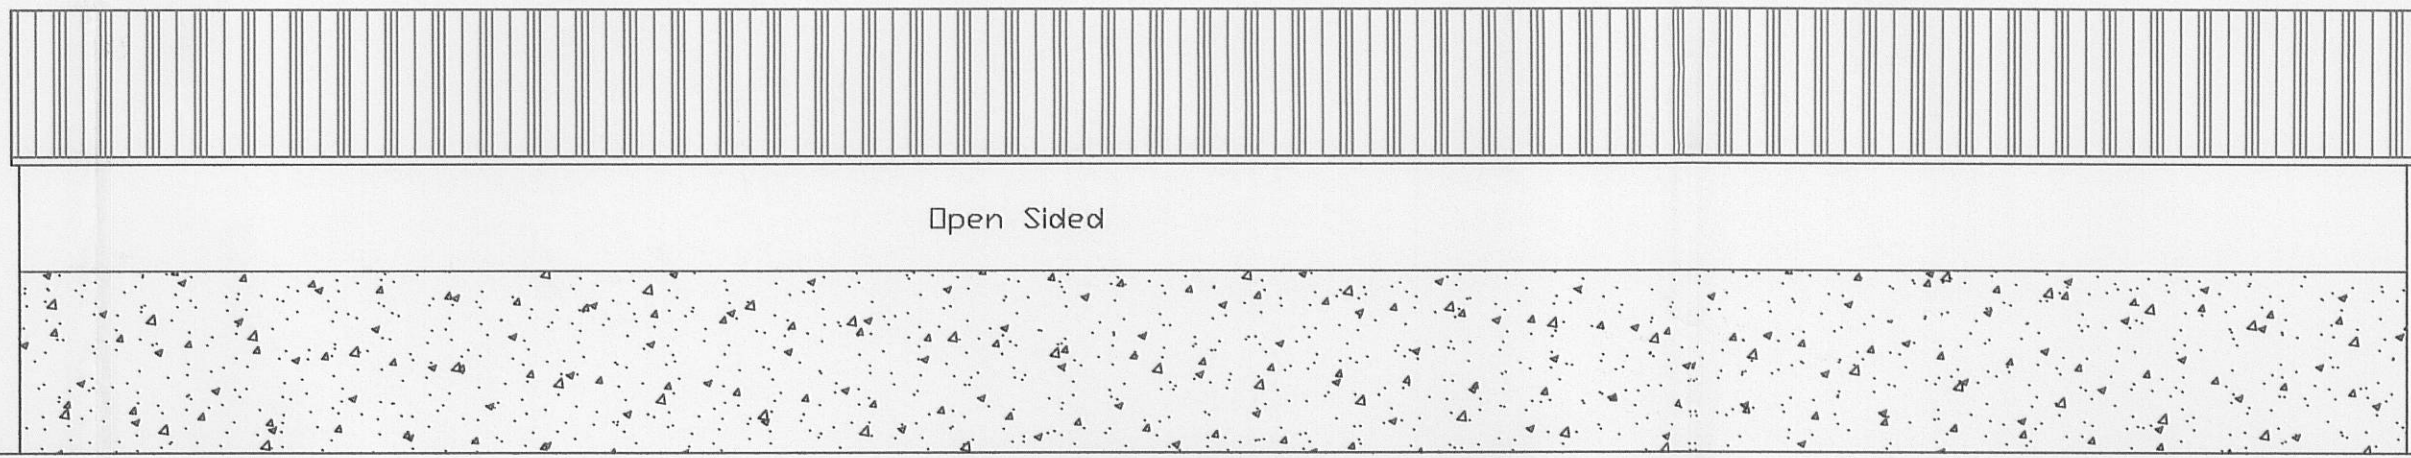


Proposed North East Elevation

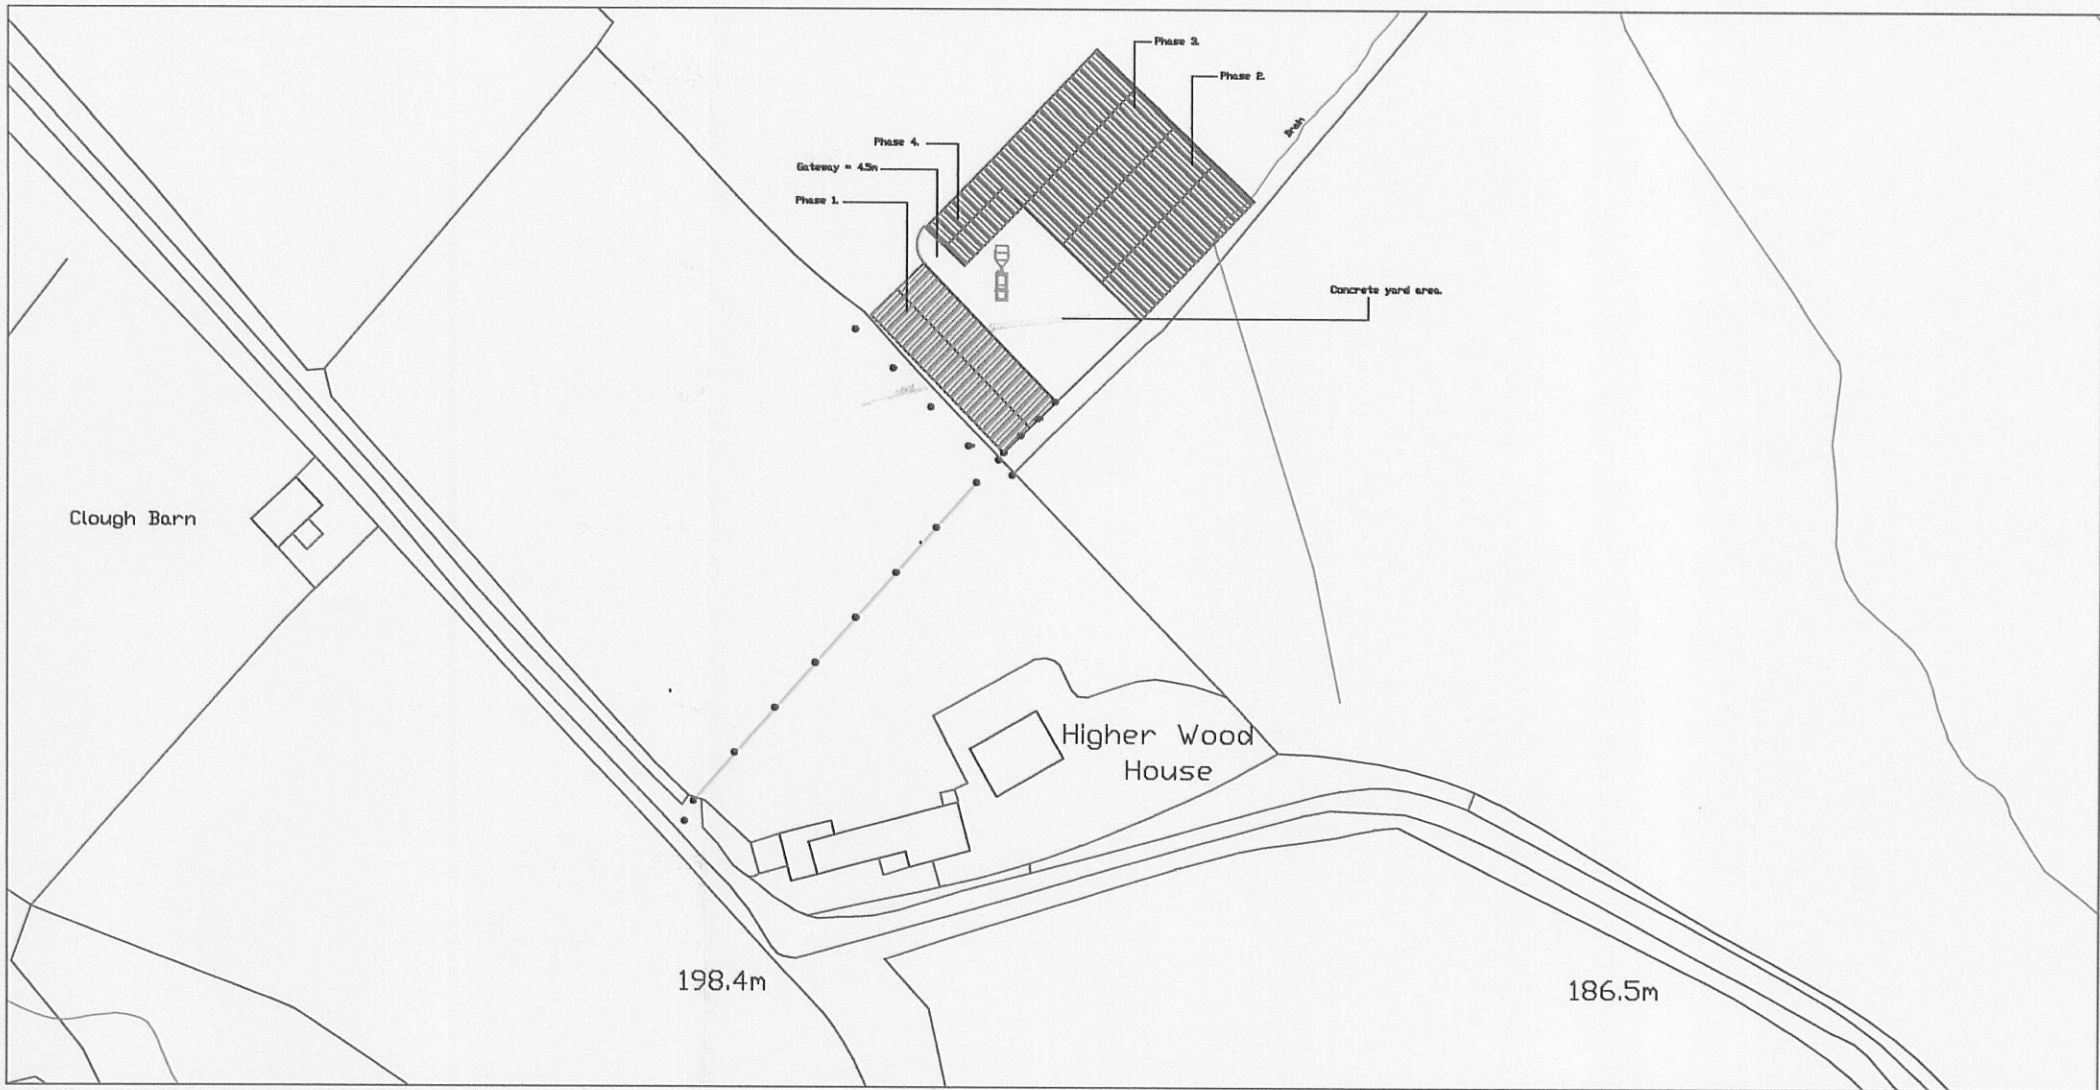

HIGHER WOOD HOUSE FARM, WOODHOUSE LANE, SLAIDBURN, BB7 3AH

Metres
0 10 20 30 40 50
1:250

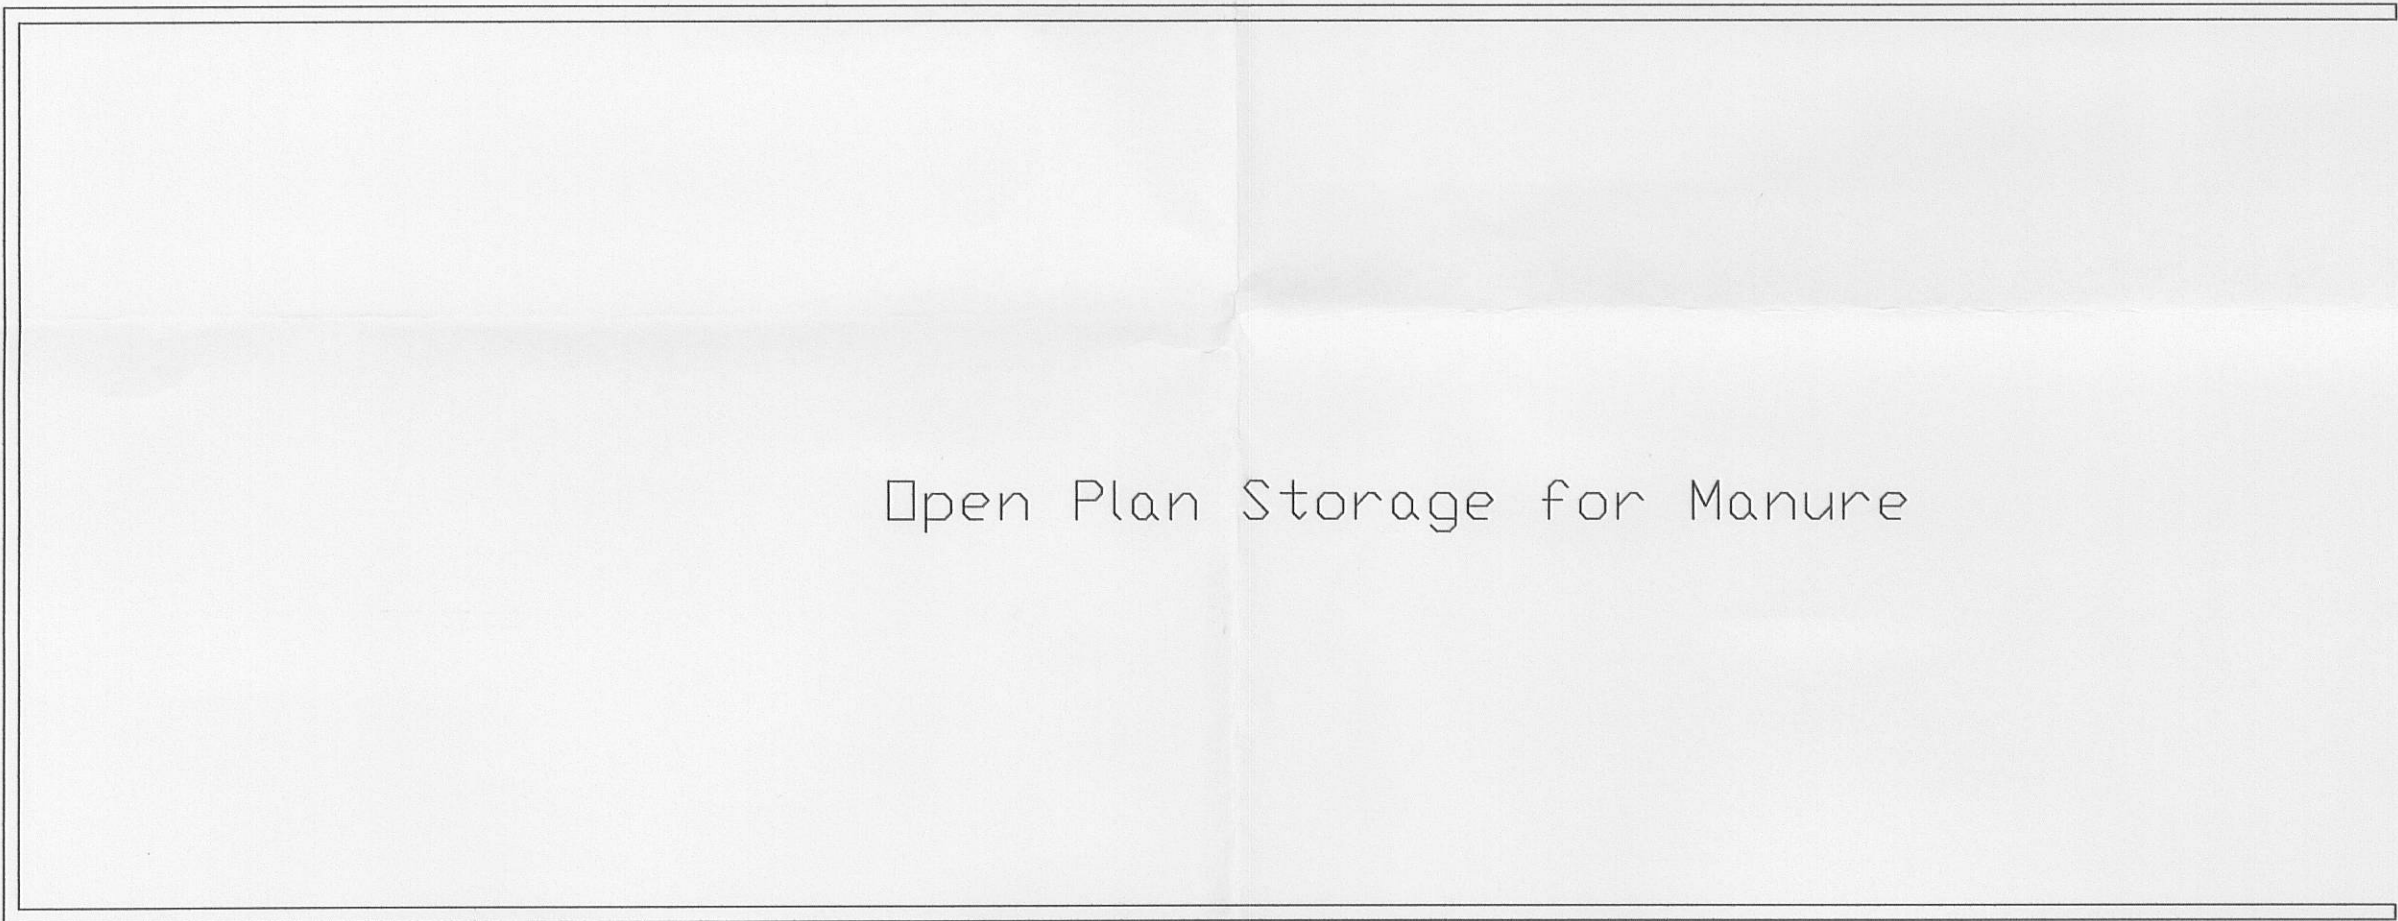


Open Plan Storage for Manure

Scale = 1:100

320100884P

AMENDED PLANS RECEIVED
DATE 04/03/11

Raised concrete lip
Across entrance.

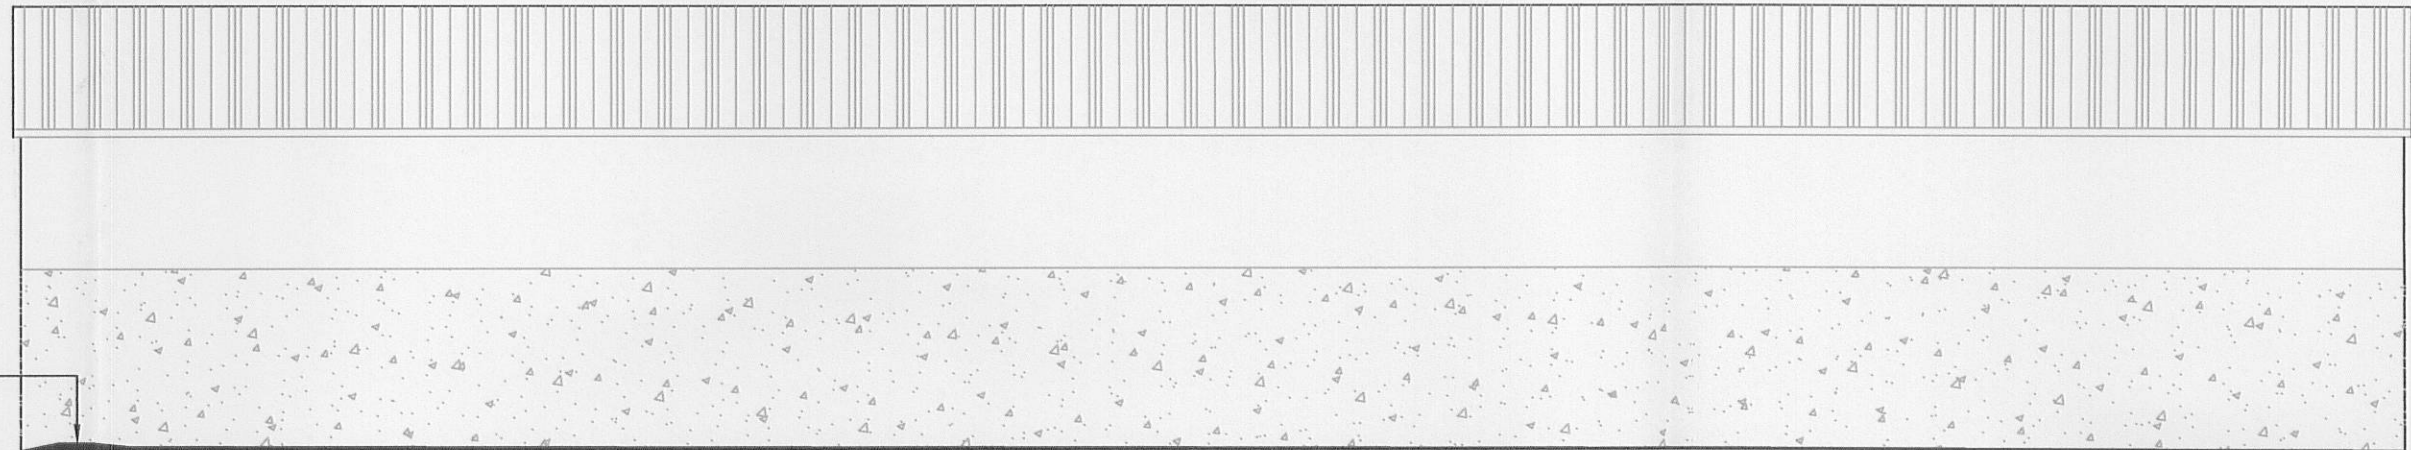

Cross - Section (showing floor level.)

Gradient falling away from entrance.

320100884

AMENDED PLANS RECEIVED
DATE 04/03/11

Drawn By Julia Pye Hill Crest Farm Chipping Preston Lancashire PR3 2NP Tel:- 01995 61878 0771 265 8436 email:- juliapye1@hotmail.com	CLIENT: Mr A Rigby PROJECT : Phase 1 of a 4 Phase Application for the erection of an agricultural covered manure store LOCATION: HIGHER WOOD HOUSE FARM, WOODHOUSE LANE, SLAIDBURN, BB7 3AH	DATE: 11th October 2010 DWG NO. JP/AR/3311/4 SCALE: 1:100 & 1:200 AMEND - C
---	--	---