




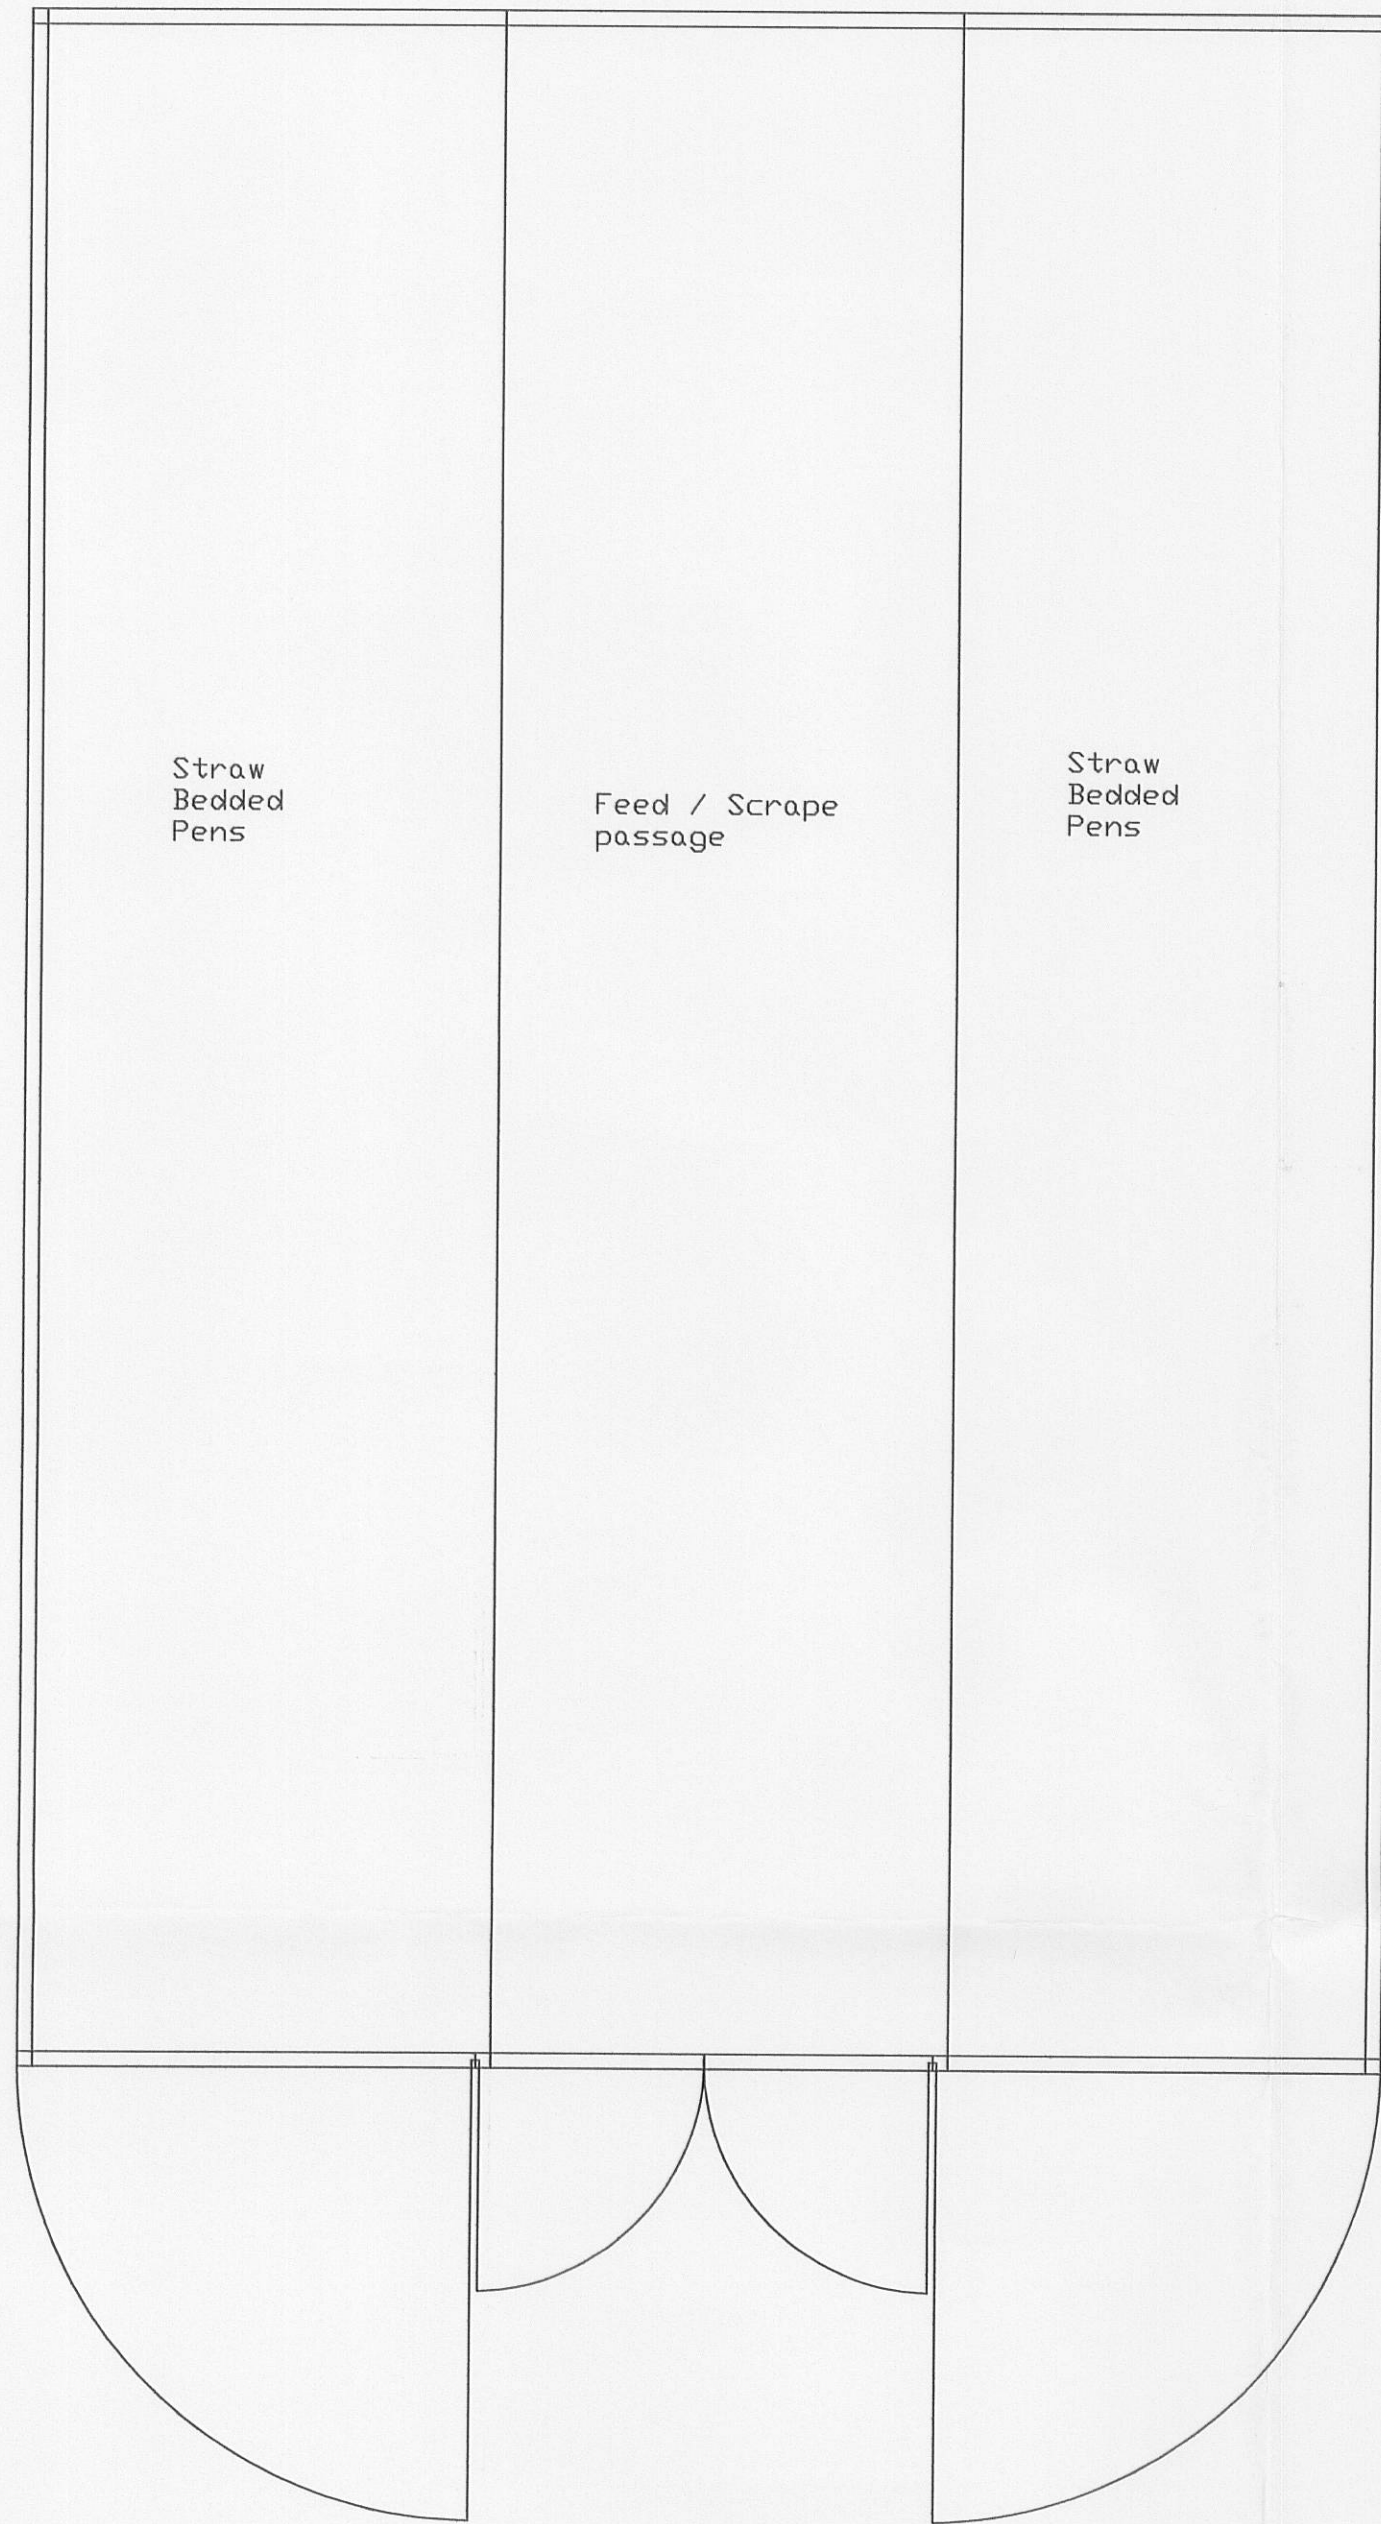


Materials:- Roof Eternit Farmscape Profile 6 Cement Fibre Sheets in Gray, Upper walls to be constructed from Tanalized Timber Yorkshire Boarding and Lower Walls to be Constructed From Concrete Stock Panels

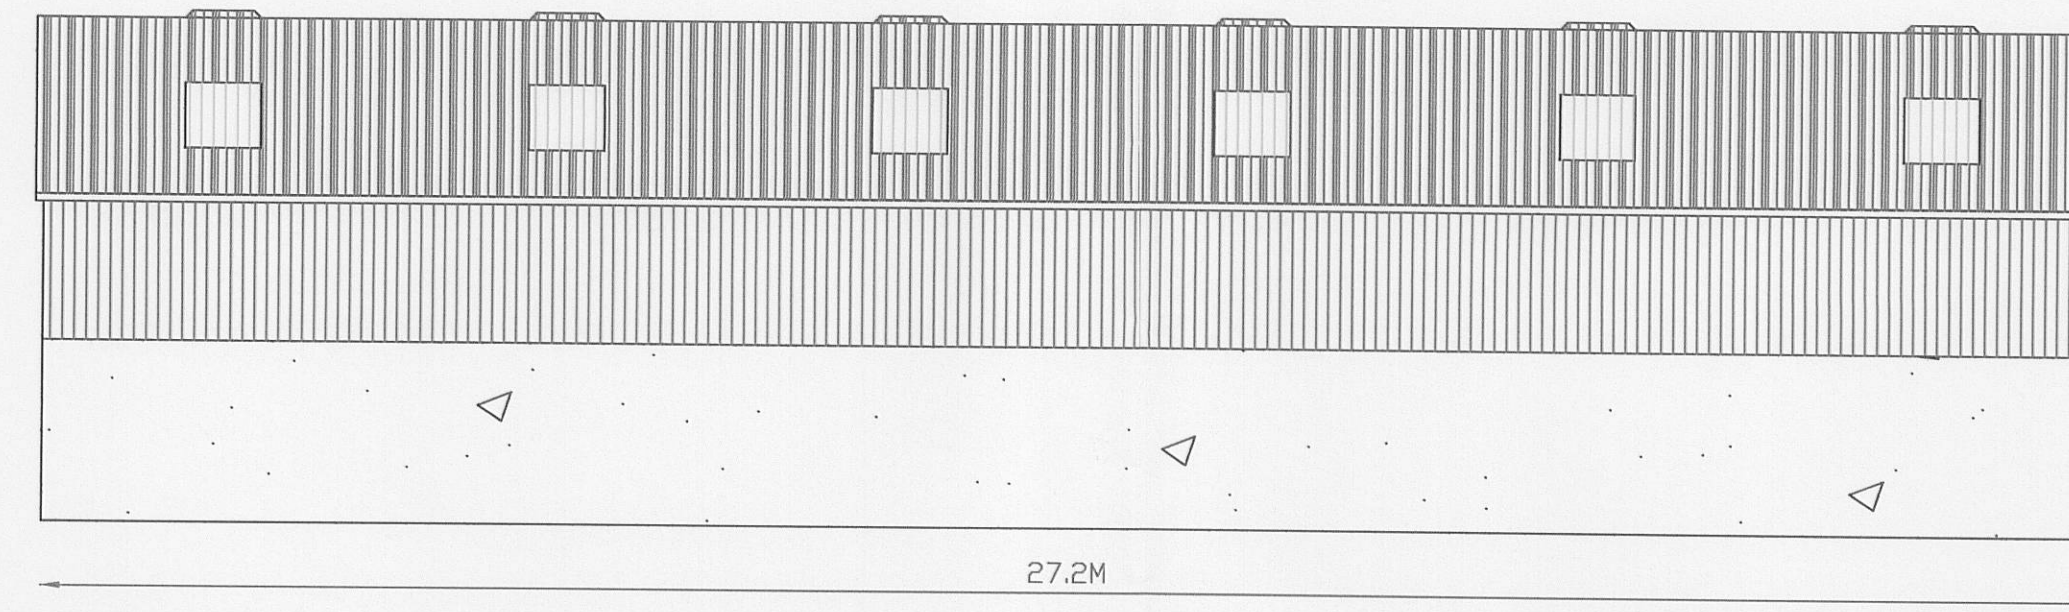


Proposed South East Elevation

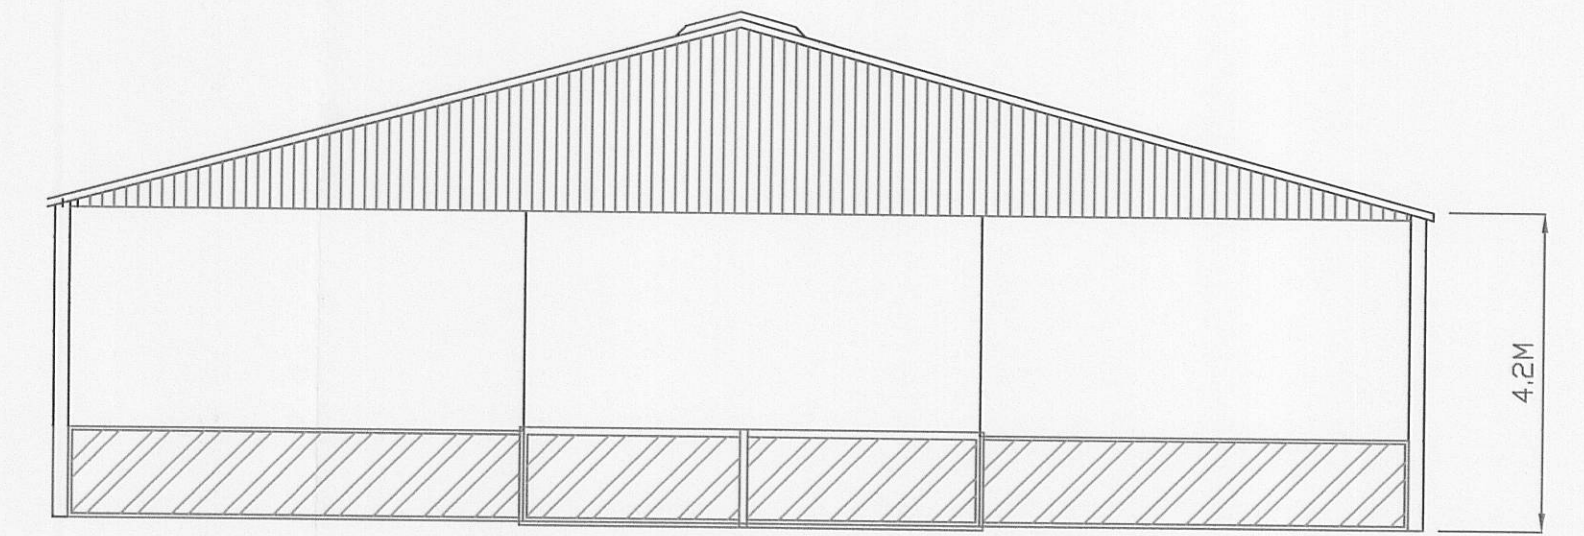

Proposed South Western Elevation

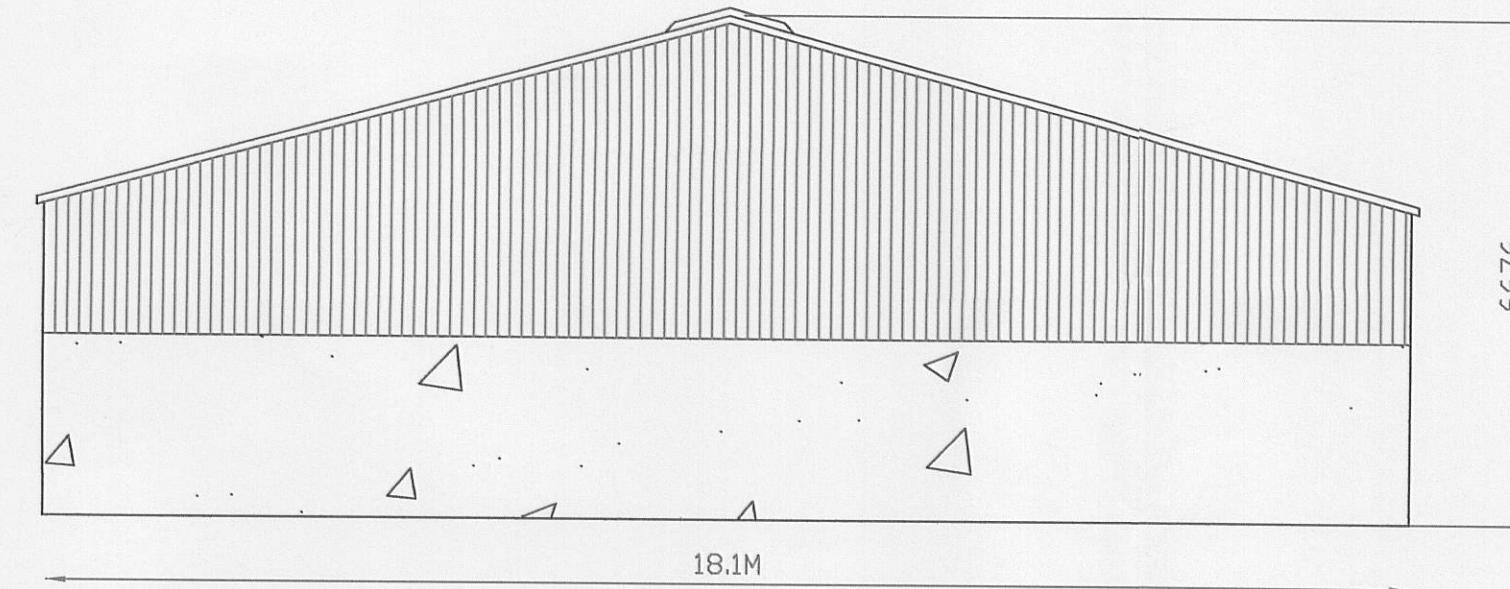

Proposed North East Elevation

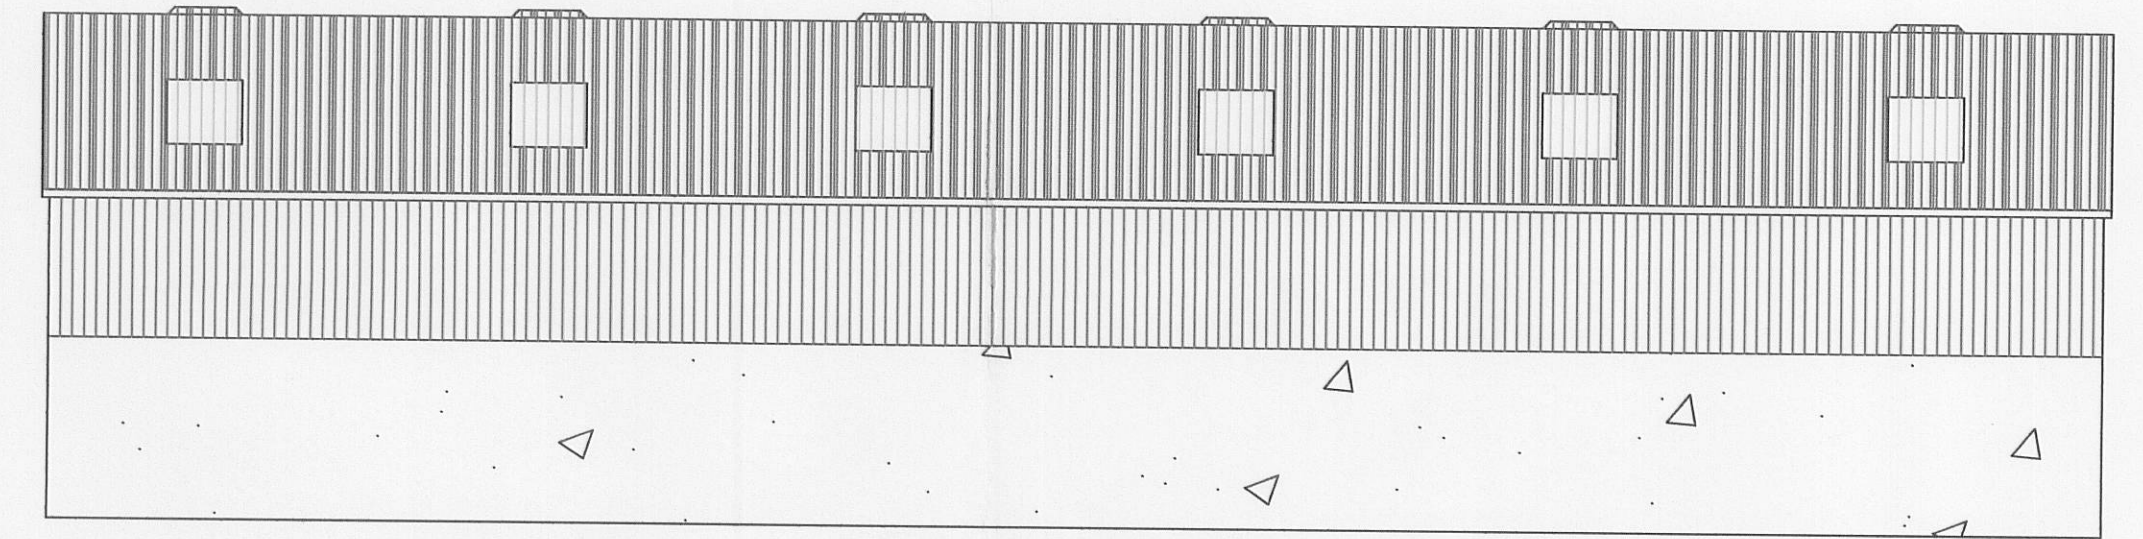


Proposed South East Elevation alt.

AMENDED PLANS RECEIVED
DATE 04/03/11

320100886P

32010088

320100886P

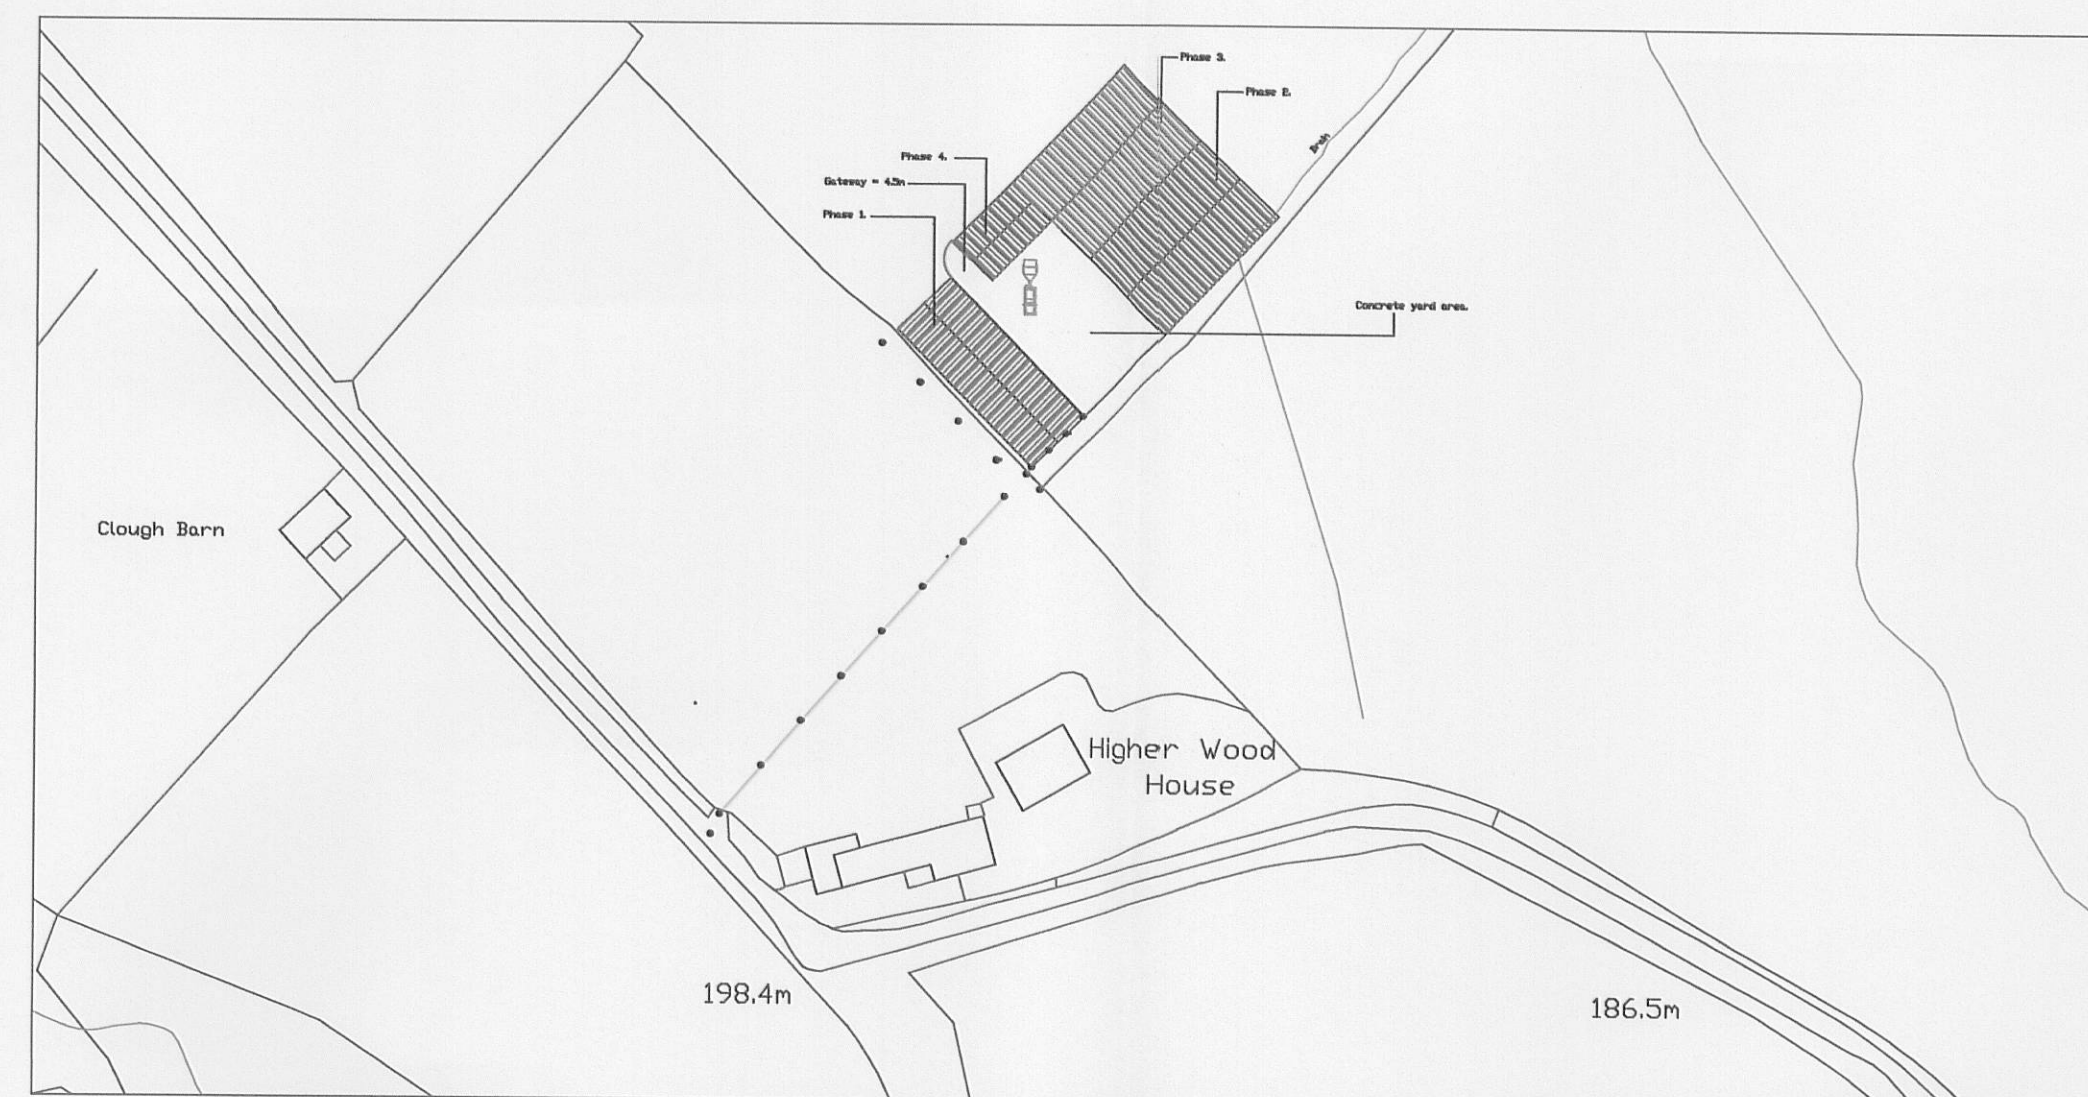

HIGHER WOOD HOUSE FARM, WOODHOUSE LANE, SLAIDBURN, BB7 3AH

Metres
0 10 20 30 40 50
1:1250



AMENDED PLANS RECEIVED
DATE 04/03/11

Drawn By Julia Pye Hill Crest Farm Chipping Preston Lancashire PR3 2NP Tel:- 01995 61878 0771 265 8436 email:- juliapye1@hotmail.com	CLIENT: Mr A Rigby PROJECT: Phase 3 of a 4 Phase Application for the erection of an agricultural building for the housing of Livestock LOCATION: HIGHER WOOD HOUSE FARM, WOODHOUSE LANE, SLAIDBURN, BB7 3AH	DATE: 11th October 2010 DWG NO. JP/AR/3311/4 SCALE: 1:100 & 1:200 AMEND - C
--	--	--